




front

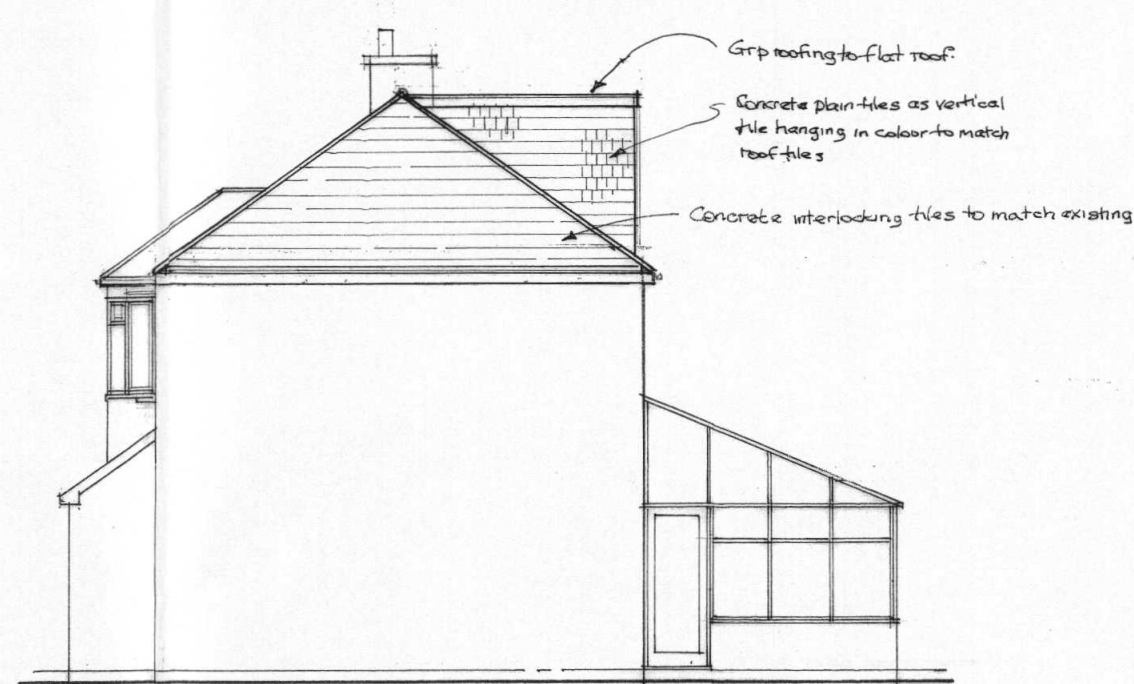


flank


ELEVATIONS




rear

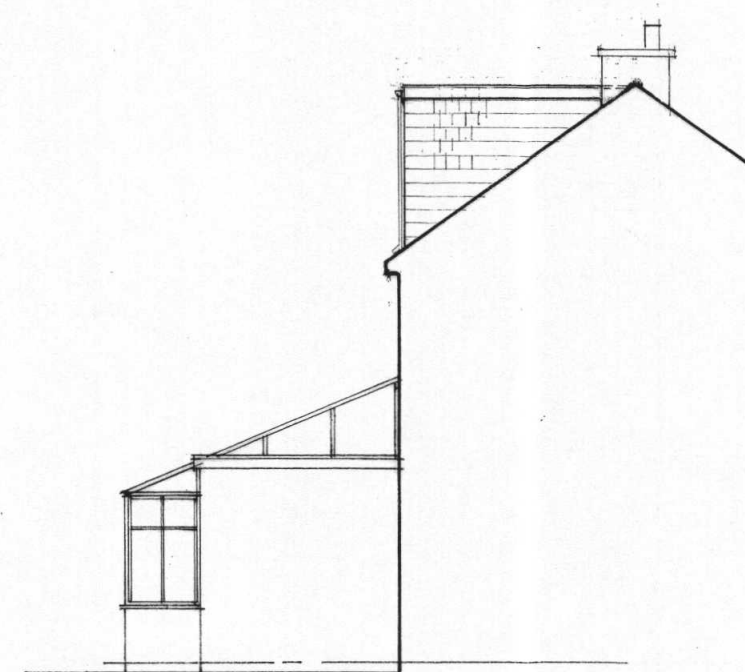


sectional flank

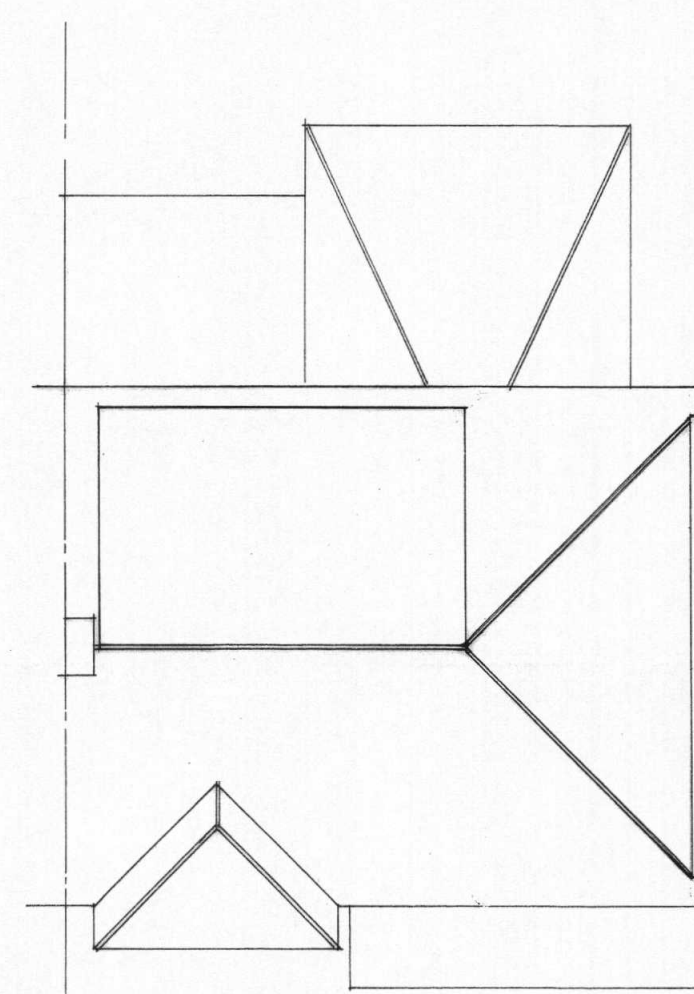


ROOF PLAN

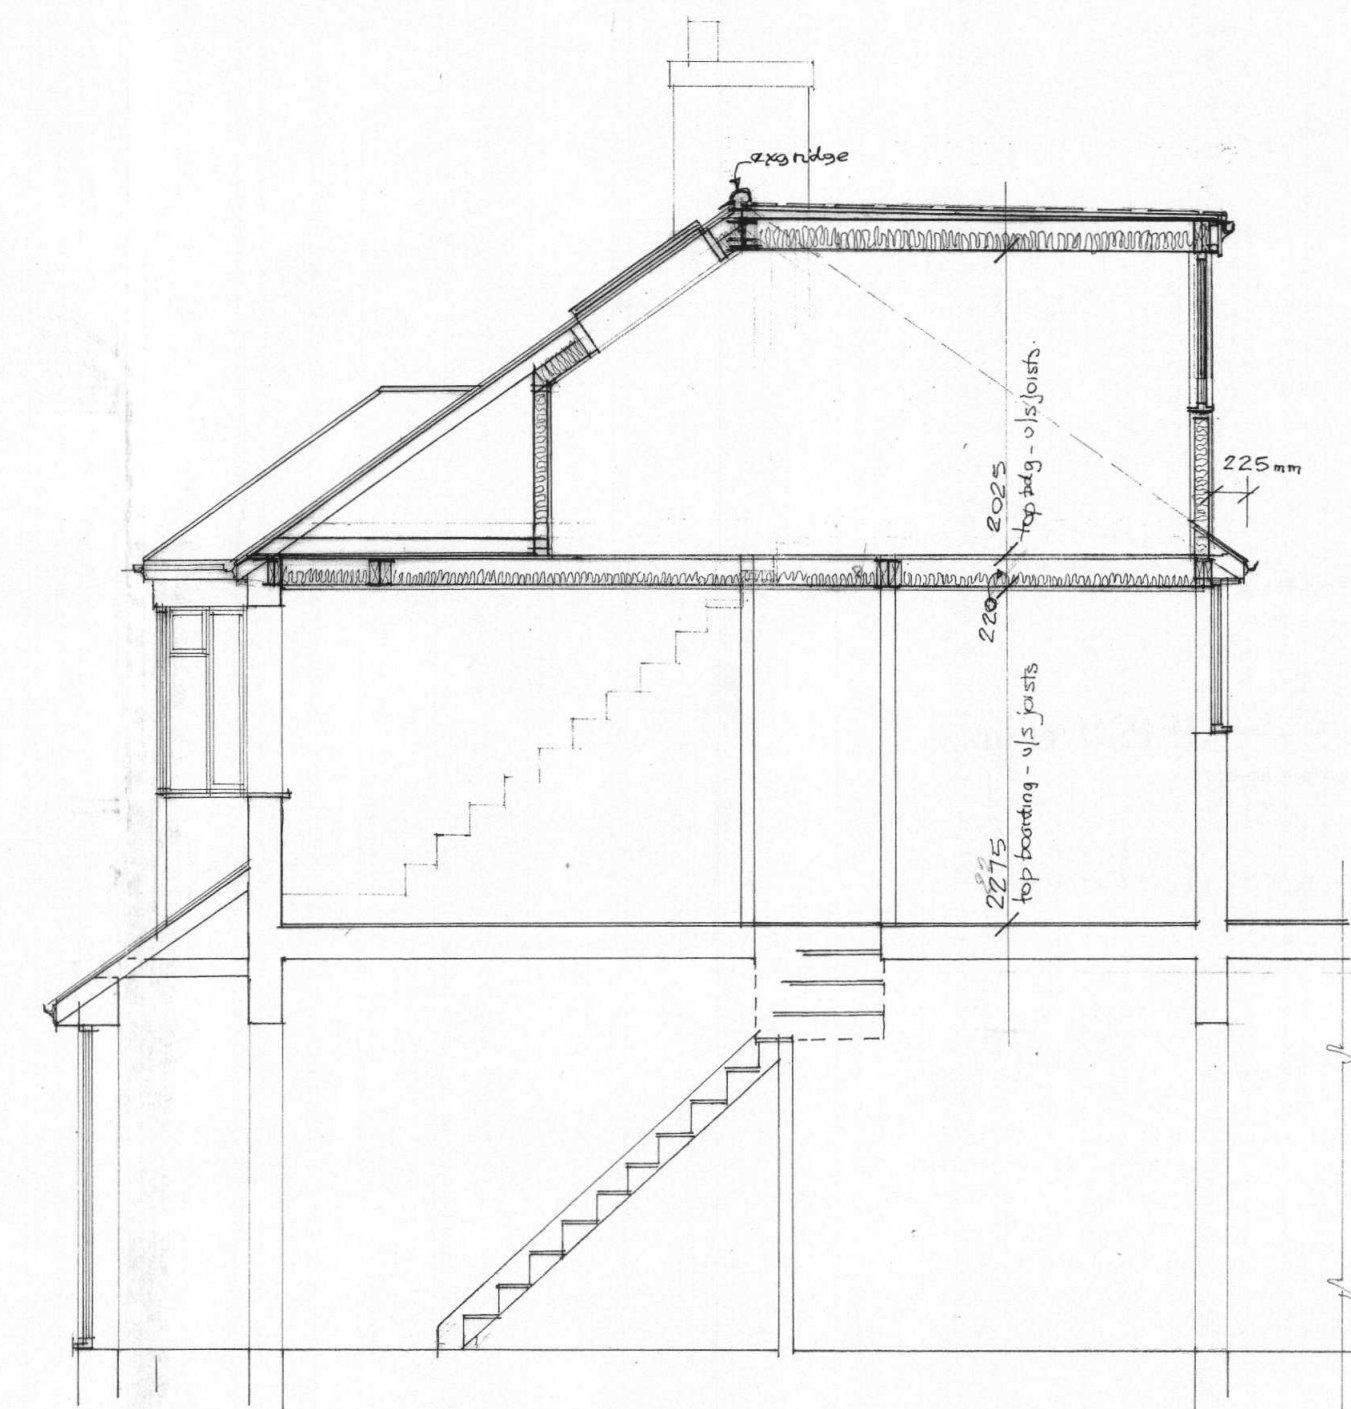


SECTION

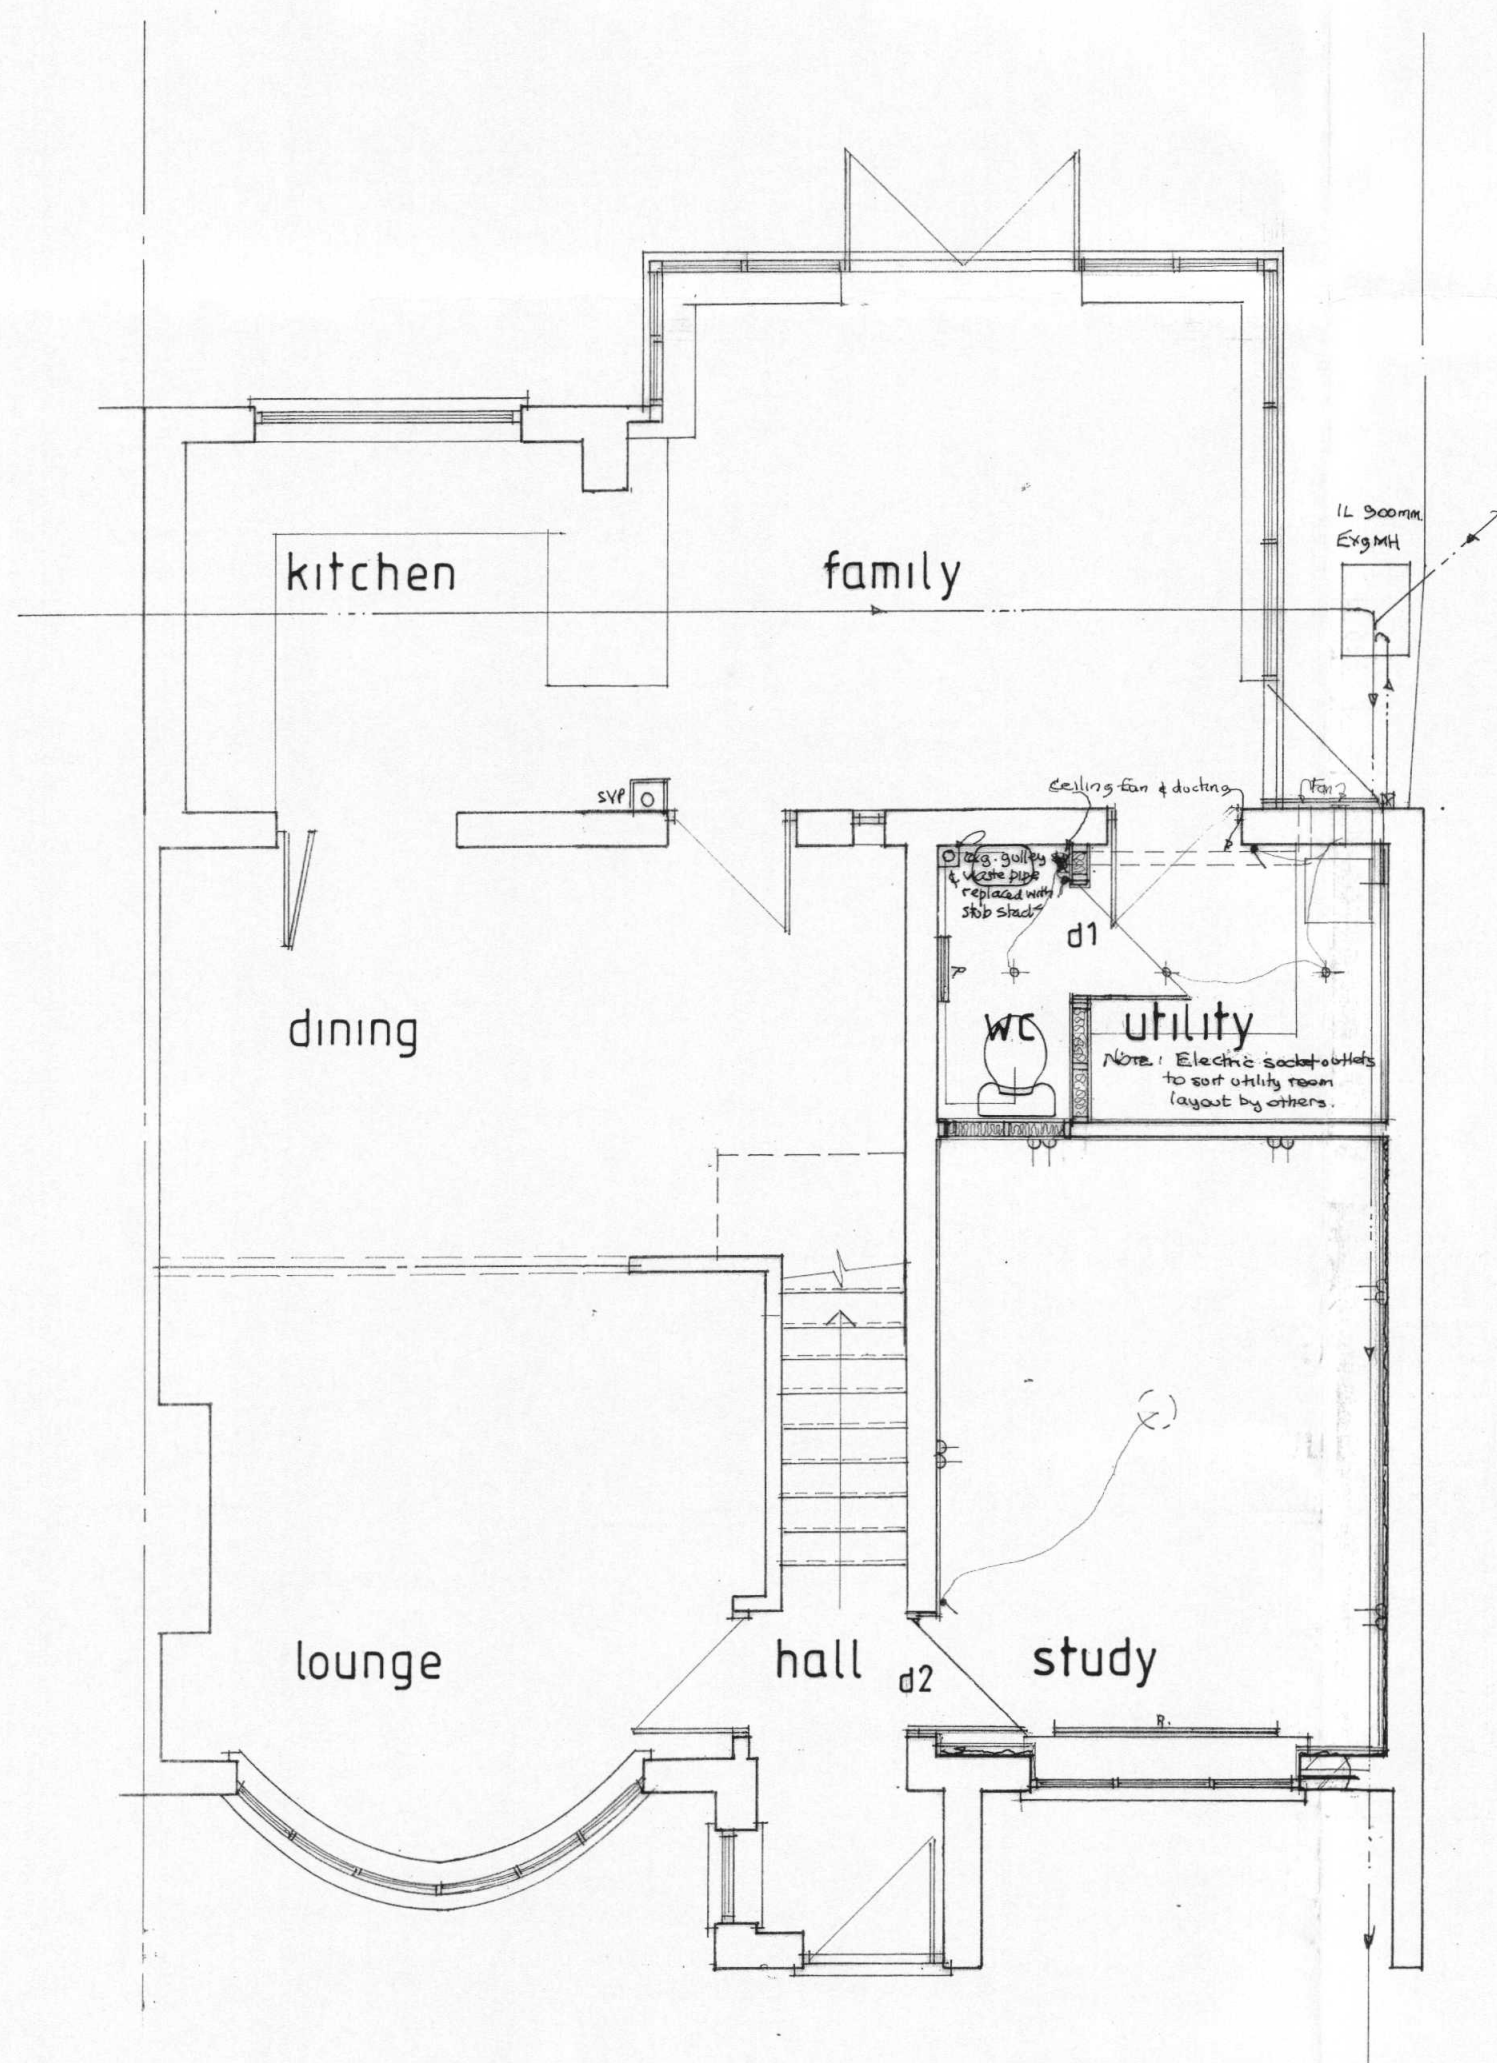


GROUND FLOOR PLAN

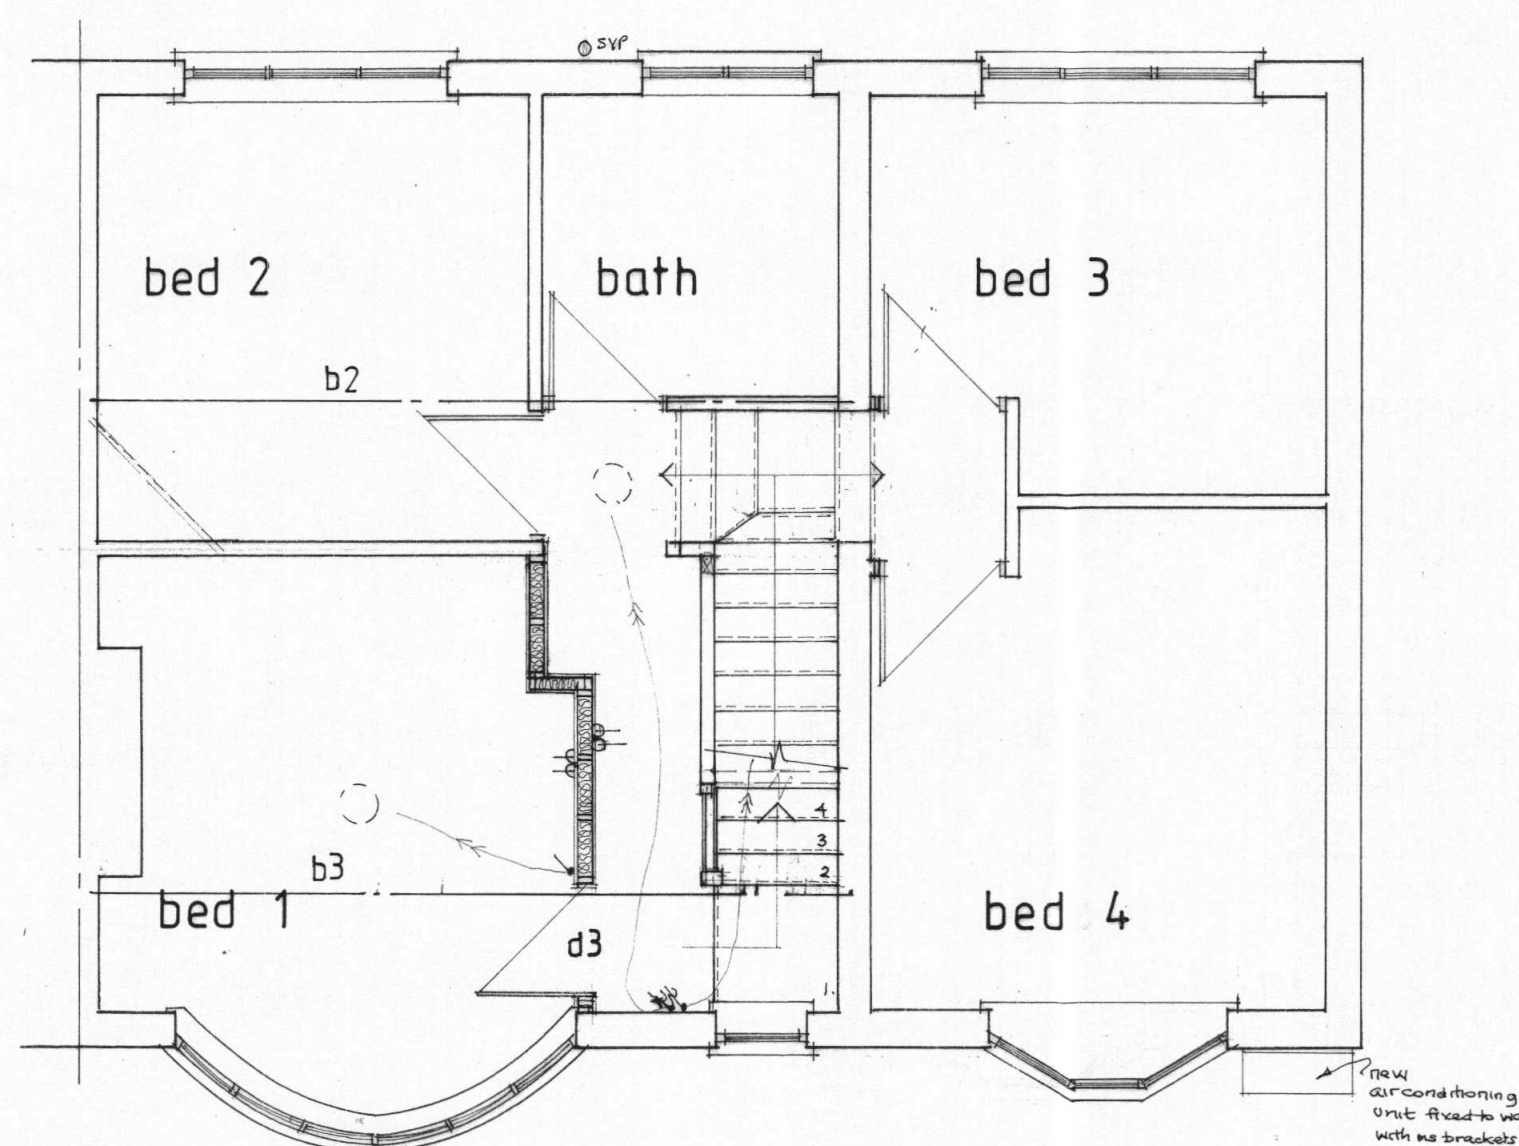


FIRST FLOOR PLAN

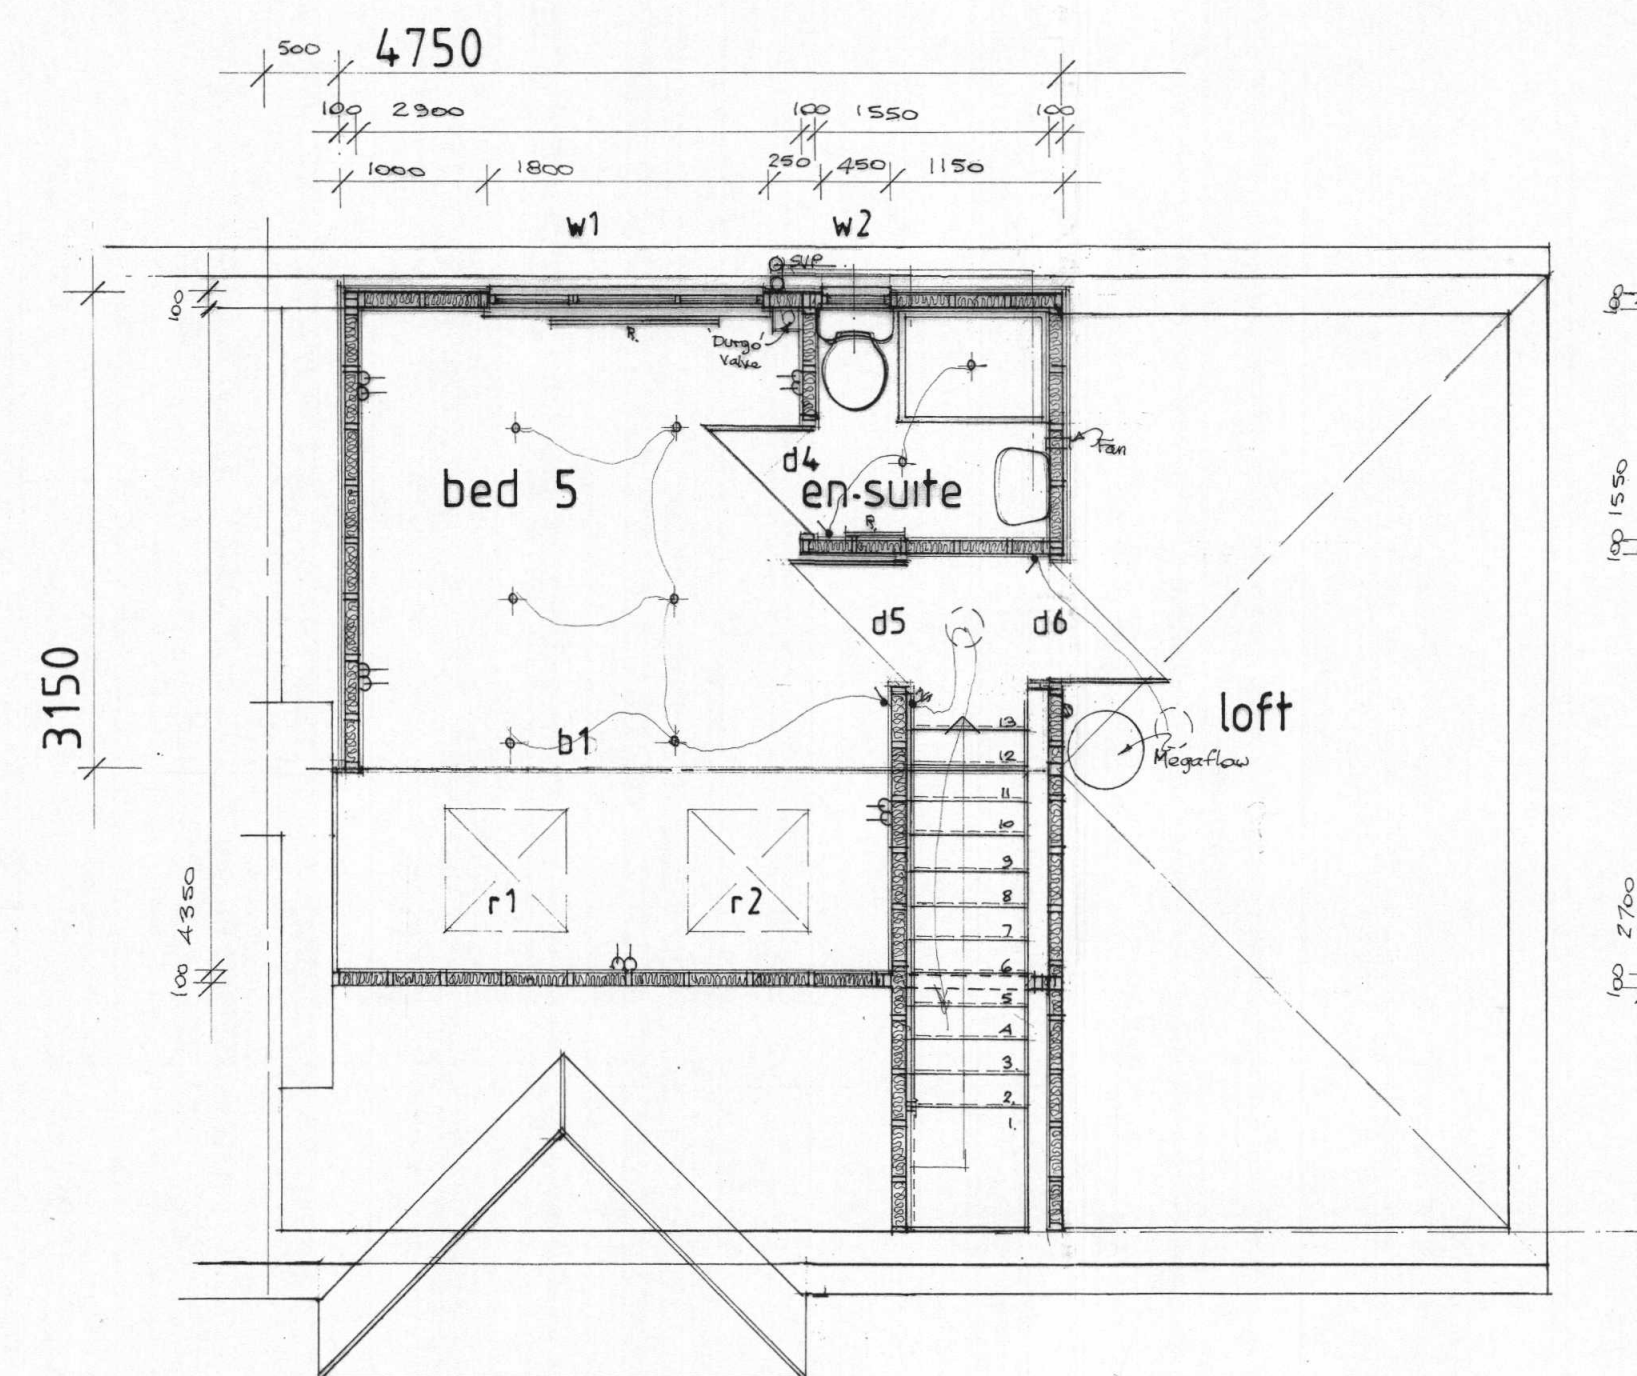

SECOND FLOOR PLAN

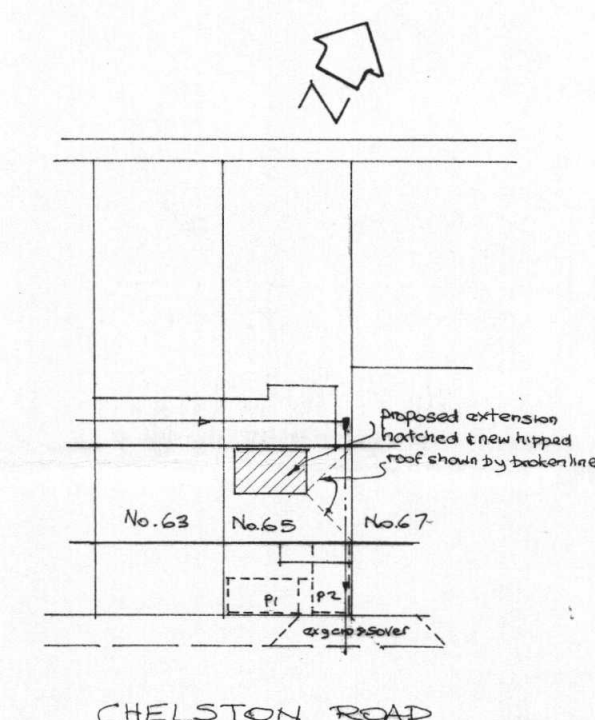

SITE PLAN

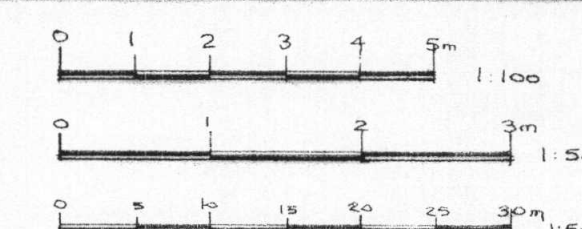

**Focusmont**  
01458 211086

Drawing Title  
**65 Chelston Road**  
**RUISLIP**  
As Proposed

Scale 1:50 1:100 1:500

Date **mar 18** Drawn by

Drg. No.  
**FL 1713 - 2**

Rev.