



MICHAEL OAKES ARCHITECTS LTD.

Michael Oakes (Director) B.A. Hons Arch, Dipl. Arch, Registered Architect

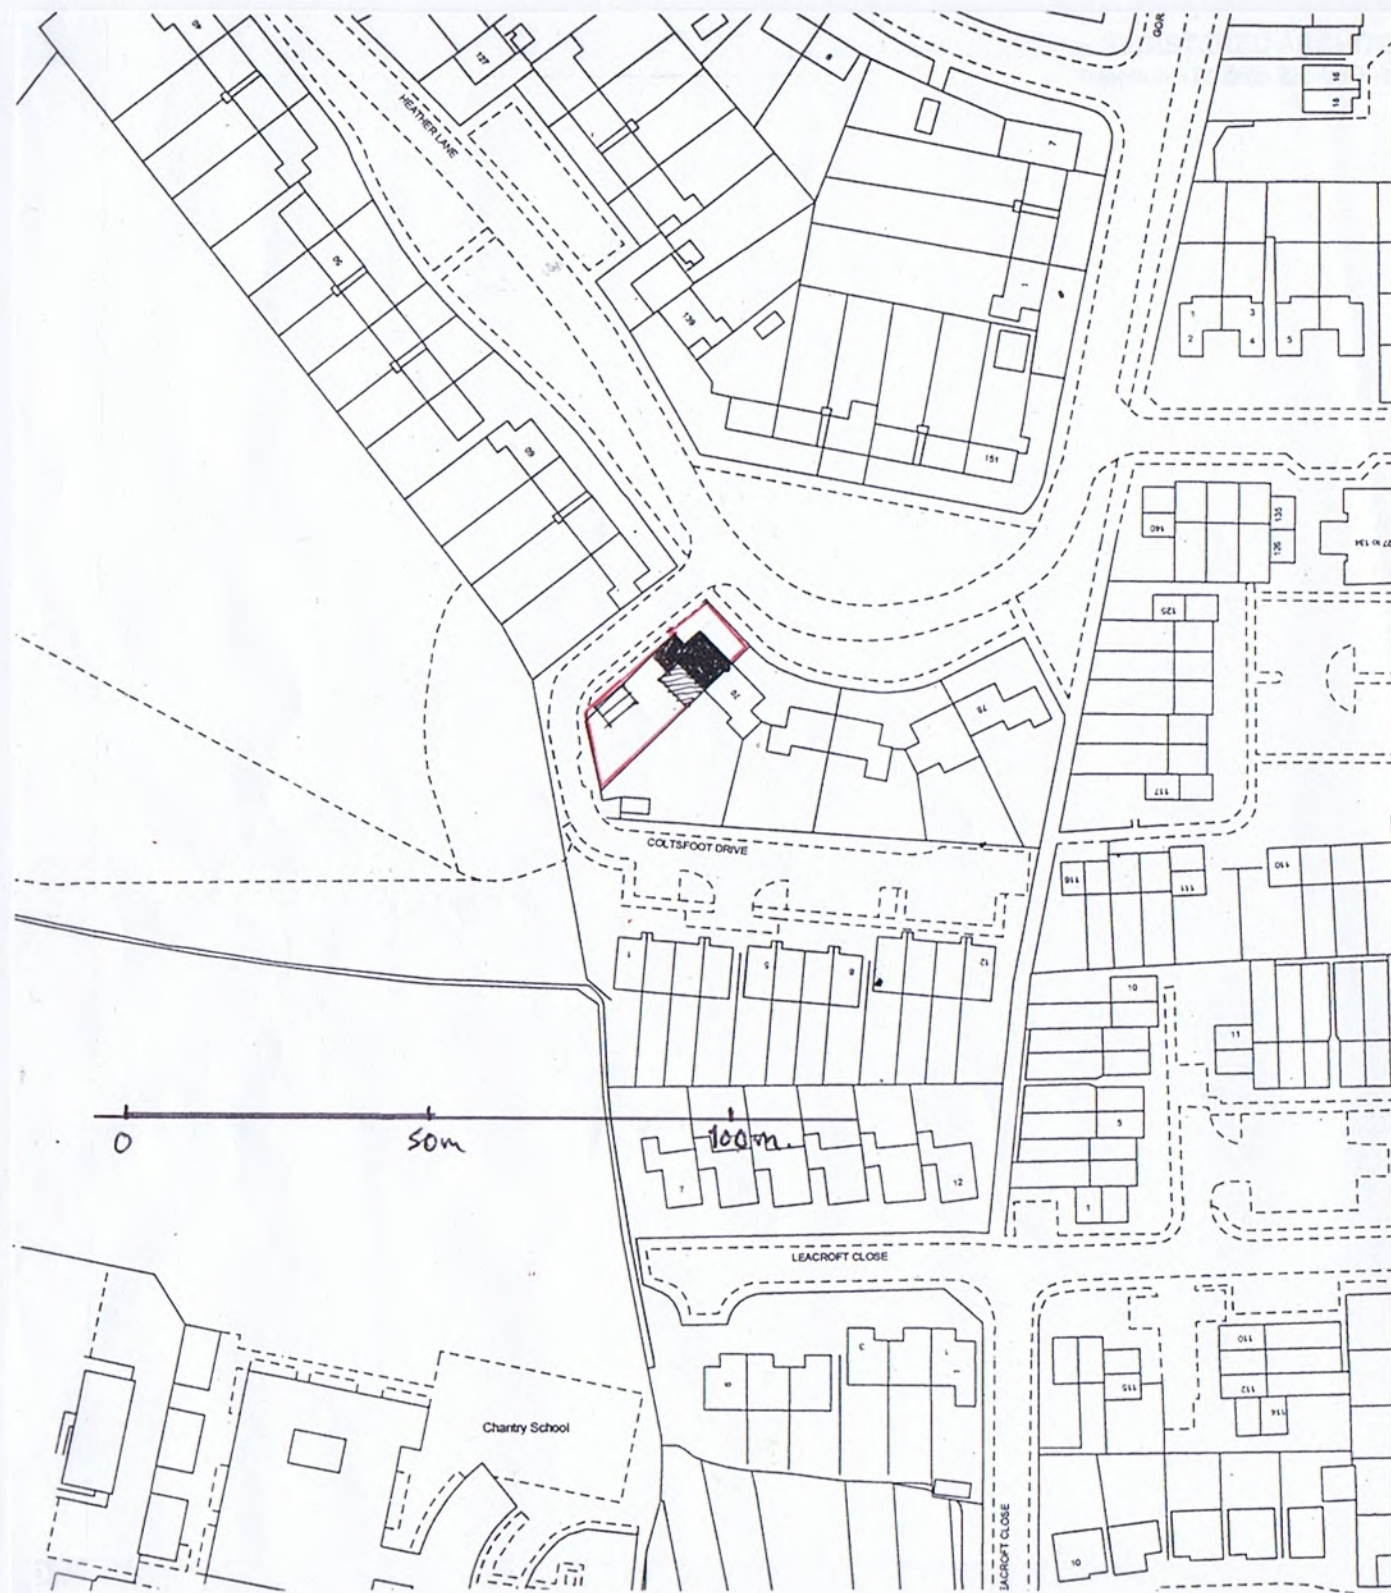

location plan scale 1:1250

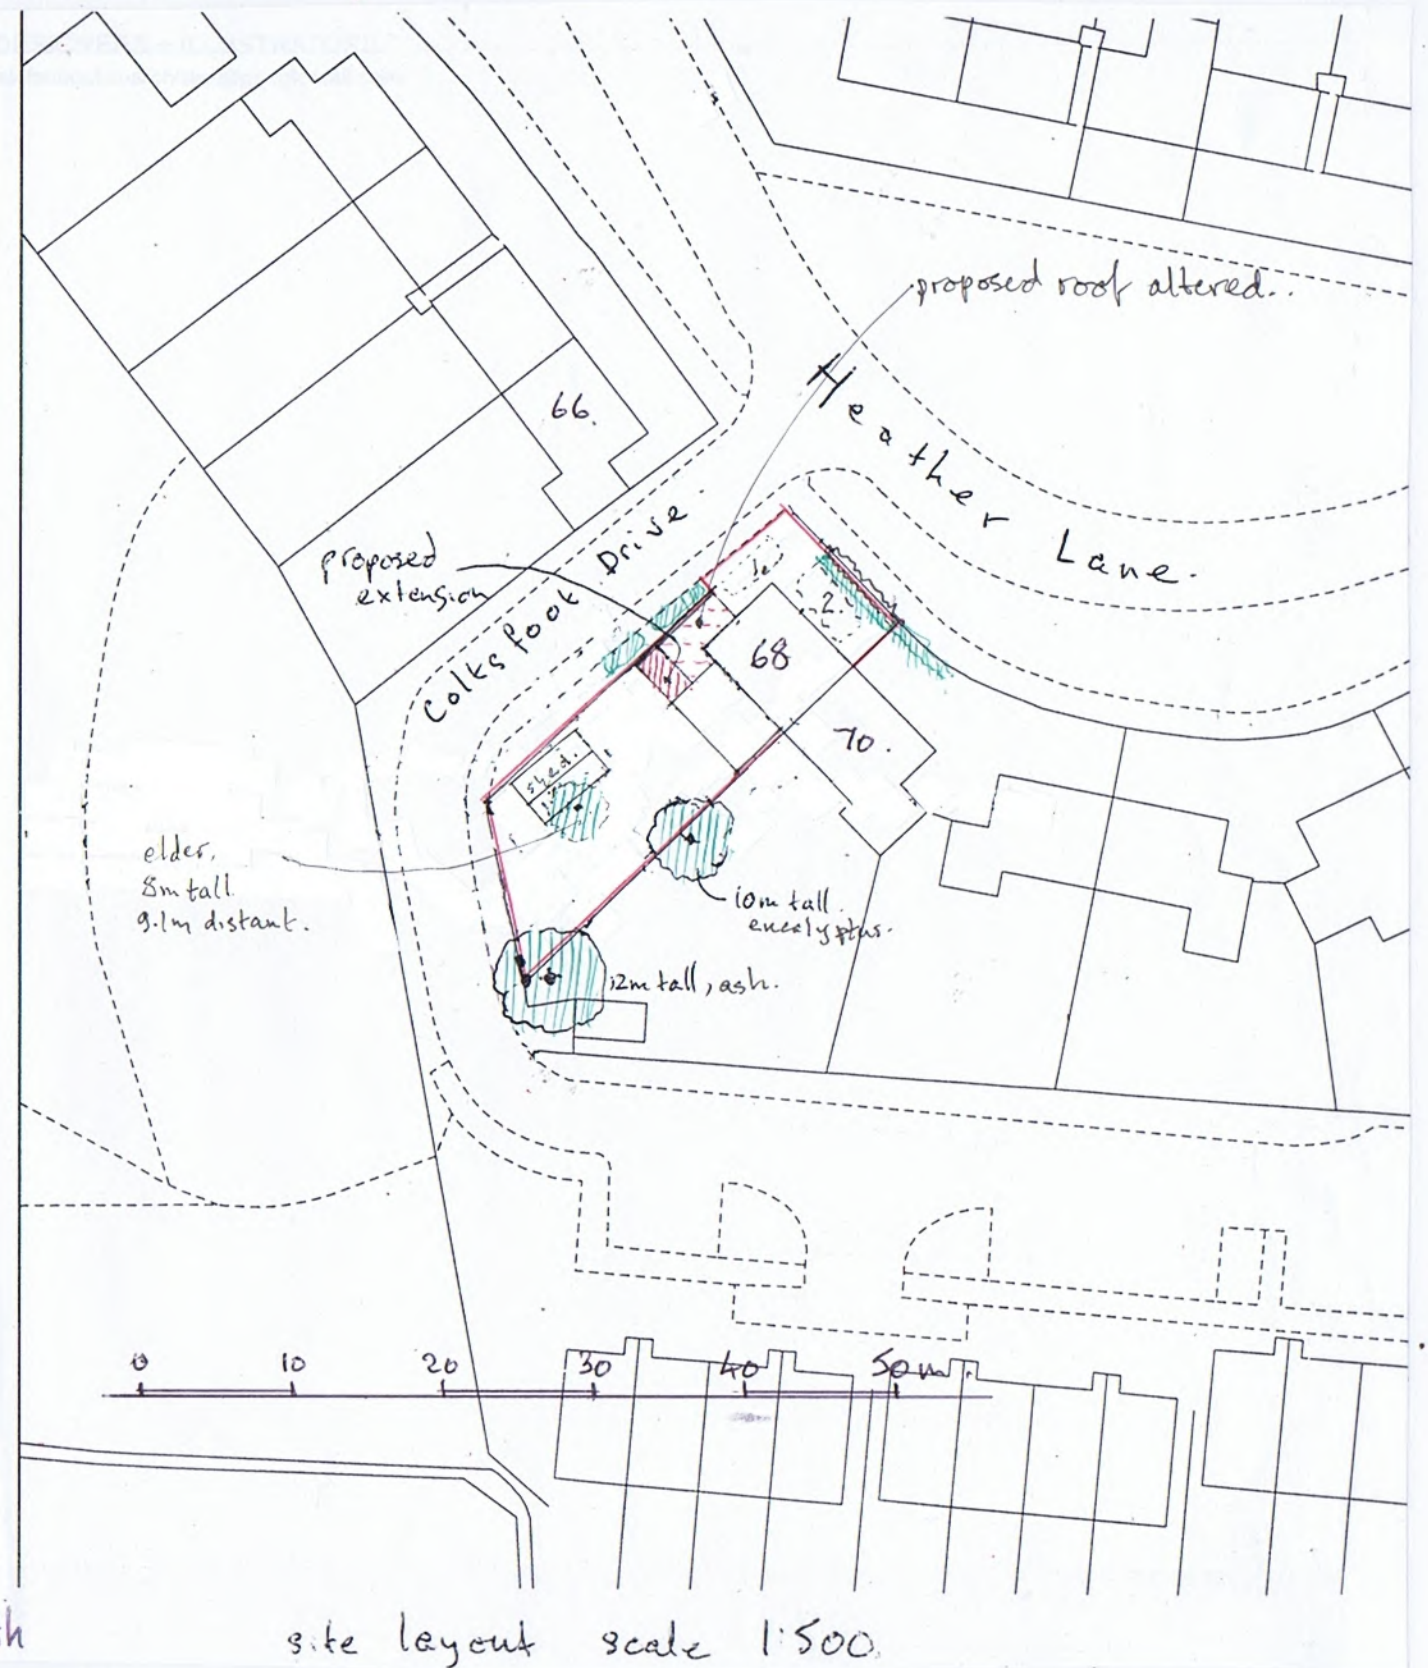

site layout scale 1:500

proposed single storey extension
at 68 Heather Lane, Viewsley.

for Katja Layher August 20
scale varies @ A3 size.

drawing 1

10 Parkfield Avenue, Hillingdon, Middlesex, UB10 0DF, Great Britain

VAT No. 295327279 Company No. 11265442, registered office address as above

MICHAEL OAKES ARCHITECTS LTD.

Michael Oakes (Director) B.A. Hons Arch, Dipl. Arch, Registered Architect



existing rear view



existing rear view.



existing side/rear view.

proposed single storey extension
at 68 Heather Lane, Uxbridge.

for Katja Layher
scale 1:50 @ A3 size.

August '20

drawing 2



10 Parkfield Avenue, Hillingdon, Middlesex, UB10 0DF, Great Britain

VAT No. 295327279 Company No. 11265442, registered office address as above


MICHAEL OAKES ARCHITECTS LTD.

Michael Oakes (Director) B.A. Hons Arch, Dipl. Arch, Registered Architect


as existing
5 metres

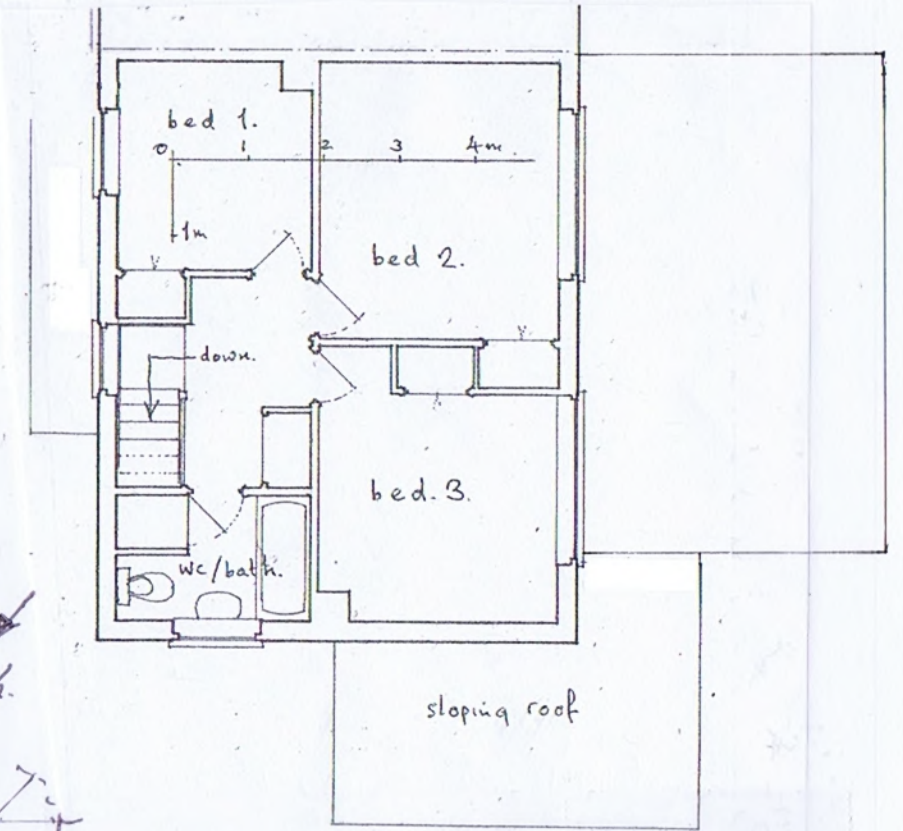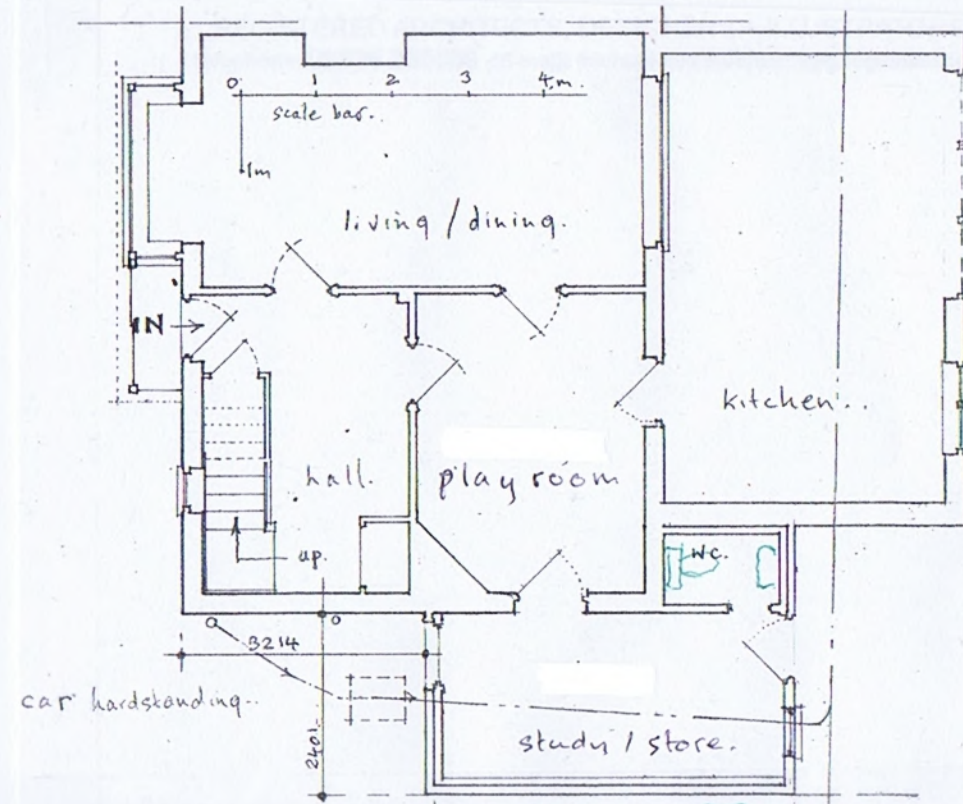


roof plan.

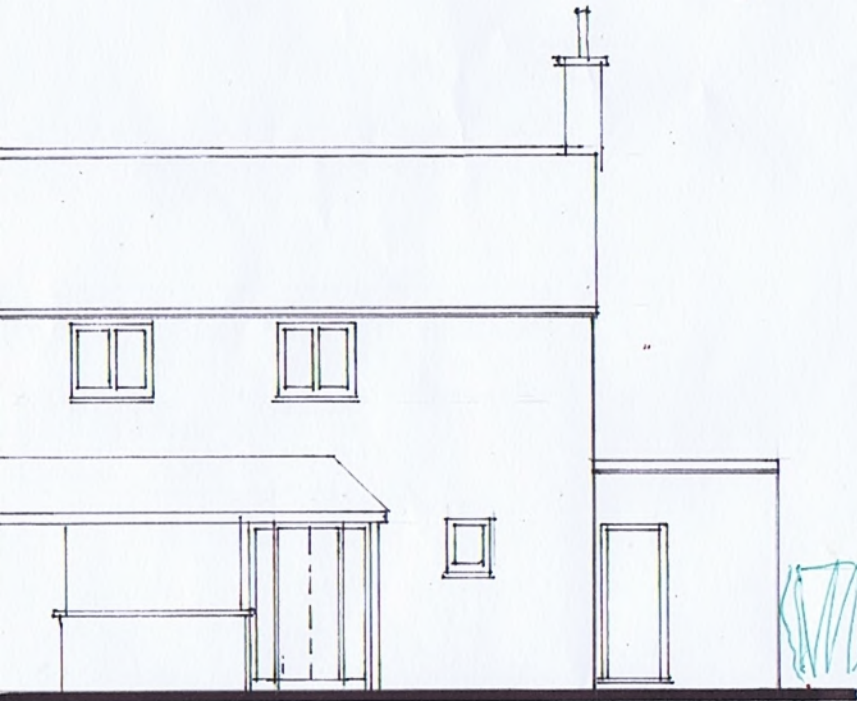

front elevation.

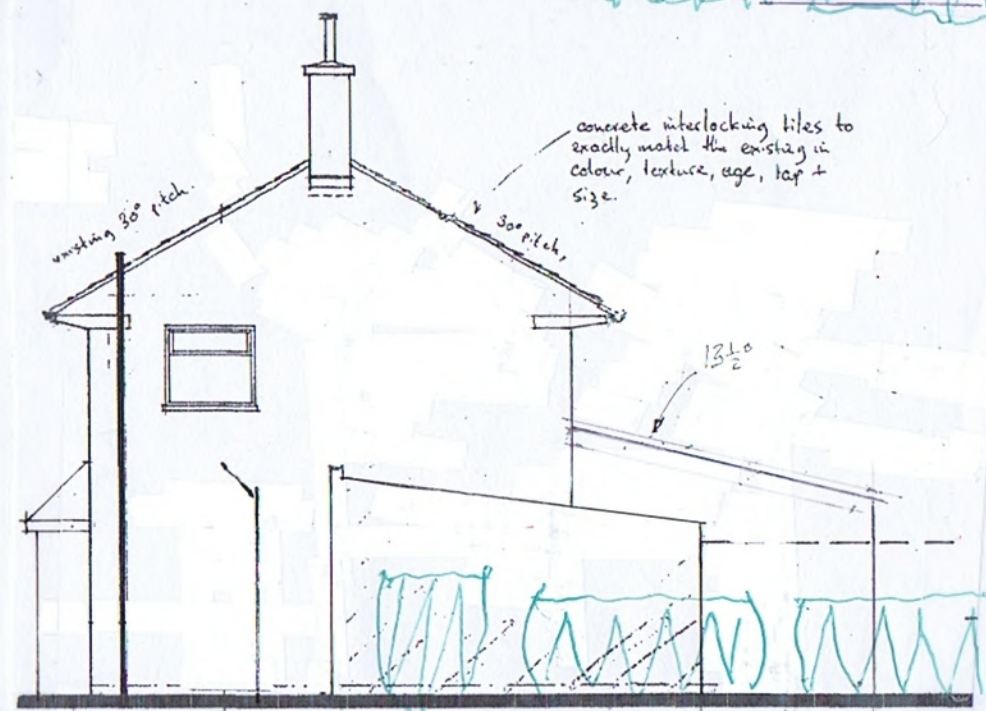

side elevation.

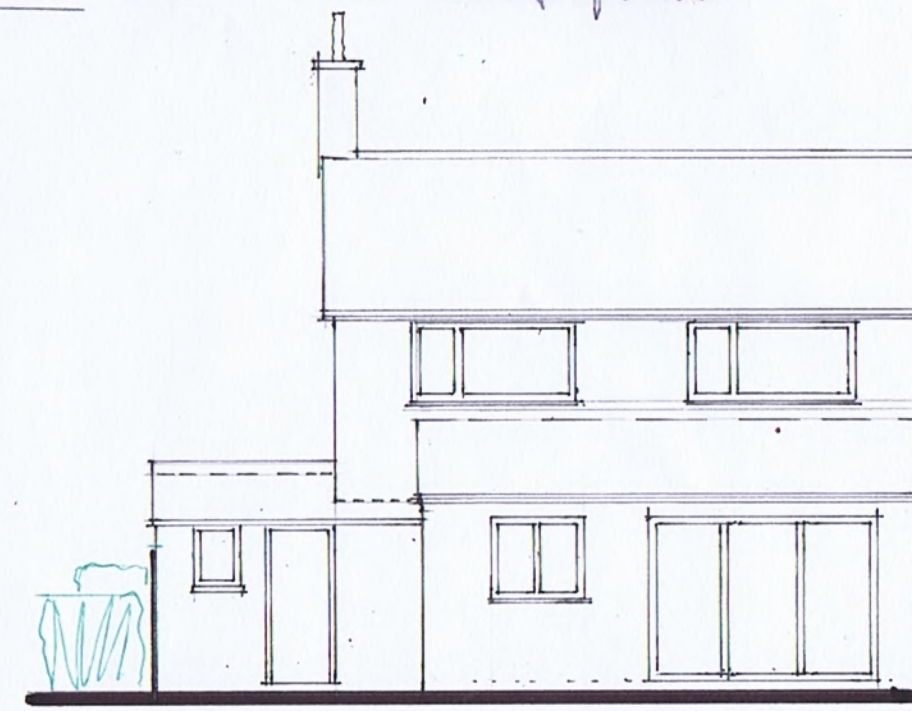

rear elevation.

proposed single storey extension
at 68 Heather Lane, Wiewsley.

for Katja Layher August 20
scale 1:100 @ A3 size.

drawing 3

10 Parkfield Avenue, Hillingdon, Middlesex, UB10 0DF, Great Britain



VAT No. 295327279 Company No. 11265442, registered office address as above

MICHAEL OAKES ARCHITECTS LTD.


Michael Oakes (Director) B.A. Hons Arch, Dipl. Arch, Registered Architect

as proposed.


0 5m.

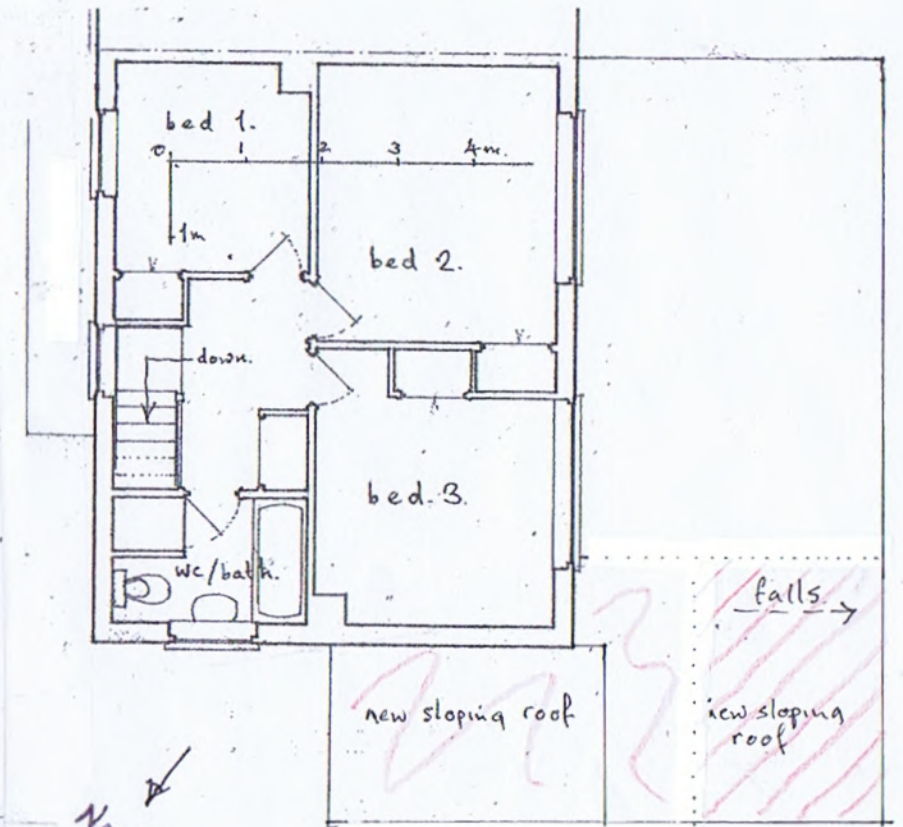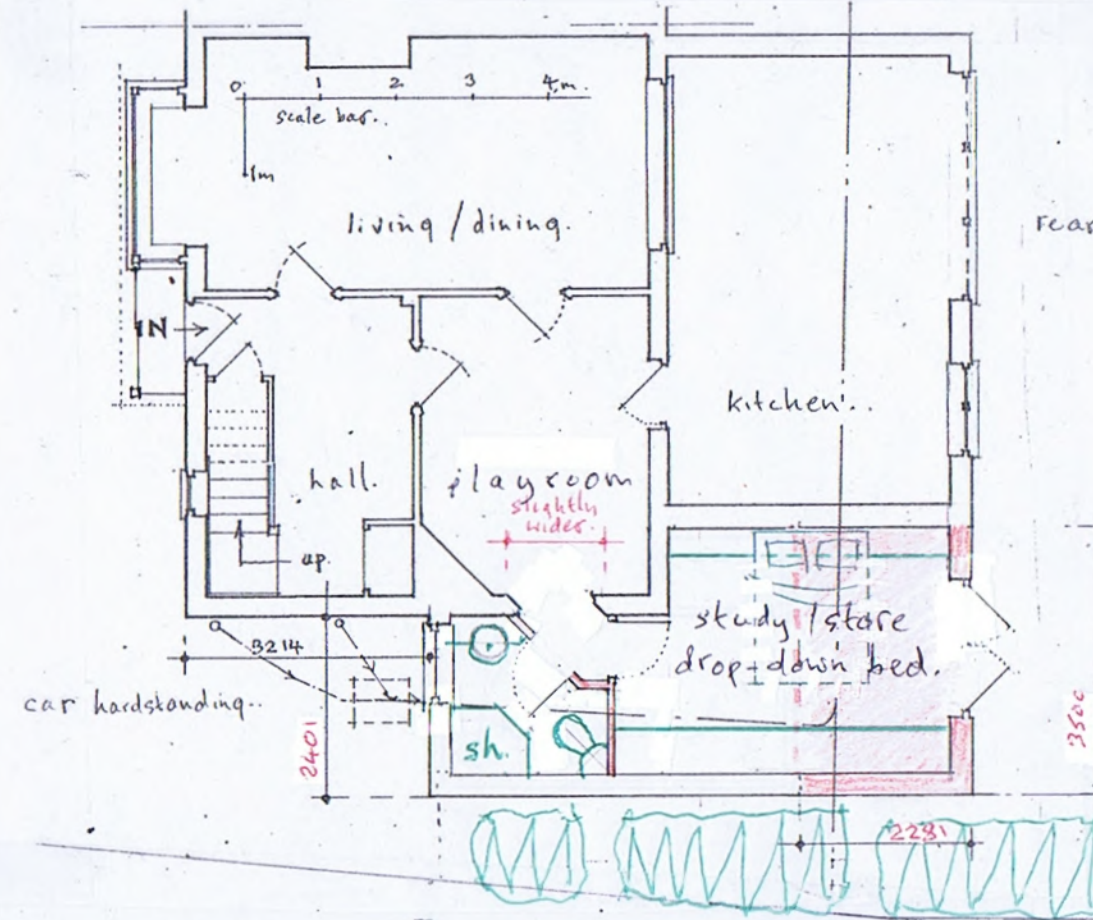

proposed roof.

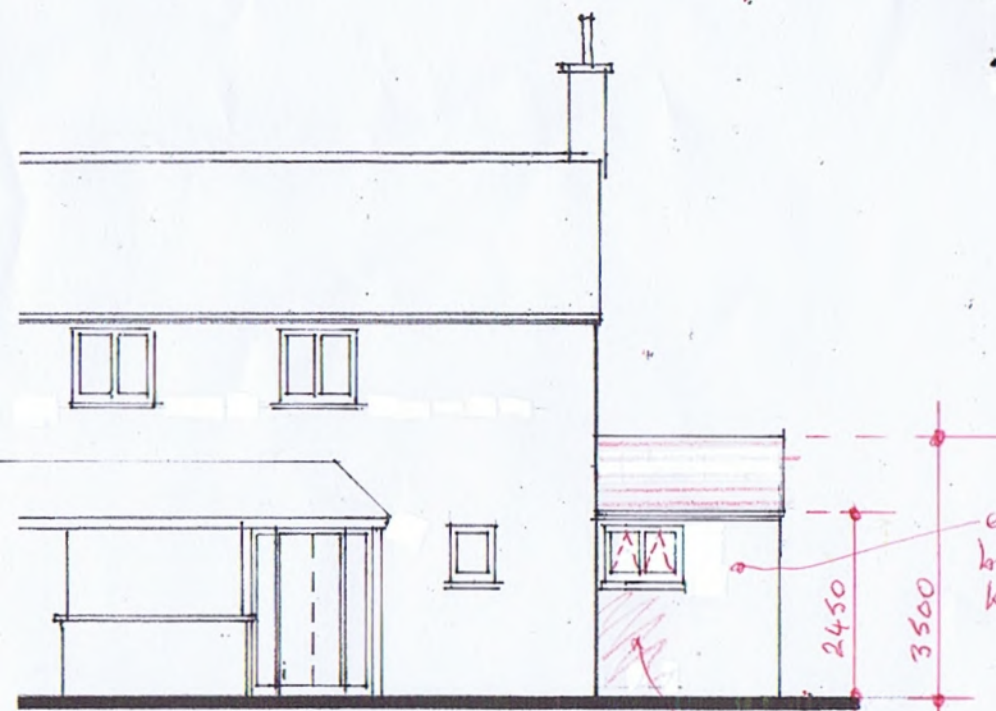

front elevation.

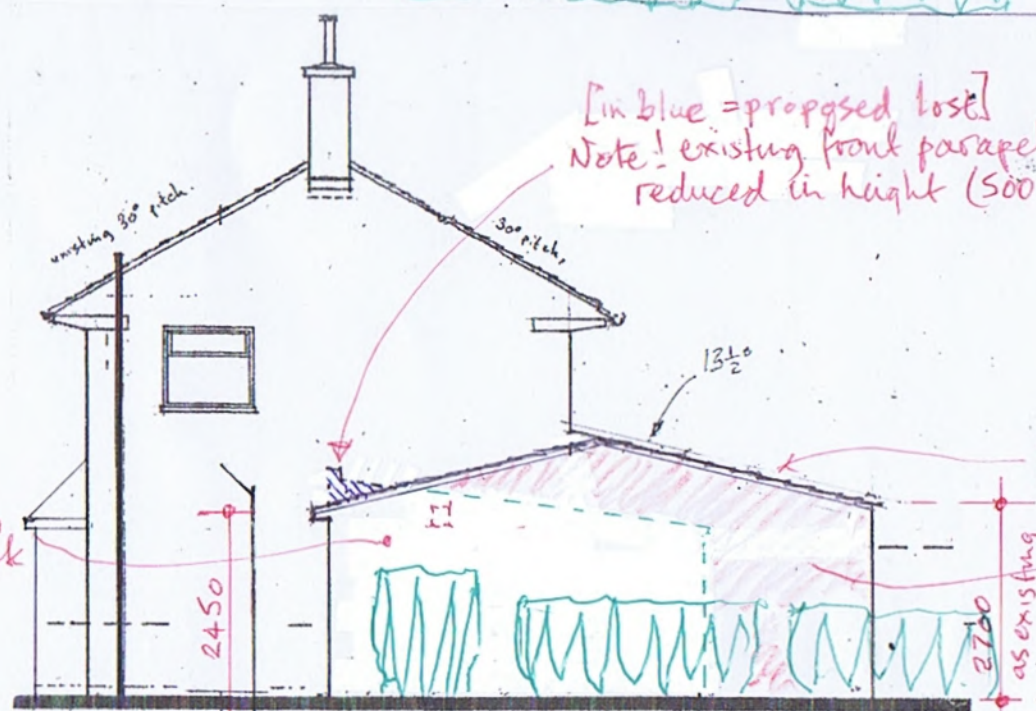

side elevation.



rear elevation.

proposed single storey extension
at 68 Heather Lane, Wivelsley.

for Katja Layher
scale 1:100 @ A3 size.

August 20

drawing 4

10 Parkfield Avenue, Hillingdon, Middlesex, UB10 0DF, Great Britain

VAT No. 298327270 Company No. 11265442, registered office address as above