


SCALE 1:50

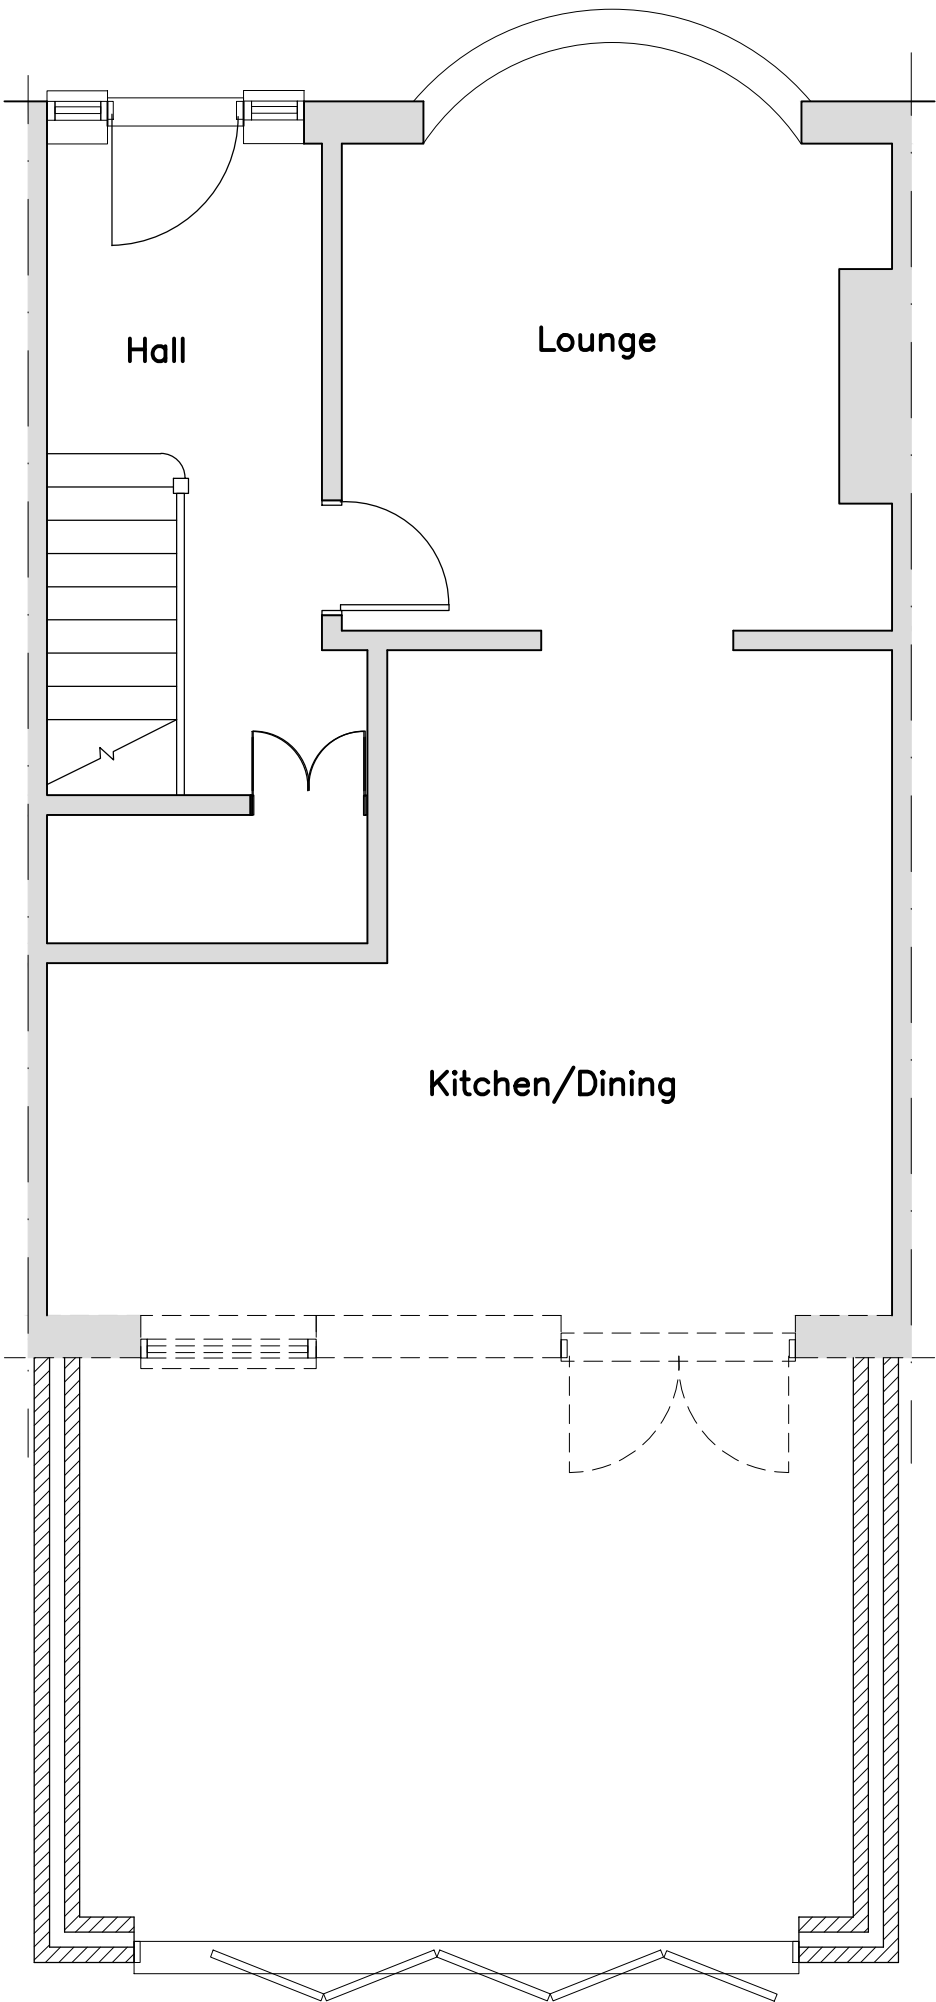

PROPOSED FLOOR PLAN
1:50



SITE LOCATION PLAN
1:1250

Rev	Description	Date
RESIDENTIAL BUILDING SOLUTIONS LTD <i>ARCHITECTURAL, STRUCTURAL & PARTY WALL SERVICES</i> 21 CLIFTON AVENUE, STANMORE, MIDDLESEX, HA72HR T: 07896 651 973 E: info@rbslondon.co.uk W: www.rbslondon.co.uk This drawing is property of Residential Building Solutions Ltd. The information it contains is copyright and is not to be copied or used without prior permission.		
Project PROPOSED SINGLE STOREY REAR EXTENSION 66 TORRINGTON ROAD RUISLIP HA4 OAT		
Drawing PROPOSED PLANS		
Drawn KDA		Checked
Scale A3@1:50		Date JUNE 2016
Stage	Drg. No. 66TR/P01	Rev