
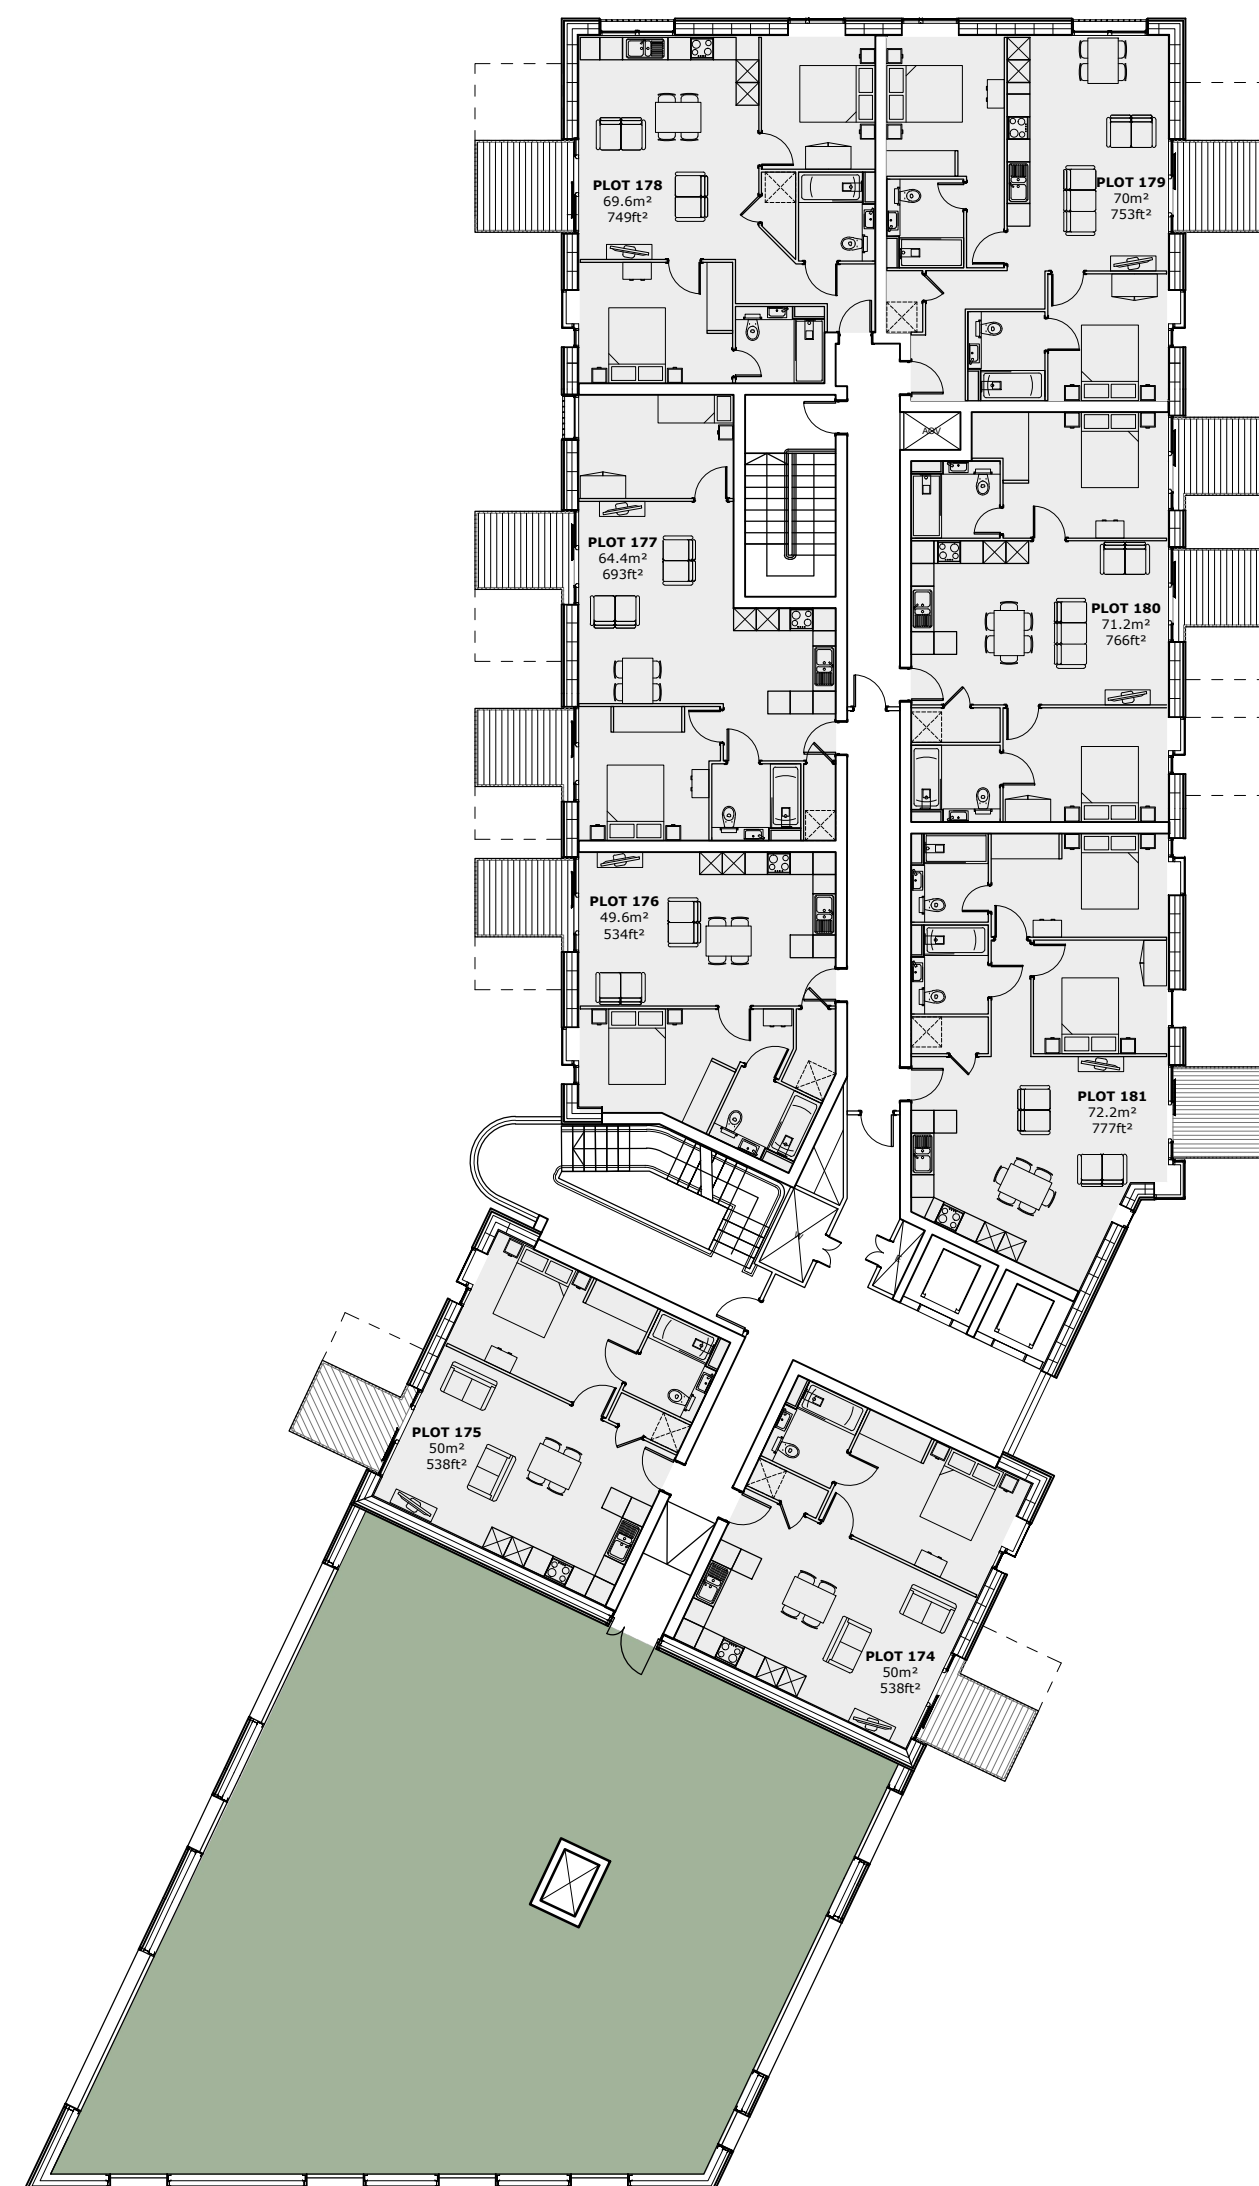


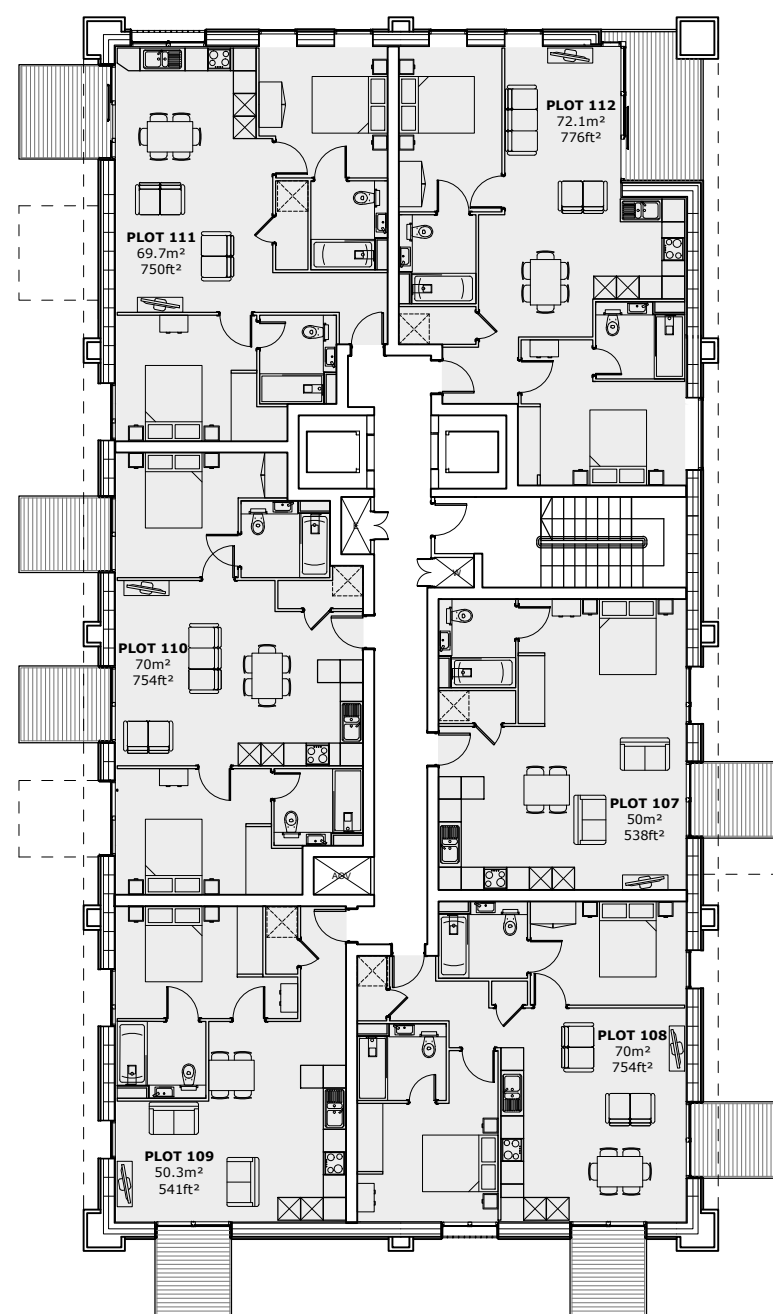

rev	description	by	date

PLANNING ISSUE

Title
Proposed 7th Floor Plan

Site
The Assembly Buildings,
Hayes

Drg- WH199/20/P/25.06

Date Jan 2020 Rev -

Drawn JM Scale 1:200 @ A2

**Weston
Homes**

The Weston Group Business Centre, Parsonage Road,
Takeley, Essex, CM22 6PU.
Tel: 01279 873333 Fax: 01279 873378
info@weston-homes.com