
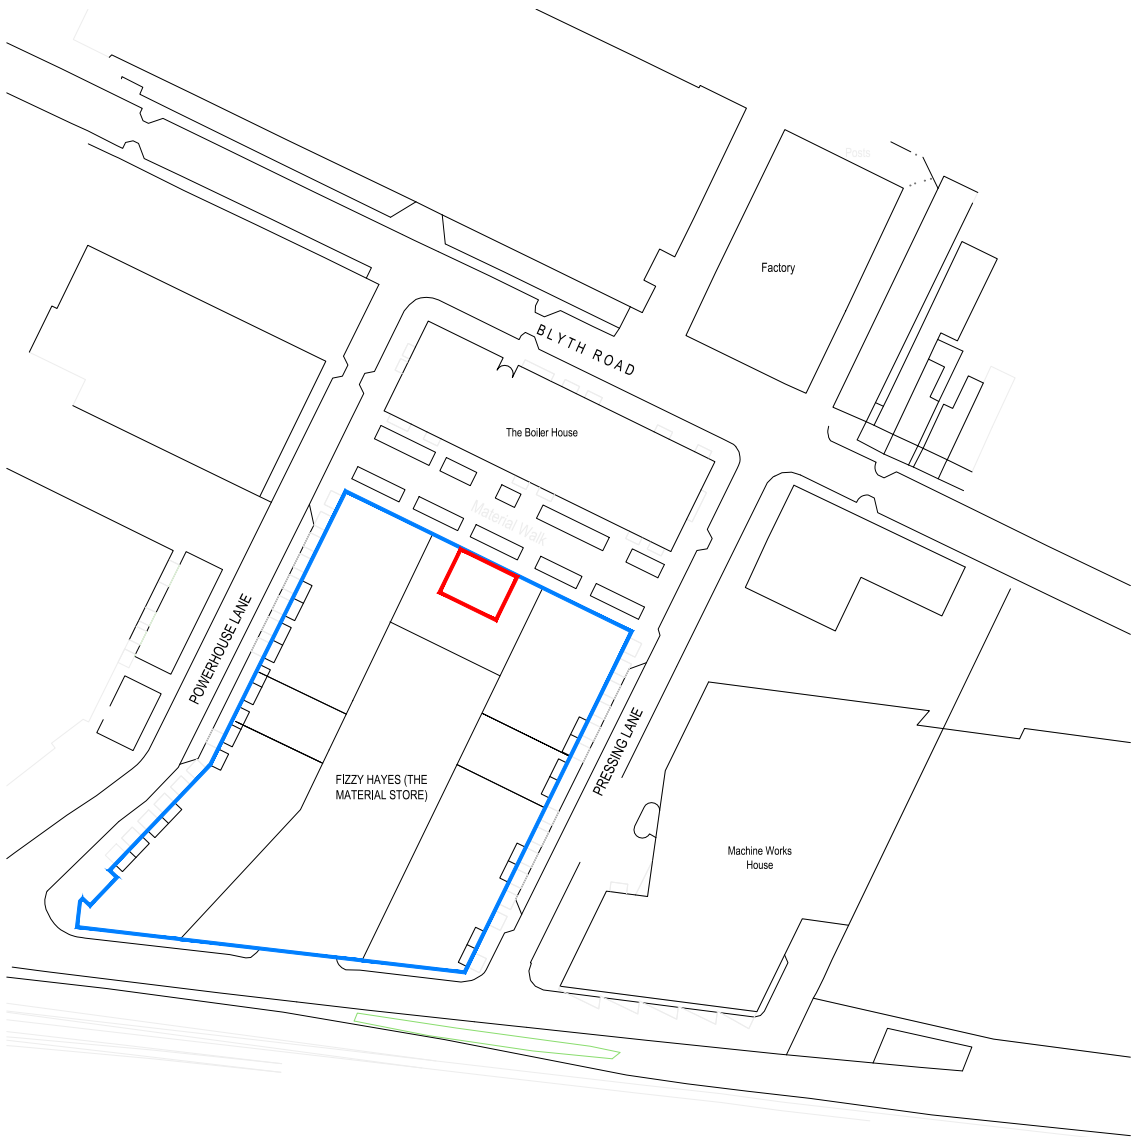
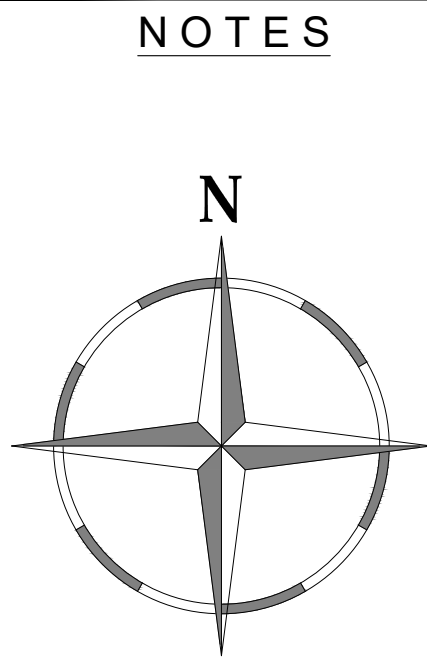
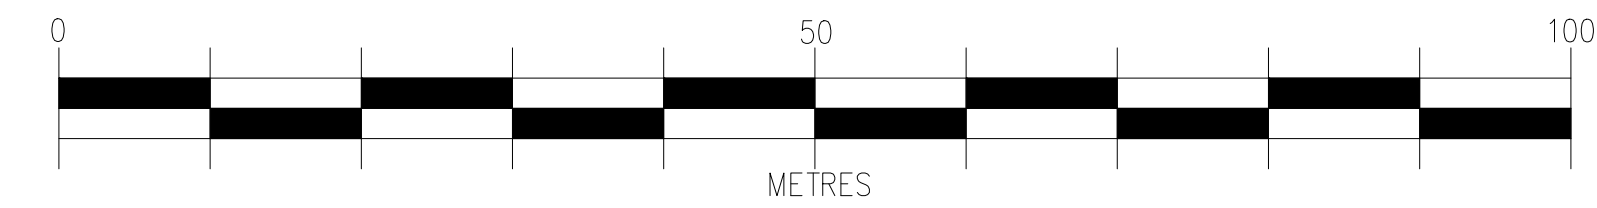


LOCATION PLAN - SCALE 1:1250

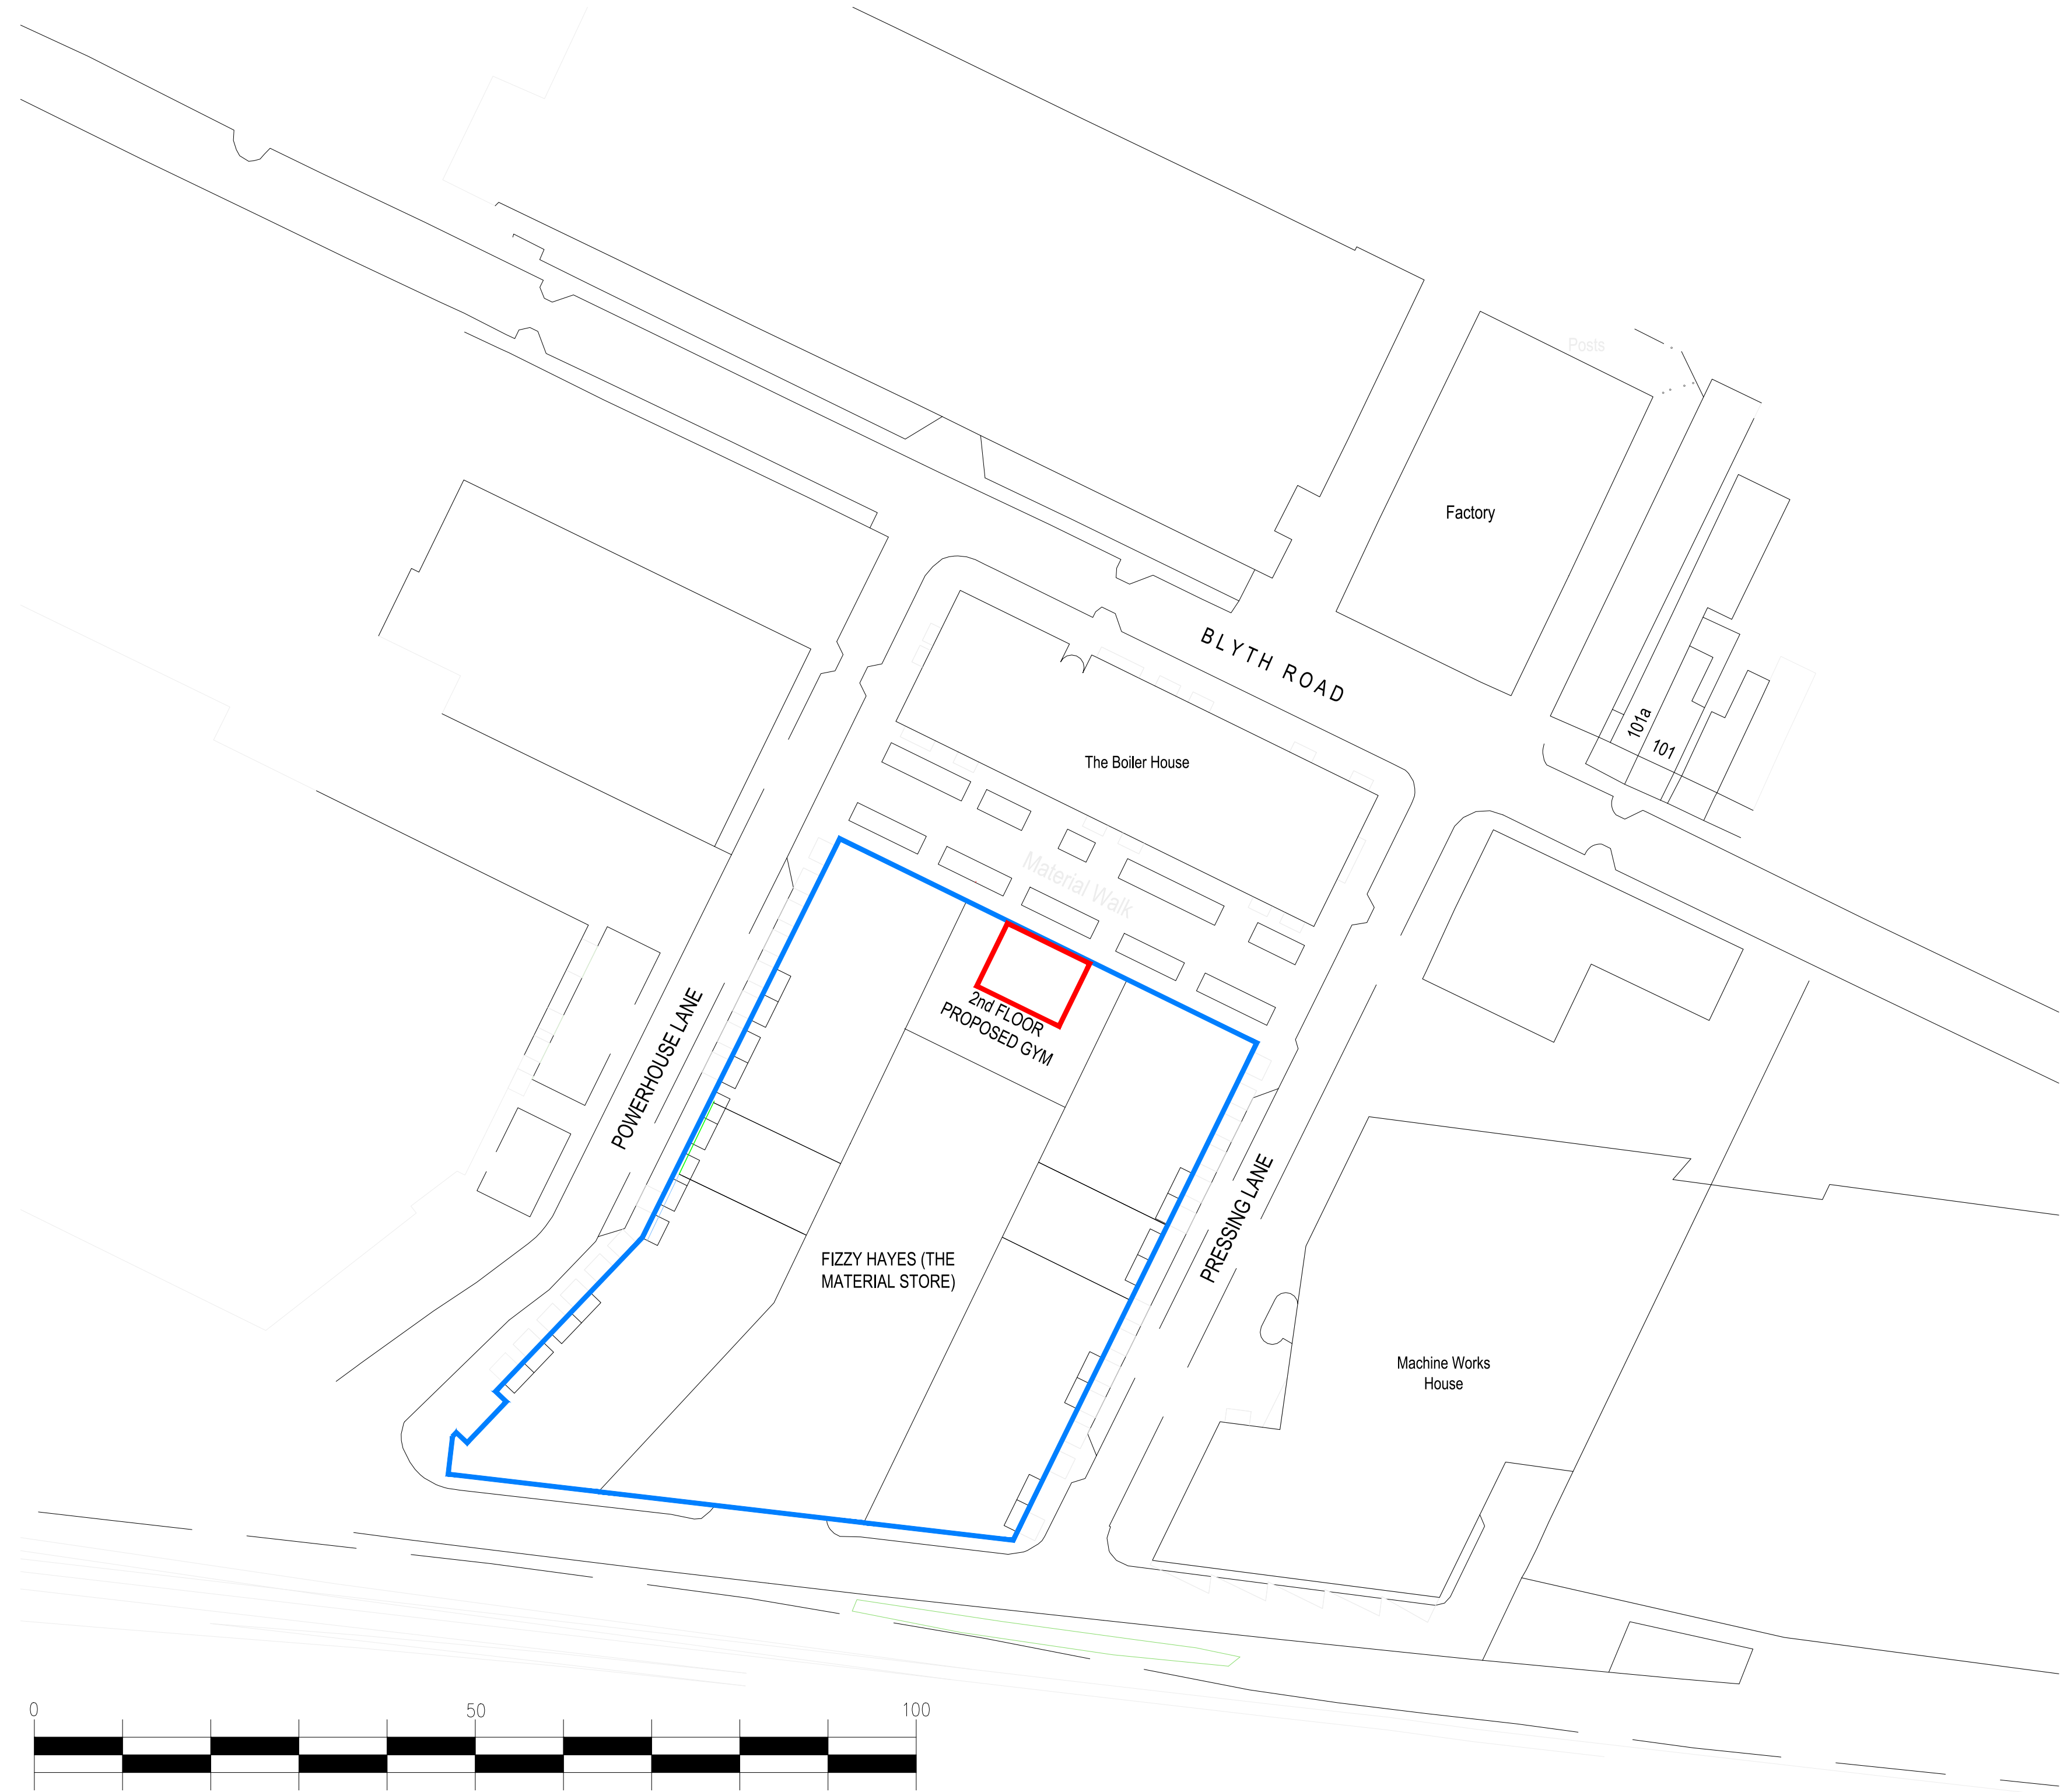

SITE PLAN - SCALE 1:500

REV.	DATE	PURPOSE	DRAWN
B	28/09/23	ISSUED FOR PLANNING	VP
A	21/09/23	ISSUED TO CLIENT	AC

CLIENT GREYSTAR FIZZY LIVING
PROJECT 8 PRESSING LANE, HAYES, UB3 1DR
TITLE SITE AND LOCATION PLAN


REVISION	DWG No.	SCALE
B	SKK4177/001	SHOWN @ A2

DATE	DRAWN	CHECKED
SEP '22	VP	APF



INTERIOR, ARCHITECTURAL & RETAIL DESIGN


The Mill
Storford Road
Hatfield Heath
CM22 7DL
Tel: 01279 873010
www.skkdesign.com

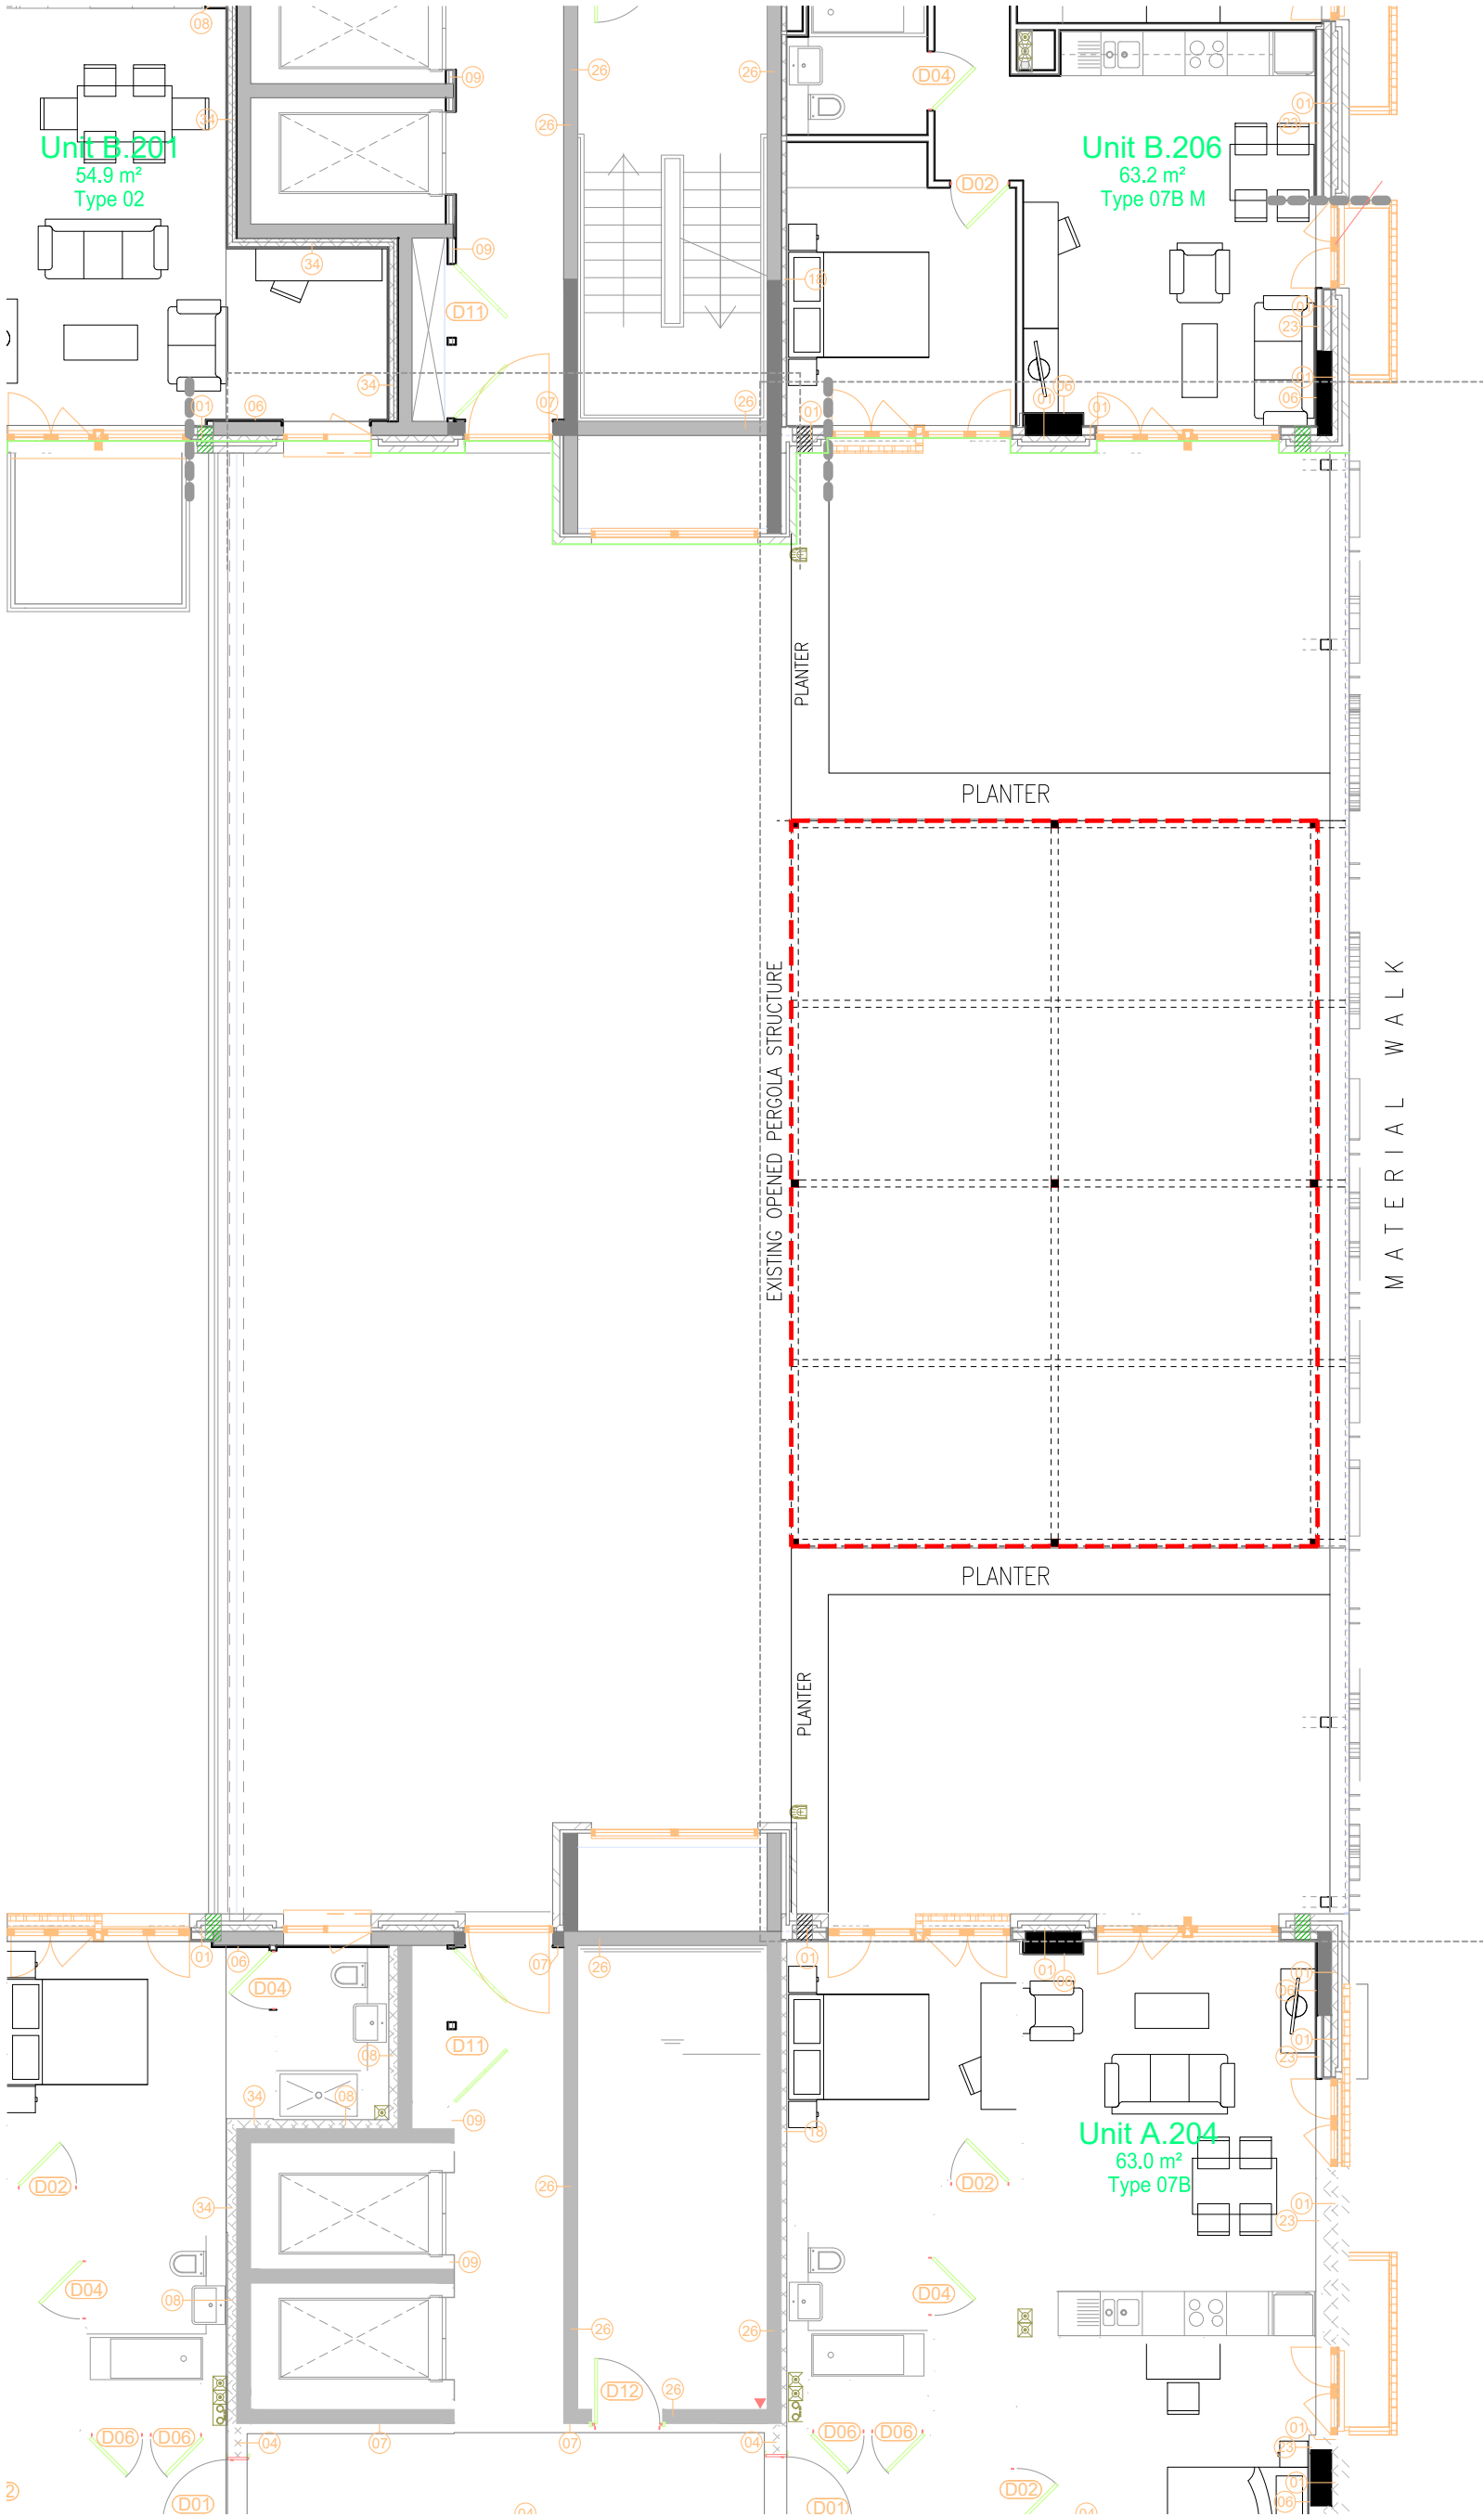

KEY PLAN - SECOND FLOOR

0 1 m 3 m 5 m 7m

SCALE 1:100

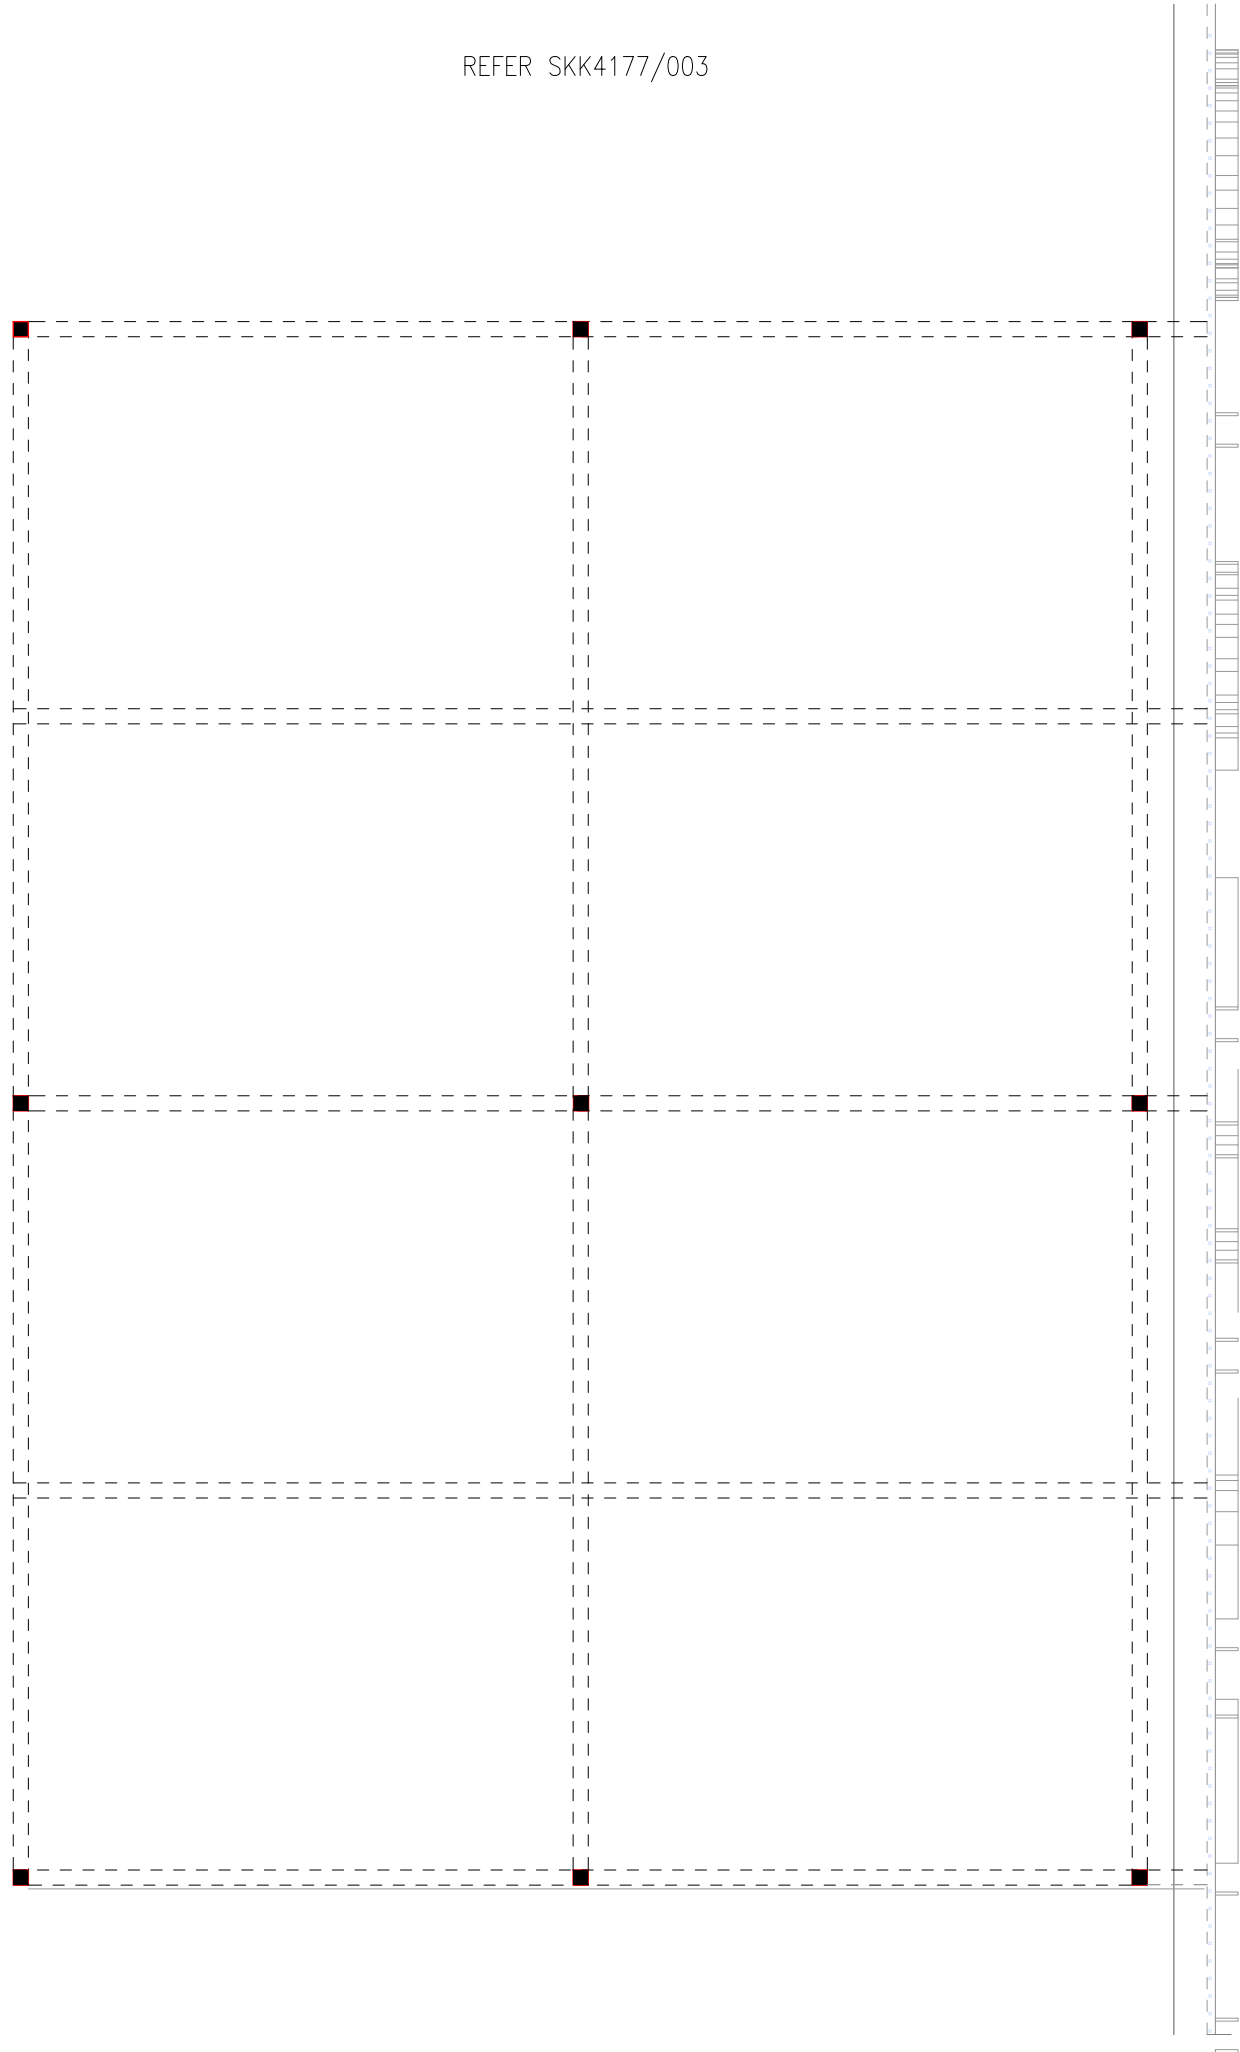

EXISTING OPENED PERGOLA STRUCTURE


0 1 m 3 m 5 m 7m

SCALE 1:50

REFER SKK4177/003

REFER SKK4177/003

NOTES

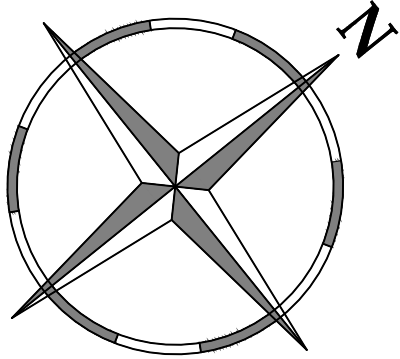

D	12/10/23	ANNOTATION AMENDED	AC
C	27/09/23	ISSUED FOR PLANNING	VP
B	28/09/23	ISSUED TO ICENI FOR COMMENTS	VP
A	15/09/23	ISSUED TO CLIENT	AC
REV.	DATE	PURPOSE	DRAWN

CLIENT GREYSTAR, FIZZY LIVING
PROJECT 8 PRESSING LANE, HAYES, UB3 1DR
TITLE EXISTING PERGOLA STRUCTURE & KEY PLAN


REVISION	DWG No.	SKK4177/002	SCALE	AS SHW @ A2
D	DATE	OCT '23	DRAWN	AC
			CHECKED	APF

SKK DESIGN


INTERIOR, ARCHITECTURAL & RETAIL DESIGN

The Mill
Stortford Road
Hatfield Heath
CM22 7DL


Tel: 01279 873010
www.senkenken.com

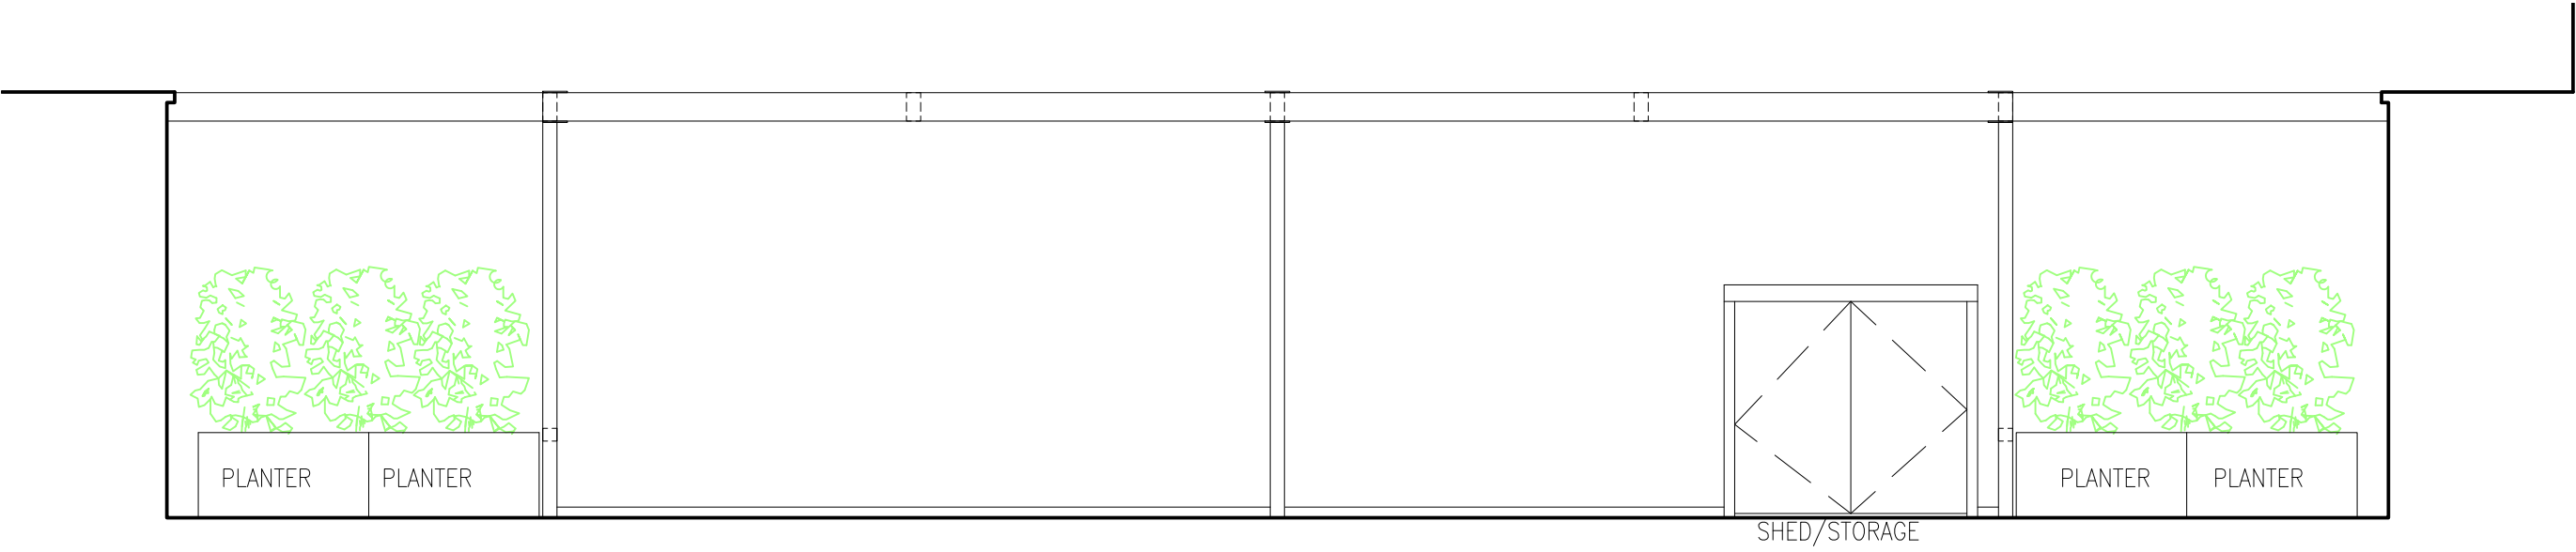


ELEVATION A
NOTE: EXISTING REAR RAILINGS OMITTED FOR CLARITY

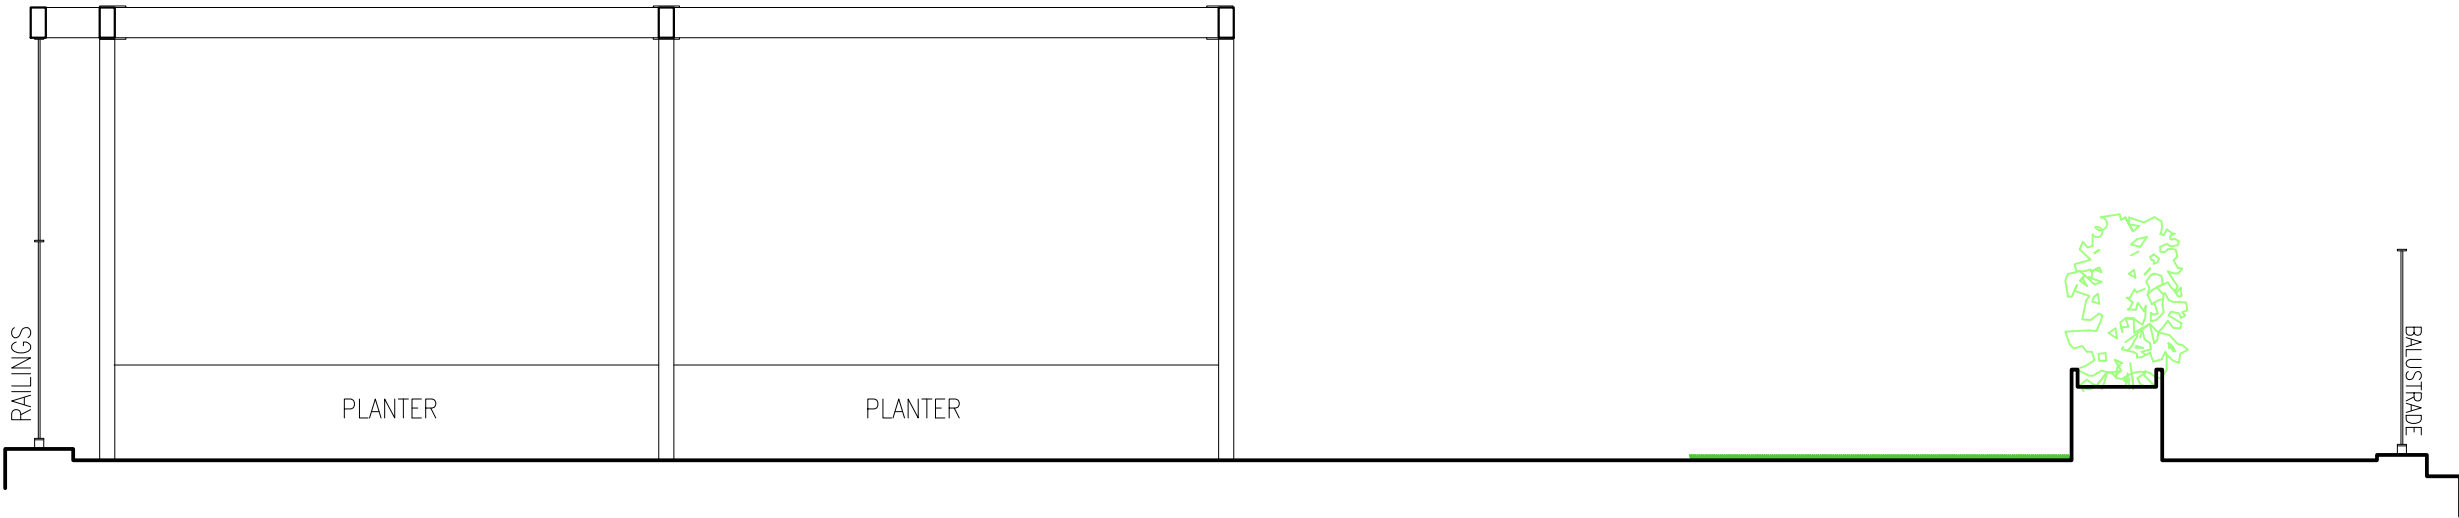


ELEVATION C

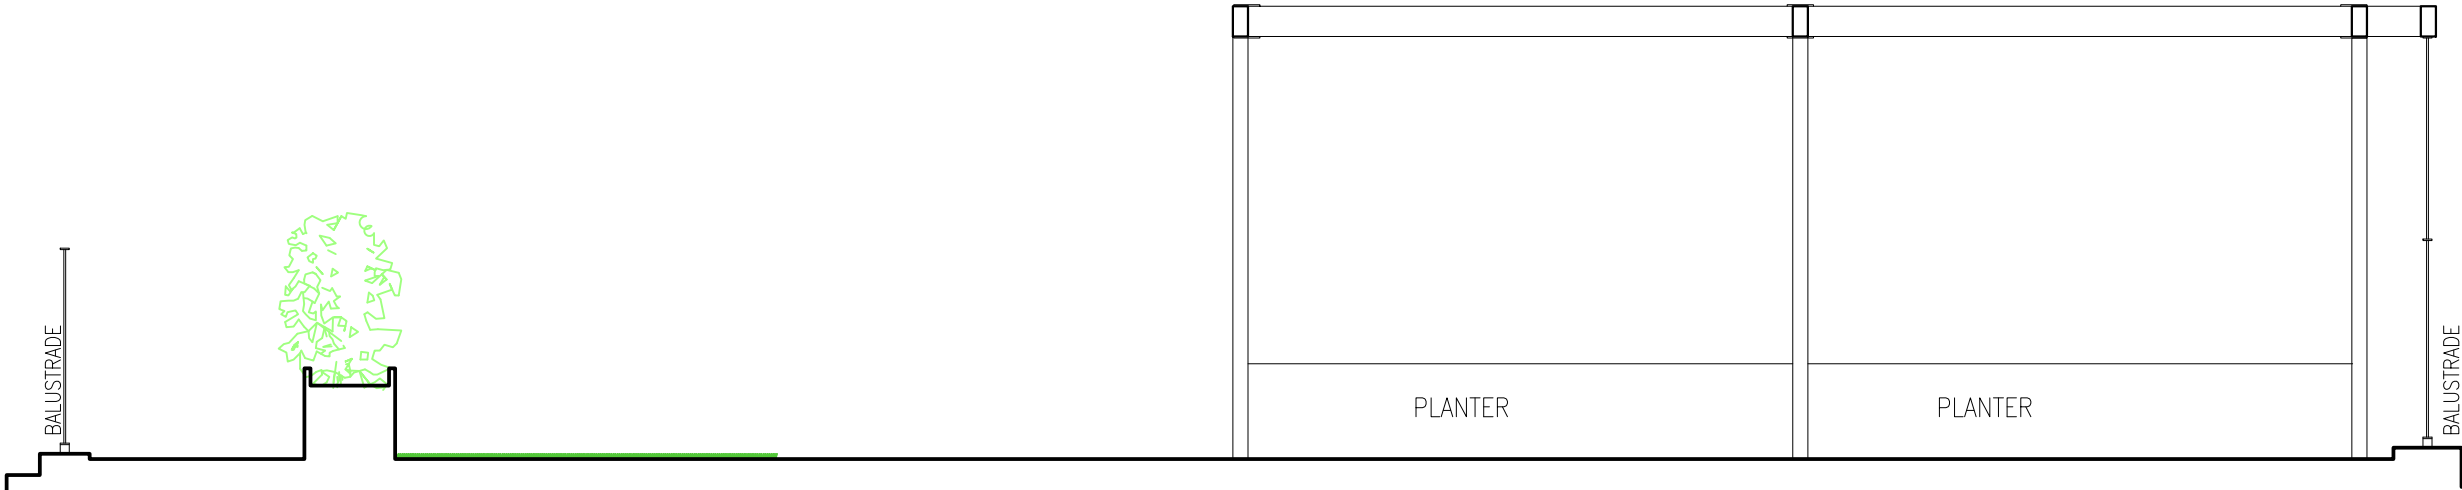

ELEVATION B

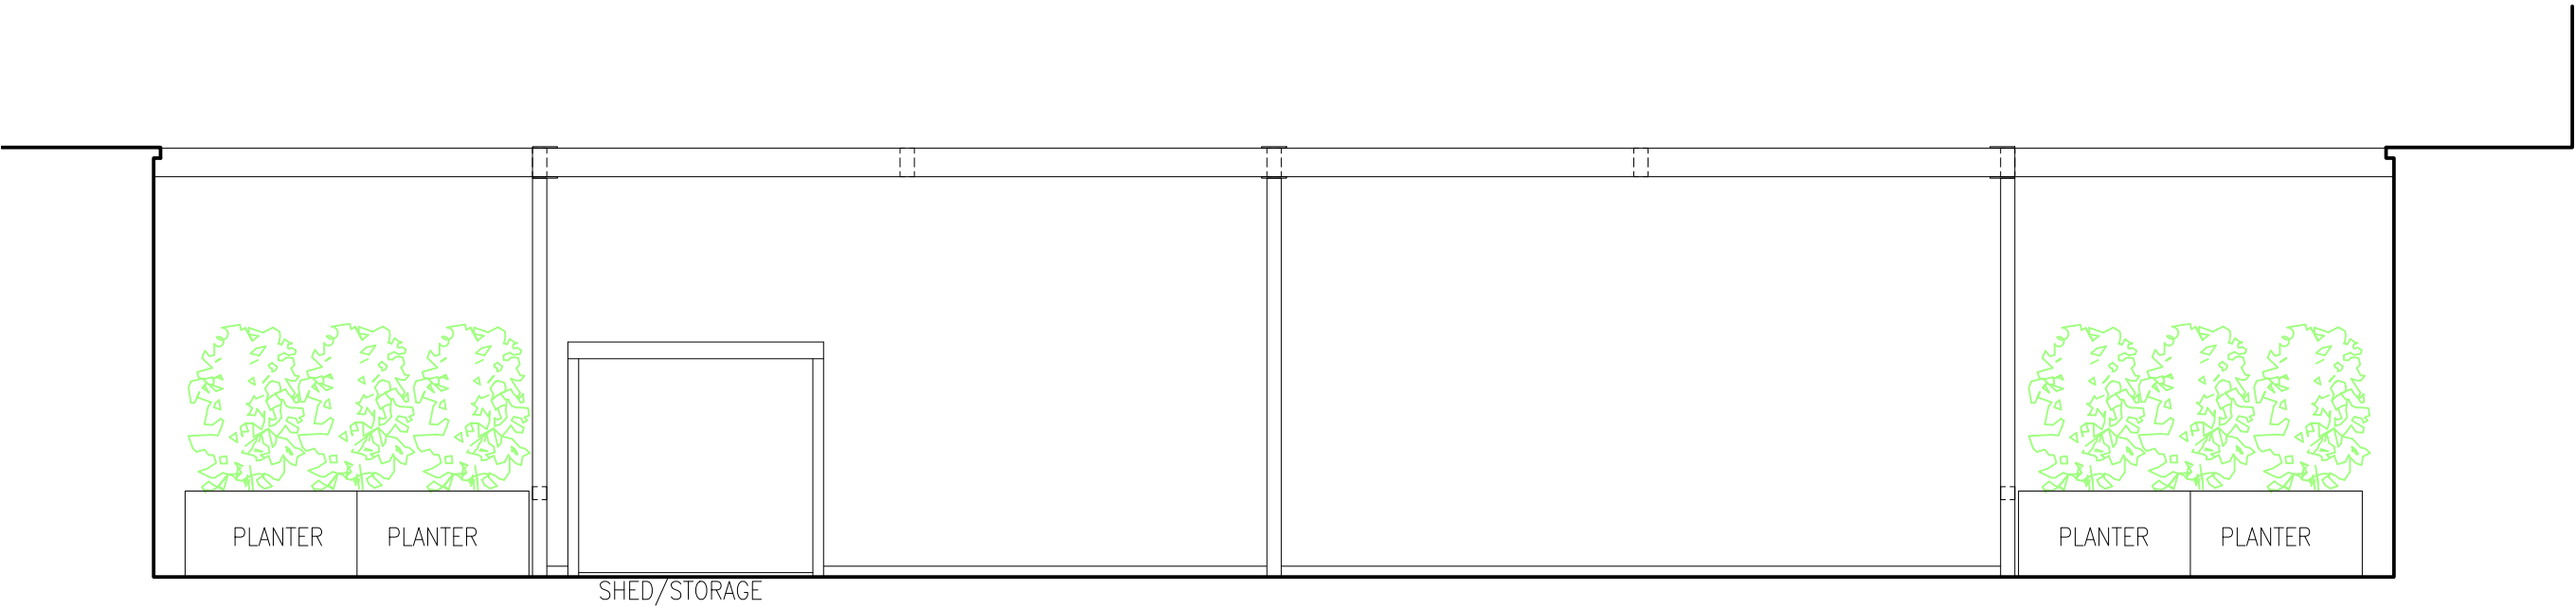

ELEVATION D
NOTE: EXISTING REAR RAILINGS OMITTED FOR CLARITY

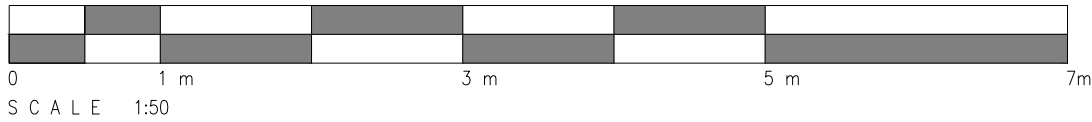

NOTES

D	12/10/23	SCALE BAR ADDED	AC
C	09/10/23	ISSUED FOR PLANNING	VP
B	27/09/23	ISSUED ICENI FOR COMMENTS	VP
A	21/09/23	ISSUED TO CLIENT	AC
REV.	DATE	PURPOSE	DRAWN

CLIENT	GREYSTAR, FIZZY LIVING		
PROJECT	8 PRESSING LANE, HAYES, UB3 1DR		
TITLE	EXISTING PERGOLA ELEVATIONS		

REVISION D	DWG No. SKK4177/003		SCALE 1:50 @ A2
	DATE OCT '23	DRAWN AC	CHECKED APF




INTERIOR, ARCHITECTURAL & RETAIL DESIGN

The Mill
Stortford Road
Hatfield Heath
CM22 7DL

Tel: 01279 873010
www.senkenken.com




KEY PLAN - SECOND FLOOR
SCALE 1:100

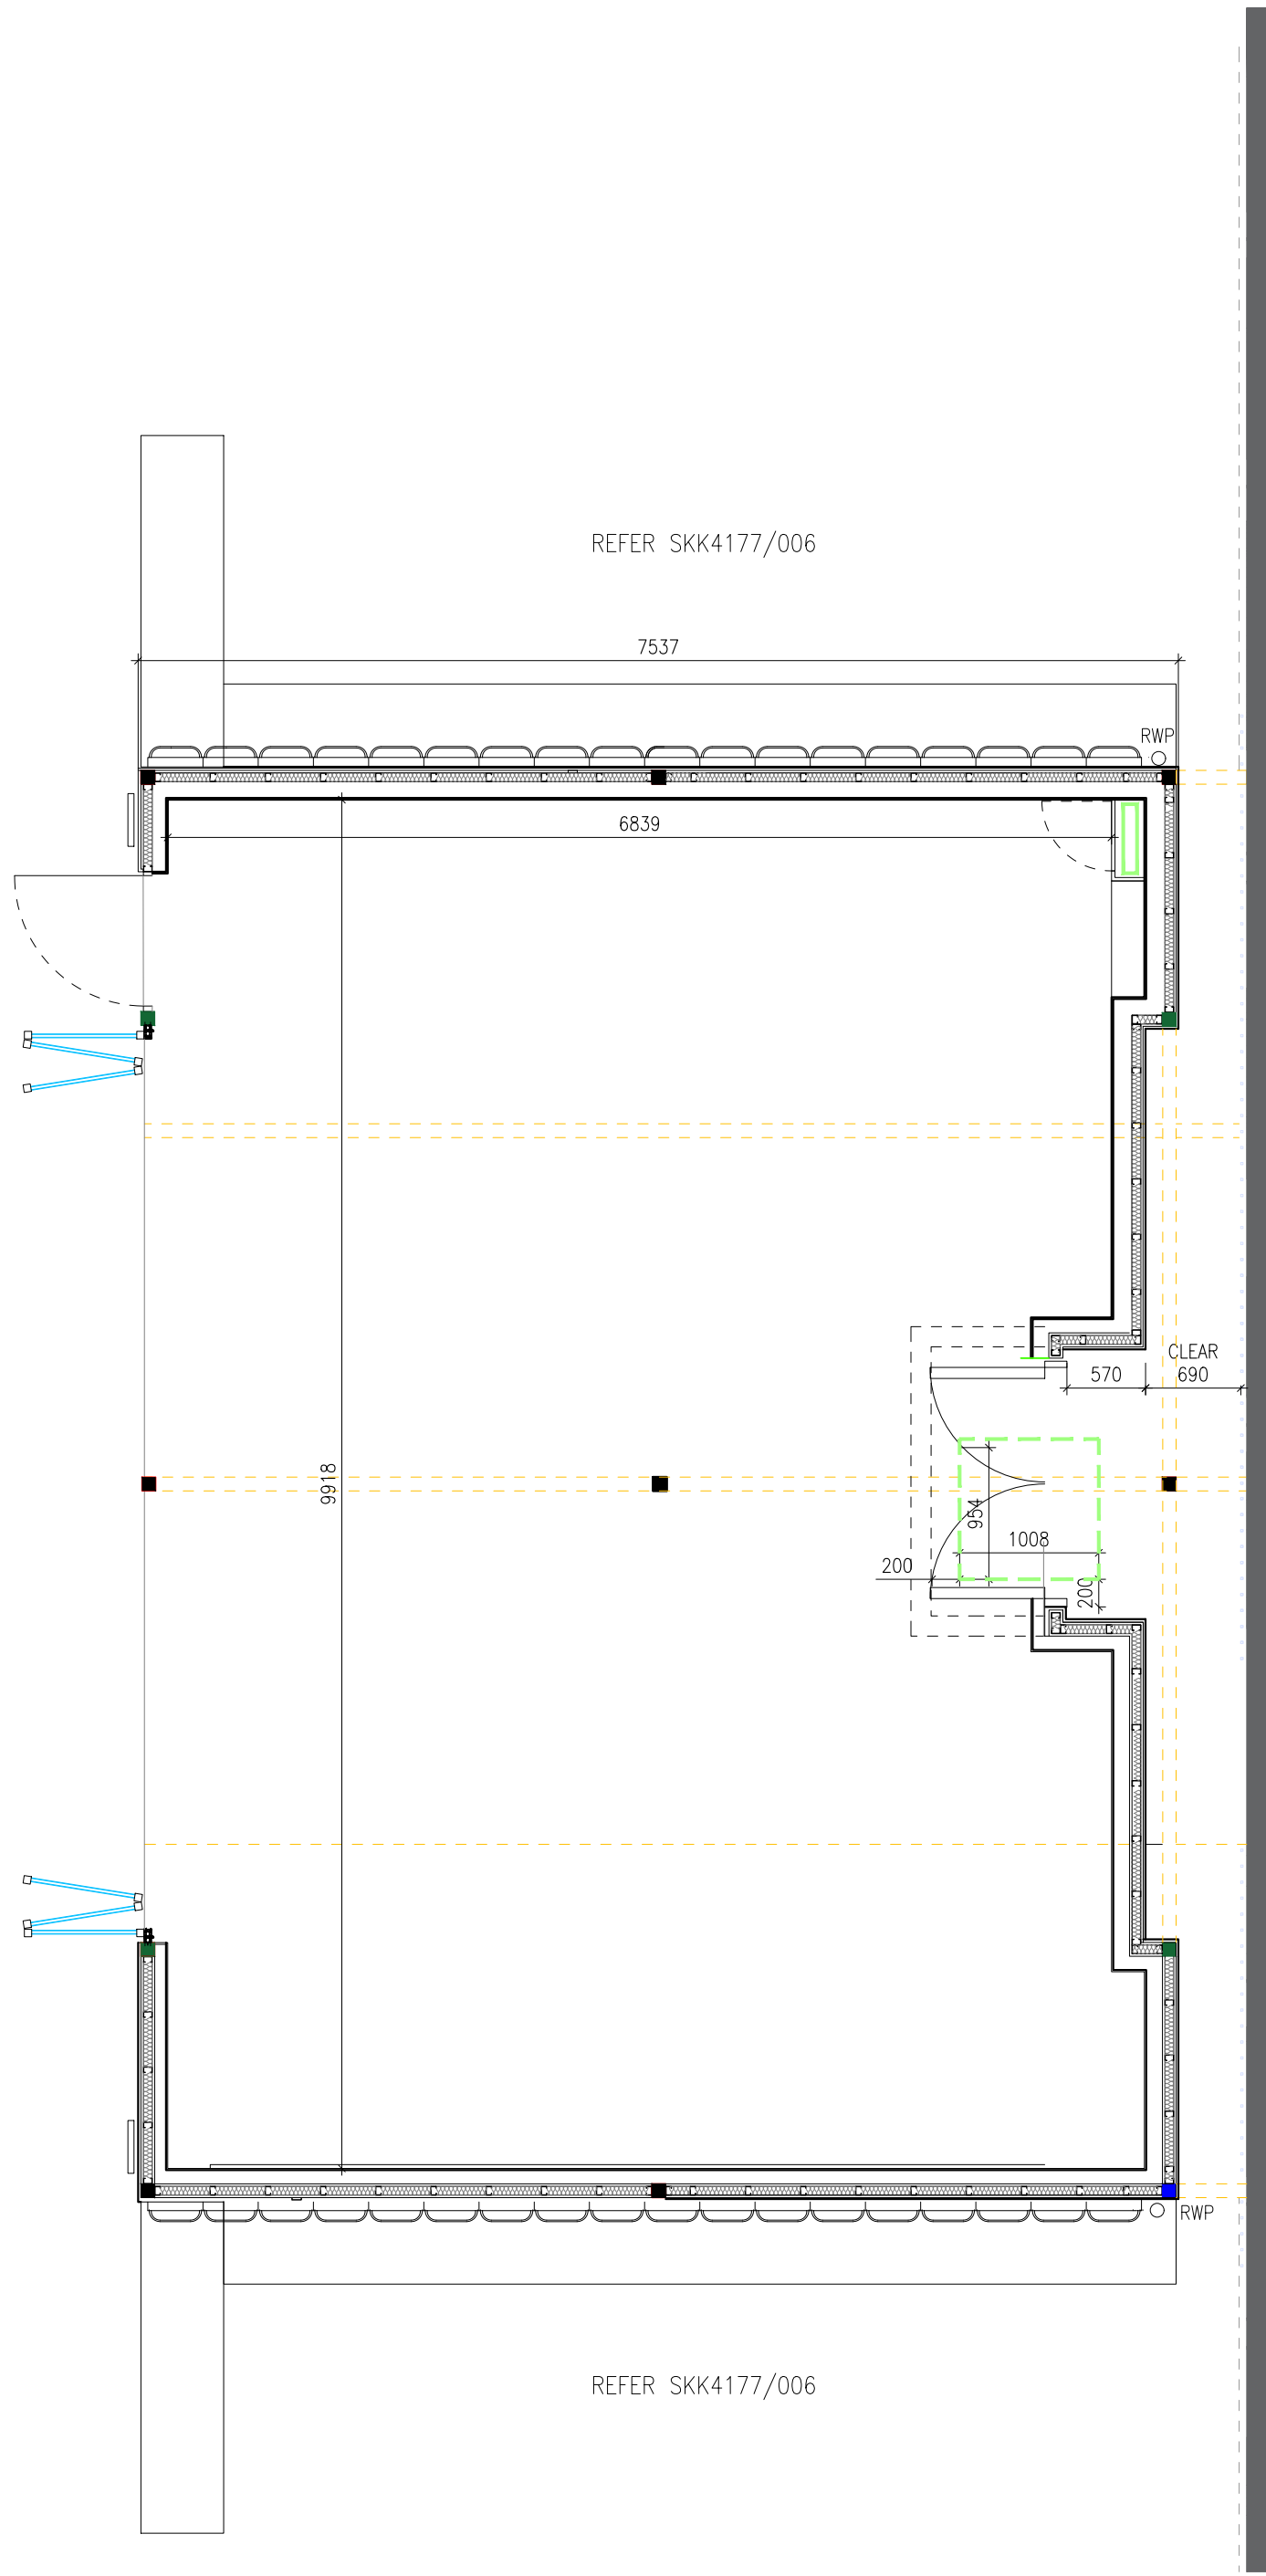

SCALE 1:50

LEGEND	
	EXISTING SHS COLUMN
	PROPOSED SHC COLUMN
	EXISTING SHS BEAM
	MVHR BULKHEAD
	PANASONIC MVHR AT HIGH LEVEL MOUNTED TO ROOF STRUCTURE

NOTES

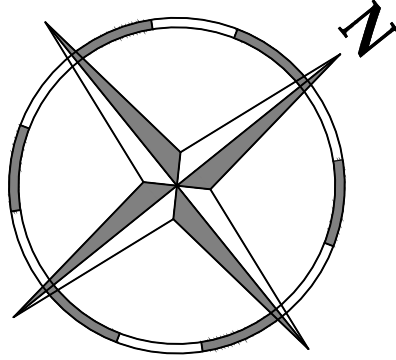

H	09/02/24	REVISED TO SUIT LA COMMENTS	VP
G	09/02/24	AMENDED TO SUIT	VP
F	12/10/23	REVISIONS CLOUDED	VP
E	12/10/23	ANNOTATIONS AMENDED	AC
D	09/10/23	ISSUED FOR PLANNING	VP
C	27/09/23	ISSUED TO ICEN FOR COMMENTS	VP
B	21/09/23	ISSUED TO CLIENT	AC
A	15/09/23	ISSUED TO CLIENT	AC
REV.	DATE	PURPOSE	DRAWN



CLIENT GREYSTAR FUZZY LIVING
PROJECT 8 PRESSING LANE, HAYES, UB3 1DR
TITLE PROPOSED GENERAL ARRANGEMENT PLAN & KEY PLAN

REVISION	DWG No.	SCALE
H	SKK4177/004	AS SHW @ A1
DATE	DRAWN	CHECKED
OCT '23	AC	APF

SKK DESIGN

INTERIOR, ARCHITECTURAL & RETAIL DESIGN

The Mill
Storford Road
Hatfield Heath
CM22 7DL
Tel: 01279 873010
www.skkdesign.com

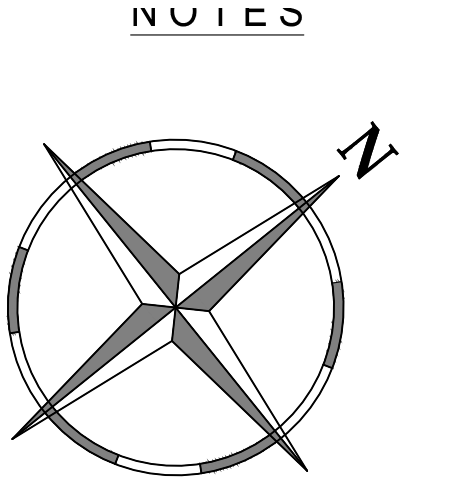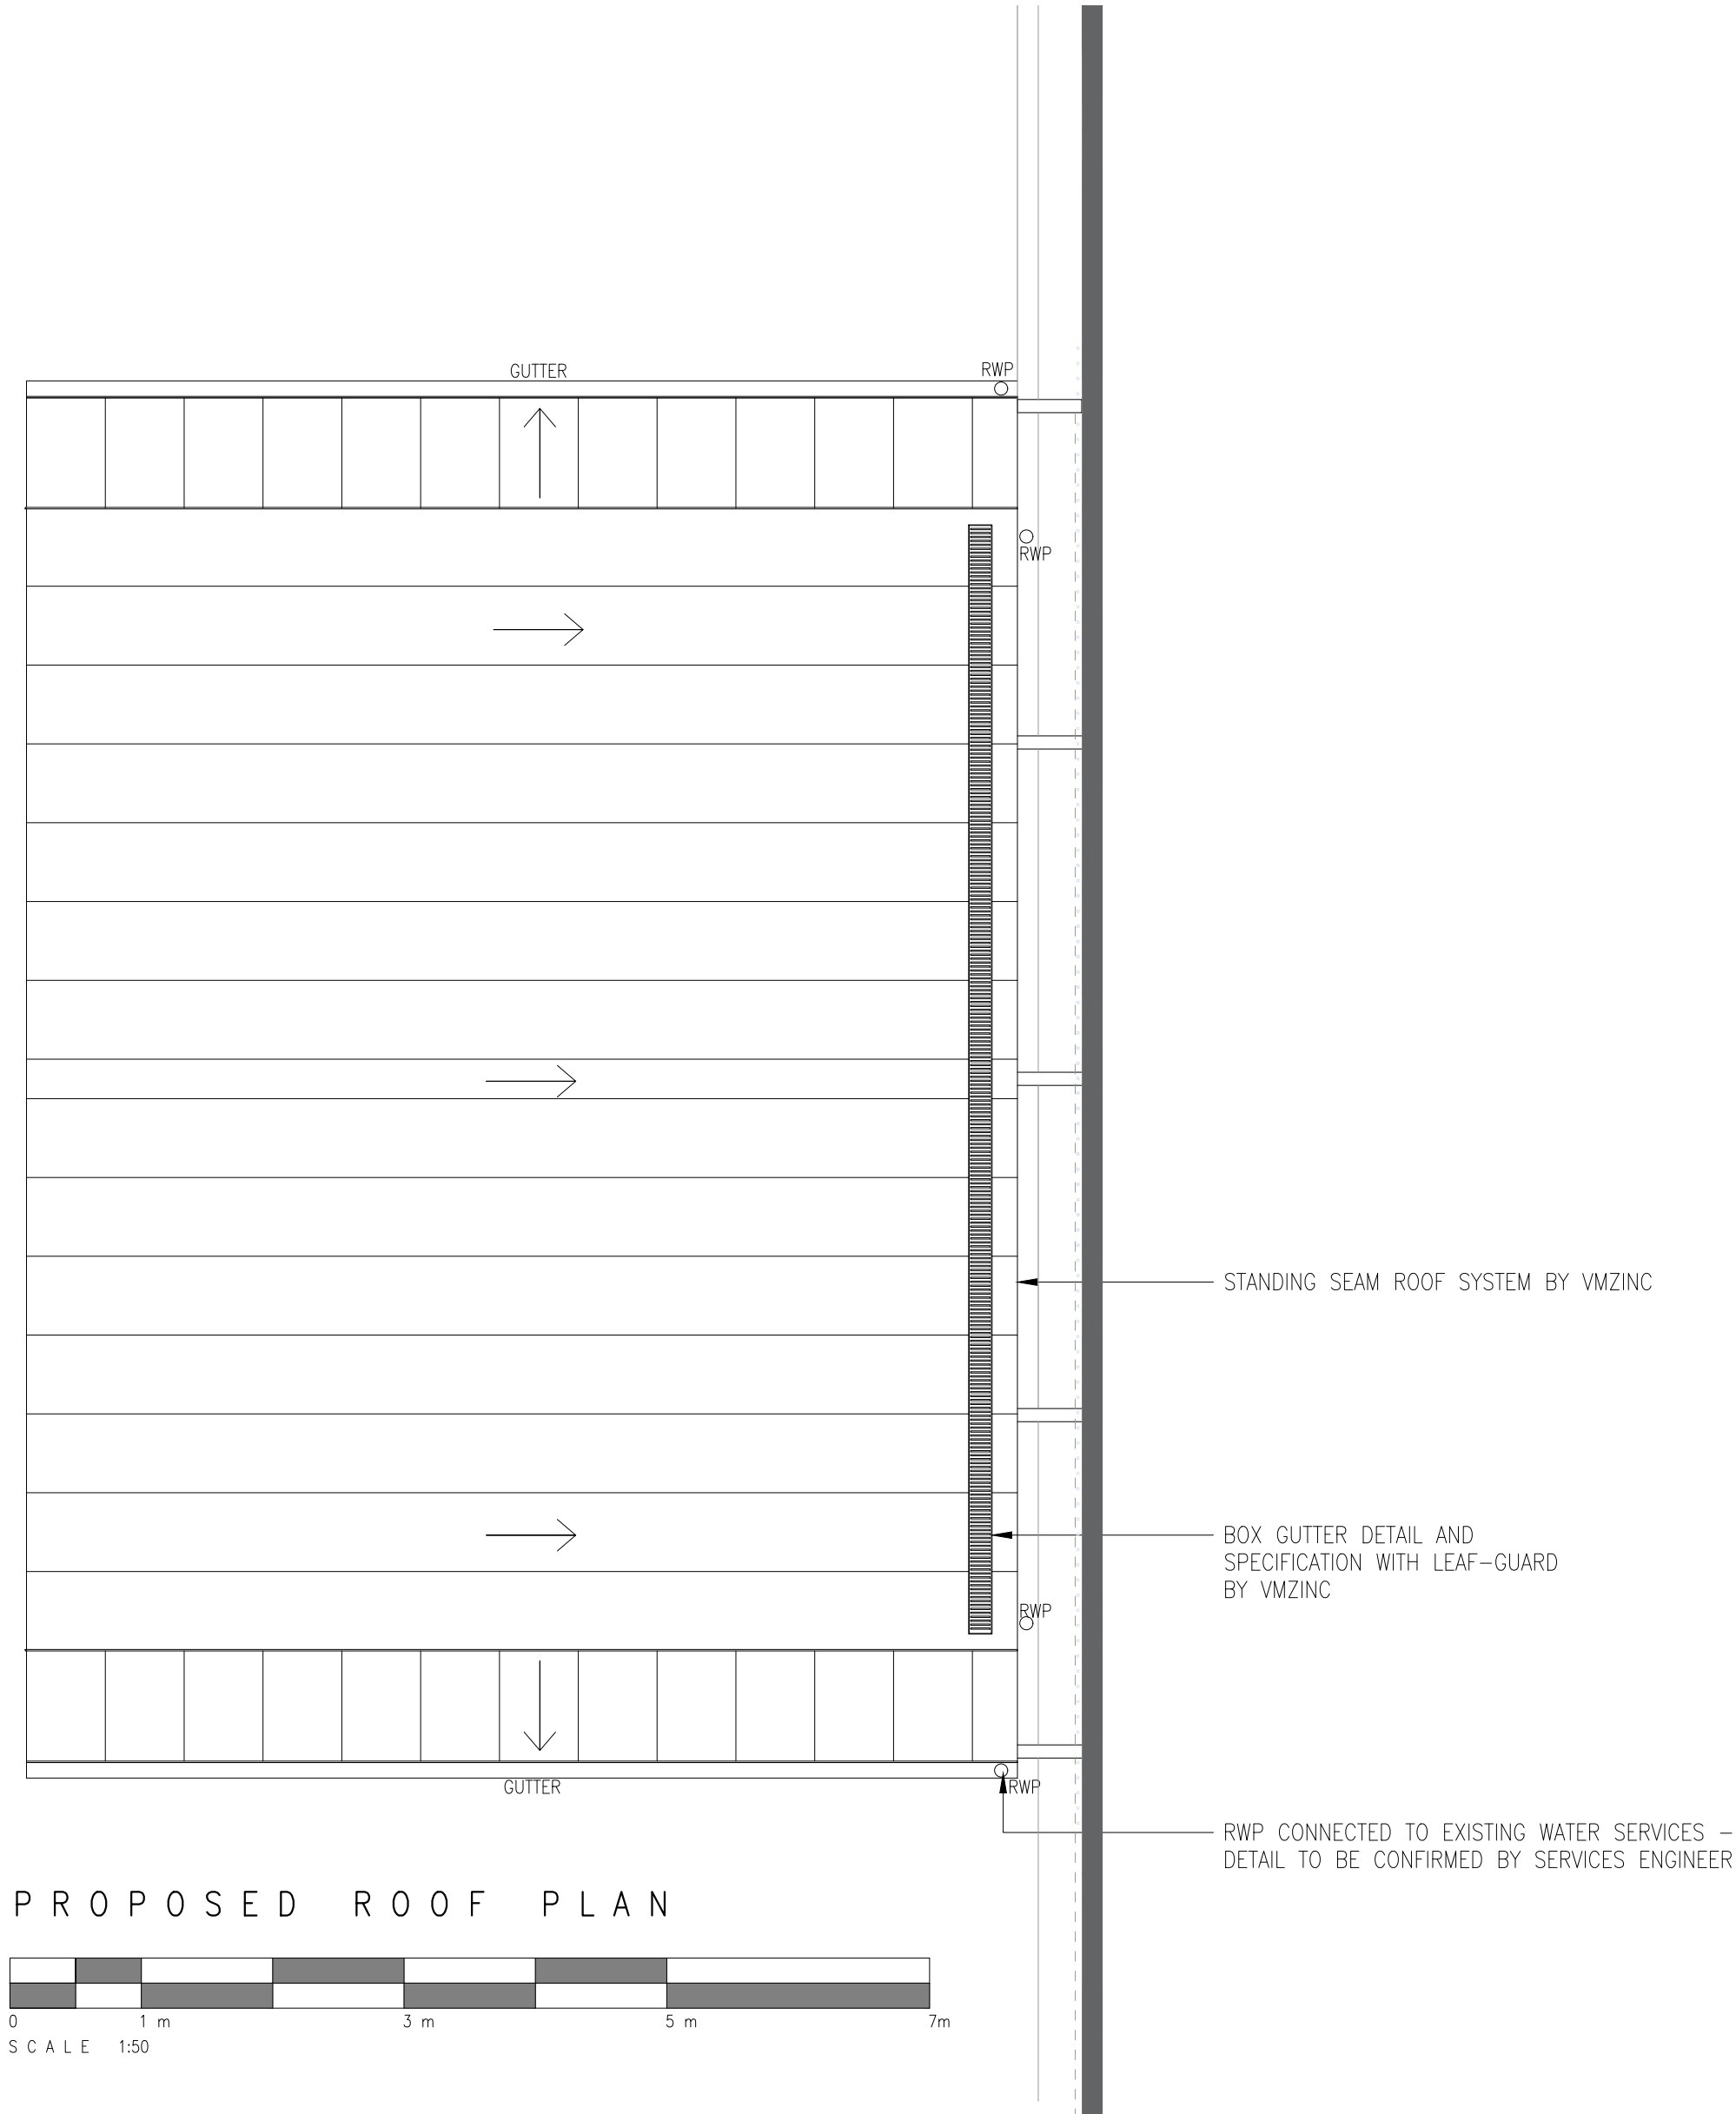

E	09/02/24	REVISED TO SUIT LA COMMENTS	VP
D	12/10/23	ANNOTATIONS AMENDED	AC
C	09/10/23	ISSUED FOR PLANNING	VP
B	27/09/23	ISSUED ICENI FOR COMMENTS	VP
A	21/09/23	ISSUED TO CLIENT	AC
REV.	DATE	PURPOSE	DRAWN


CLIENT GREYSTAR, FIZZY LIVING
PROJECT 8 PRESSING LANE, HAYES, UB3 1DR
TITLE PROPOSED ROOF PLAN

REVISION	DWG No.	SKK4177/005	SCALE	1:50 @ A2
E	DATE	OCT '23	DRAWN	AC
			CHECKED	APF




INTERIOR, ARCHITECTURAL & RETAIL DESIGN


The Mill
Stortford Road
Hatfield Heath
CM22 7DL
Tel: 01279 873010
www.senkenken.com

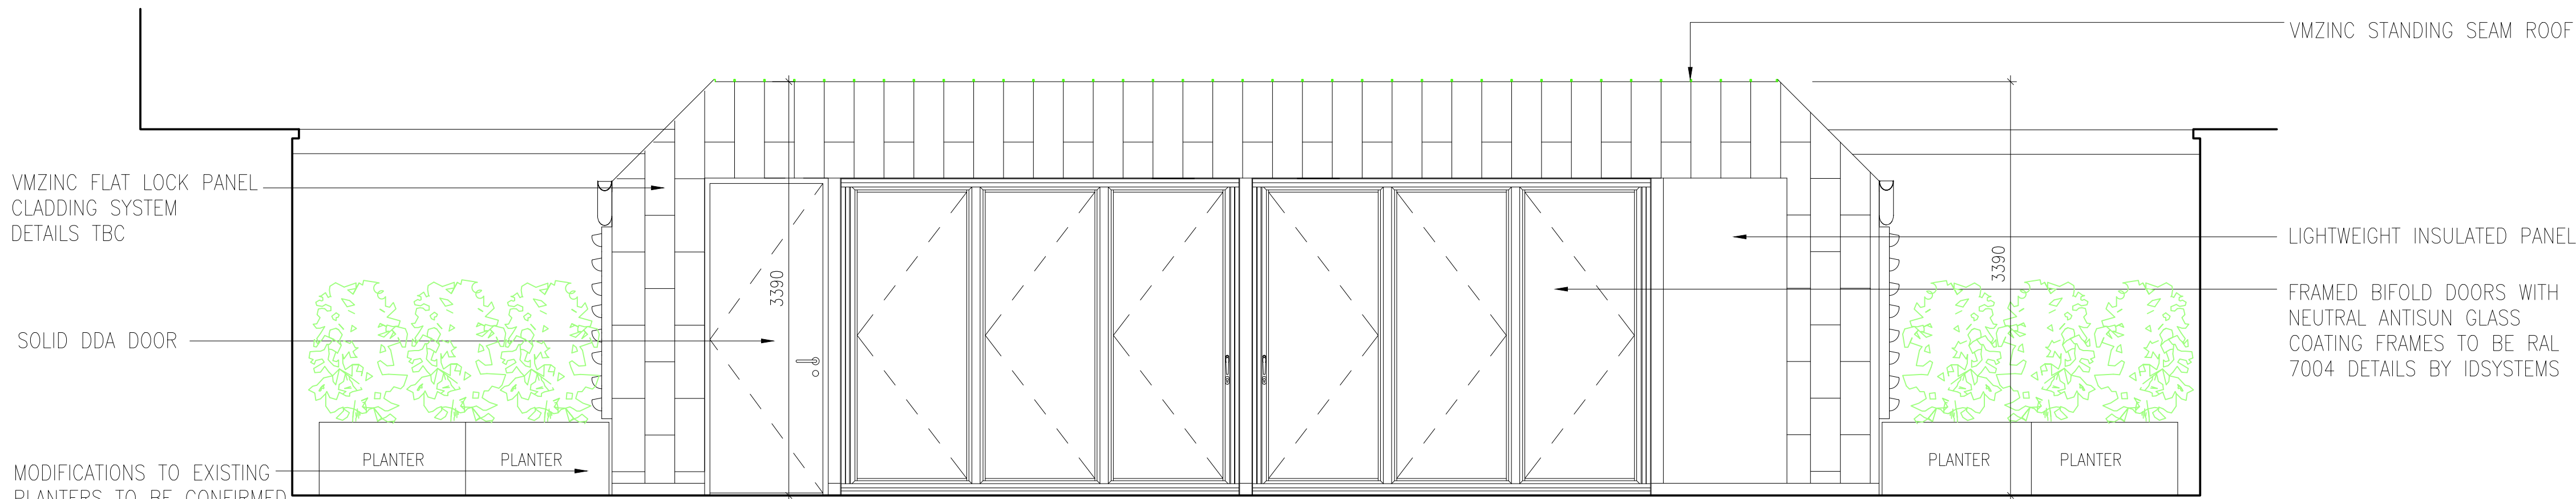


ELEVATION A

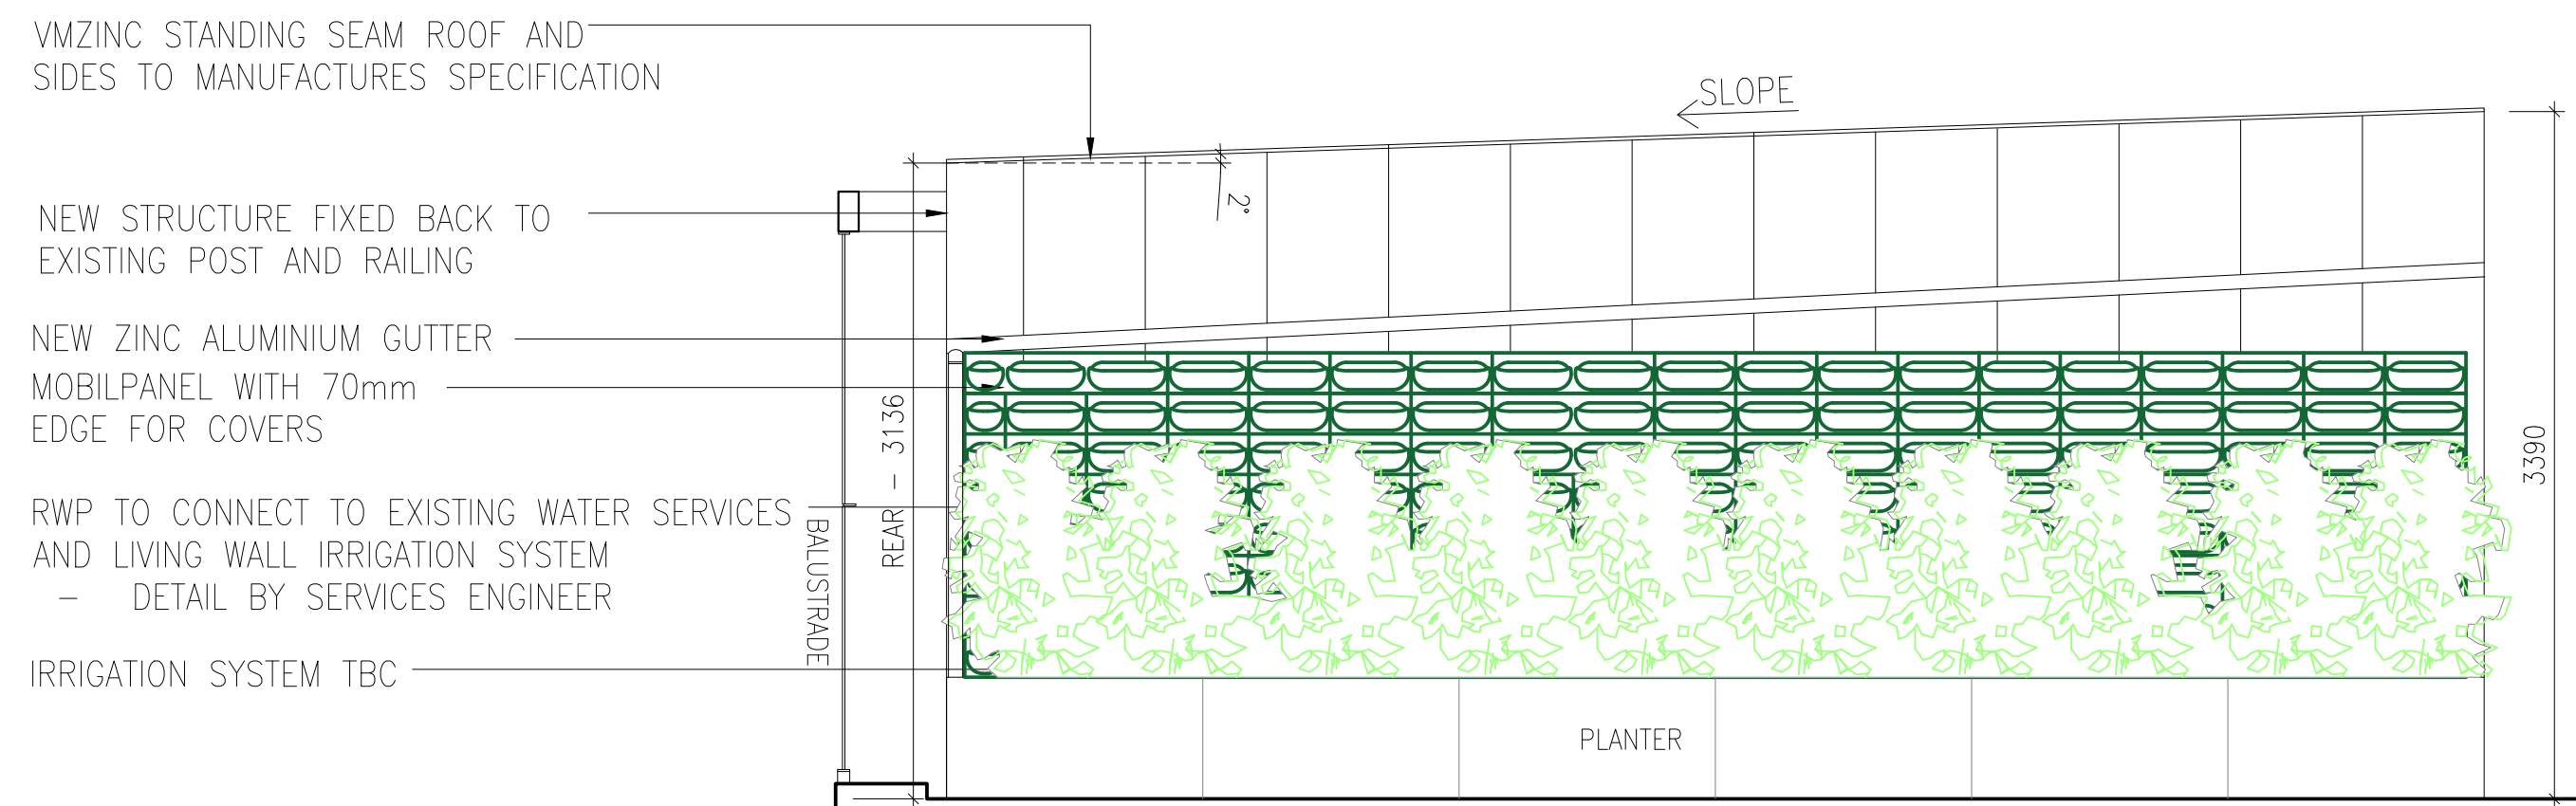


ELEVATION B

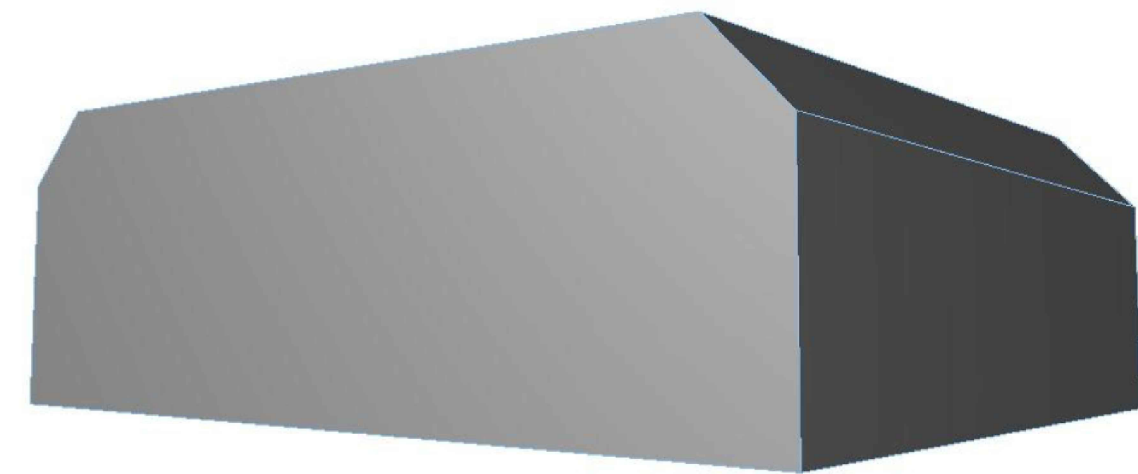


SKETCH – FOR INFORMATION ONLY

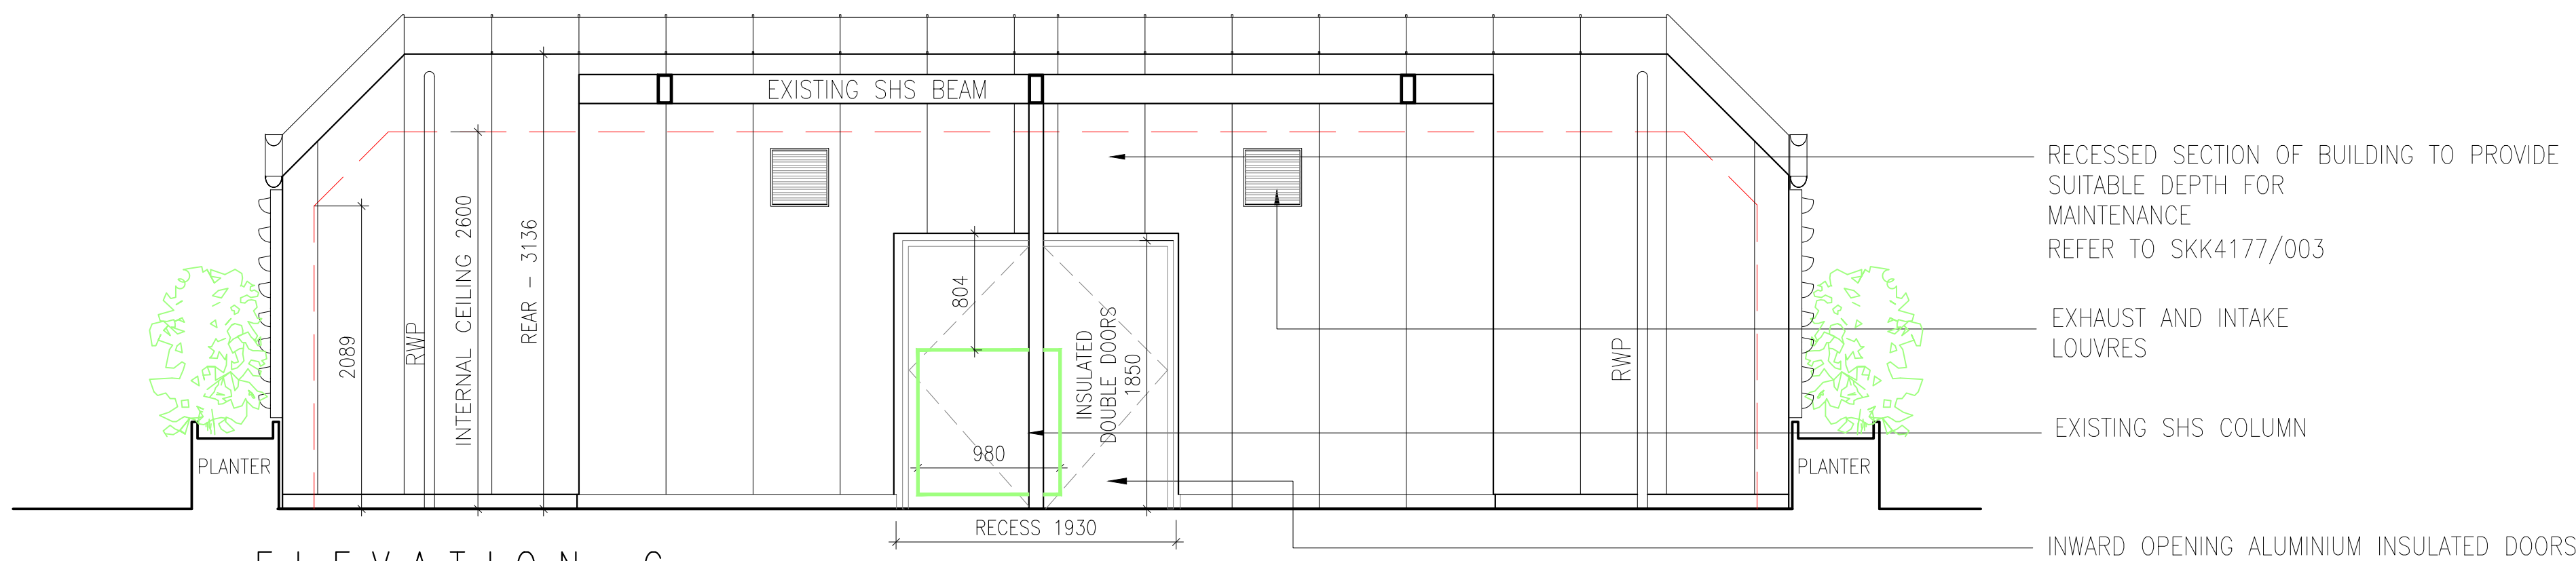

ELEVATION C

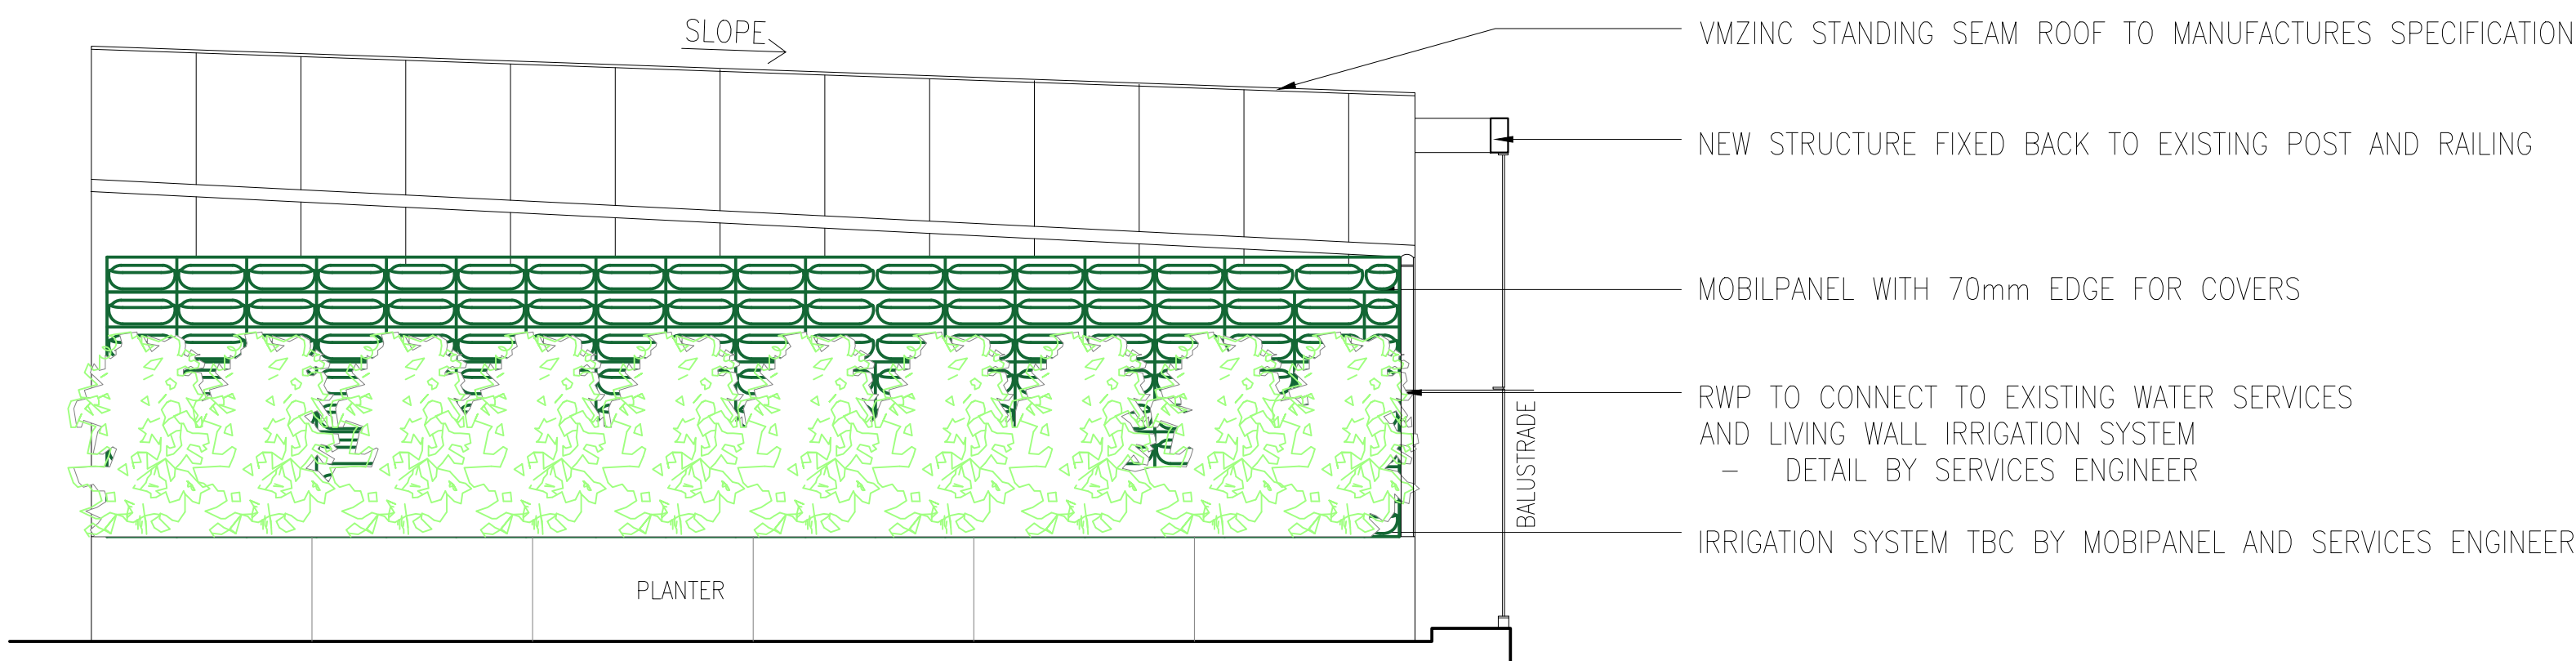

ELEVATION D

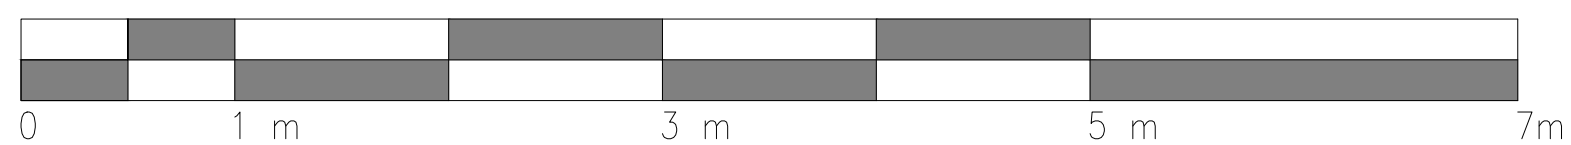

SCALE 1:50

NOTES

E	09/02/24	REVISED TO SUIT LA COMMENTS	VP
D	12/10/23	ANNOTATIONS AMENDED	AC
C	09/10/23	ISSUED FOR PLANNING	VP
B	27/09/23	ISSUED ICENI FOR COMMENTS	VP
A	21/09/23	ISSUED TO CLIENT	AC
REV.	DATE	PURPOSE	DRAWN

CLIENT GREYSTAR, FIZZY LIVING
PROJECT 8 PRESSING LANE, HAYES, UB3 1DR
TITLE PROPOSED EXTERNAL ELEVATIONS
GYM



REVISION	DWG No.	SKK4177/006	SCALE	1:50 @ A2
E	DATE	OCT '23	DRAWN	AC
			CHECKED	APF

SKK DESIGN


INTERIOR, ARCHITECTURAL & RETAIL DESIGN

The Mill
Stortford Road
Hatfield Heath
CM22 7DL

Tel: 01279 873010
www.senkenken.com

  

DETAIL A
SCALE 1:50

 

SCALE 1:100



DETAIL A
SCALE 1:50

E	090324	REVISED TO SUIT LA COMMENTS	VP
D	12/10/23	LAYOUT AMENDED	AC
C	09/10/23	ISSUED FOR PLANNING	VP
B	27/09/23	ISSUED ICENI FOR COMMENTS	VP
A	21/09/23	ISSUED TO CLIENT	AC
REV.	DATE	PURPOSE	DRAWN



CLIENT	GREYSTAR, FIZZY LIVING
PROJECT	# PRESSING LANE, HAYES, UB3 1DR
TITLE	MATERIAL WALK EXISTING AND PROPOSED NORTH ELEVATIONS

E	REVISION	DWG No. SKK4177/007		SCALE
				AS SHW @
	GATE	DRAWN	CHECKED	
	OCT '23	AC	APP	



S K K DESIGN

INTERIOR, ARCHITECTURAL, & RETAIL DESIGN


The Mill
Stortford Road
Hatfield Heath
CM22 7DL
Tel: 01279 873010
www.sankensn.com

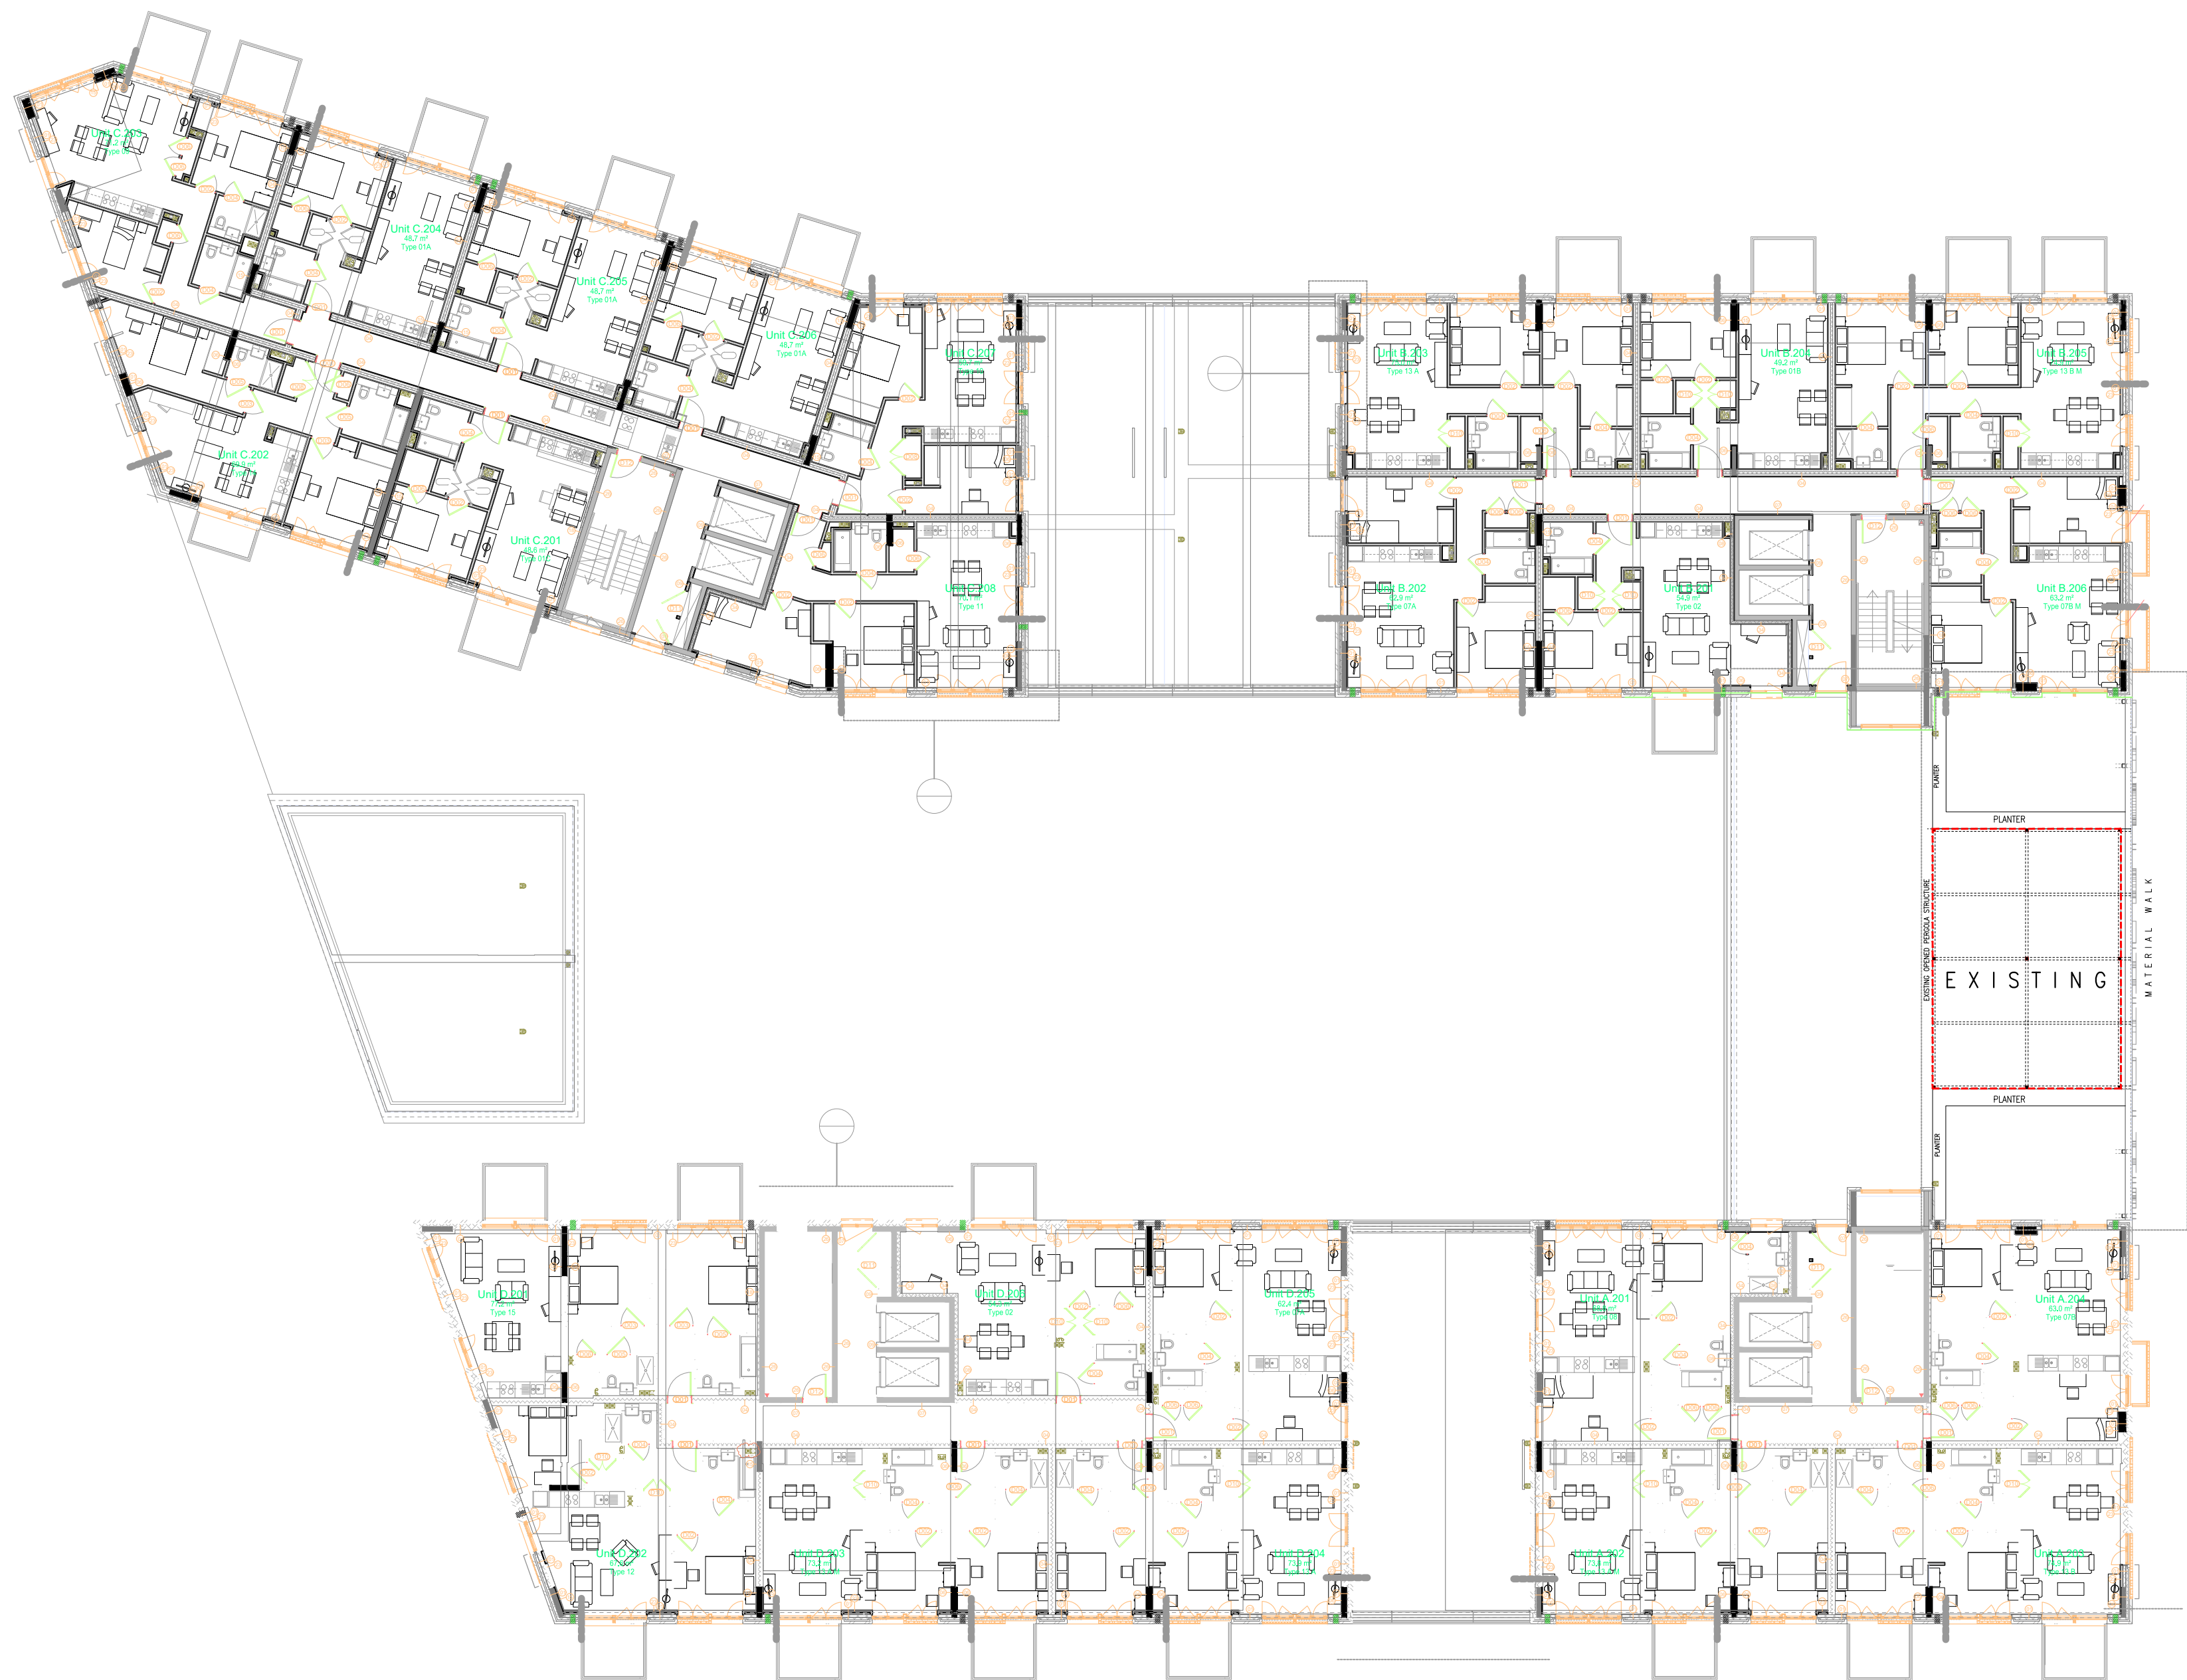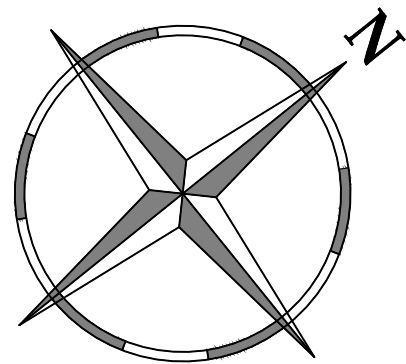

EXISTING GENERAL ARRANGEMENT PLAN -SECOND FLOOR

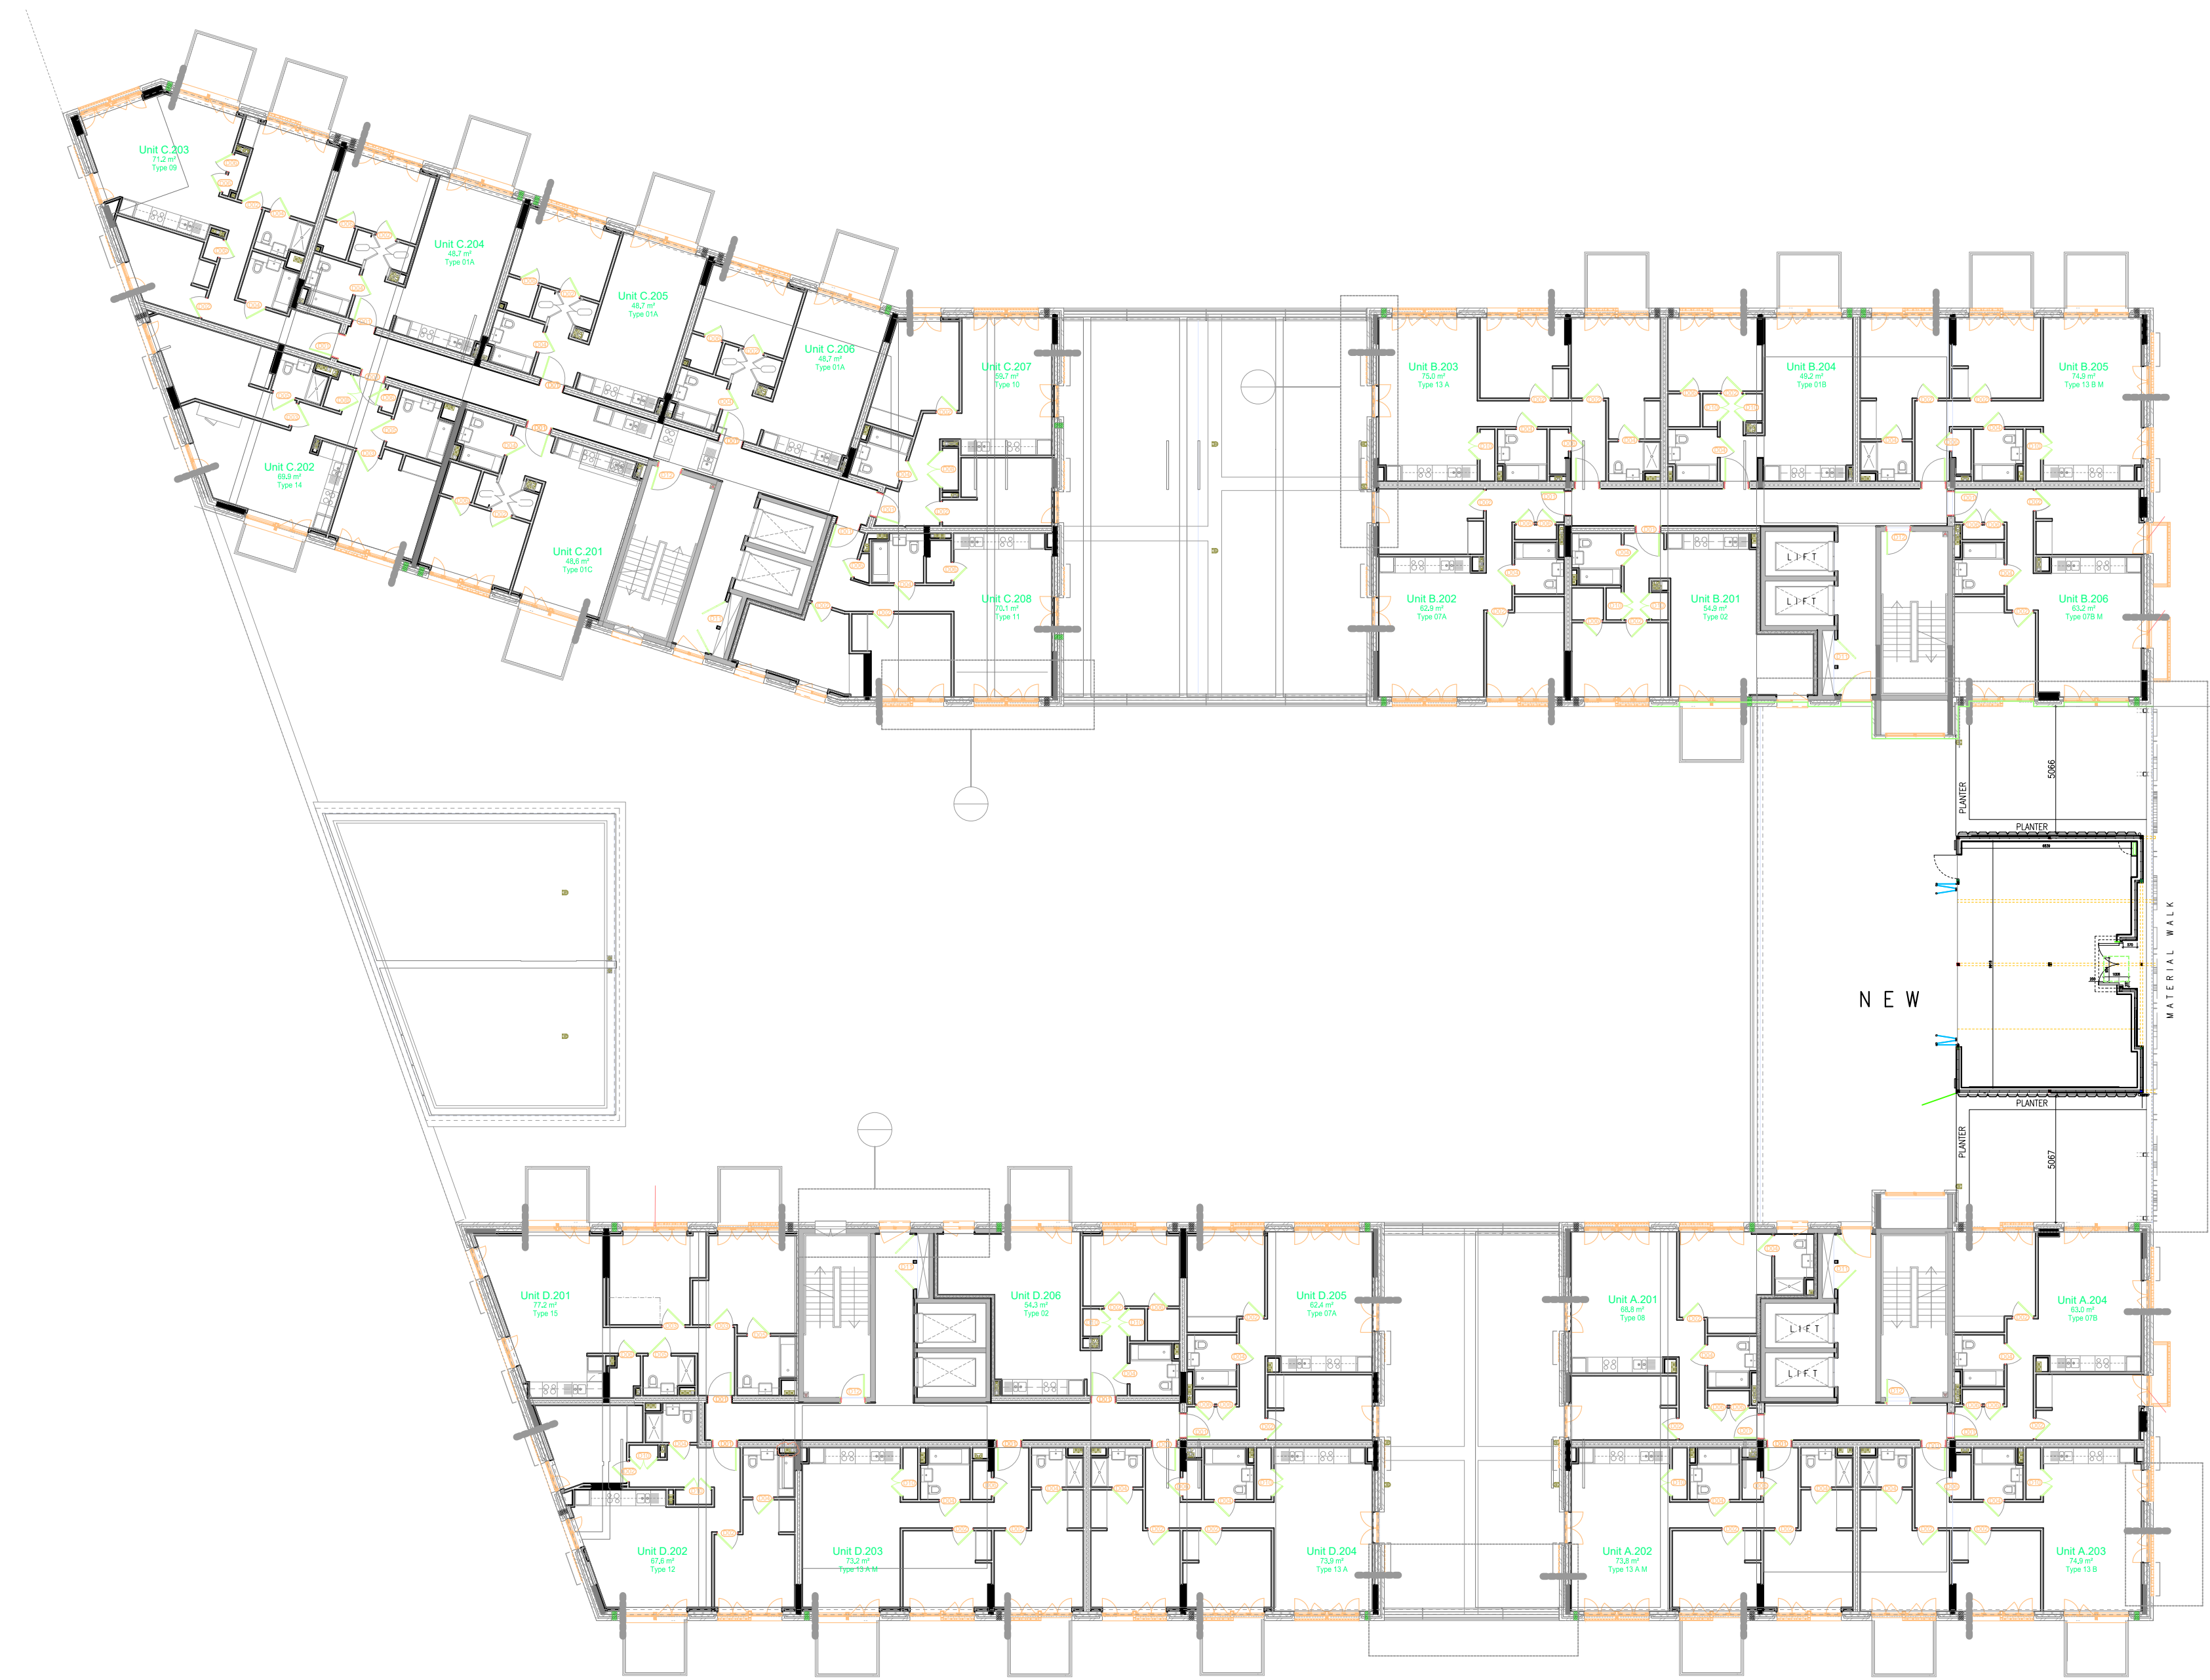 

PROPOSED GENERAL ARRANGEMENT PLAN -SECOND FLOOR

 

B	10/10/20	LABEL AMENDED	AC
A	09/10/20	REVISION FOR PLANNING	MF
REC.	DATE	REVISION	BY
CLIENT	GREYSTAR, FUZZY LIVING		
PROJECT	PRESIDING LANE, MAYTES, LANE 100		
TITLE	EXISTING & PROPOSED SECOND FLOOR BUILDING GENERAL ARRANGEMENT PLANS		
DESIGNER	SKK4177/008	SCALE	AS SHOWN
DATE	OCT 23	BY	APP

SKK DESIGN

INTERIOR ARCHITECTURAL & RETAIL DESIGN
7th FLOOR
Sturford Road
Huddersfield
HA8 7TL
Tel: 01484 873010
www.skkdesign.com