
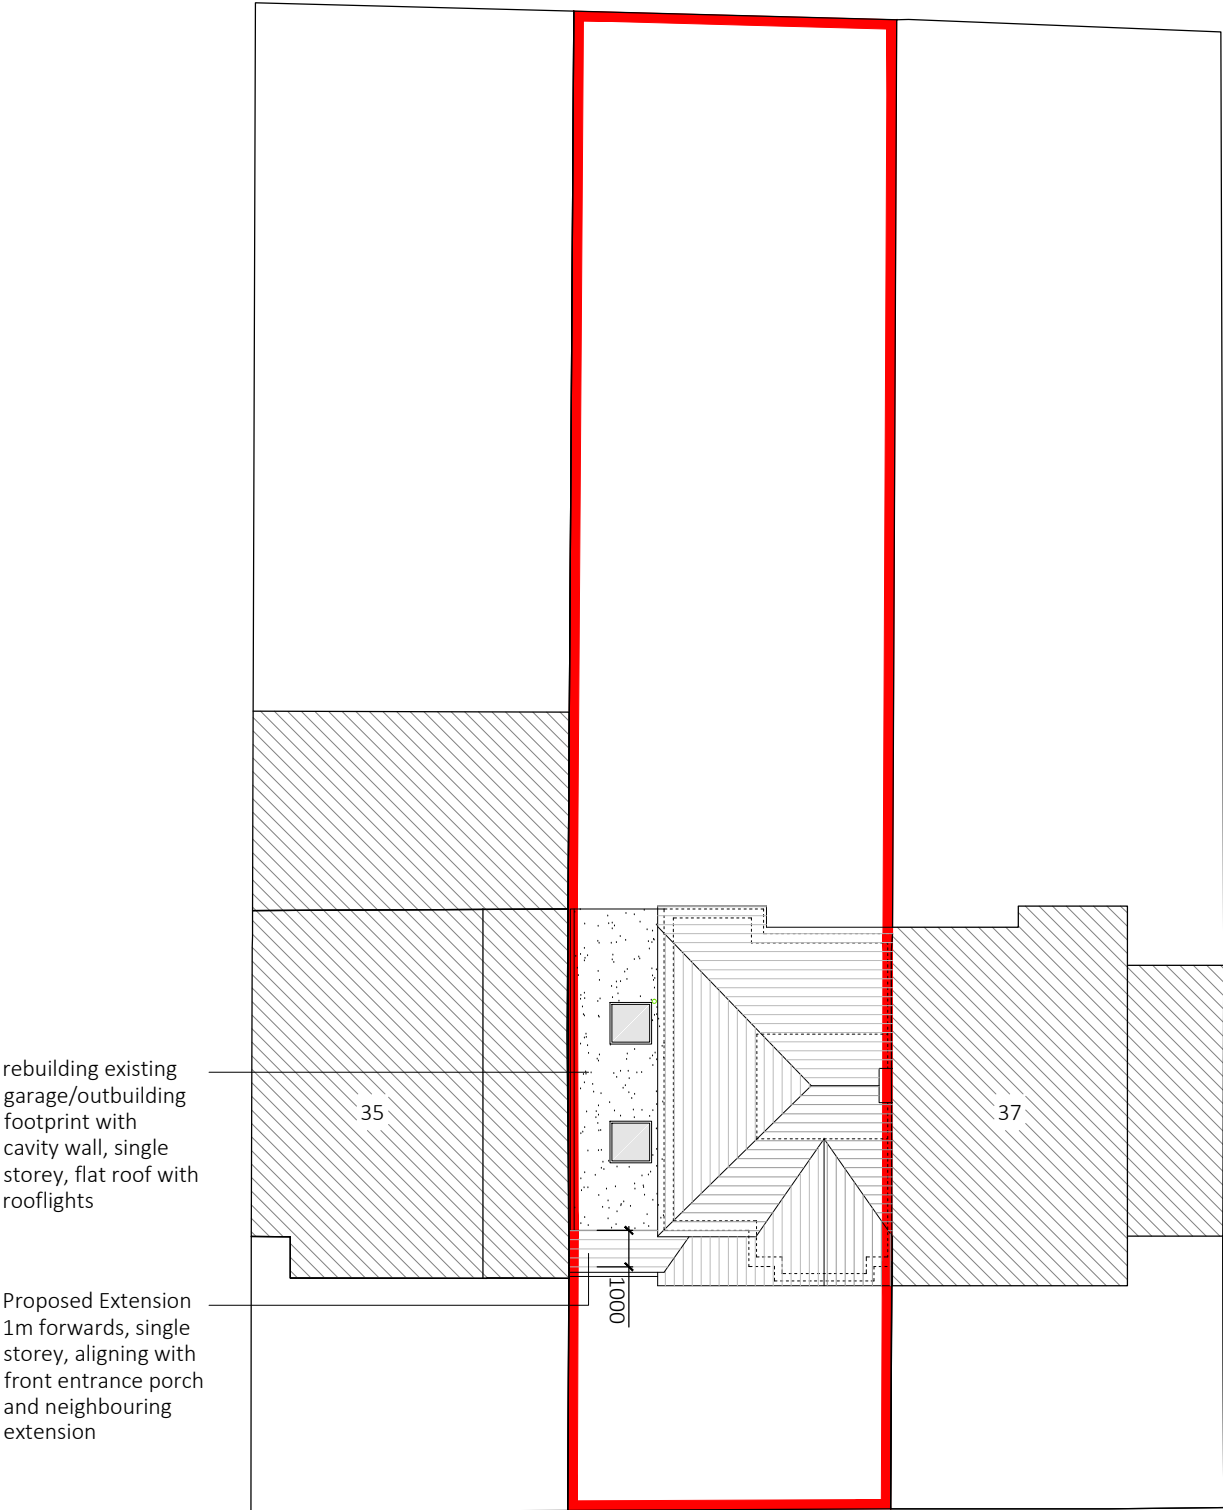


This drawing is produced for Planning purposes only. Do not scale from this drawing for any other purpose. Figured dimensions given in millimeters. All dimensions are to be checked on site by the contractor. Any discrepancies to be reported to the Architect immediately. All drawings are the copyright of quinn studio Ltd.

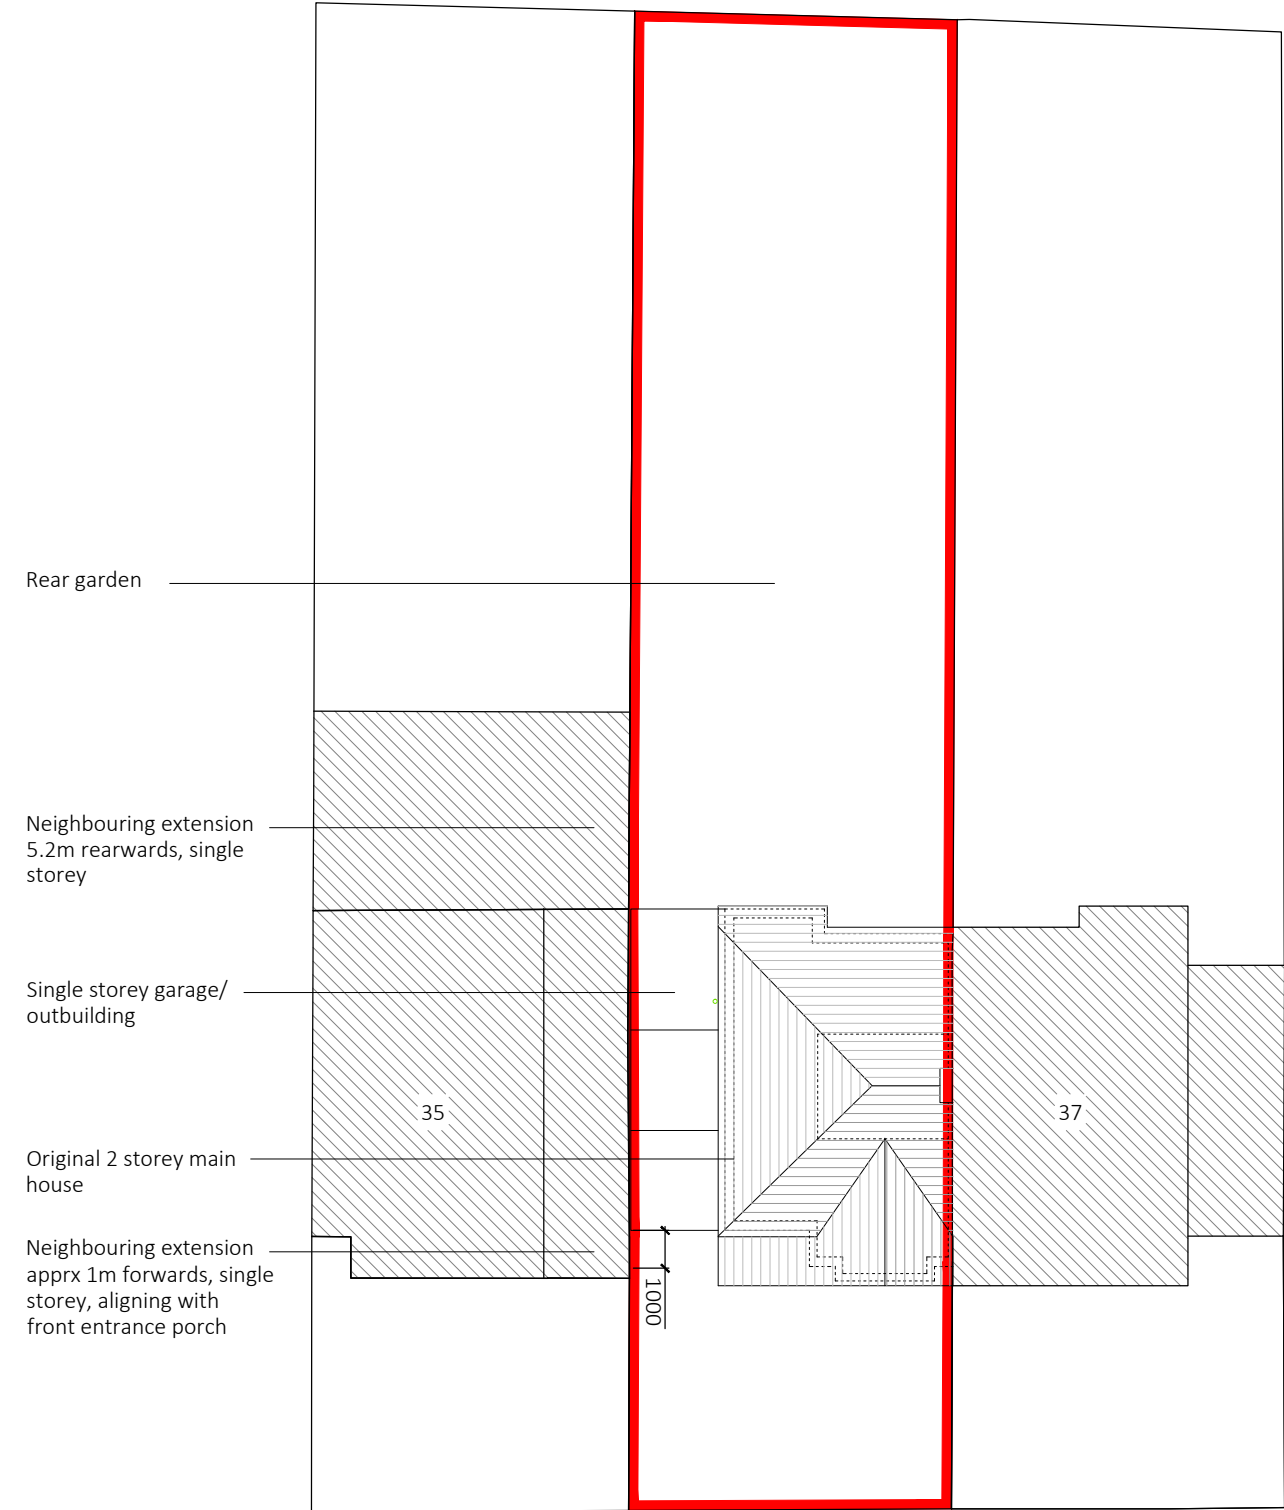

rev	date	comment
-----	------	---------

PLANNING

project 36 Briarwood Drive, HA6 1PL
drawing Existing & Proposed Site Plans
drg no P-02 rev
scale 1:200 @ a3 date 21.07.19

quinn studio
architecture + design

148 Croyland Rd - Edmonton
London - N9 7BD

email john@quinnstudio.co.uk
phone +44 (0)7552 441018
web www.quinnstudio.co.uk

