




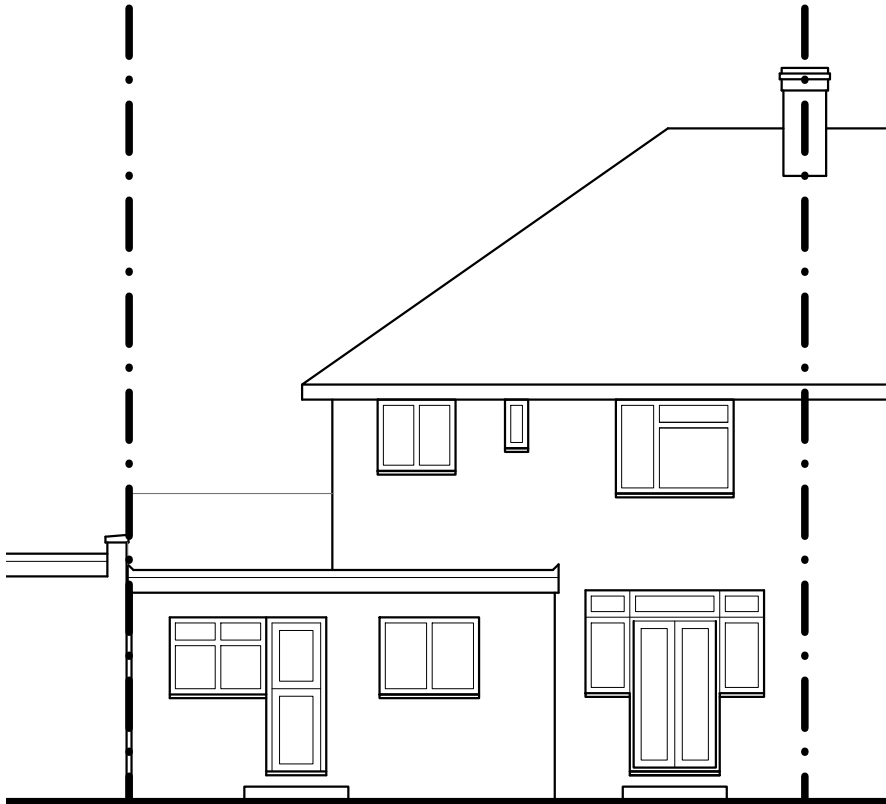


EXISTING REAR (SOUTH) ELEVATION

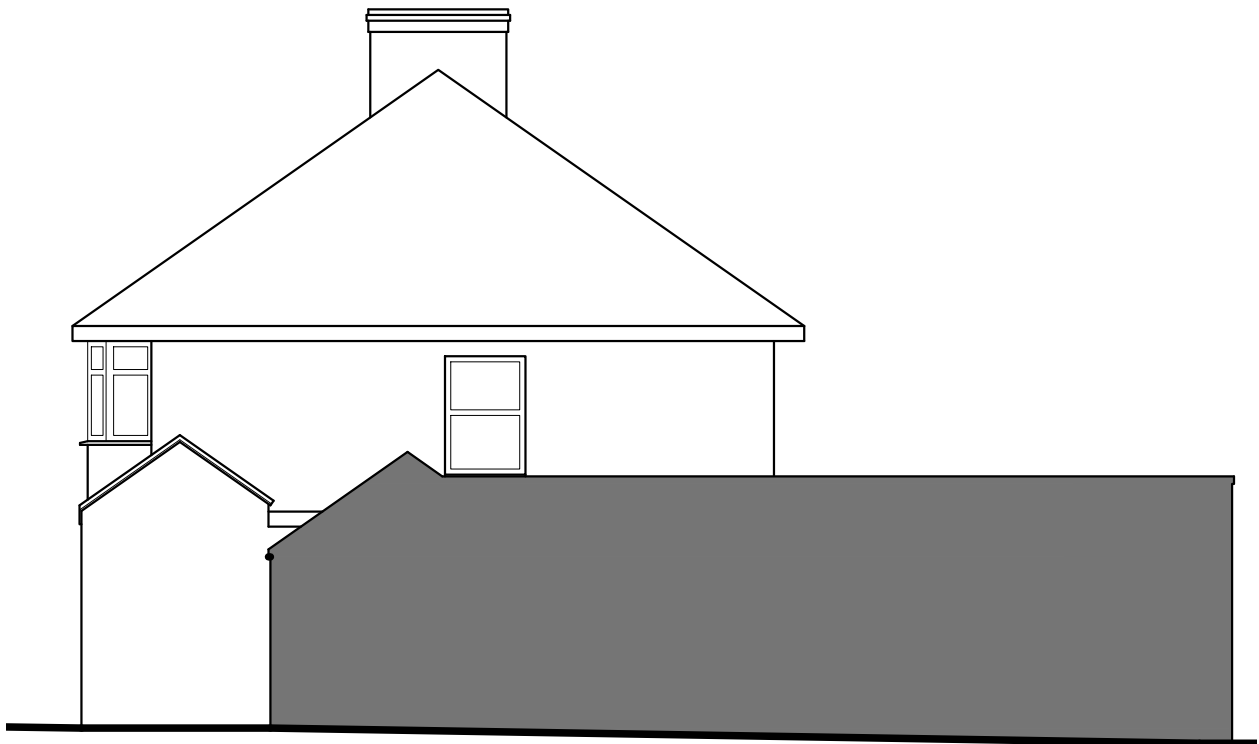

EXISTING SIDE (WEST) ELEVATION

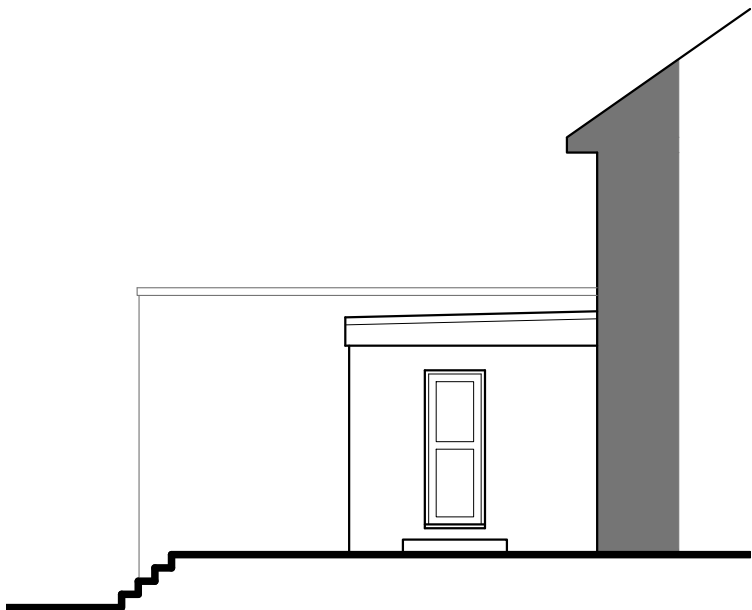


EXISTING PART SIDE (EAST) ELEVATION

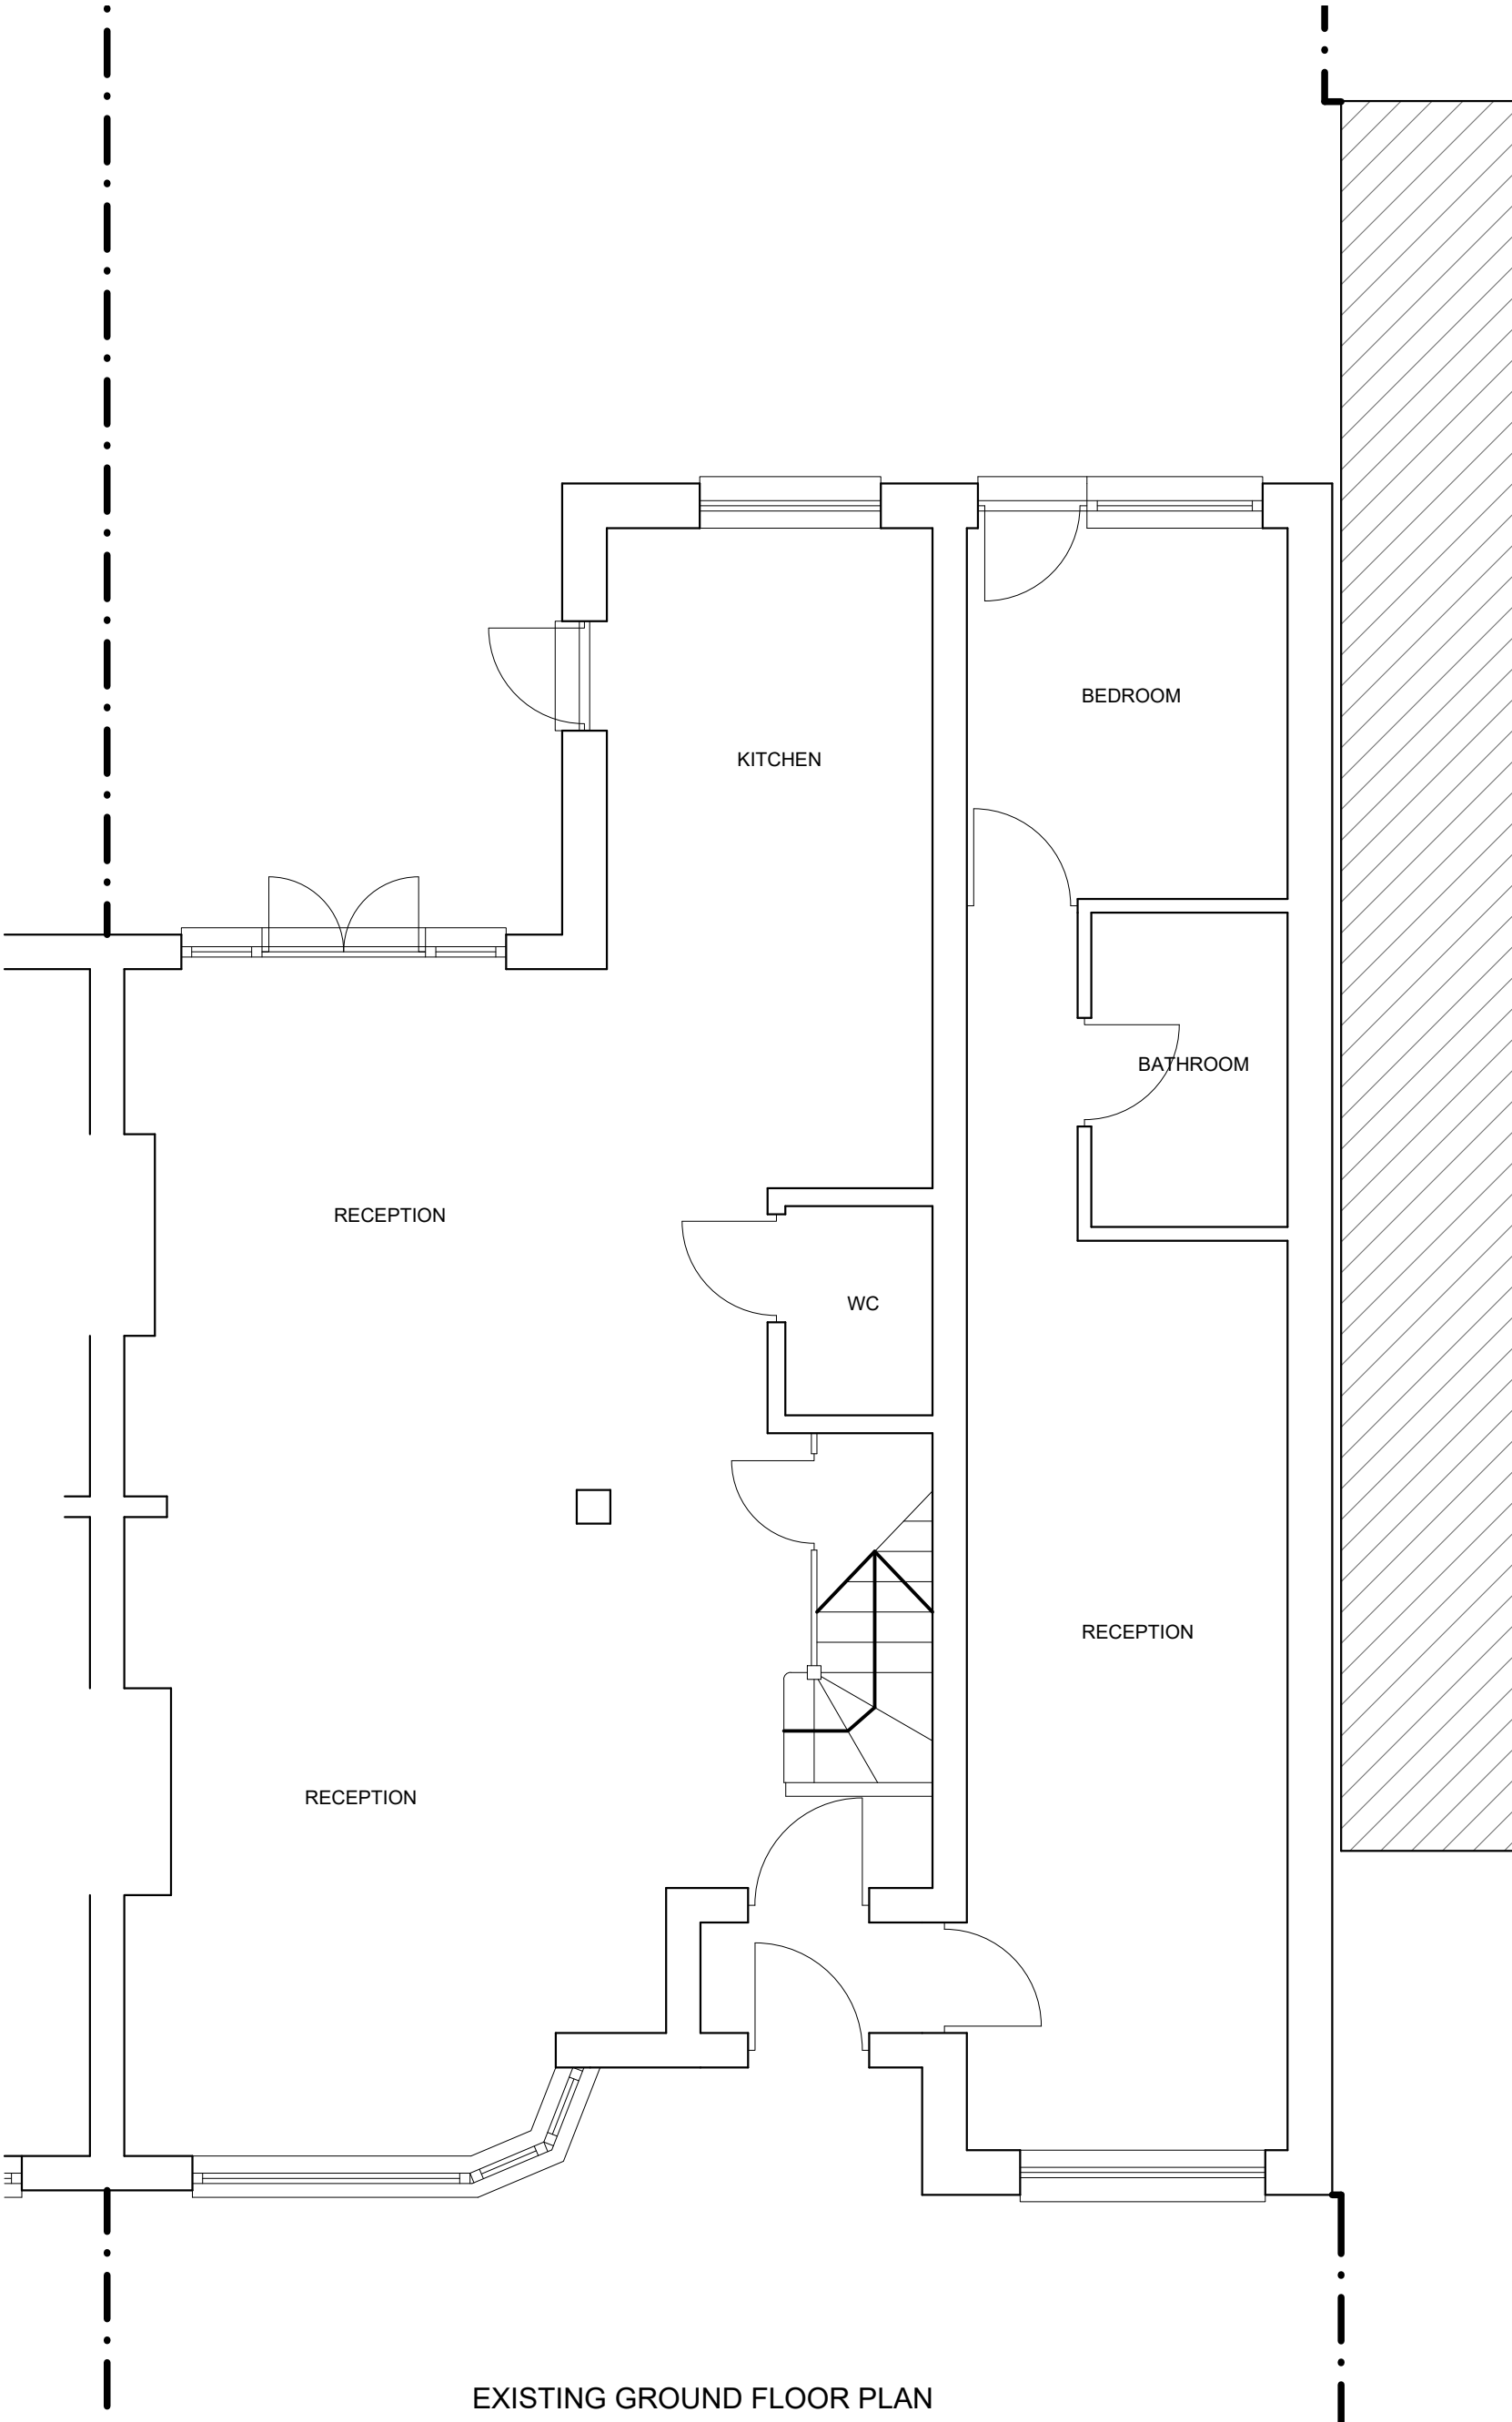


EXISTING GROUND FLOOR PLAN

TREE SCHEDULE	
T1	Holly - 5.0m tall
T2	Plum - 6.0m tall
T3	Tamerisk (6.0m tall
T4	Plum - 5.0m tall
T5	Cherry Laurel hedge

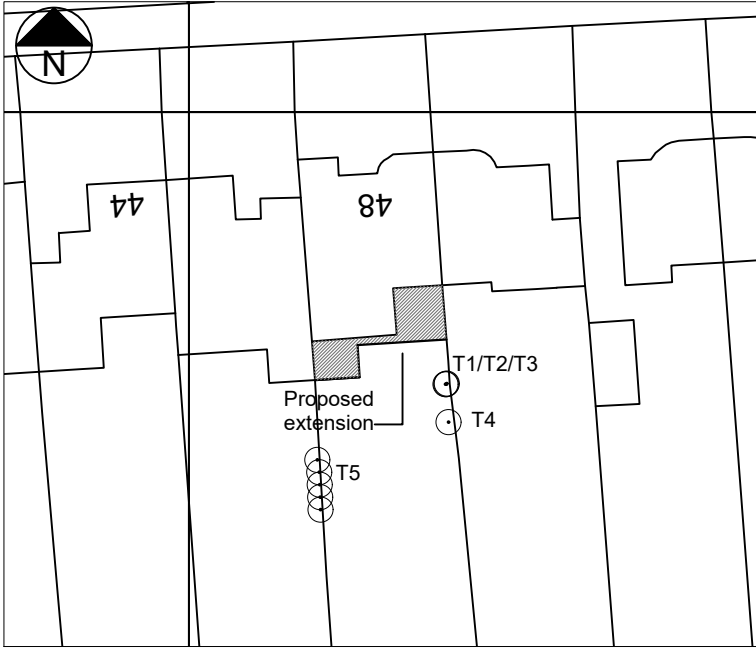

BLOCK PLAN (1:500)

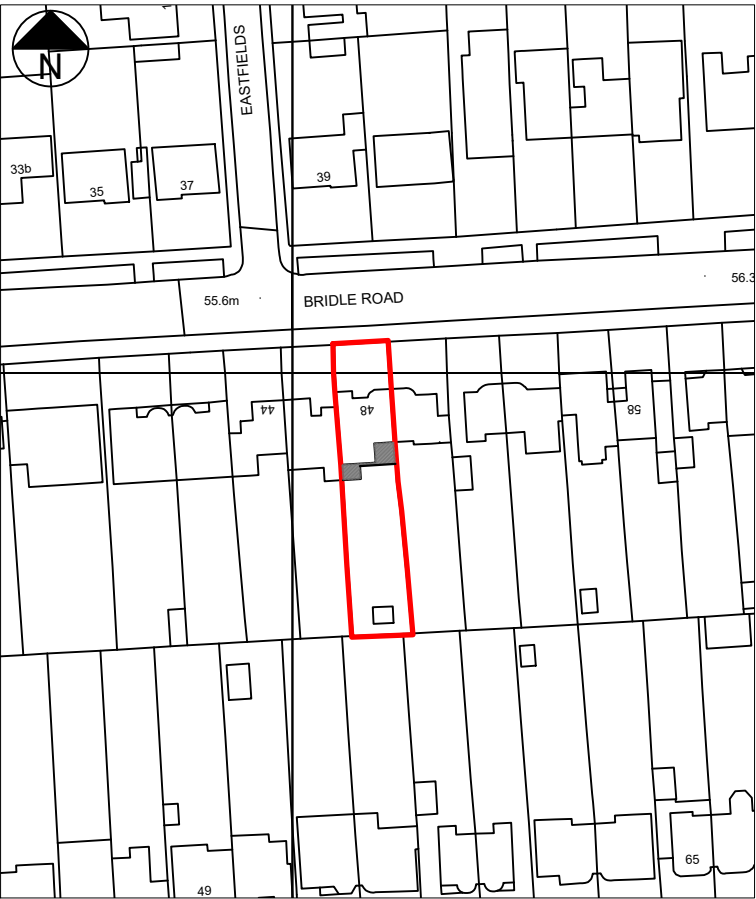

LOCATION PLAN (1:1250)

Rev. A - 19.07.19 - Extension depth reduced

T R Harris Design & Surveying Services
559 Rayners lane, Pinner, Middlesex HA5 5HP
www.trharrisdesign.co.uk Tel: 07957 619812

PROJECT


48 Bridle Road
PINNER
HA5 2SH

TITLE

Existing Plans & Elevations




SCALE BAR 1:50

 


SCALE BAR 1:100


SCALE	1:50 & 1:100 @ A2	DRAWING NO. 19/48BR/01A
DATE	April 2019	

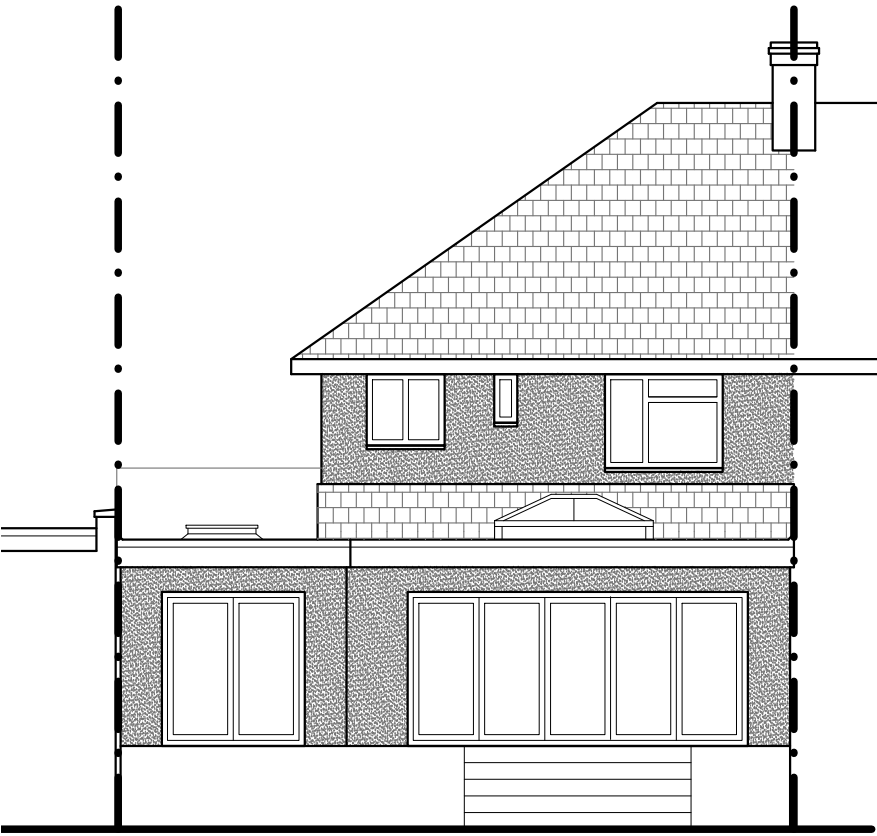


PROPOSED REAR (SOUTH) ELEVATION

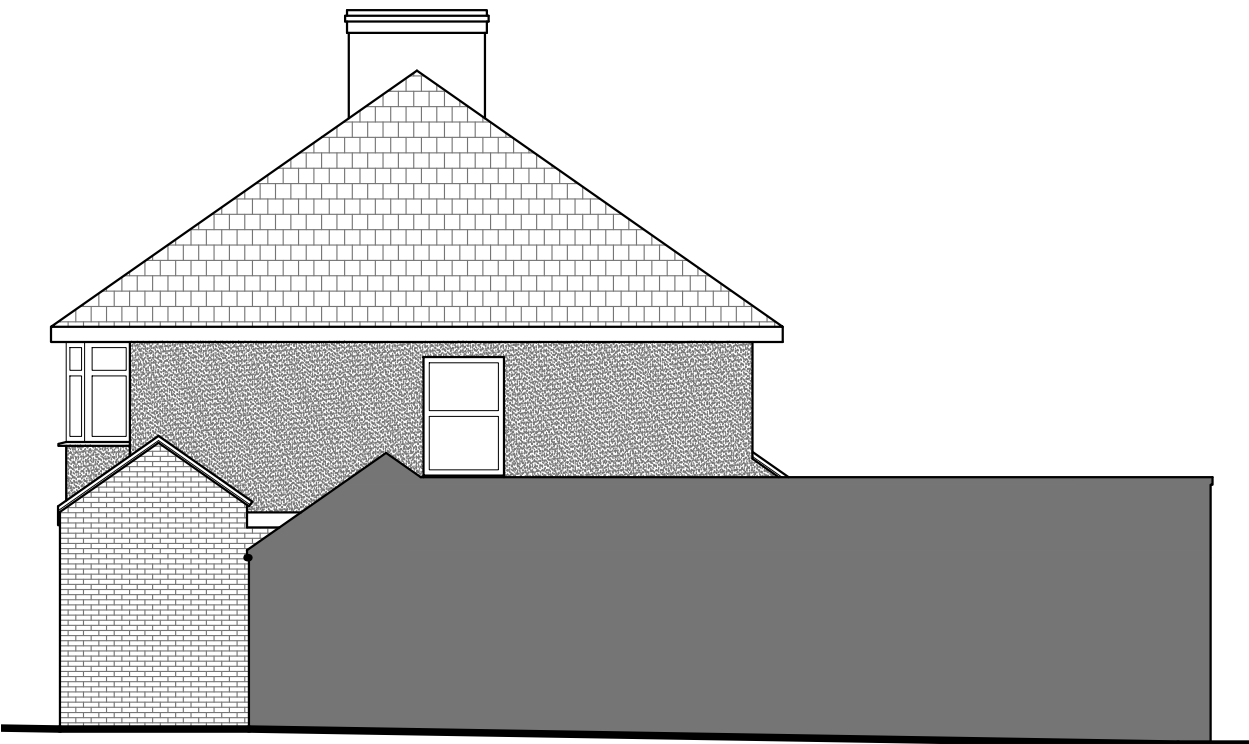

PROPOSED SIDE (WEST) ELEVATION

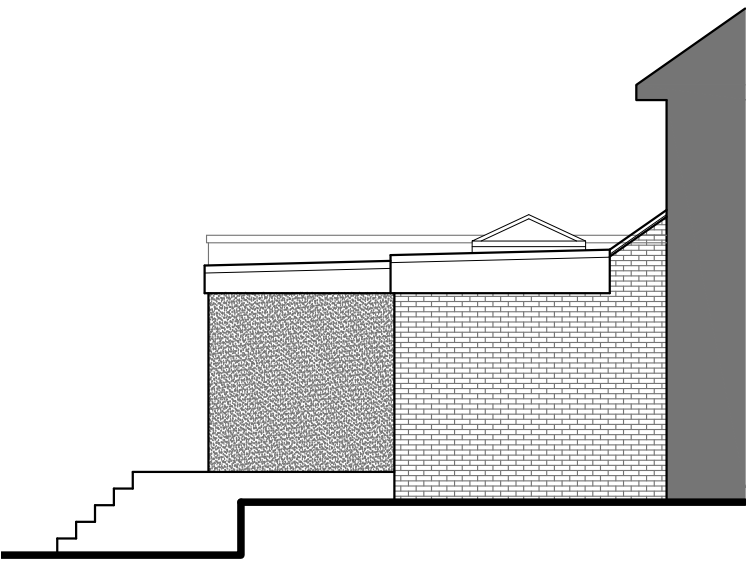

PROPOSED PART SIDE (EAST) ELEVATION

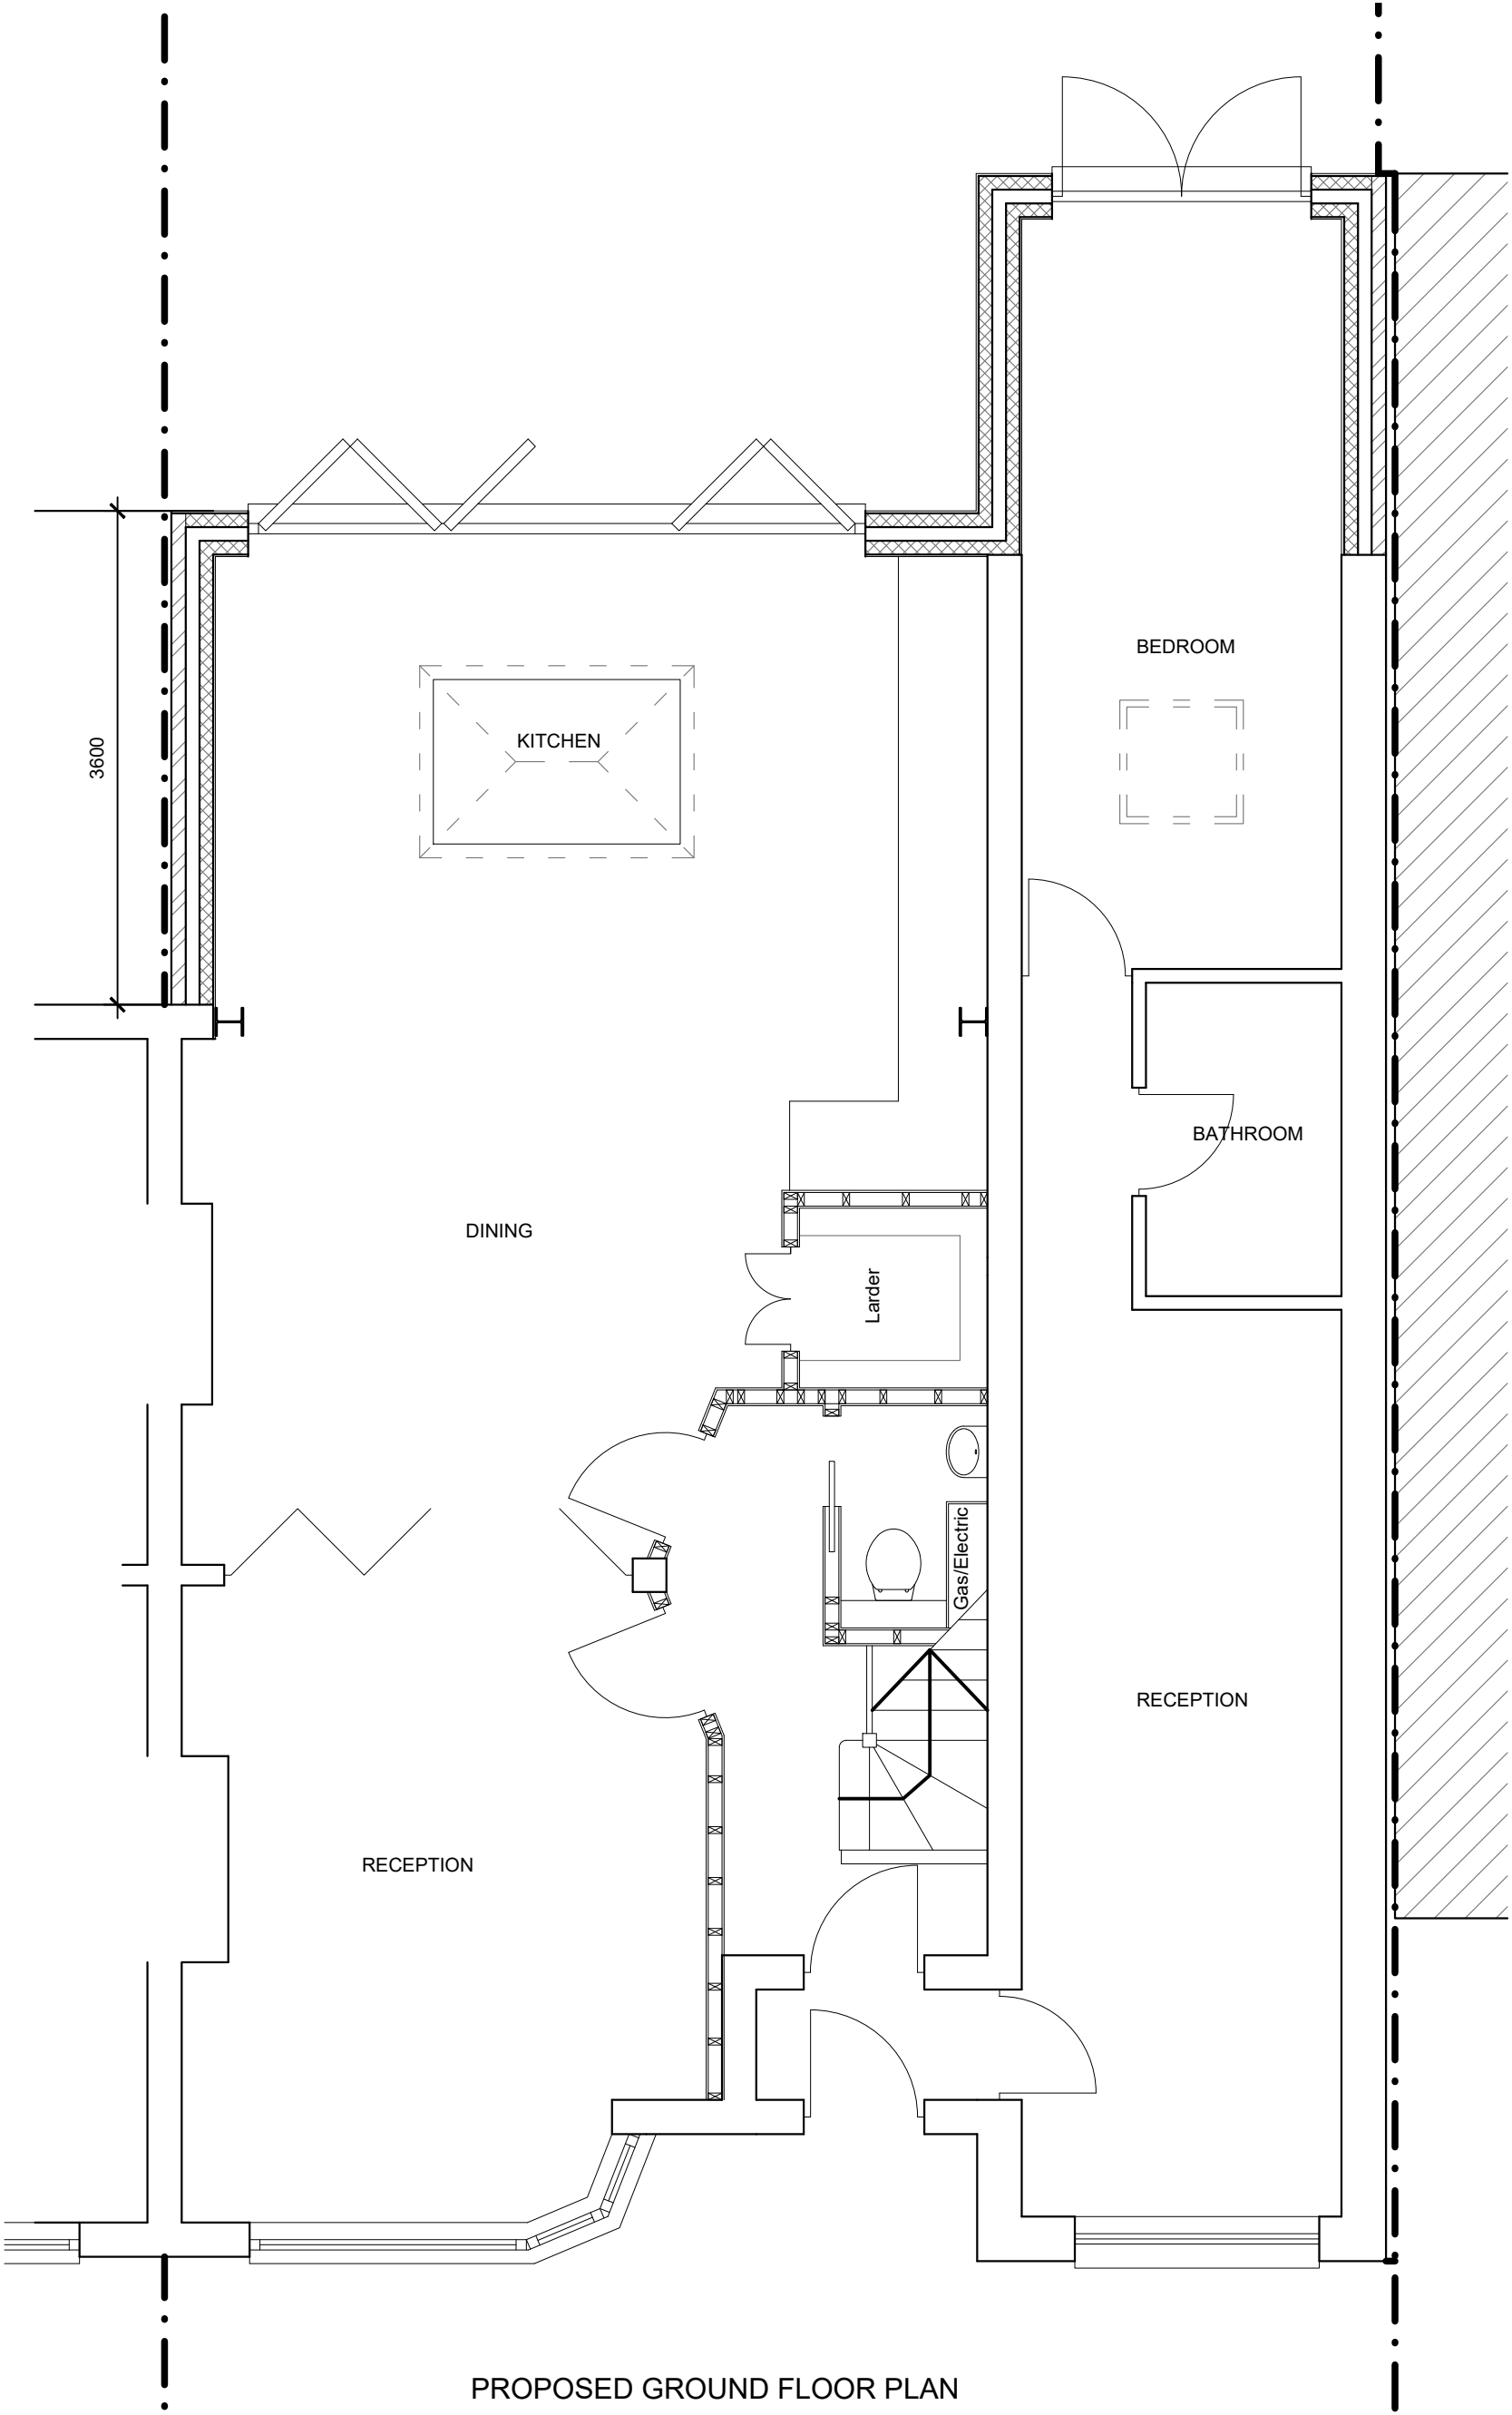

PROPOSED GROUND FLOOR PLAN

Rev. A - 19.07.19 - Extension depth reduced

T R Harris Design & Surveying Services
559 Rayners lane, Pinner, Middlesex HA5 5HP
www.trharrisdesign.co.uk Tel: 07957 619812

PROJECT

48 Bridle Road
PINNER
HA5 2SH

TITLE

Proposed Plans & Elevations



SCALE BAR 1:50



SCALE BAR 1:100

SCALE	1:50 & 1:100 @ A2	DRAWING NO.
DATE	April 2019	19/48BR/02A