






SCALE 1 : 100

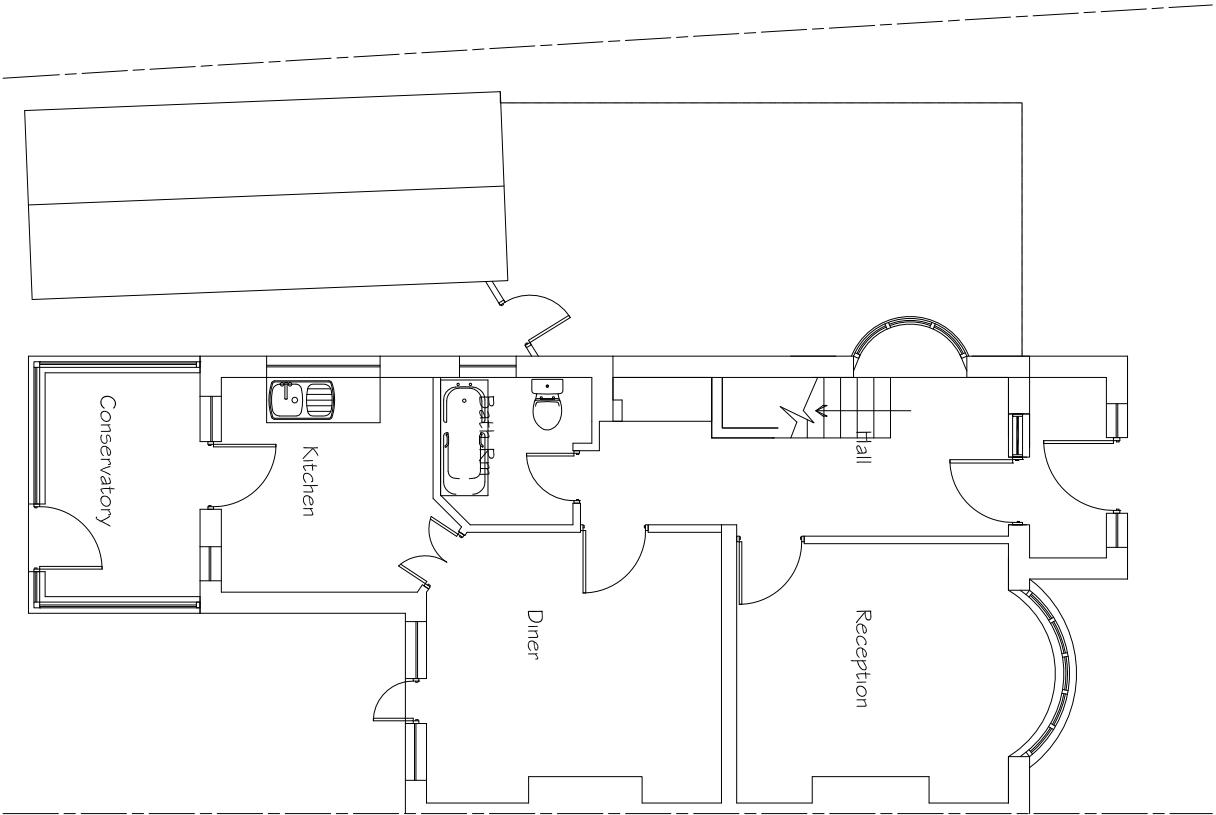

EXISTING GROUND FLOOR PLAN

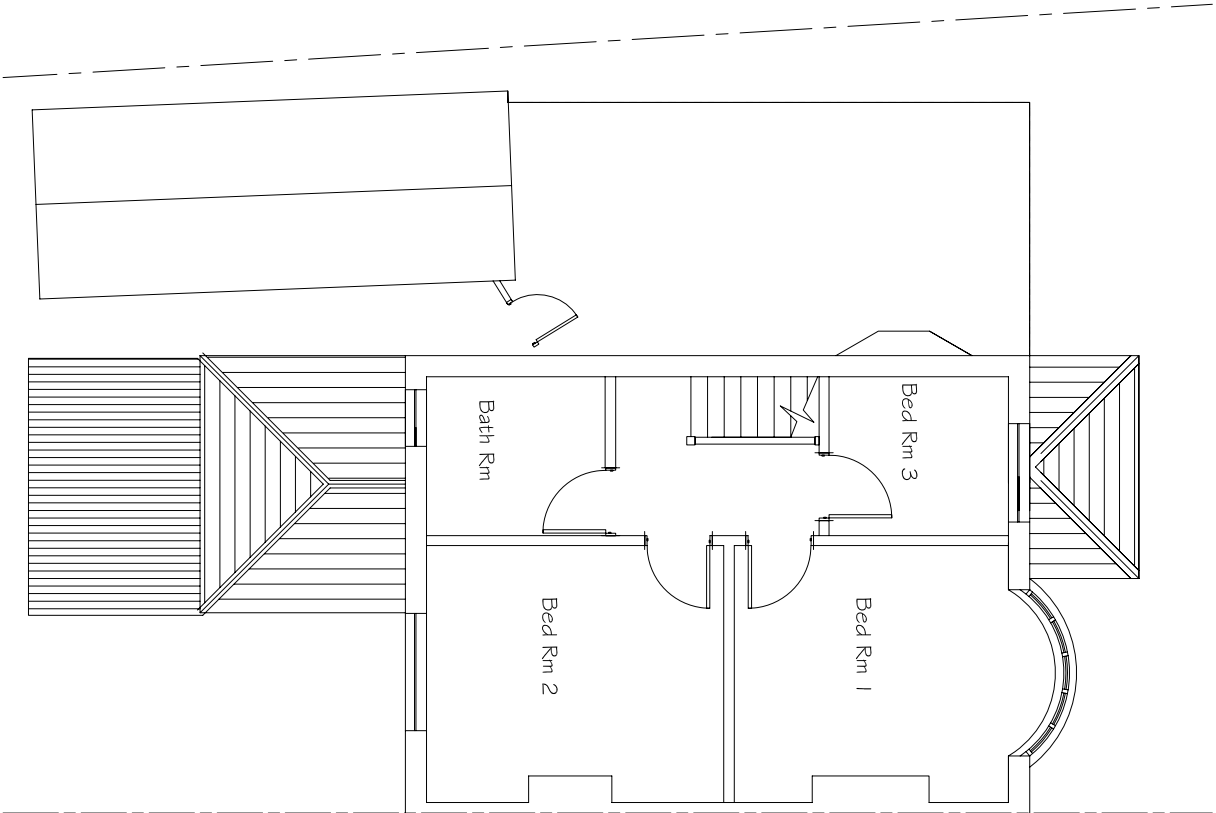

EXISTING FIRST FLOOR PLAN

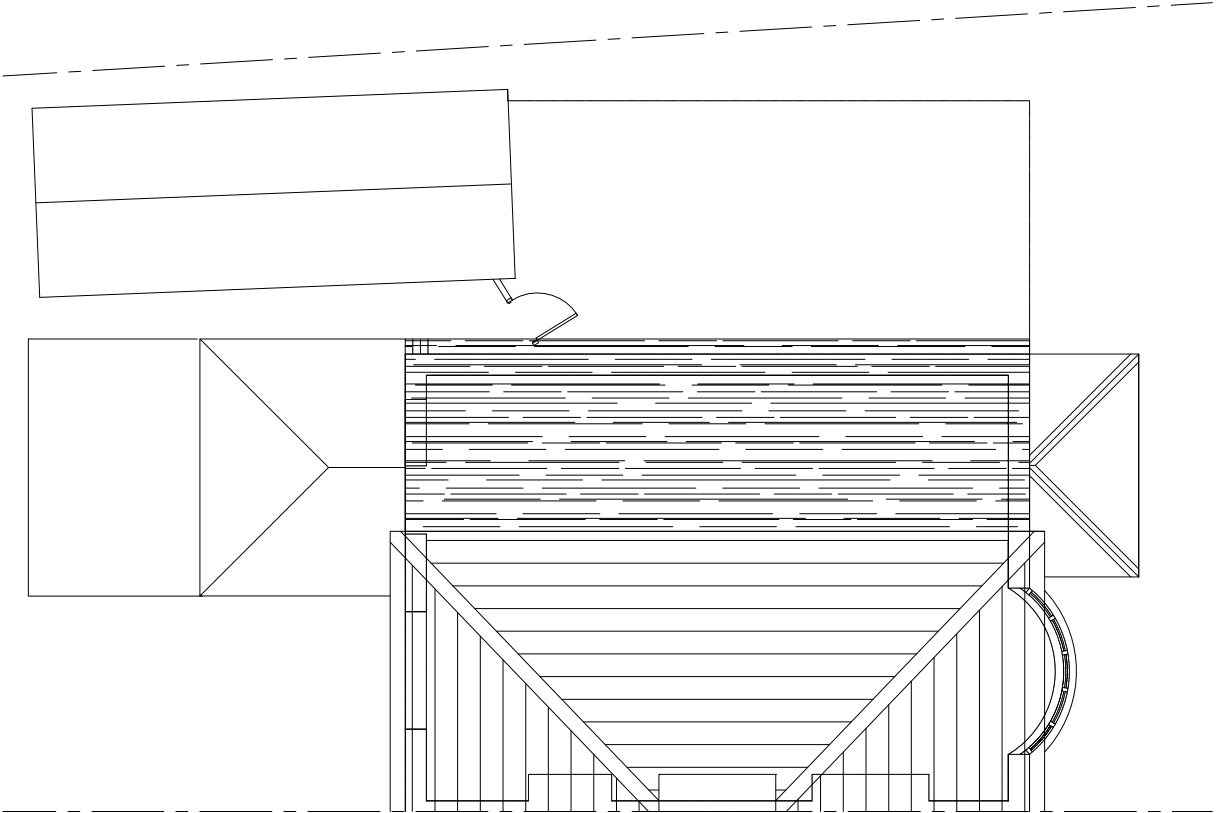

EXISTING ROOF PLAN

Har - Gunn Associates Ltd				Drawing Name		Location		Scale 1 : 100	
Tel: 020 917 9296						152 Windsor Avenue		Date	
Fax: 020 917 9296						Hillingdon UB10 9BD		July 2017	
Email: hargunn@aol.com				Revision Note		Dwg No 1147 / 2017 / PLO2		Rev	
Rev									

This drawing remains the property of HAR - Gunn Associates and shall not be reproduced or altered without prior written permission.

Do not scale off drawings. Check all dimensions on site and report any discrepancies before commencing work. All figured dimensions are millimeters unless noted otherwise.