






SCALE 1 : 100

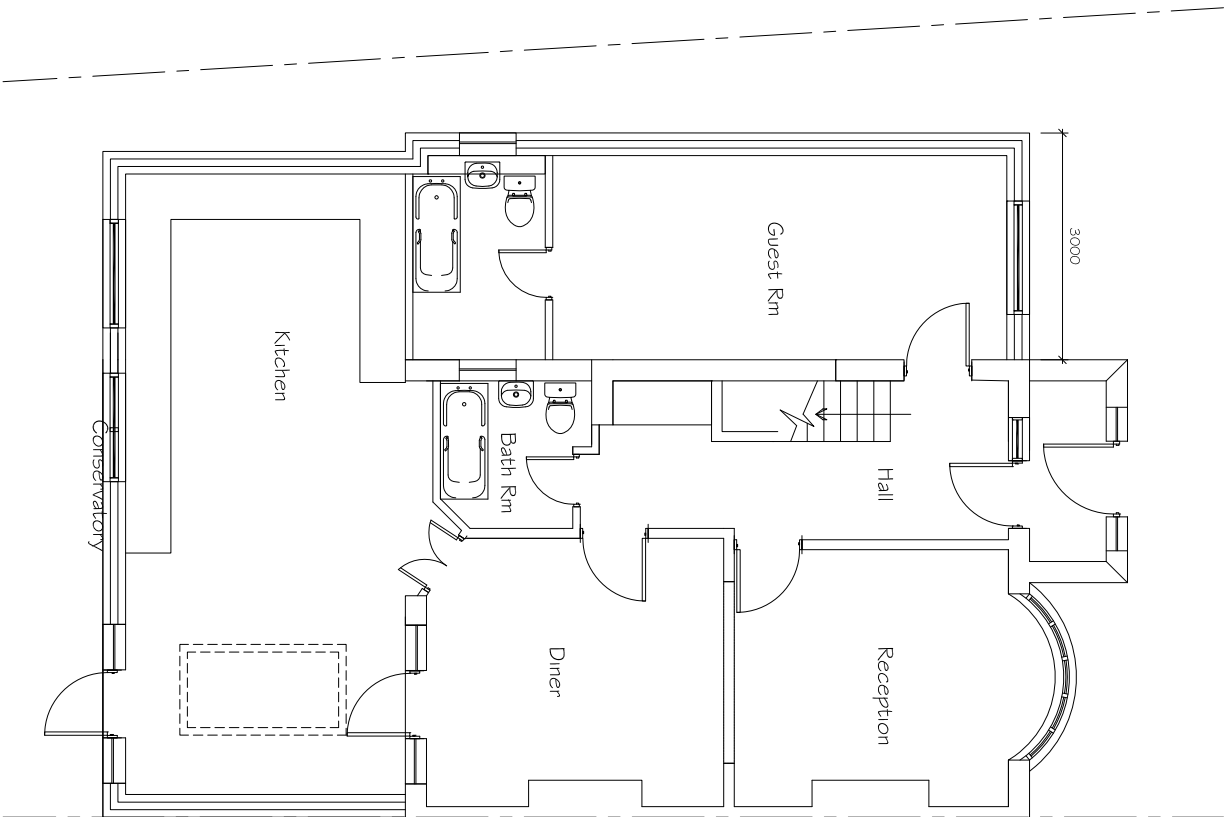

PROPOSED GROUND FLOOR PLAN

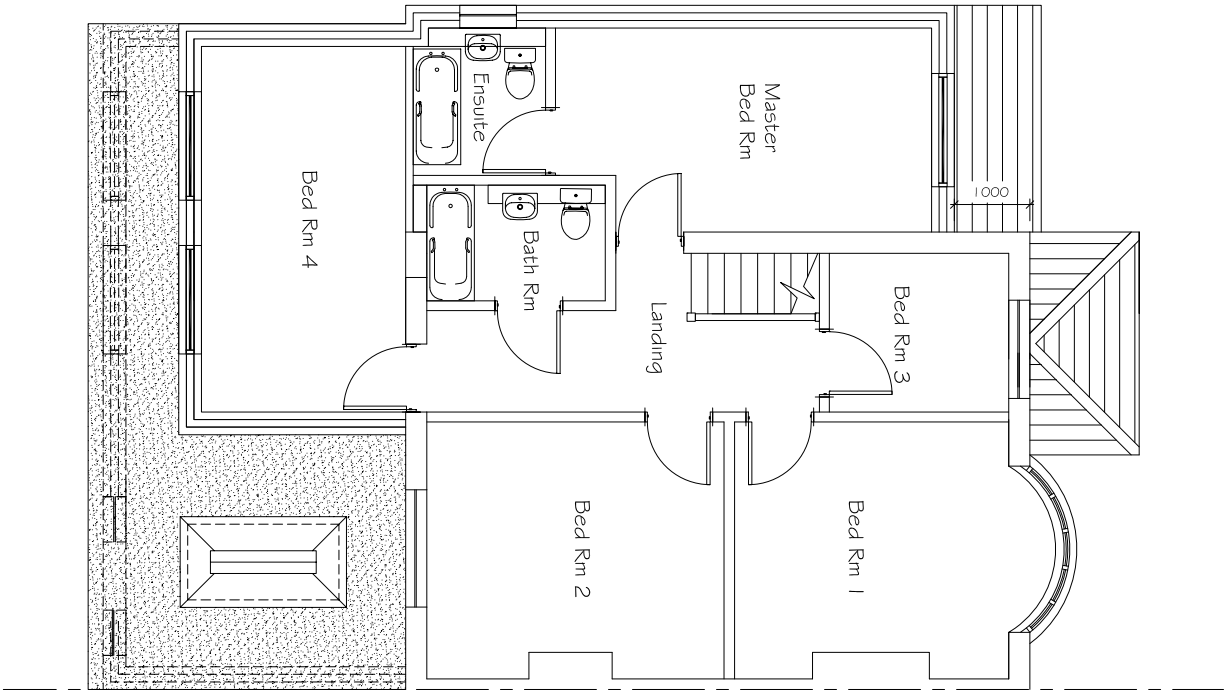

PROPOSED ROOF/FIRST FLOOR PLAN

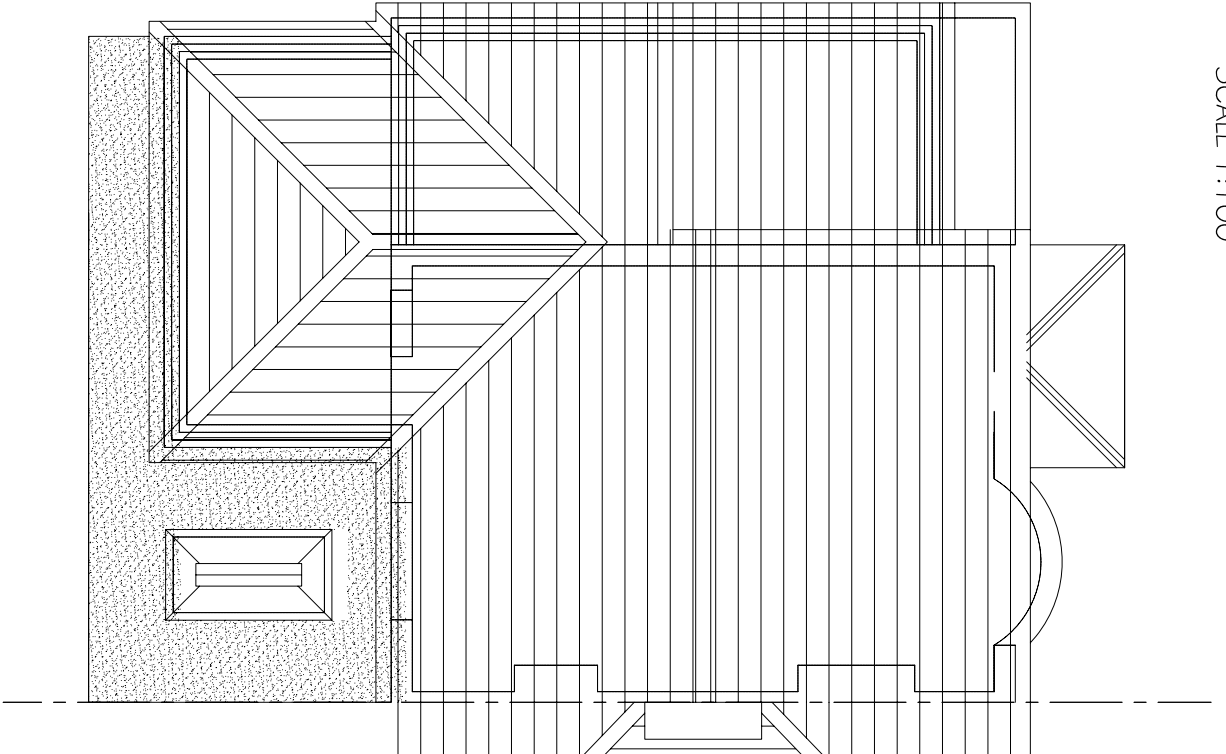

PROPOSED ROOF/FIRST FLOOR PLAN

Har - Gunn Associates Ltd				Drawing Name		Location		Scale 1 : 100	
Tel: 020 917 9296				PROPOSED TWO STOREY SIDE		152 Windsor Avenue		Date	
Fax: 020 917 9296				SINGLE STOREY REAR AND PART		Hillingdon UB10 9BD		July 2017	
Email: hargunn@aol.com		Rev	Revision Note	TWO STOREY REAR EXTENSION		Dwg No	1147 / 2017 / PLO4	Rev	

This drawing remains the property of HAR - Gunn Associates and shall not be reproduced or altered without prior written permission.

Do not scale off drawings. Check all dimensions on site and report any discrepancies before commencing work. All figured dimensions are millimeters unless noted otherwise.