


Existing Site Plan Scale 1:500

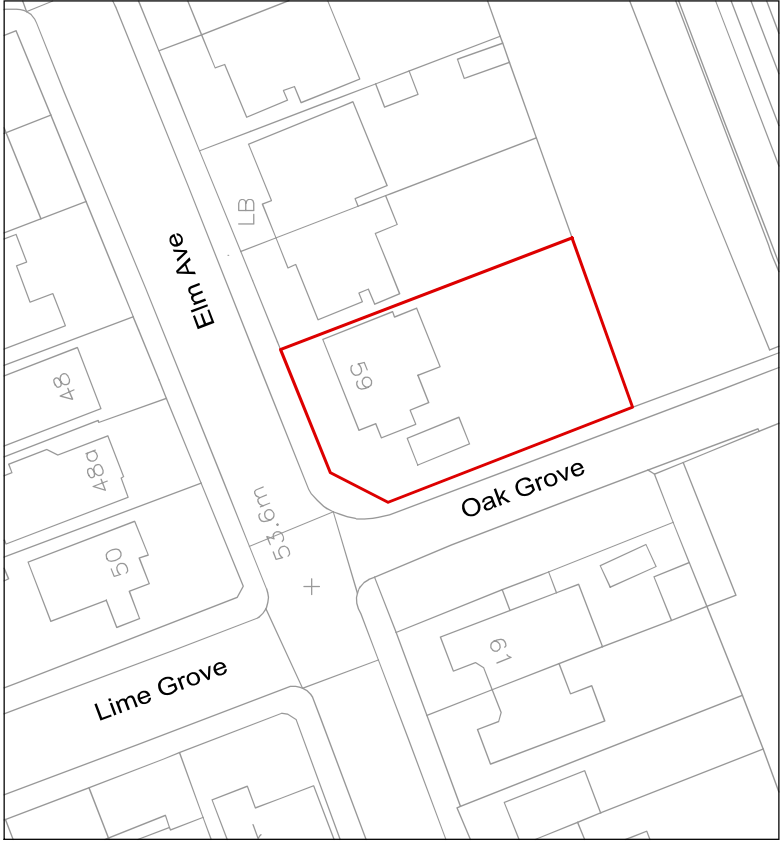

Proposed Site Plan Scale 1:500

Revision	Date	Description
Notes: 1. The drawing is copyright of the author and shall not be reproduced in whole or part or used for the manufacture of any article without the express permission of the copyright holder. 2. The drawing is copyright of the author and shall not be reproduced in whole or part or used for the manufacture of any article without the express permission of the copyright holder. 3. The drawing is to be read in conjunction with the planning details, and other associated standard details, as may be provided. 4. All works to be carried out to the satisfaction of the local authority planning and building regulations approval, and the codes of practice and British Standards. 5. All dimensions, levels, sizes, positions and locations of particulars as indicated on drawings are to be verified by the appointed contractor or surveyor prior to commencement of works. Any discrepancies must be reported to the architect/supervisor or responsible persons immediately. 6. The architect is responsible for ensuring compliance with the city regulations, and appropriate health & safety on site procedures. 7. The architect is responsible for ensuring compliance with the city regulations, and appropriate health & safety on site procedures. 8. The architect is responsible for ensuring compliance with the city regulations, and appropriate health & safety on site procedures. 9. The architect is responsible for ensuring compliance with the city regulations, and appropriate health & safety on site procedures. 10. The architect is responsible for ensuring compliance with the city regulations, and appropriate health & safety on site procedures.		
Page Size		

Scale

1:500

Revision

1st

Drawn By/Checked By

Nov-21

59 Elm Ave
Rushlip
HA4 8PE

Existing & Proposed
Site Plan

EA59-AP3-1002

B-12 Development

Architectural consultancy

59 Elm Ave
Rushlip
HA4 8PE

EA59-AP3-1002

Copyright © 2018