



0 5m 10m 1:100 @ A1

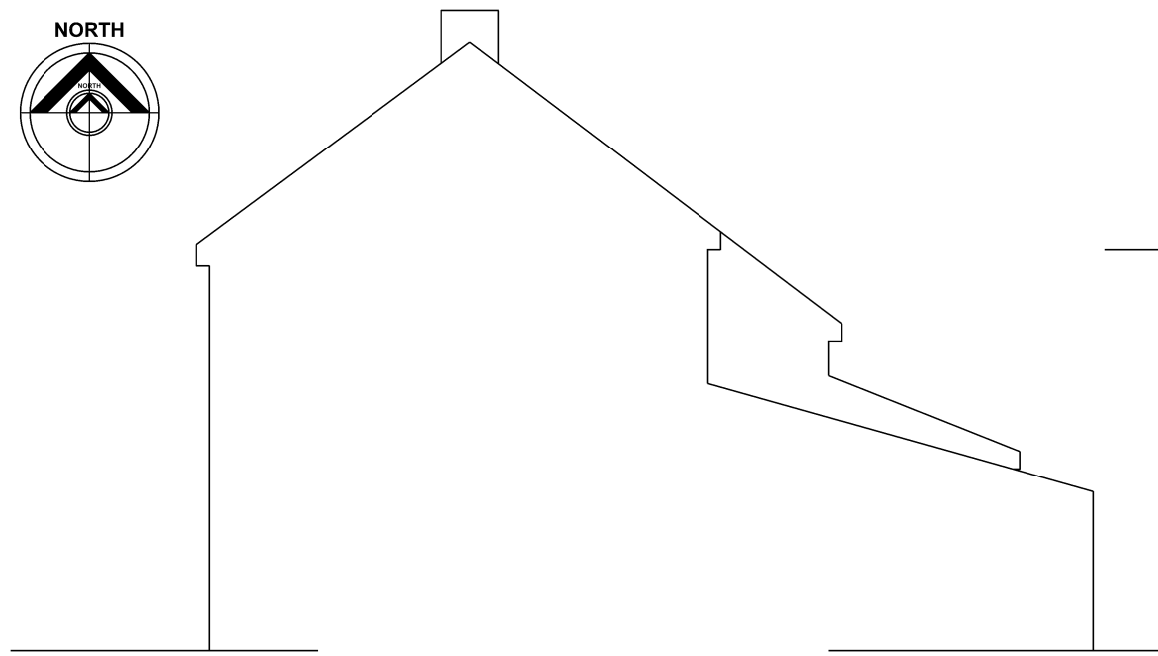


SIDE ELEVATION / SECTION EXISTING
SCALE 1:100




REAR ELEVATION EXISTING
SCALE 1:100

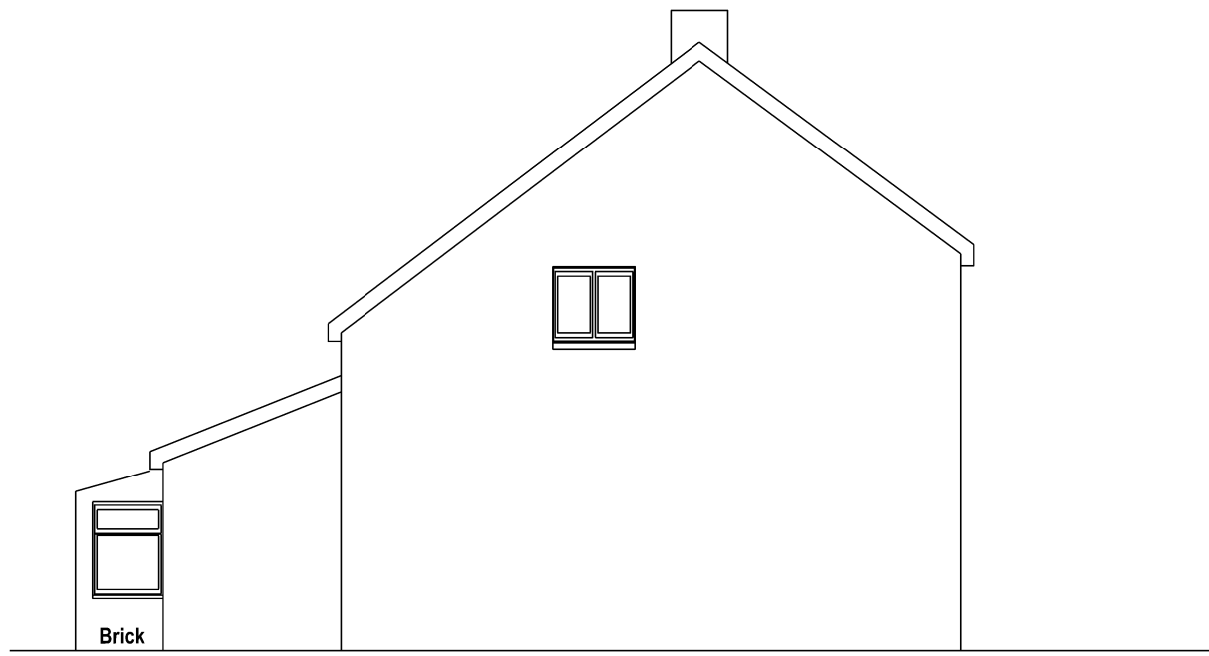


SIDE ELEVATION EXISTING
SCALE 1:100

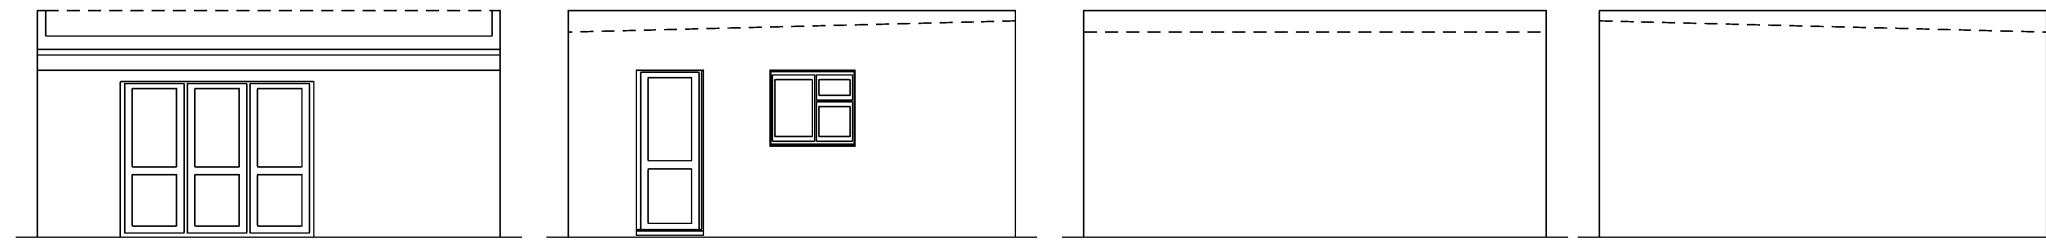


FRONT ELEVATION PROPOSED SCALE 1:100
SIDE ELEVATION PROPOSED SCALE 1:100
REAR ELEVATION PROPOSED SCALE 1:100
SIDE ELEVATION PROPOSED SCALE 1:100

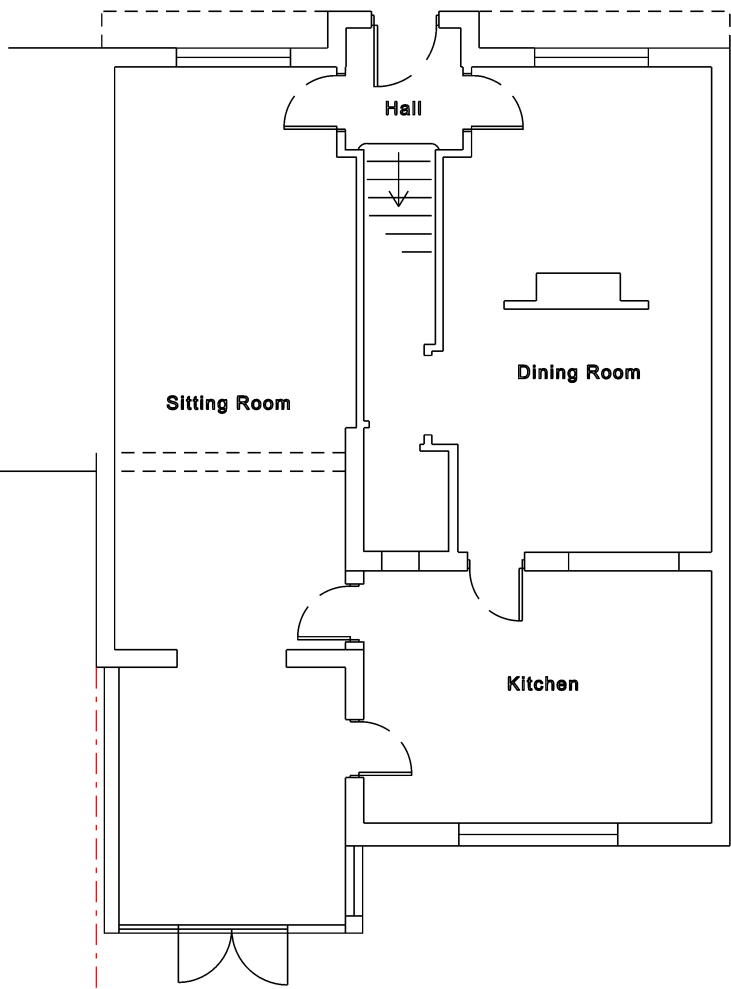


GROUND FLOOR PLAN EXISTING
SCALE 1:100

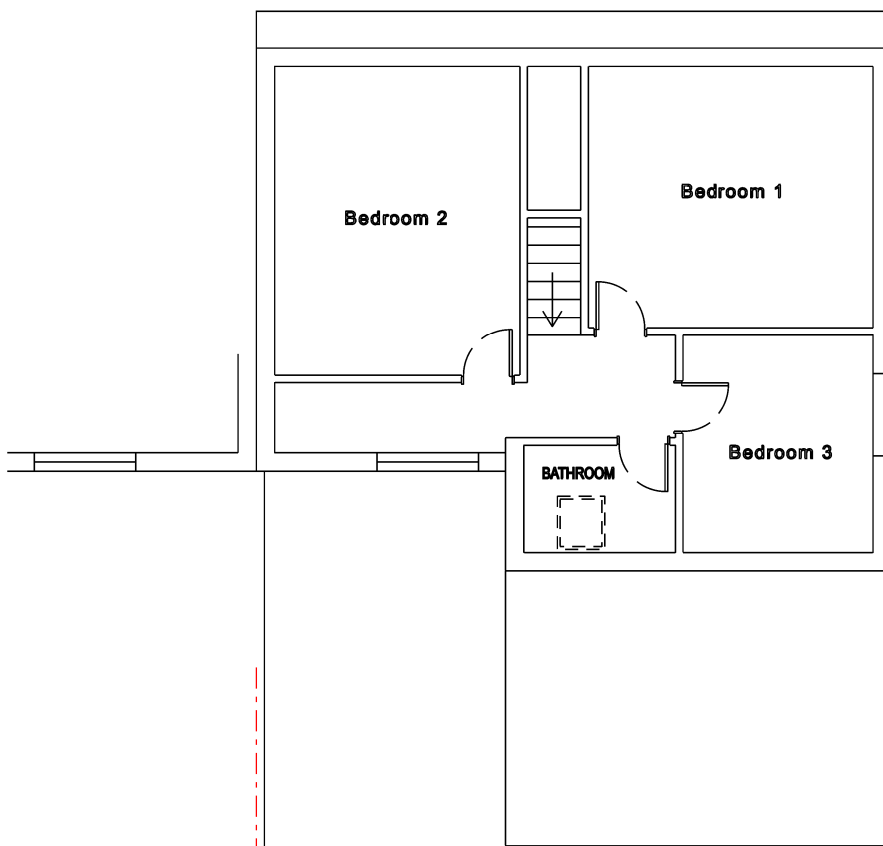


1ST FLOOR PLAN EXISTING
SCALE 1:100

 


ROOF PLAN EXISTING
SCALE 1:100

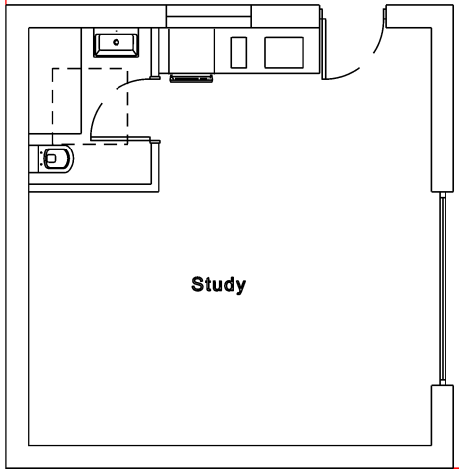


GROUND FLOOR PLAN PROPOSED
SCALE 1:100

 


ROOF PLAN PROPOSED

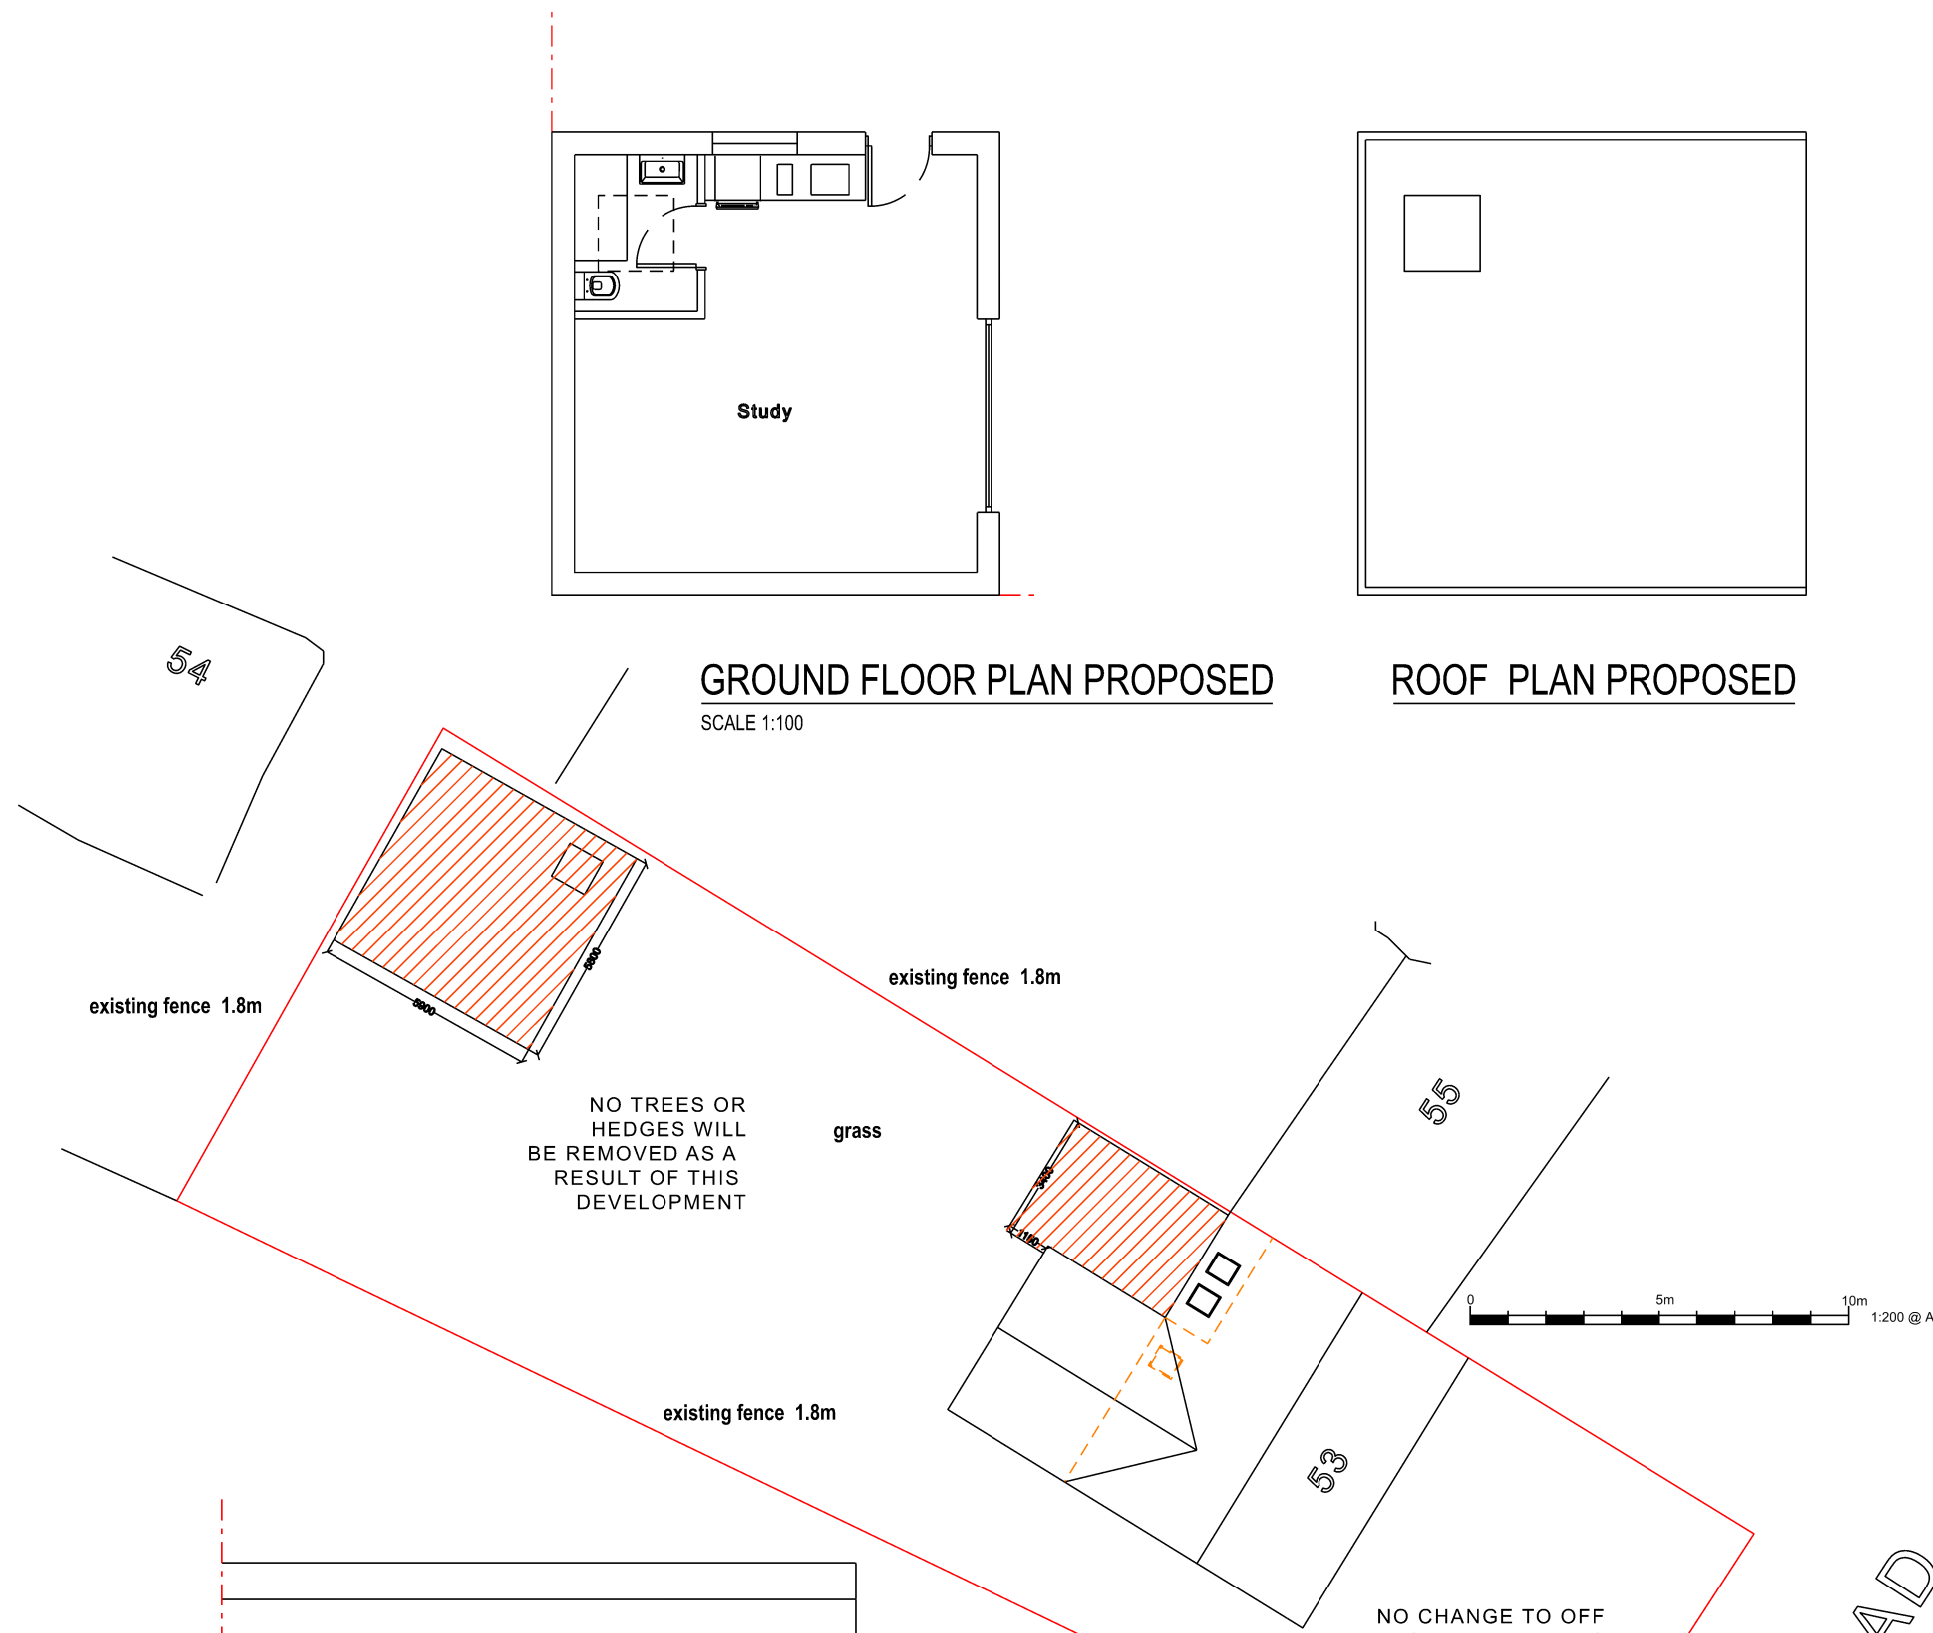


SITE BLOCK PLAN
SCALE 1:200

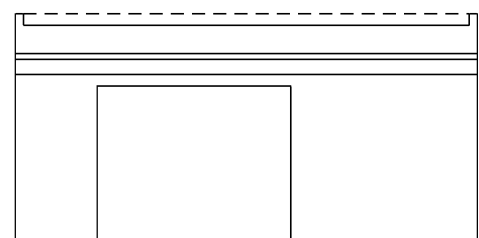


FRONT ELEVATION EXISTING
SCALE 1:100

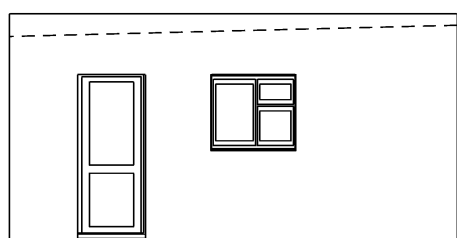


SIDE ELEVATION EXISTING
SCALE 1:100

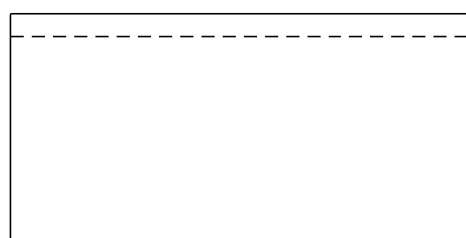


REAR ELEVATION EXISTING
SCALE 1:100

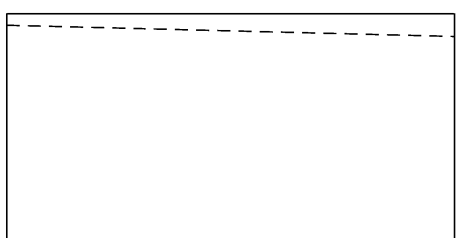


SIDE ELEVATION EXISTING
SCALE 1:100

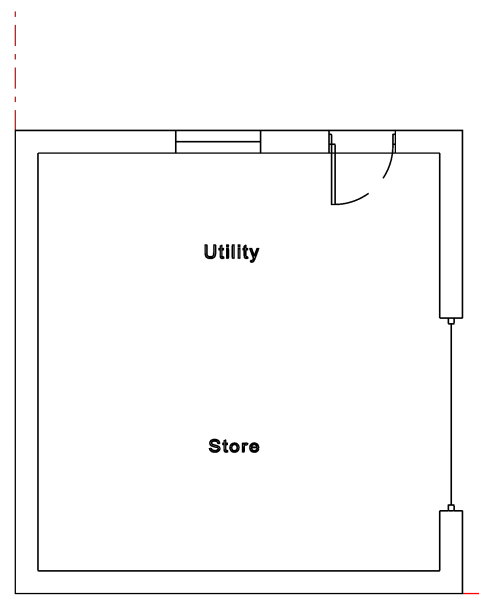


GROUND FLOOR PLAN EXISTING
SCALE 1:100

 

ROOF PLAN EXISTING
SCALE 1:100

 


SITE LOCATION PLAN
SCALE 1:1250

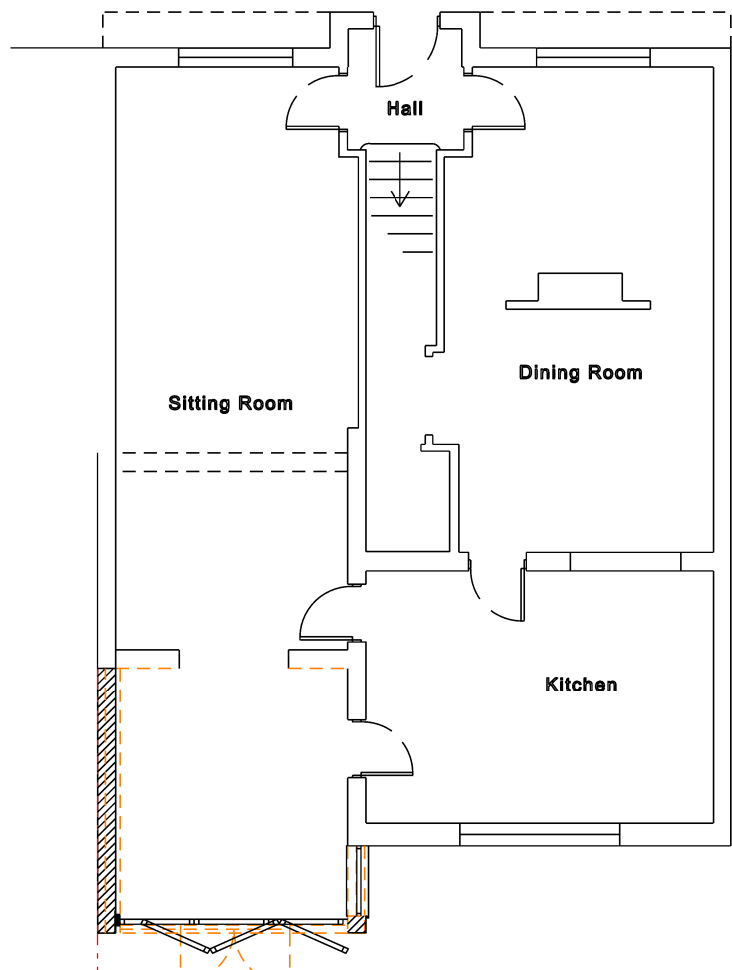


New Extension

GROUND FLOOR PLAN PROPOSED
SCALE 1:100

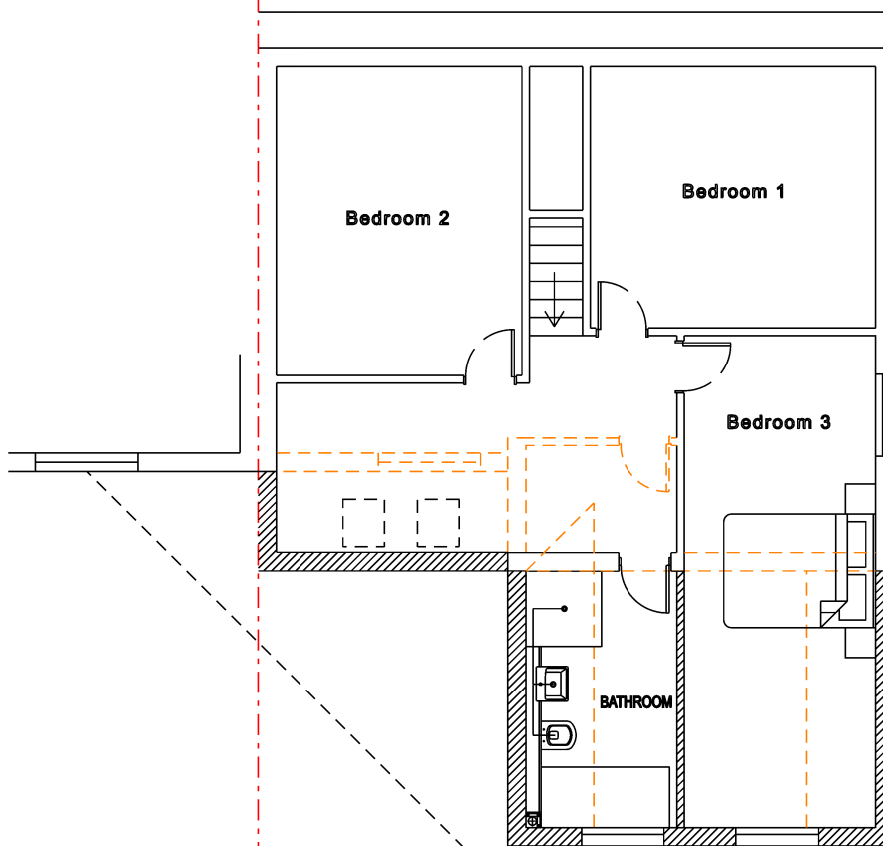


New Extension

1st FLOOR PLAN PROPOSED
SCALE 1:100

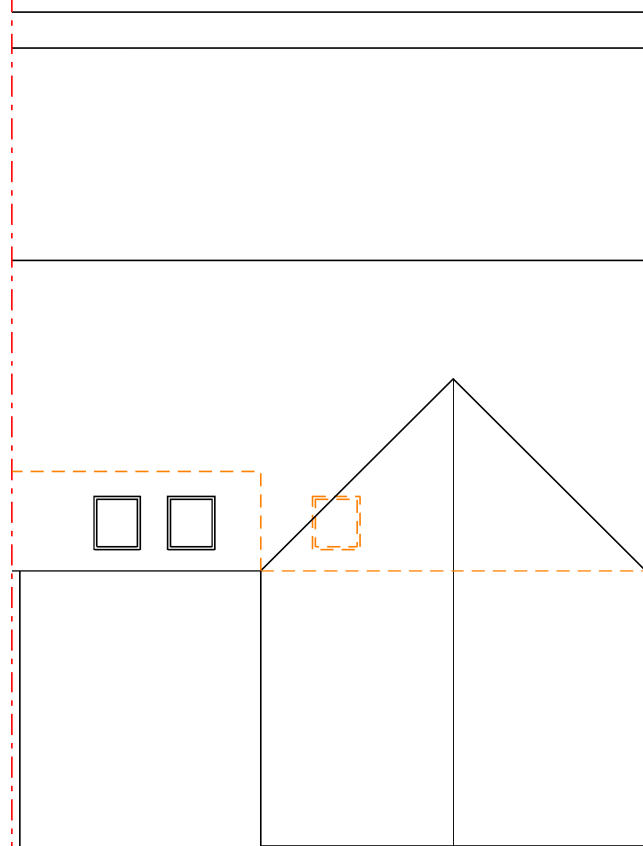

New Extension

ROOF PLAN PROPOSED

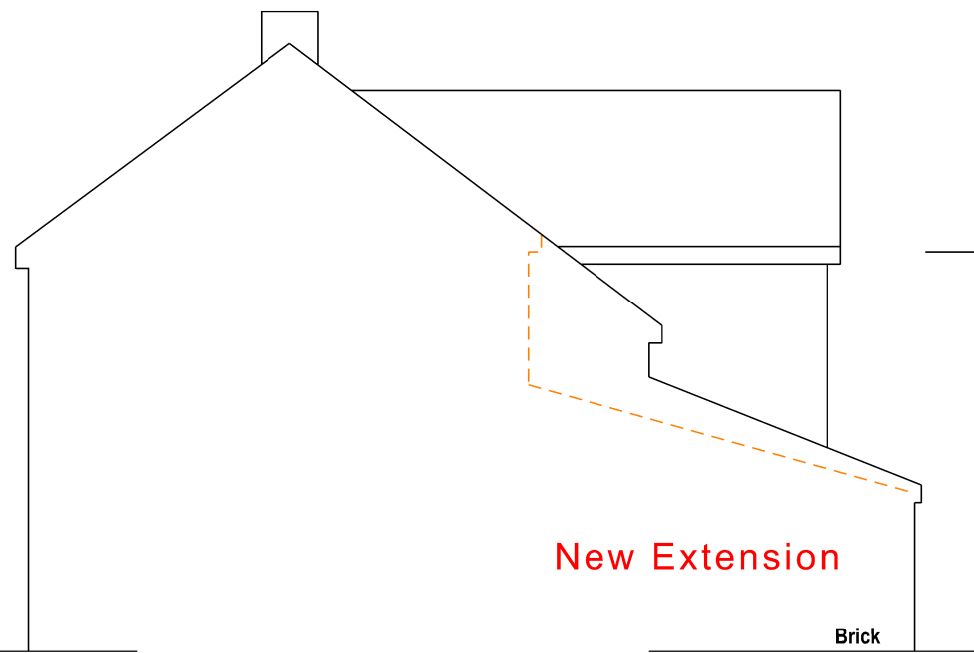


New Extension

SIDE ELEVATION / SECTION PROPOSED
SCALE 1:100



New Extension

REAR ELEVATION PROPOSED
SCALE 1:100

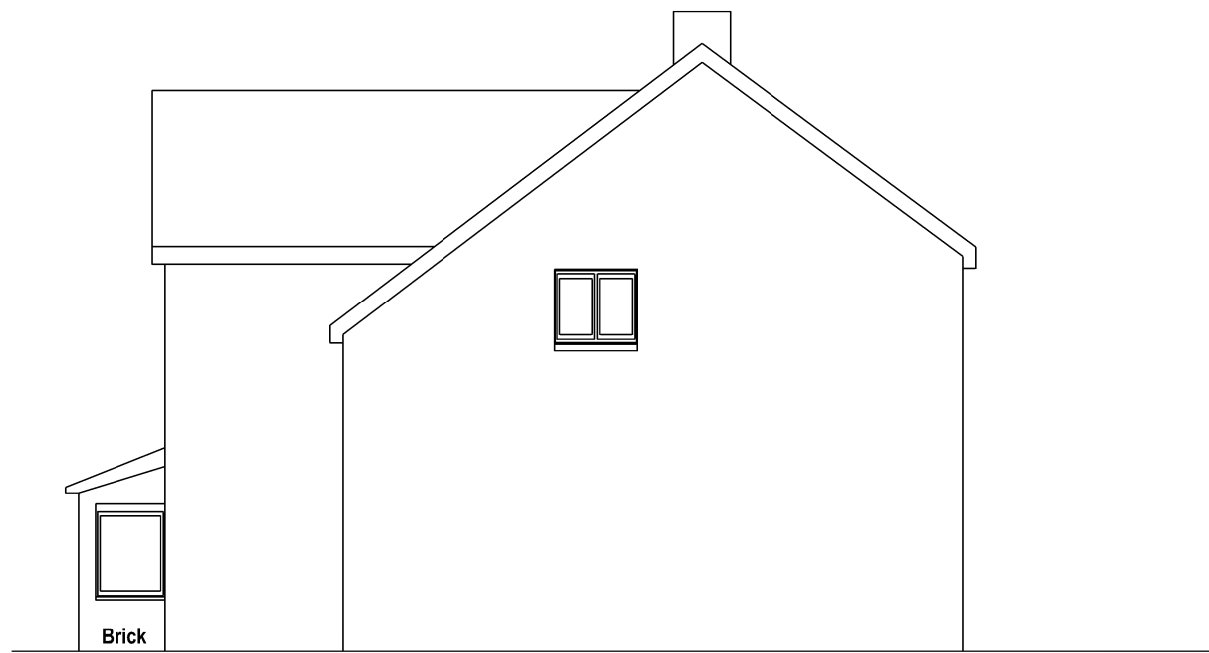

New Extension

SIDE ELEVATION PROPOSED
SCALE 1:100

NOTES:

Figured dimensions are to be used in preference to scaled dimensions.

Contractors to verify all dimensions on site before commencing any work or shop drawing.

Any discrepancies between these drawings and the actual situation encountered on site should be conveyed to Berkeley & Brown and / or contract administrator immediately.

All work to comply with the latest relevant code of practice, British Standards and Building Regulations.

No part of this drawing may be reproduced without the permission of Berkeley & Brown.

© Berkeley & Brown 2020

B.B. refer to Structural Engineers
Details & spec for structural
information.

COPYRIGHT@this drawing is copyright and must not be
copied or reproduced without the written consent of
Berkeley&Brown

1 This drawing must not be scaled
2 The Contractor is to check all levels and all dimensions on site
3 All works are to be to the satisfaction of Local and Statutory
Authorities and in accordance with current Building
Regulations and Codes of Practice

Revisions 003

Stage Date

Client

Title

PLANS AS EXISTING AND PROPOSED

Project 53 Pole Hill Road
Uxbridge
Middlesex
UB8 3QB

Date JULY 2020
Drawn AIWB
Scale 1/100/200/1250

Project No. 0199

Drawing No. 01 A1

BERKELEY & BROWN
Planning & Architecture

45 BERKELEY AVE CHESHAM BUCKS HP5 2RW
email: info@berkeleyandbrown.com

website: www.berkeleyandbrown.com tel: 01494 583152