



NOTES: THIS DRAWINGS AND WORKS SHOWN ARE THE COPYRIGHT OF NORTHPOINT PLANNING AND LICENSING SERVICES AND MAY NOT BE REPRODUCED EXCEPT WRITTEN PERMISSION. ALL FIGURED DIMENSIONS TO BE CHECKED ON SITE PRIOR TO CONSTRUCTION.

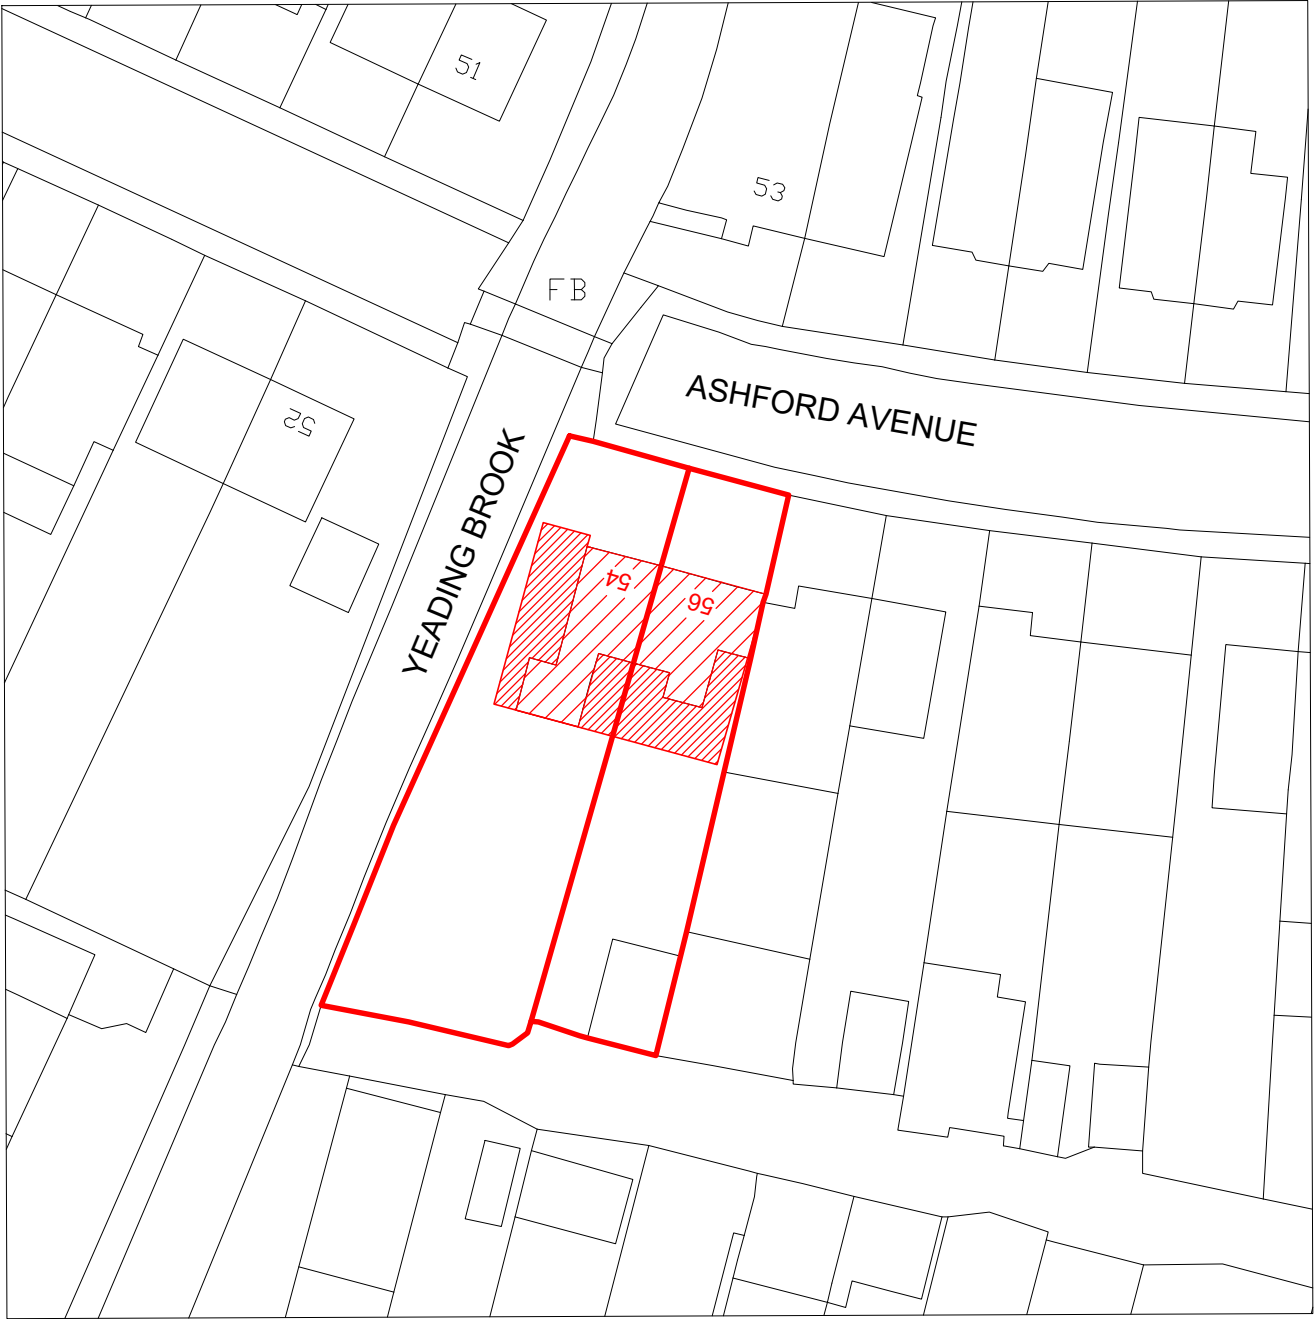

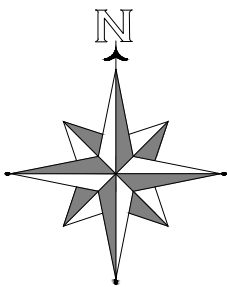


11 Gatward Close London
N21 1AS Mob: 07886442304
Email: info@northpointuk.co.uk
www.northpointuk.co.uk

Project
54-56 Ashford Avenue Hayes
UB4 0NA

Proposal/Project
Part single part two storey side and rear extension, front porch

Drawing
Proposed Block Plan

Drawing Status			
Scale 1:500 @ A3	Drawn H.E.	Checked	Date 21.10.2020
Drawing/Job No NP-2019-02-28-001			Revision 1.5

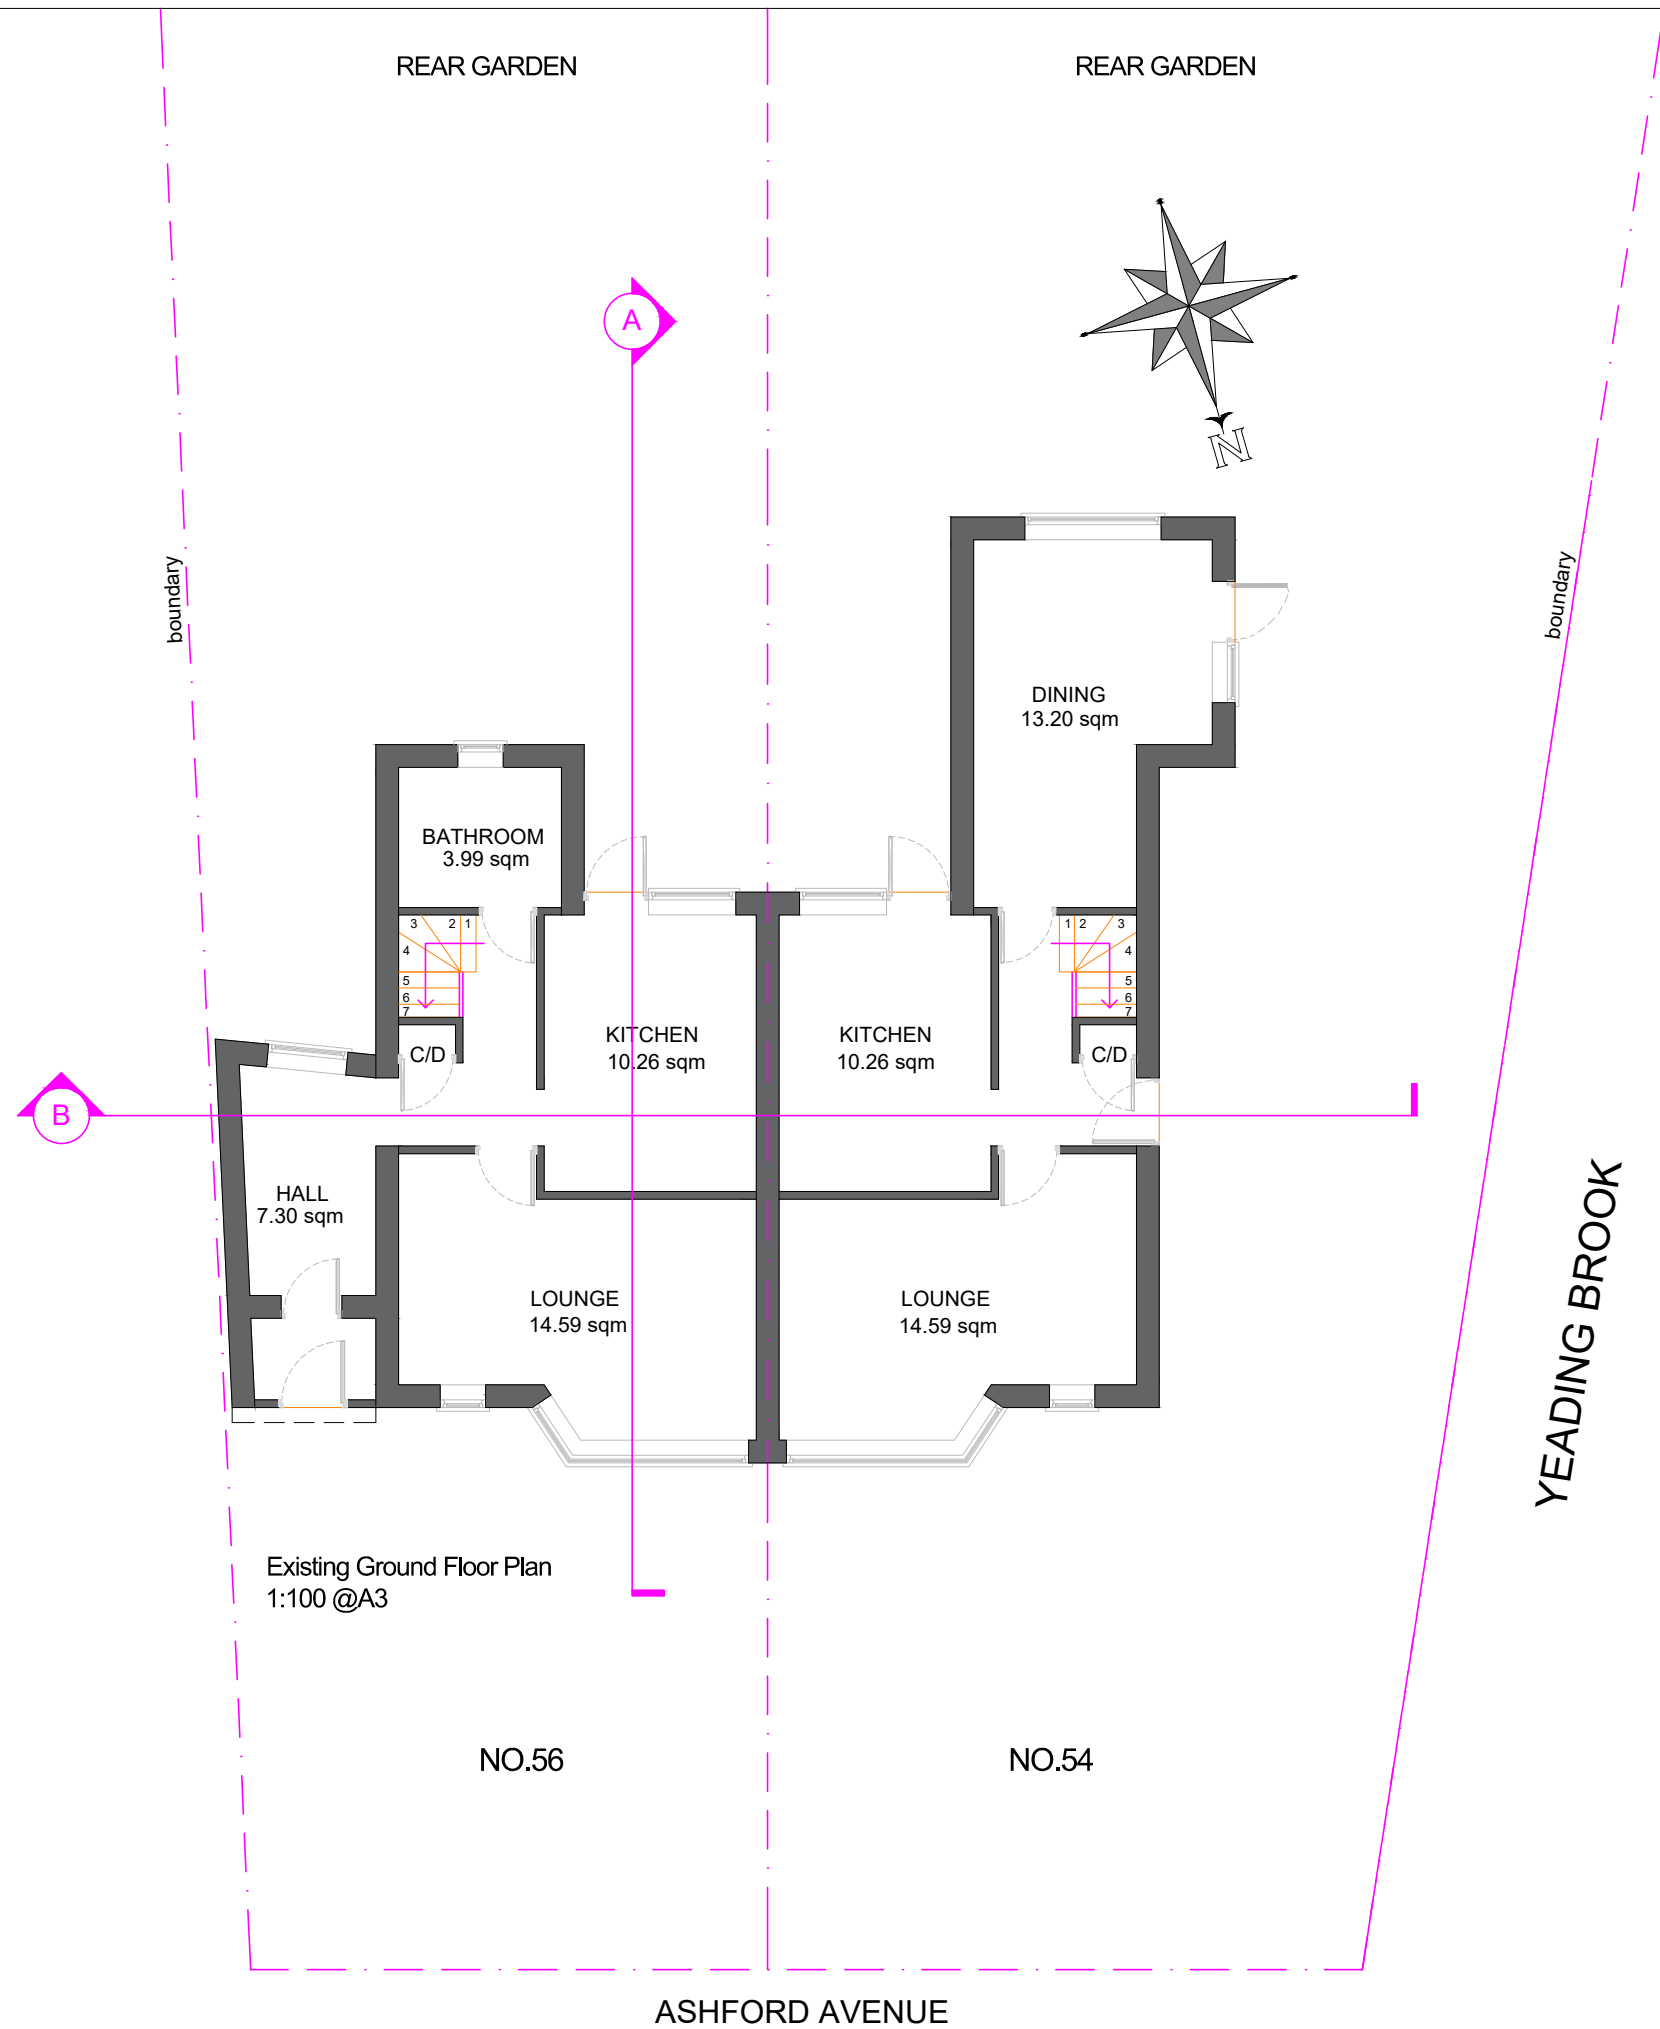

NOTES: THIS DRAWINGS AND WORKS SHOWN ARE THE COPYRIGHT OF NORTHPOINT PLANNING AND LICENSING SERVICES AND MAY NOT BE REPRODUCED EXCEPT WRITTEN PERMISSION. ALL FIGURED DIMENSIONS TO BE CHECKED ON SITE PRIOR TO CONSTRUCTION.

NORTH POINT
PLANNING UK

11 Gatward Close London
N21 1AS Mob: 07886442304
Email: info@northpointuk.co.uk
www.northpointuk.co.uk

Project
54-56 Ashford Avenue Hayes
UB4 0NA


Proposal/Project
Part single part two storey side and rear extension, front porch

Drawing
Existing Ground Floor Plan

Drawing Status

Scale 1:100 @ A3	Drawn H.E.	Checked	Date 21.10.2020
---------------------	---------------	---------	--------------------

Drawing/Job No NP-2019-02-28-002	Revision 1.5
-------------------------------------	-----------------

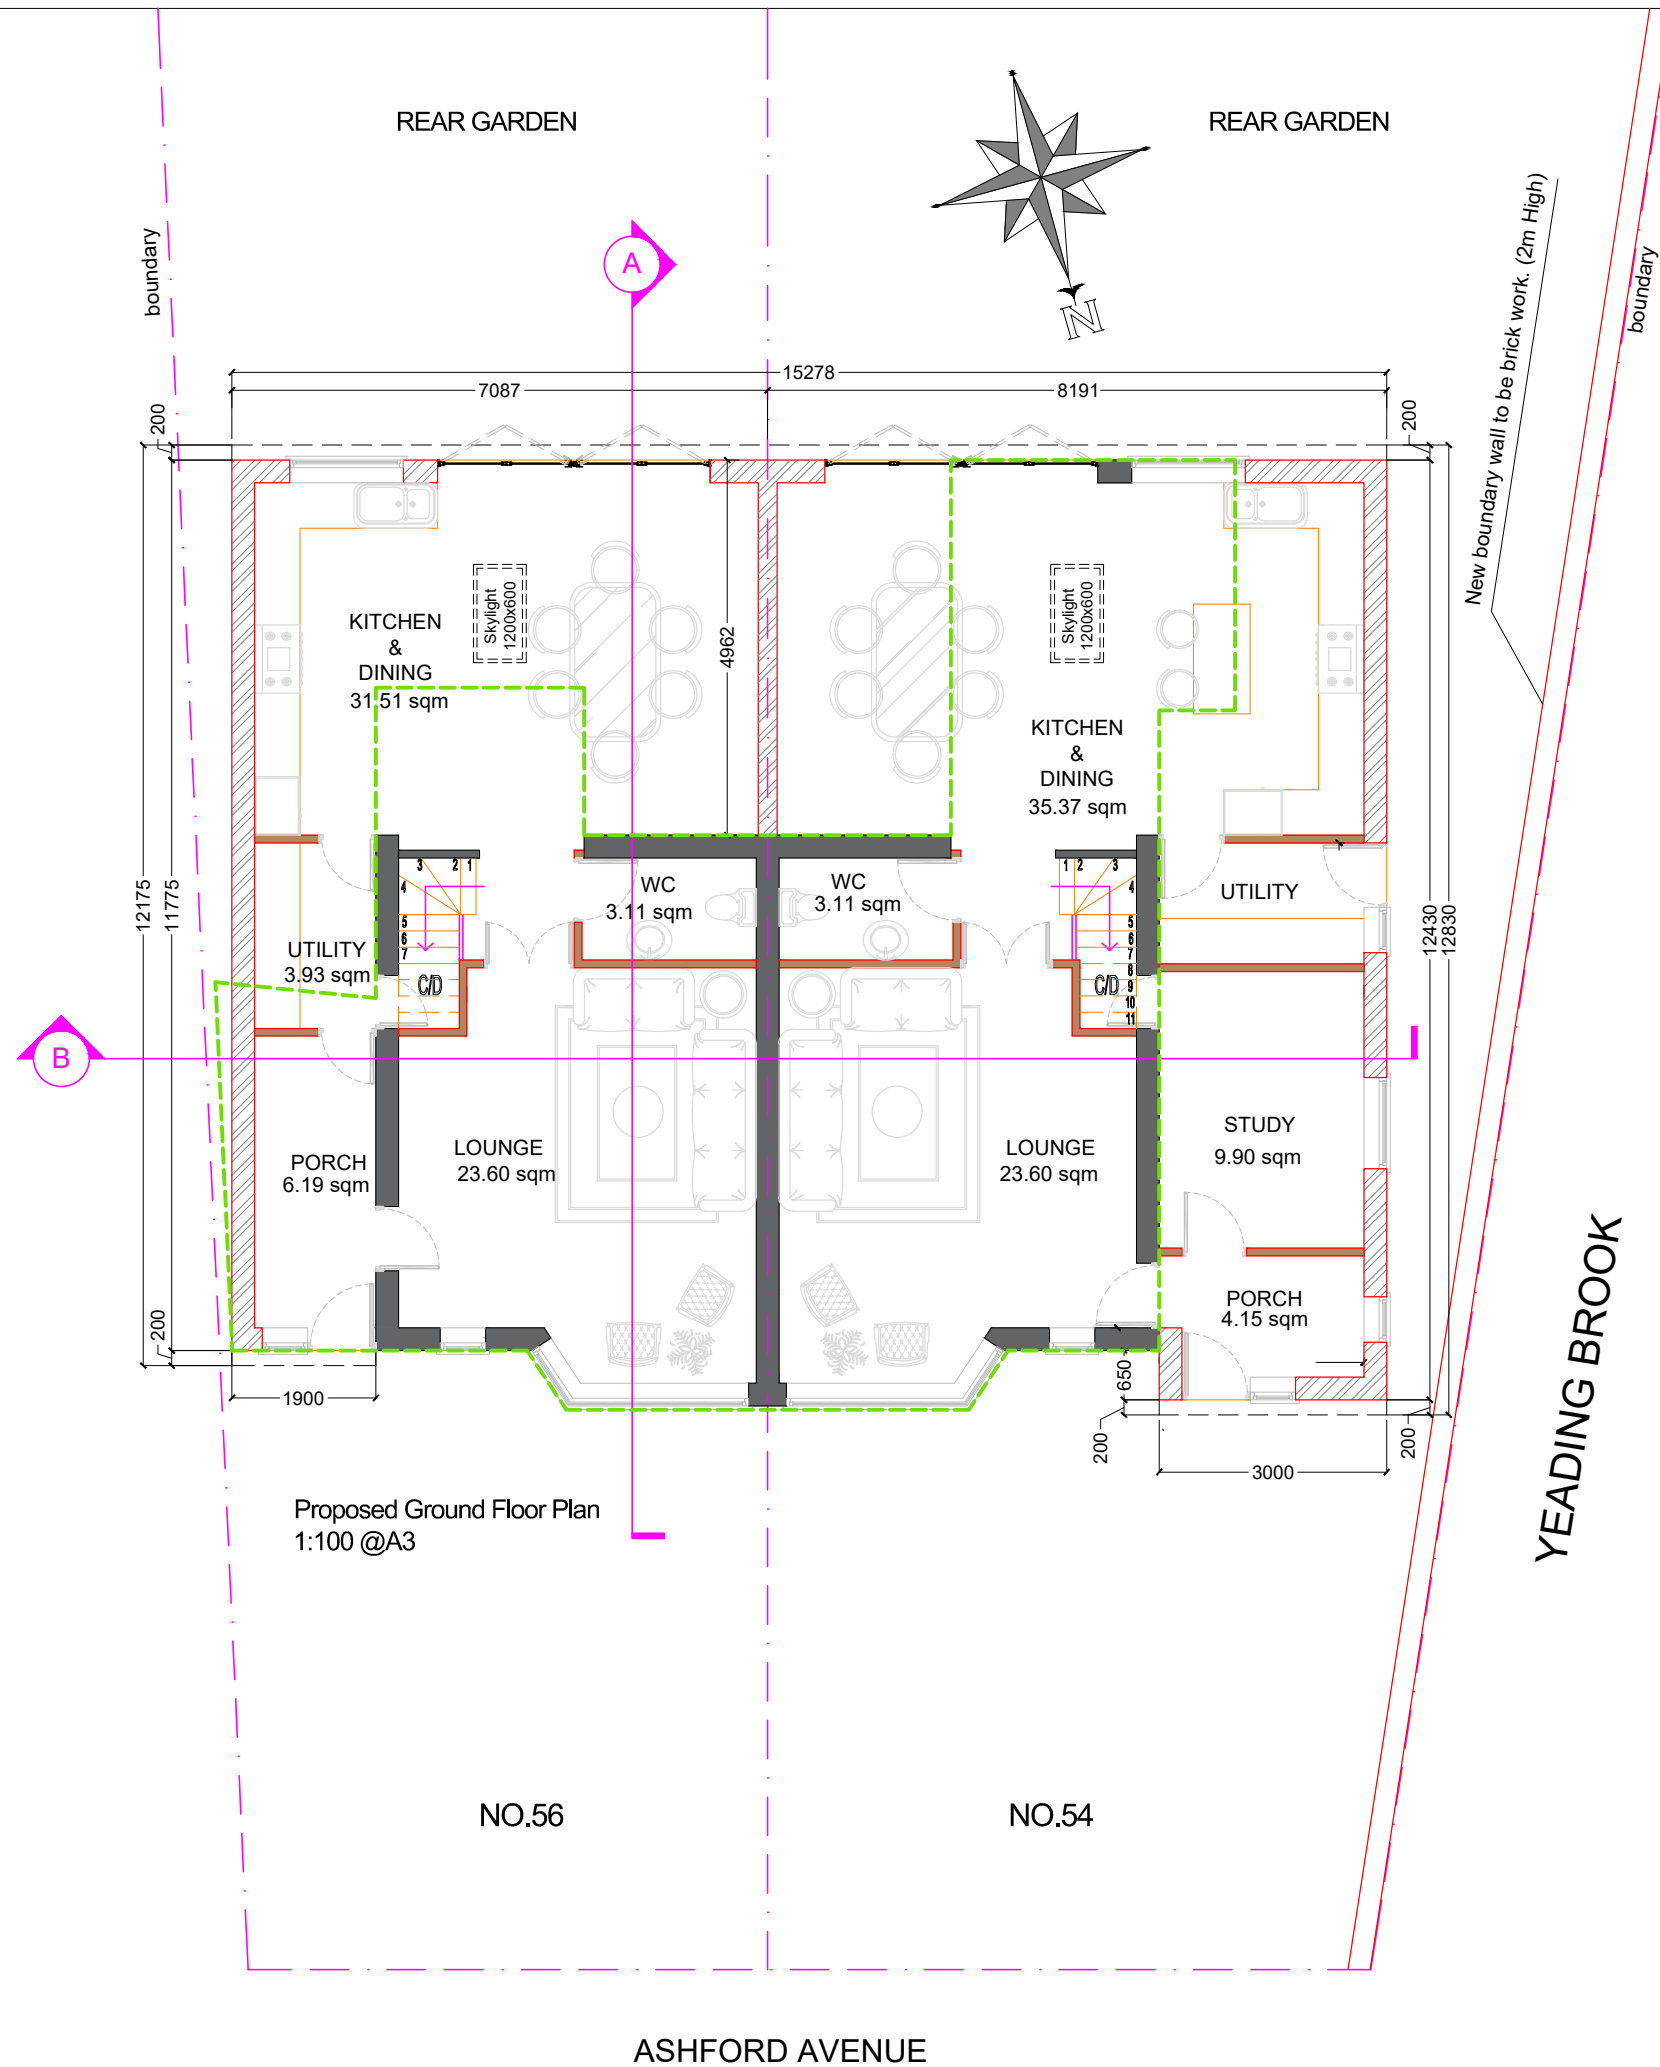

- EXISTING LINE
- EXISTING WALLS
- NEW CAVITY WALLS
- NEW STUD WALLS




NOTES: THIS DRAWINGS AND WORKS SHOWN ARE THE COPYRIGHT OF NORTHPOINT PLANNING AND LICENSING SERVICES AND MAY NOT BE REPRODUCED EXCEPT WRITTEN PERMISSION. ALL FIGURED DIMENSIONS TO BE CHECKED ON SITE PRIOR TO CONSTRUCTION.



11 Gatward Close London
N21 1AS Mob: 07886442304
Email: info@northpointuk.co.uk
www.northpointuk.co.uk

Project 54-56 Ashford Avenue Hayes UB4 0NA			
Proposal/Project Part single part two storey side and rear extension, front porch			
Drawing Proposed Ground Floor Plan			
Drawing Status			
Scale 1:100 @ A3	Drawn H.E.	Checked	Date 21.10.2020
Drawing/Job No NP-2019-02-28-003			Revision 1.5

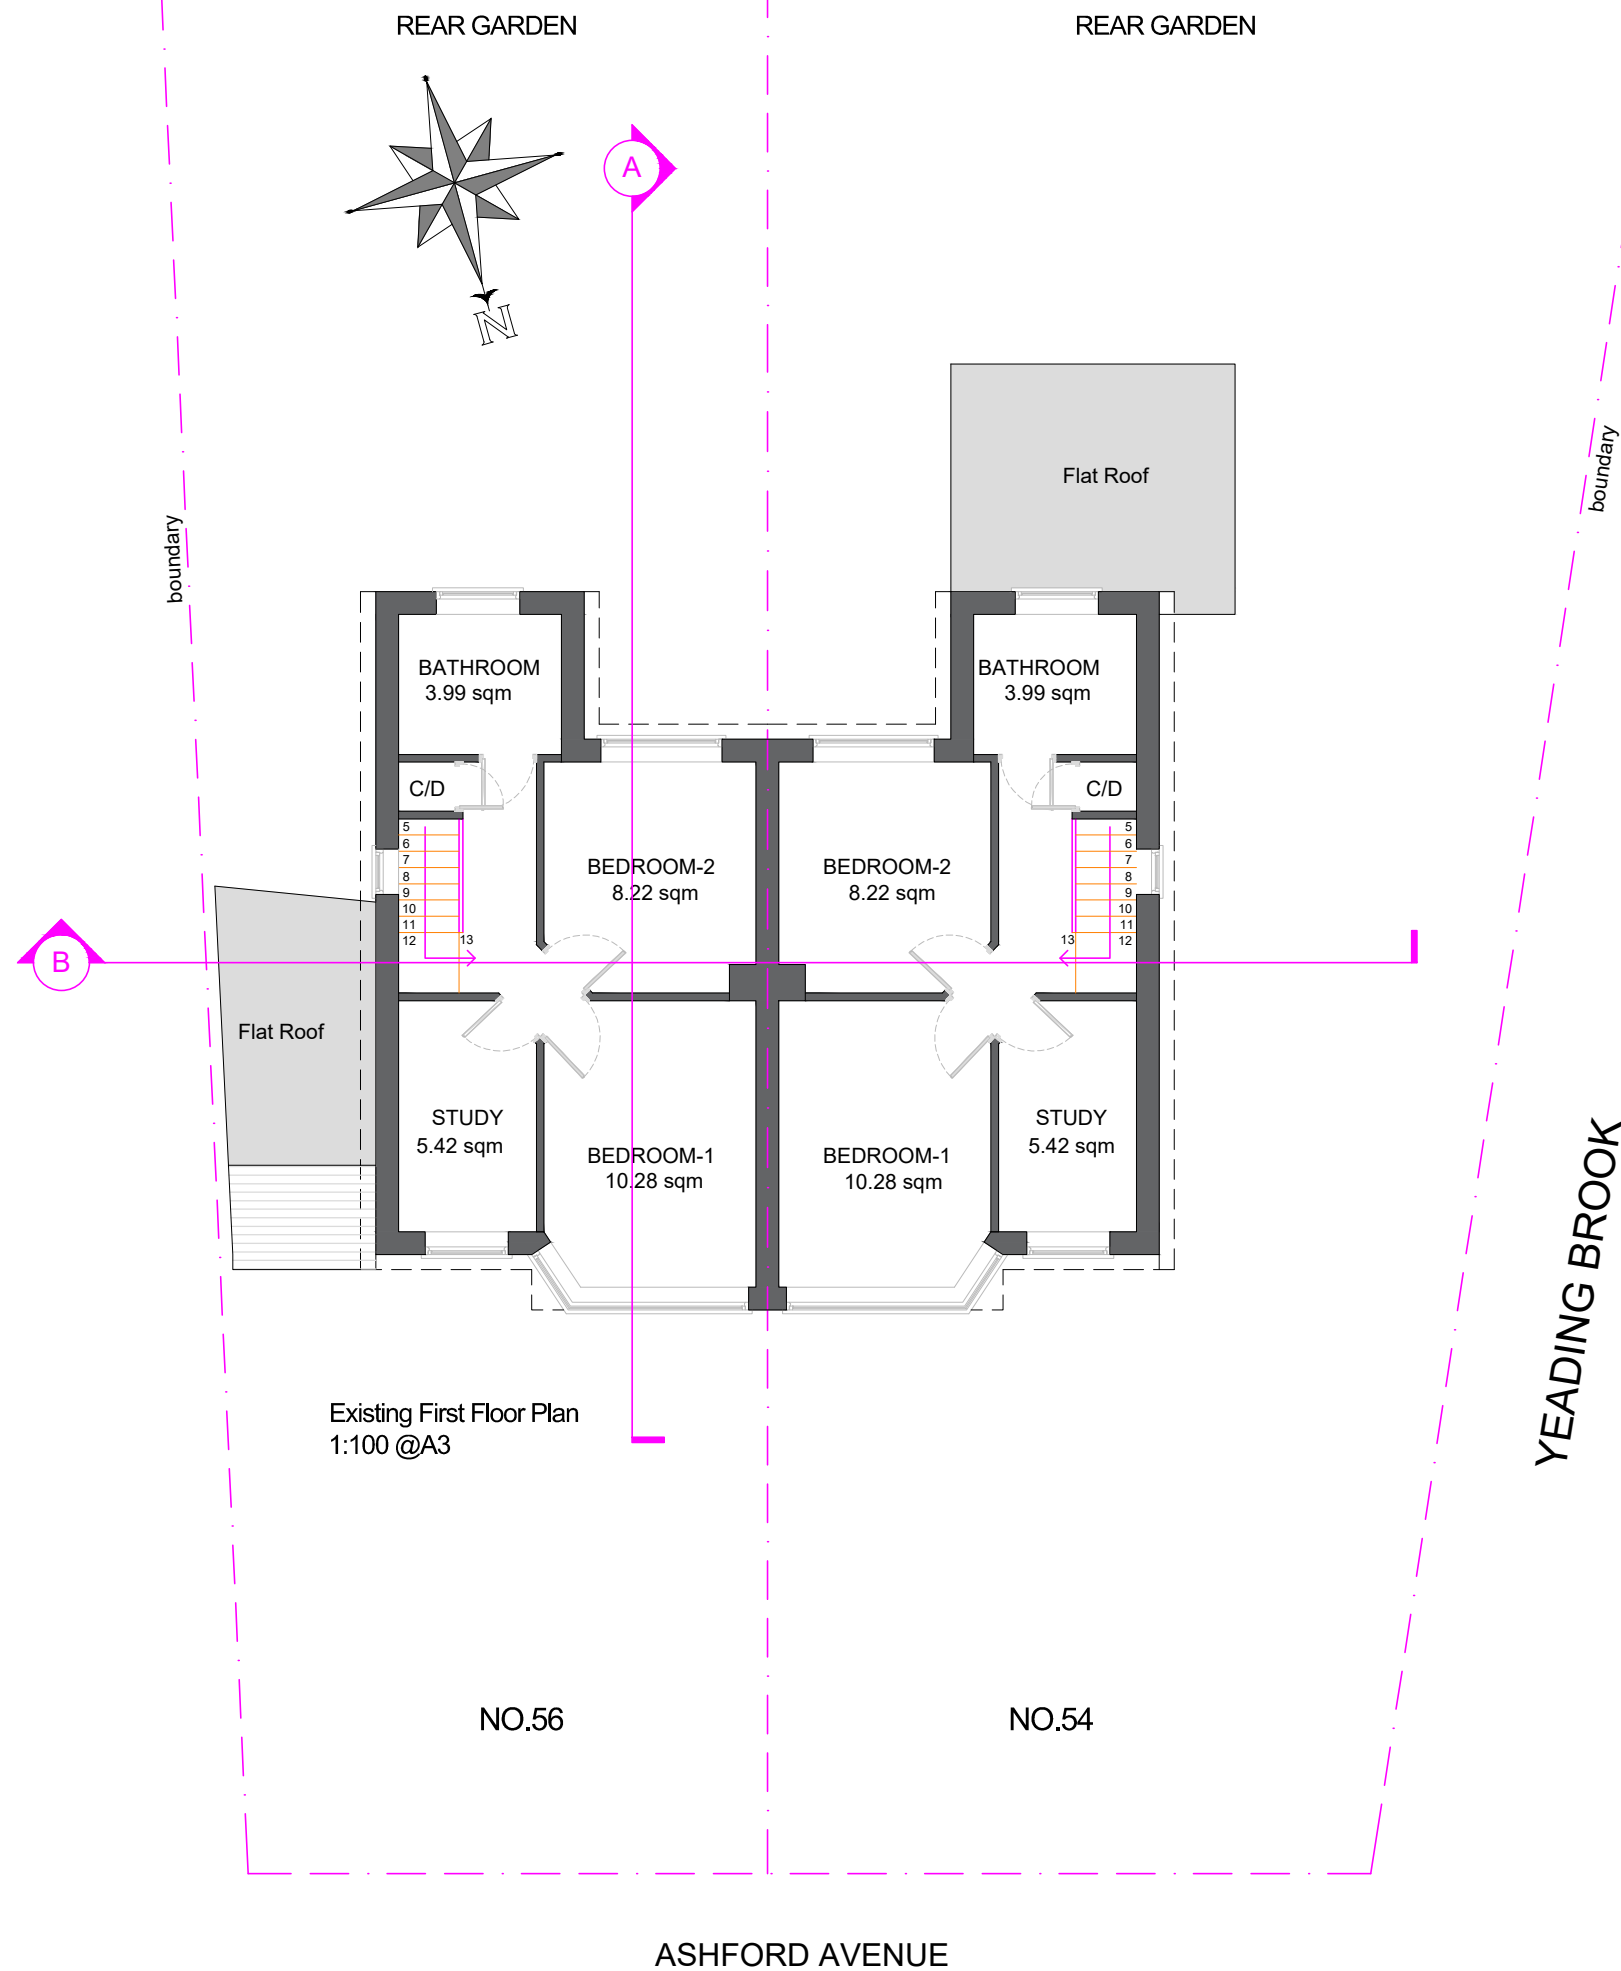

NOTES: THIS DRAWINGS AND WORKS SHOWN ARE THE COPYRIGHT OF NORTHPOINT PLANNING AND LICENSING SERVICES AND MAY NOT BE REPRODUCED EXCEPT WRITTEN PERMISSION. ALL FIGURED DIMENSIONS TO BE CHECKED ON SITE PRIOR TO CONSTRUCTION.

NORTH POINT PLANNING UK
11 Gatward Close London
N21 1AS Mob: 07886442304
Email: info@northpointuk.co.uk
www.northpointuk.co.uk

Project
54-56 Ashford Avenue Hayes
UB4 0NA

Proposal/Project
Part single part two storey side and rear extension, front porch

Drawing
Existing First Floor Plan

Drawing Status

Scale 1:100 @ A3	Drawn H.E.	Checked	Date 21.10.2020
---------------------	---------------	---------	--------------------

Drawing/Job No NP-2019-02-28-004	Revision 1.5
-------------------------------------	-----------------




NORTH POINT
PLANNING UK
PRACTICAL KNOWLEDGE FOR ALL


11 Gatward Close London
N21 1AS Mob: 0788644230
Email: info@northpointuk.co.uk
www.northpointuk.co.uk

Proposal/Project
Part single part two storey side and rear extension, front porch

Drawing Status

Drawing/Job No NP-2019-02-28-005	Revision 1.5
-------------------------------------	-----------------

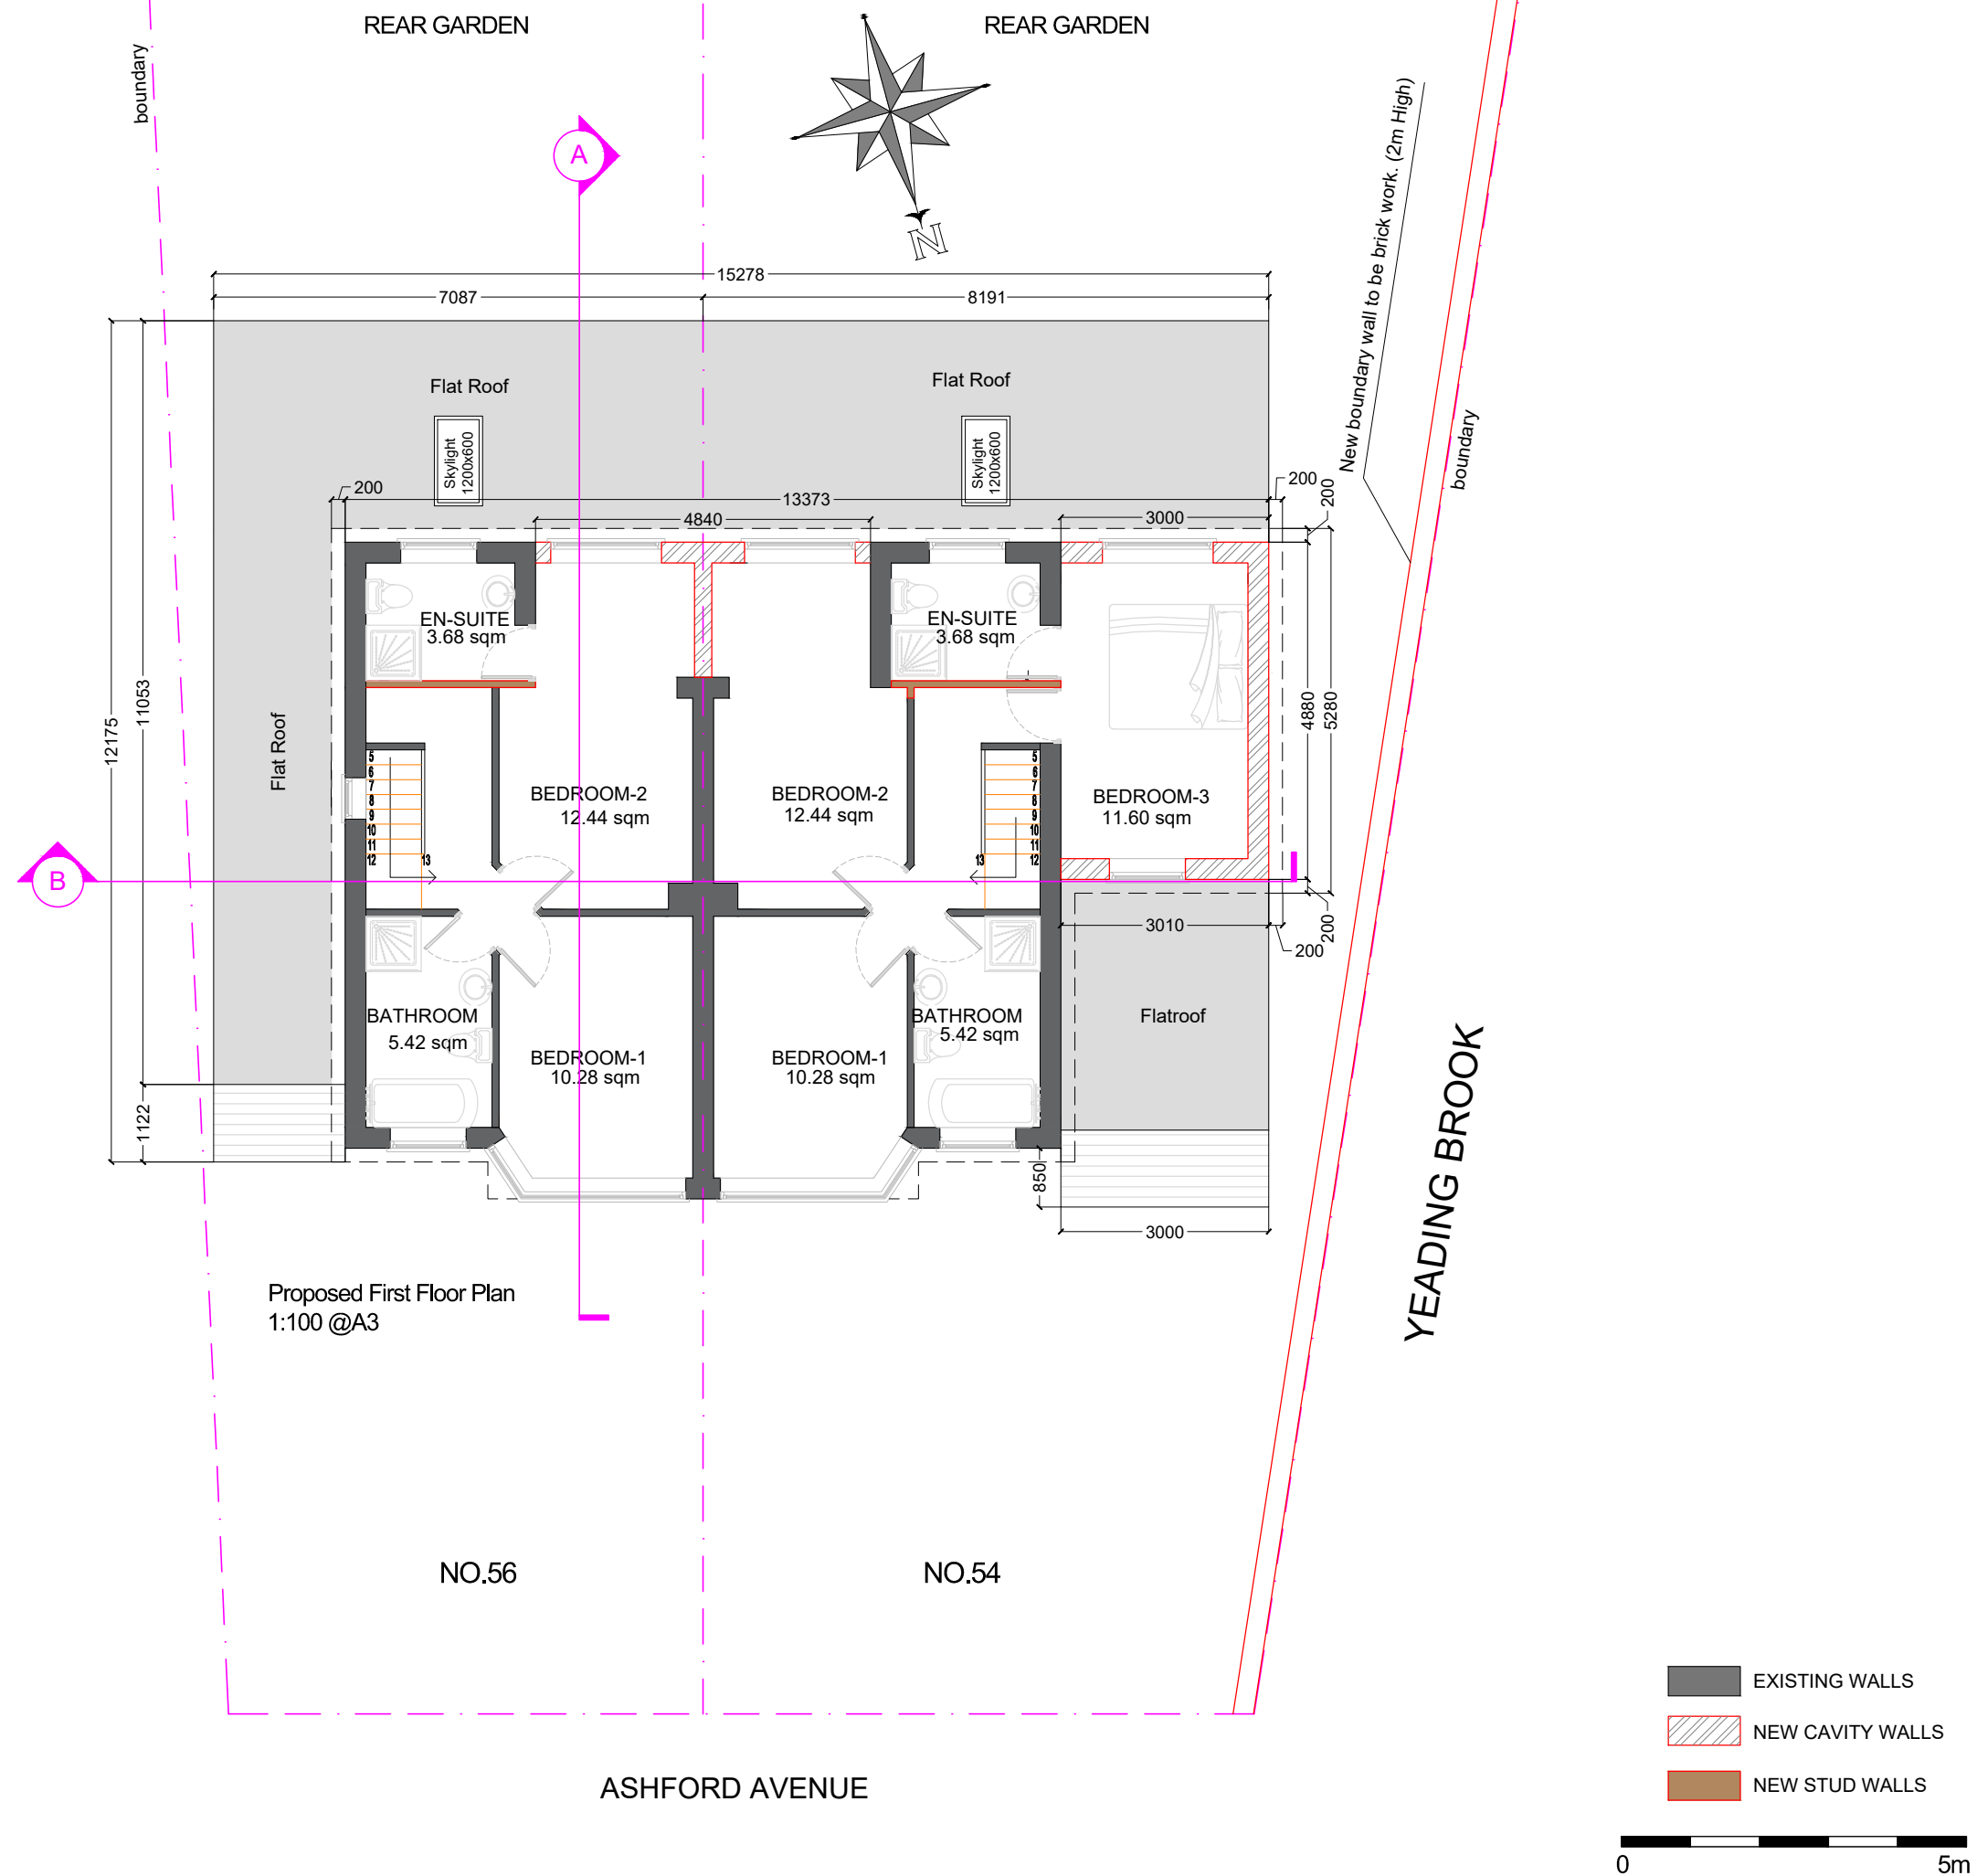

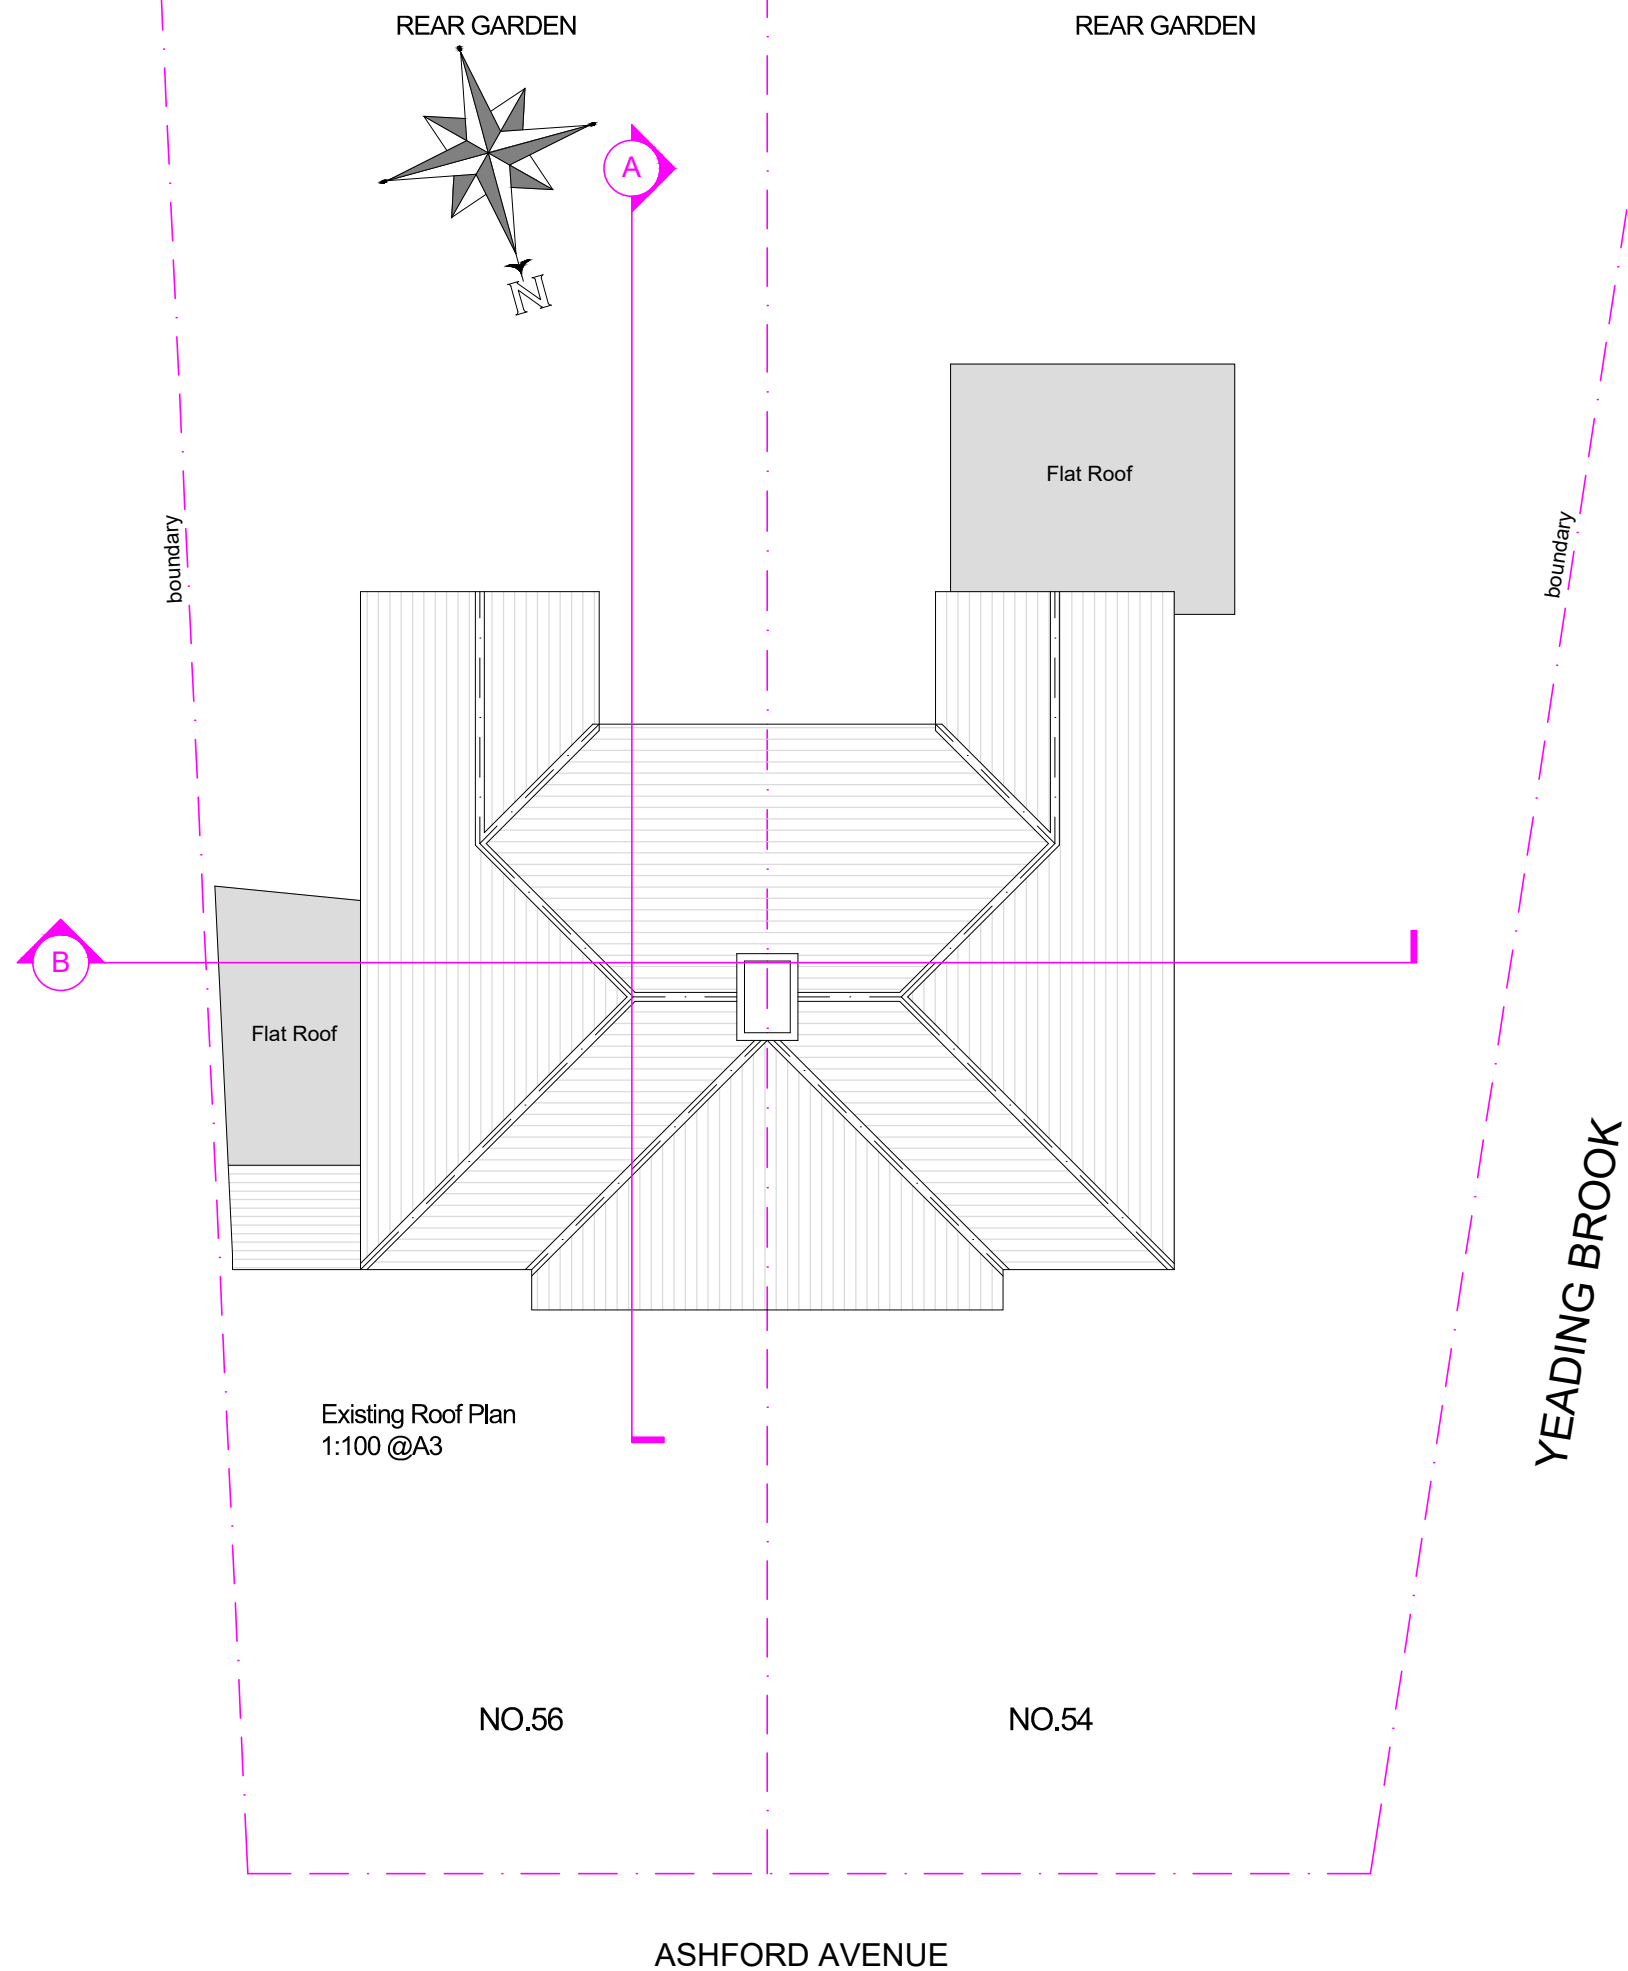


NOTES: THIS DRAWINGS AND WORKS SHOWN ARE THE COPYRIGHT OF NORTHPOINT PLANNING AND LICENSING SERVICES AND MAY NOT BE REPRODUCED EXCEPT WRITTEN PERMISSION. ALL FIGURED DIMENSIONS TO BE CHECKED ON SITE PRIOR TO CONSTRUCTION.



11 Gatward Close London
N21 1AS Mob: 07886442304
Email: info@northpointuk.co.uk
www.northpointuk.co.uk

Project			
54-56 Ashford Avenue Hayes UB4 0NA			
Proposal/Project			
Part single part two storey side and rear extension, front porch			
Drawing			
Existing Roof Plan			
Drawing Status			
Scale 1:100 @ A3	Drawn H.E.	Checked	Date 21.10.2020
Drawing/Job No NP-2019-02-28-006			Revision 1.5

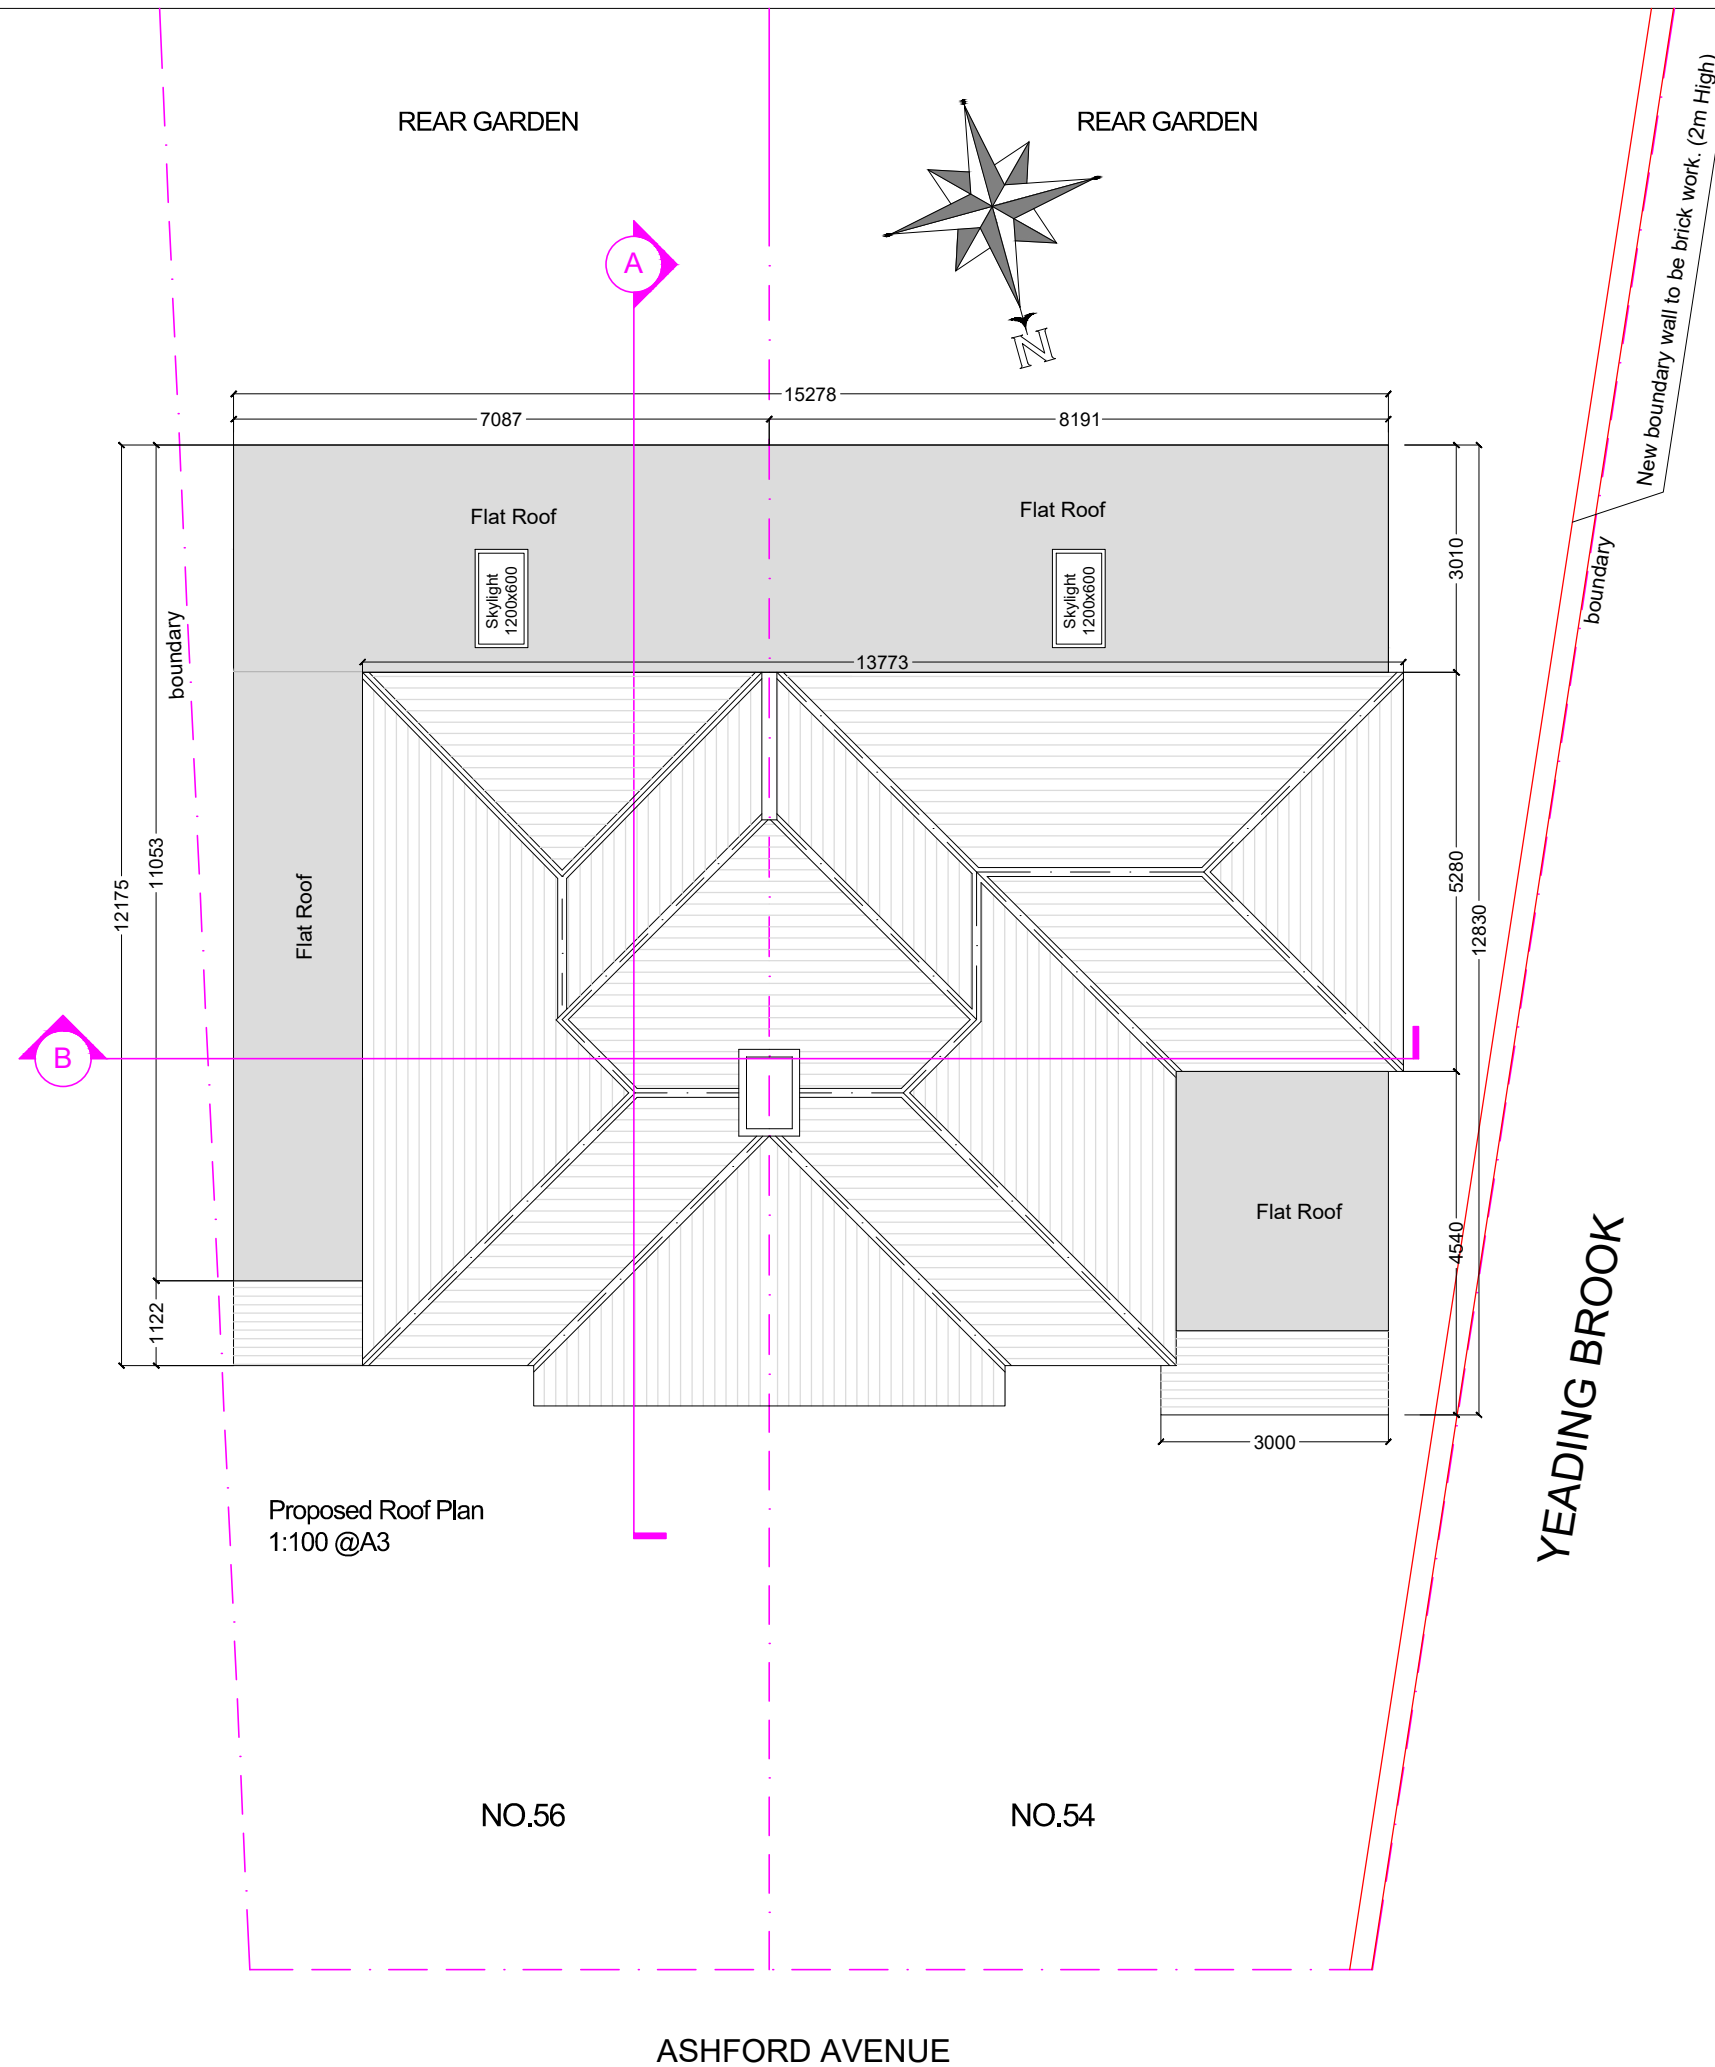

NOTES: THIS DRAWINGS AND WORKS SHOWN ARE THE COPYRIGHT OF NORTHPOINT PLANNING AND LICENSING SERVICES AND MAY NOT BE REPRODUCED EXCEPT WRITTEN PERMISSION. ALL FIGURED DIMENSIONS TO BE CHECKED ON SITE PRIOR TO CONSTRUCTION.

NORTH POINT
PLANNING UK
11 Gatward Close London
N21 1AS Mob: 07886442304
Email: info@northpointuk.co.uk
www.northpointuk.co.uk

Project
54-56 Ashford Avenue Hayes
UB4 0NA


Proposal/Project
Part single part two storey side and rear extension, front porch

Drawing
Proposed Roof Plan


Drawing Status

Scale	Drawn	Checked	Date
1:100 @ A3	H.E.		21.10.2020
Drawing/Job No			Revision
NP-2019-02-28-007			1.5



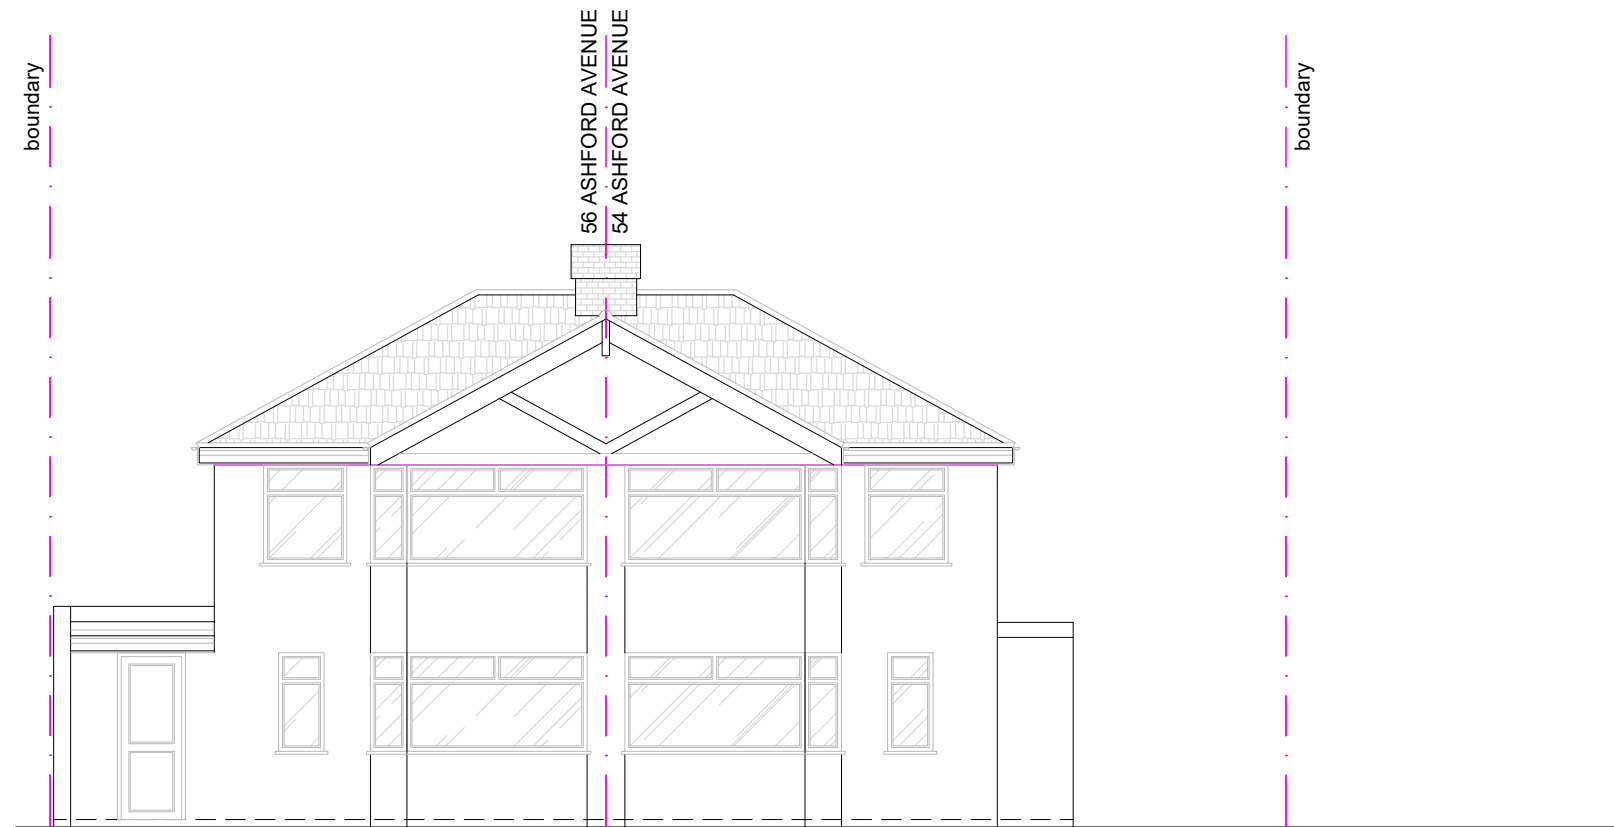

Existing Front Elevation
1:100 @A3

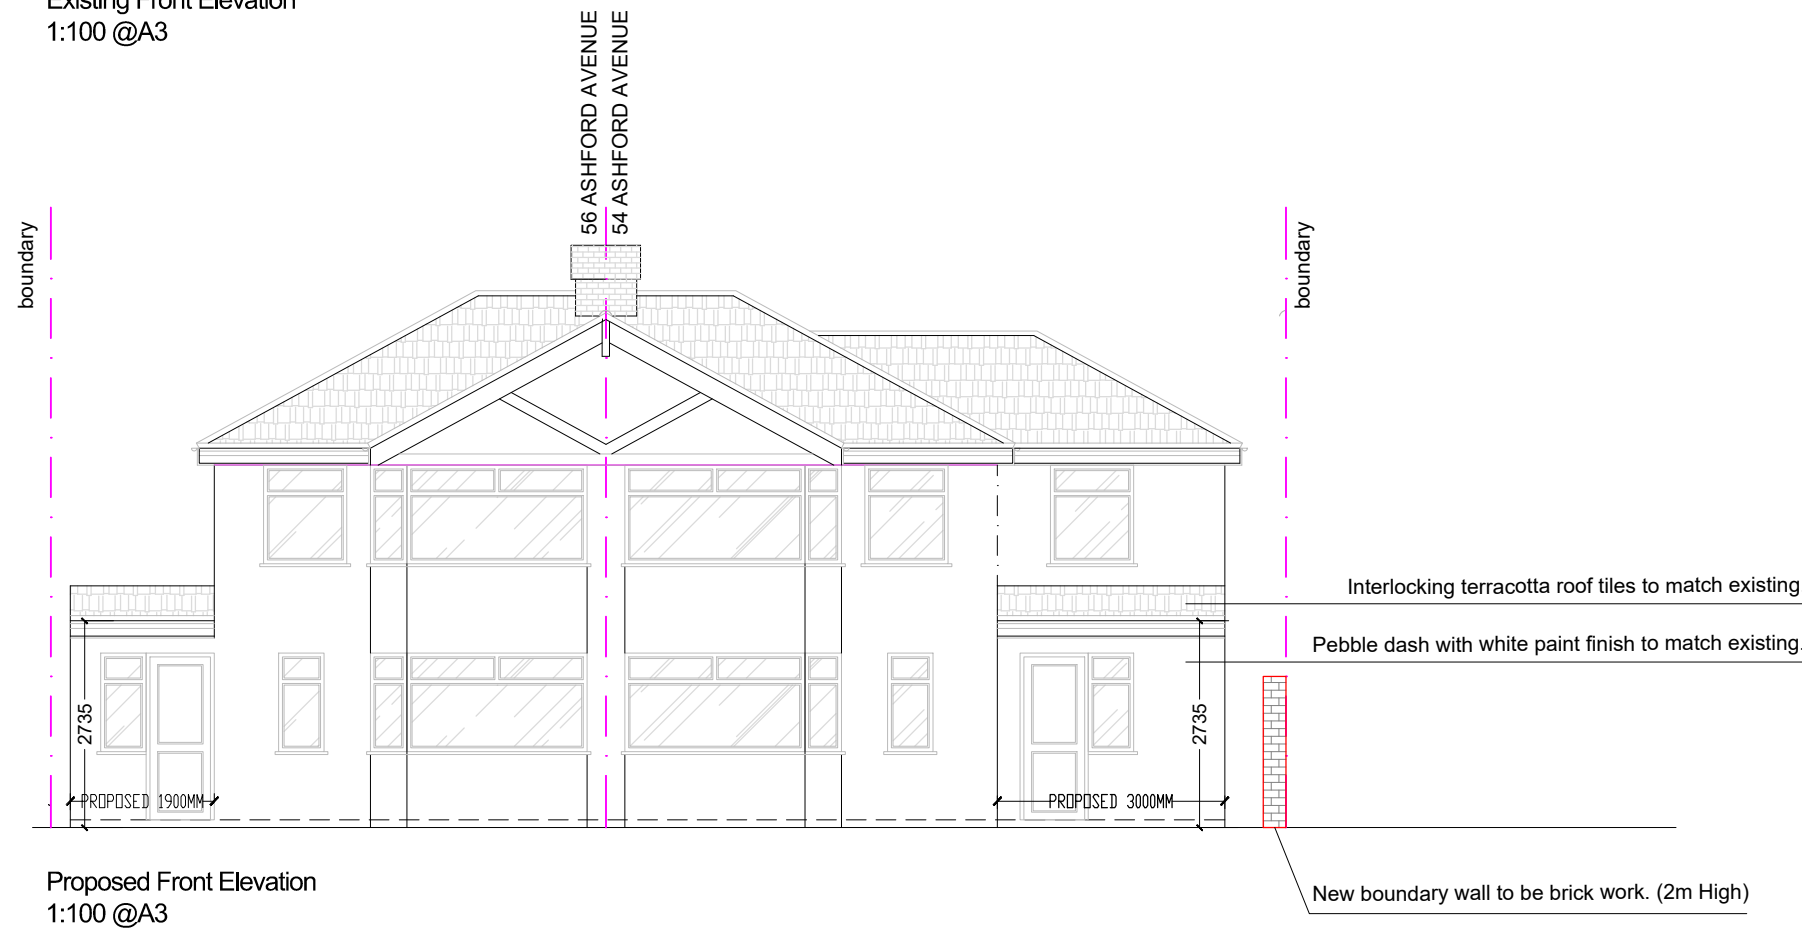

Proposed Front Elevation
1:100 @A3



NOTES: THIS DRAWINGS AND WORKS SHOWN ARE THE COPYRIGHT OF NORTHPOINT PLANNING AND LICENSING SERVICES AND MAY NOT BE REPRODUCED EXCEPT WRITTEN PERMISSION. ALL FIGURED DIMENSIONS TO BE CHECKED ON SITE PRIOR TO CONSTRUCTION.



11 Gatward Close London
N21 1AS Mob: 07886442304
Email: info@northpointuk.co.uk
www.northpointuk.co.uk

Project
54-56 Ashford Avenue Hayes
UB4 0NA


Proposal/Project
Part single part two storey side and rear extension, front porch

Drawing
Existing & Proposed Front Elevation


Drawing Status

Scale	Drawn	Checked	Date
1:100 @ A3	H.E.		21.10.2020
Drawing/Job No			Revision
NP-2019-02-28-008			1.5

NOTES: THIS DRAWINGS AND WORKS SHOWN ARE THE COPYRIGHT OF NORTHPOINT PLANNING AND LICENSING SERVICES AND MAY NOT BE REPRODUCED EXCEPT WRITTEN PERMISSION. ALL FIGURED DIMENSIONS TO BE CHECKED ON SITE PRIOR TO CONSTRUCTION.

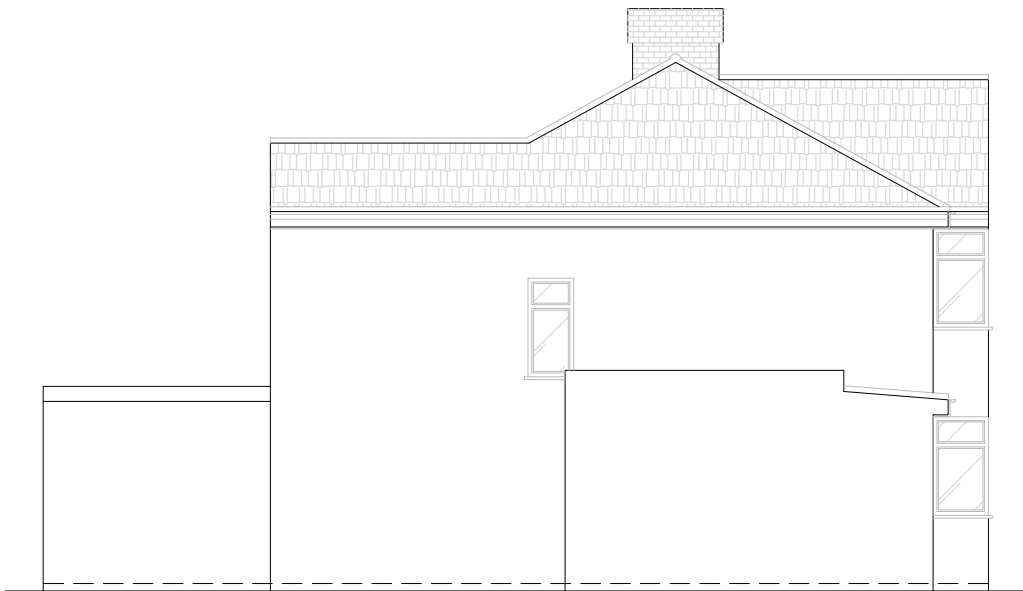

Existing East Elevation
1:100 @A3

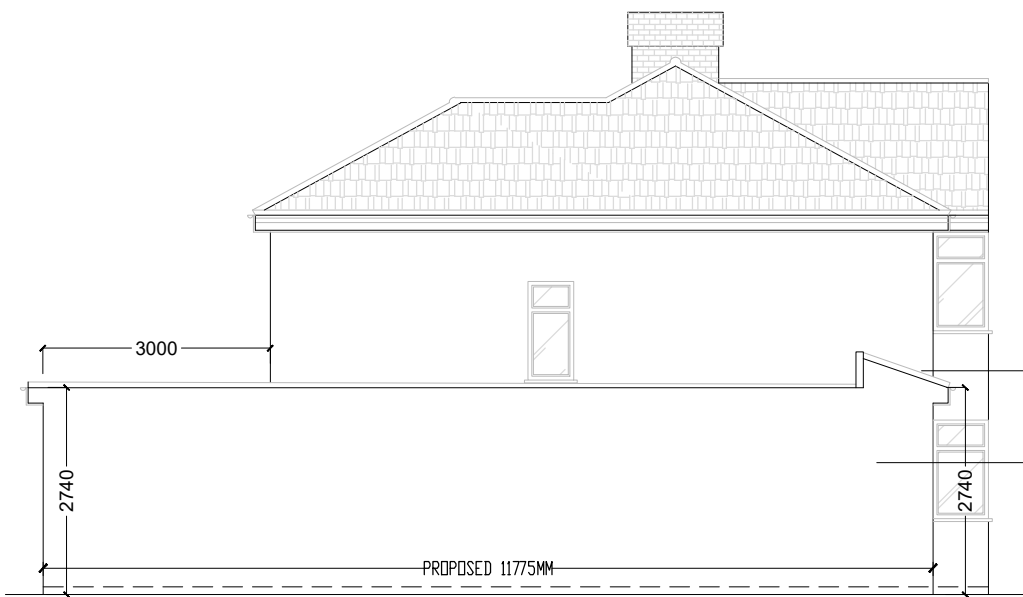

Proposed East Elevation
1:100 @A3

Interlocking terracotta roof tiles to match existing.

Pebble dash with white paint finish to match existing.



NORTH POINT
PLANNING UK
11 Gatward Close London
N21 1AS Mob: 07886442304
Email: info@northpointuk.co.uk
www.northpointuk.co.uk

Project
54-56 Ashford Avenue Hayes
UB4 0NA


Proposal/Project
Part single part two storey side and rear
extension, front porch

Drawing
Existing & Proposed East Elevation


Drawing Status

Scale 1:100 @ A3	Drawn H.E.	Checked	Date 21.10.2020
---------------------	---------------	---------	--------------------

Drawing/Job No NP-2019-02-28-009	Revision 1.5
-------------------------------------	-----------------

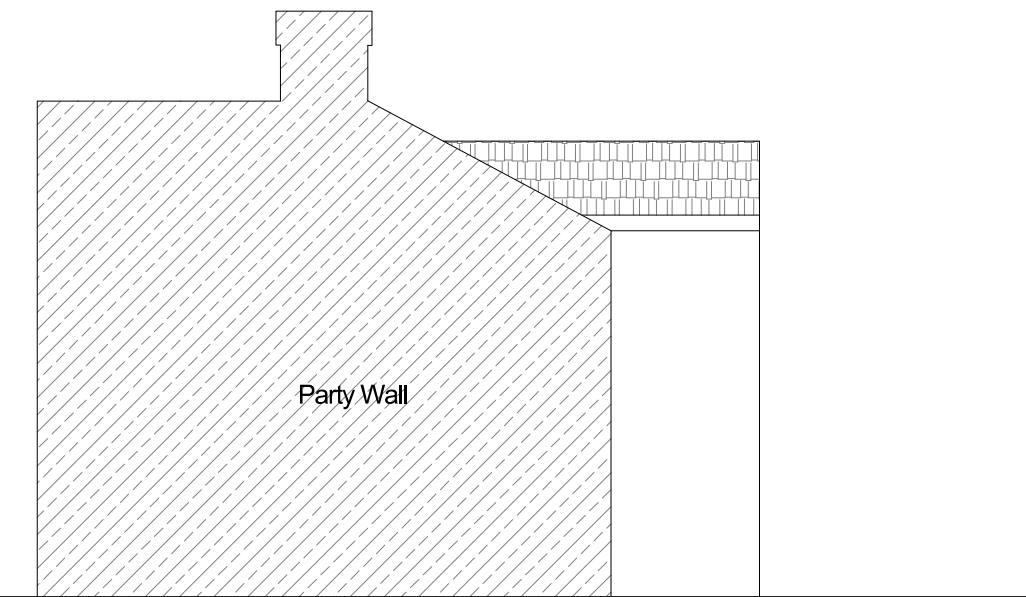

Existing No.56 West Elevation
1:100 @A3

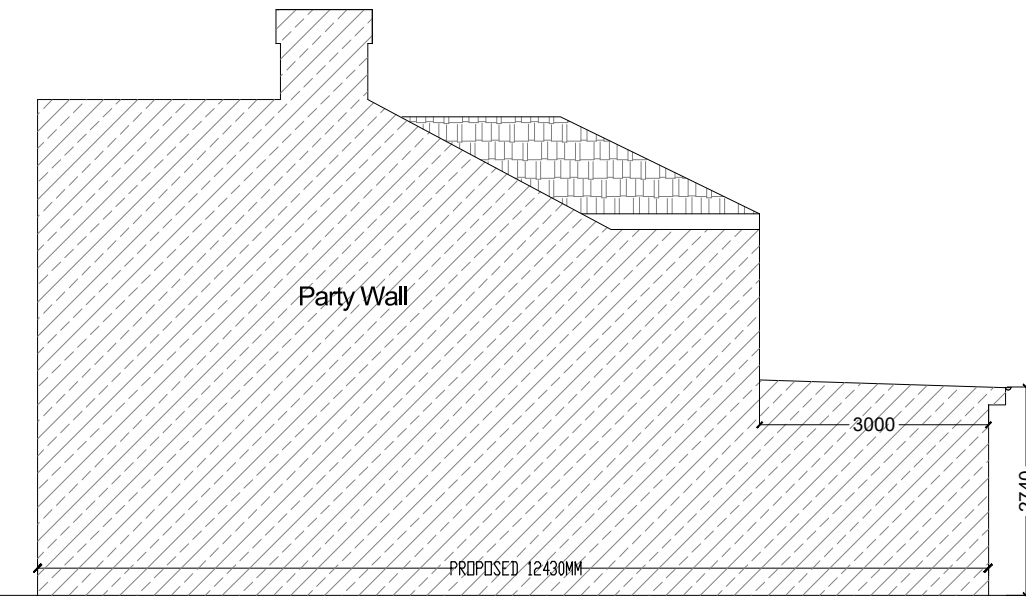

Proposed No.56 West Elevation
1:100 @A3



NOTES: THIS DRAWINGS AND WORKS SHOWN ARE THE COPYRIGHT OF NORTHPOINT PLANNING AND LICENSING SERVICES AND MAY NOT BE REPRODUCED EXCEPT WRITTEN PERMISSION. ALL FIGURED DIMENSIONS TO BE CHECKED ON SITE PRIOR TO CONSTRUCTION.



11 Gatward Close London
N21 1AS Mob: 07886442304
Email: info@northpointuk.co.uk
www.northpointuk.co.uk

Project
54-56 Ashford Avenue Hayes
UB4 0NA


Proposal/Project
Part single part two storey side and rear extension, front porch

Drawing
Existing & Proposed No.56 West Elevation

Drawing Status			
Scale 1:100 @ A3	Drawn H.E.	Checked	Date 21.10.2020
Drawing/Job No NP-2019-02-28-0010			Revision 1.5



Existing Rear Elevation
1:100 @A3

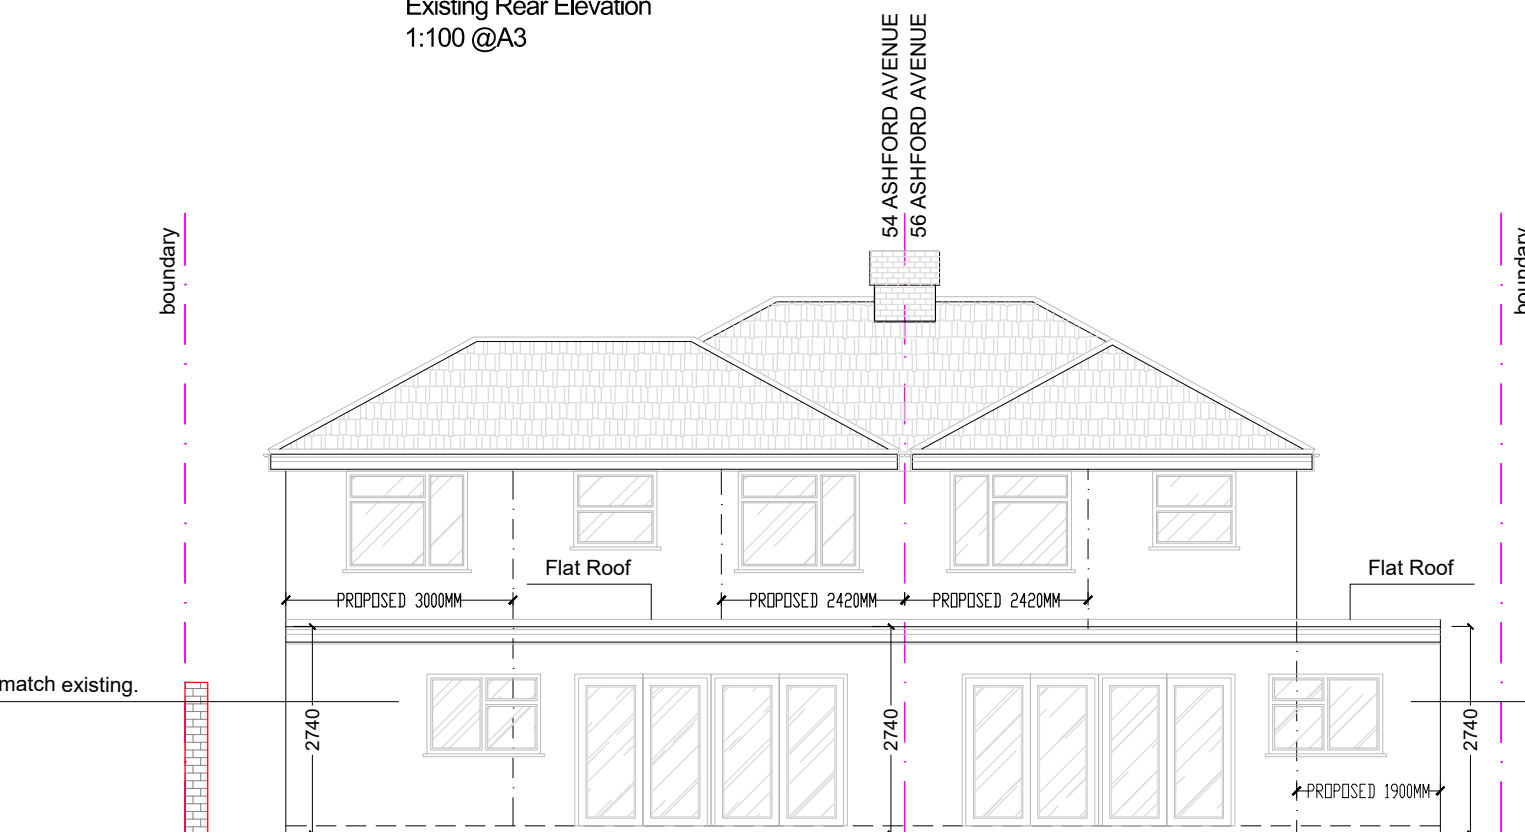

Proposed Rear Elevation
1:100 @A3

Pebble dash with white paint finish to match existing.

Pebble dash with white paint finish to match existing.

New boundary wall to be brick work. (2m High)



NOTES: THIS DRAWINGS AND WORKS SHOWN ARE THE COPYRIGHT OF NORTHPOINT PLANNING AND LICENSING SERVICES AND MAY NOT BE REPRODUCED EXCEPT WRITTEN PERMISSION. ALL FIGURED DIMENSIONS TO BE CHECKED ON SITE PRIOR TO CONSTRUCTION.



11 Gatward Close London
N21 1AS Mob: 07886442304
Email: info@northpointuk.co.uk
www.northpointuk.co.uk

Project
54-56 Ashford Avenue Hayes
UB4 0NA


Proposal/Project
Part single part two storey side and rear
extension, front porch

Drawing
Existing & Proposed Rear Elevation


Drawing Status

Scale	Drawn	Checked	Date
1:100 @ A3	H.E.		21.10.2020
Drawing/Job No			Revision
NP-2019-02-28-0011			1.5

NOTES: THIS DRAWINGS AND WORKS SHOWN ARE THE COPYRIGHT OF NORTHPOINT PLANNING AND LICENSING SERVICES AND MAY NOT BE REPRODUCED EXCEPT WRITTEN PERMISSION. ALL FIGURED DIMENSIONS TO BE CHECKED ON SITE PRIOR TO CONSTRUCTION.

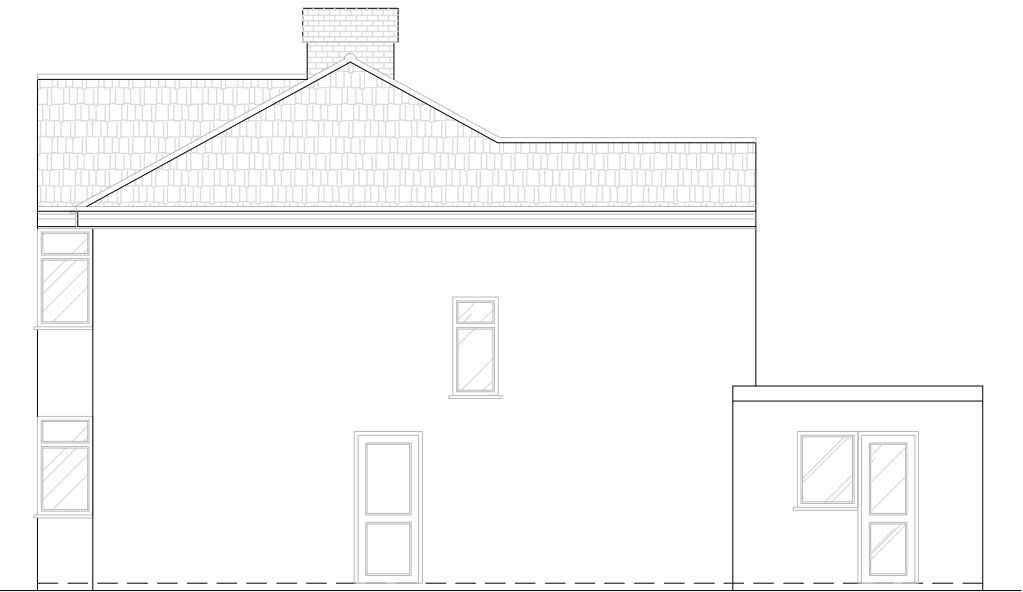

Existing West Elevation
1:100 @A3

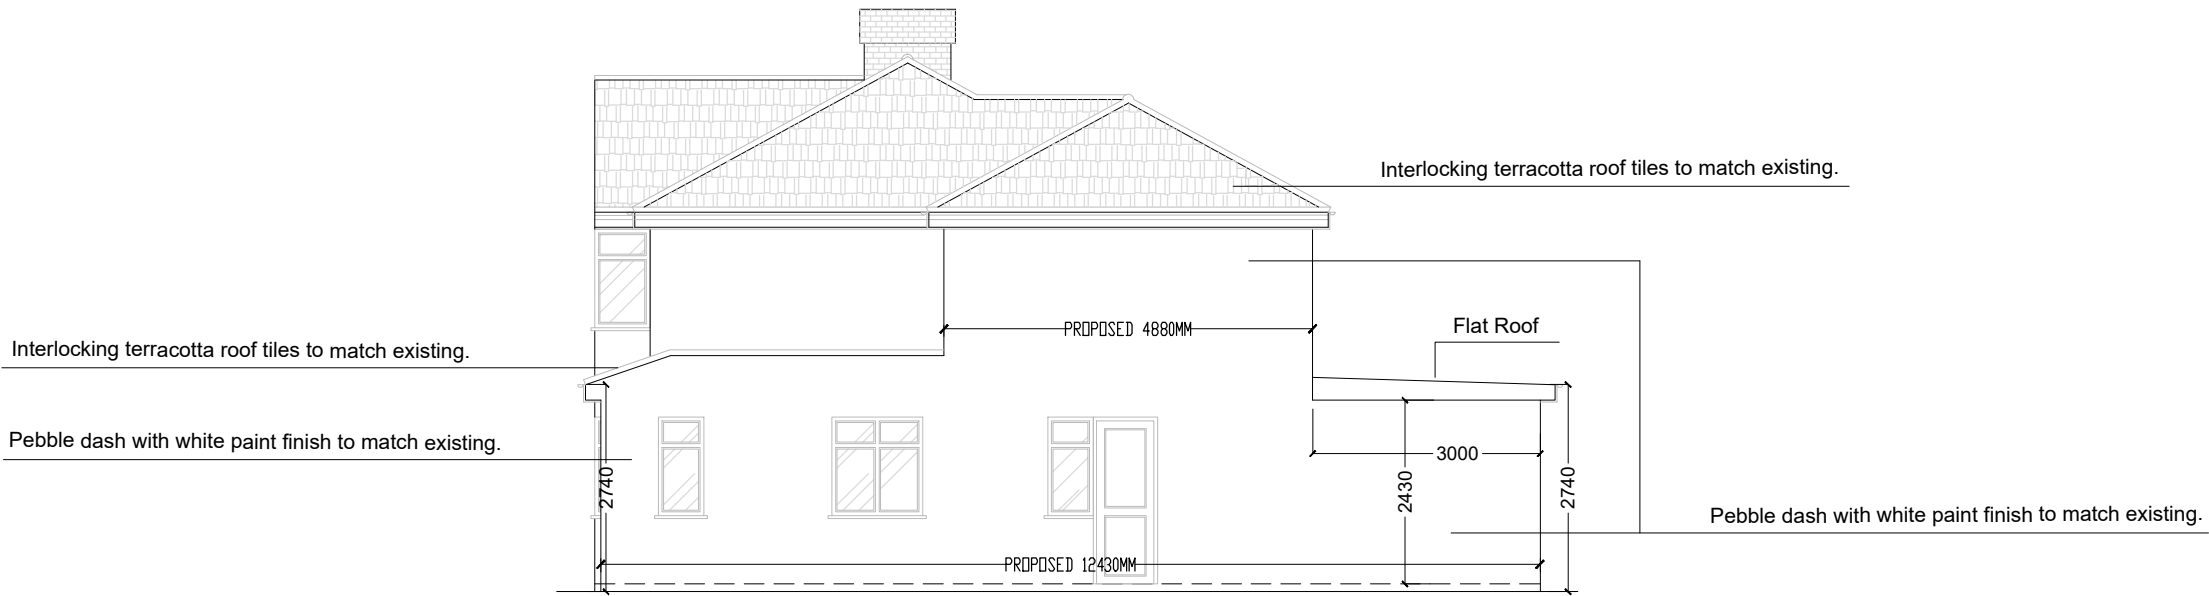

Proposed West Elevation
1:100 @A3



NORTH POINT
PLANNING UK
11 Gatward Close London
N21 1AS Mob: 07886442304
Email: info@northpointuk.co.uk
www.northpointuk.co.uk


Project
54-56 Ashford Avenue Hayes
UB4 0NA

Proposal/Project
Part single part two storey side and rear
extension, front porch


Drawing
Existing & Proposed West Elevation

Drawing Status

Scale	Drawn	Checked	Date
1:100 @ A3	H.E.		21.10.2020
Drawing/Job No			Revision
NP-2019-02-28-0012			1.5

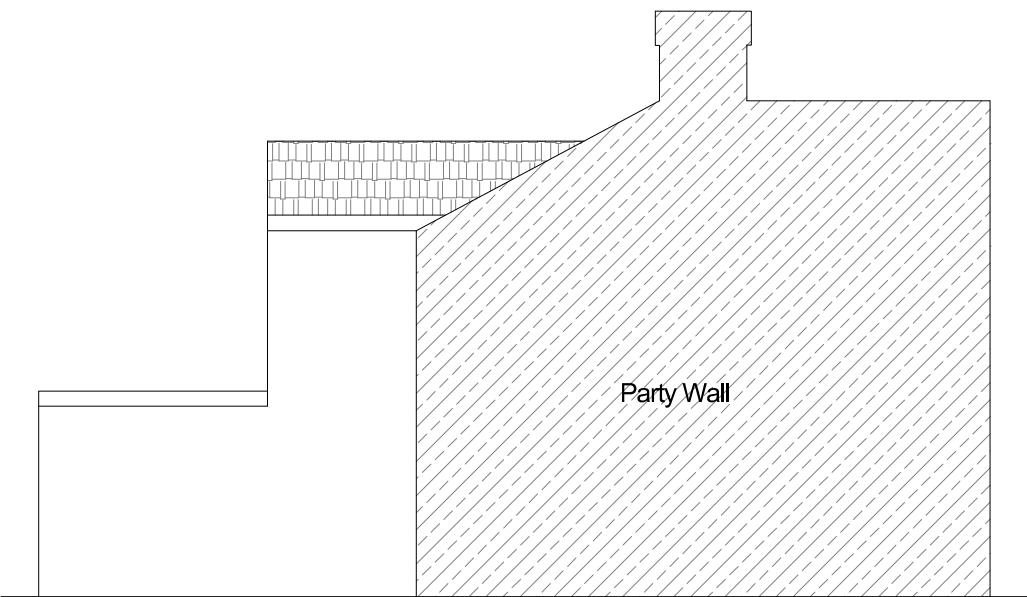

Existing No.54 East Elevation
1:100 @A3

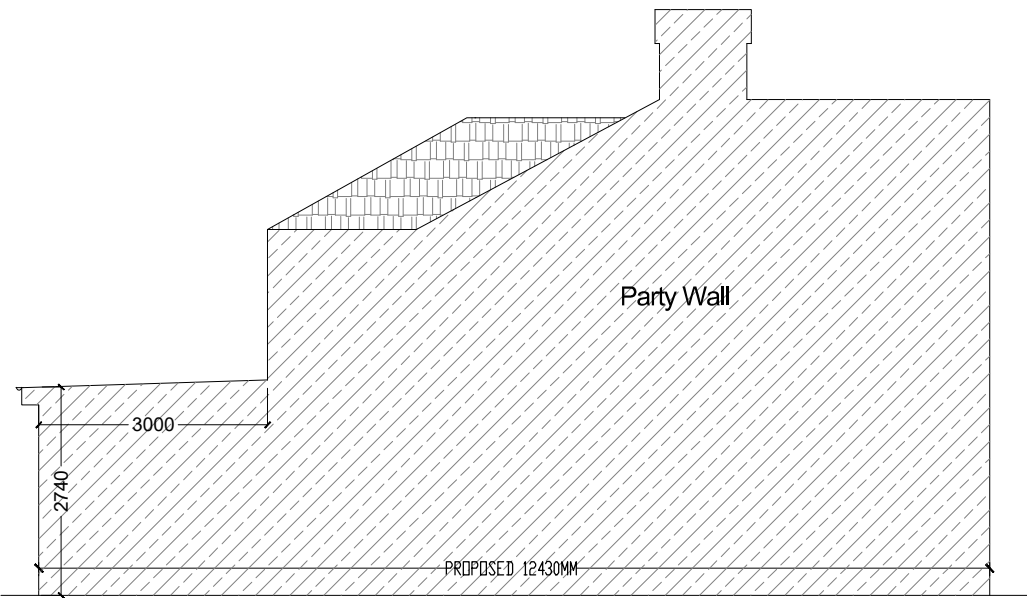

Proposed No.54 East Elevation
1:100 @A3



NOTES: THIS DRAWINGS AND WORKS SHOWN ARE THE COPYRIGHT OF NORTHPOINT PLANNING AND LICENSING SERVICES AND MAY NOT BE REPRODUCED EXCEPT WRITTEN PERMISSION. ALL FIGURED DIMENSIONS TO BE CHECKED ON SITE PRIOR TO CONSTRUCTION.



11 Gatward Close London
N21 1AS Mob: 07886442304
Email: info@northpointuk.co.uk
www.northpointuk.co.uk

Project
54-56 Ashford Avenue Hayes
UB4 0NA


Proposal/Project
Part single part two storey side and rear extension, front porch

Drawing
Existing & Proposed No.54 East Elevation


Drawing Status

Scale 1:100 @ A3	Drawn H.E.	Checked	Date 21.10.2020
Drawing/Job No NP-2019-02-28-0013			Revision 1.5

NOTES: THIS DRAWINGS AND WORKS SHOWN ARE THE COPYRIGHT OF NORTHPOINT PLANNING AND LICENSING SERVICES AND MAY NOT BE REPRODUCED EXCEPT WRITTEN PERMISSION. ALL FIGURED DIMENSIONS TO BE CHECKED ON SITE PRIOR TO CONSTRUCTION.

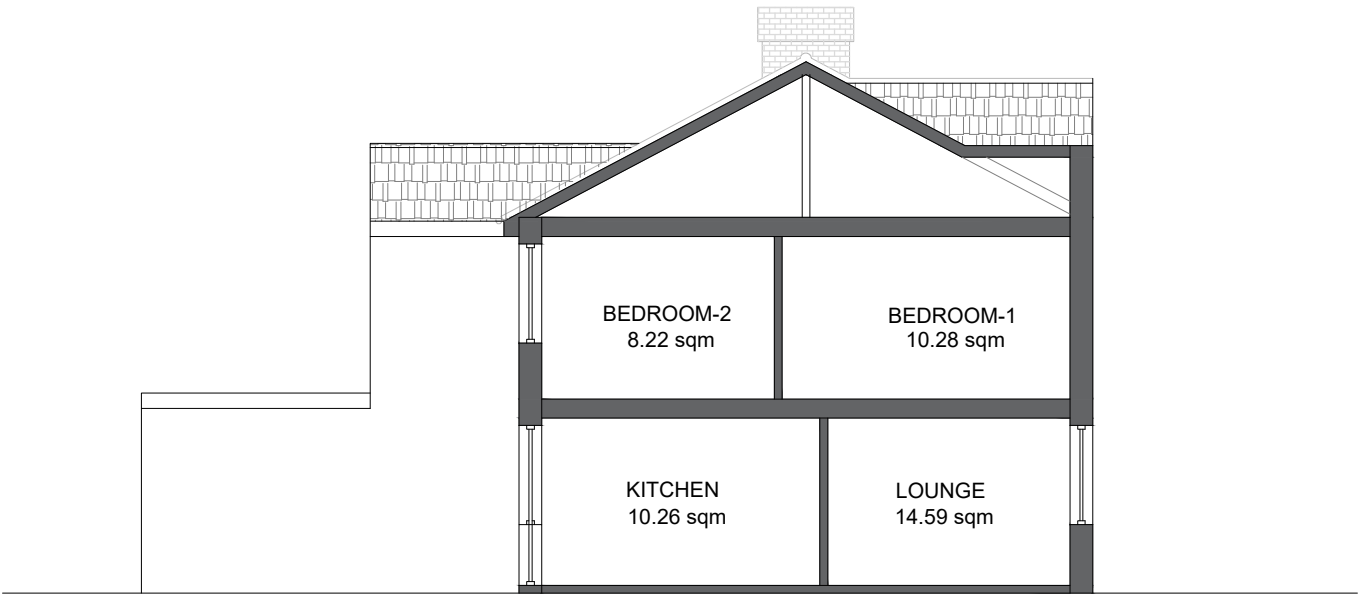

Existing Section A
1:100 @A3

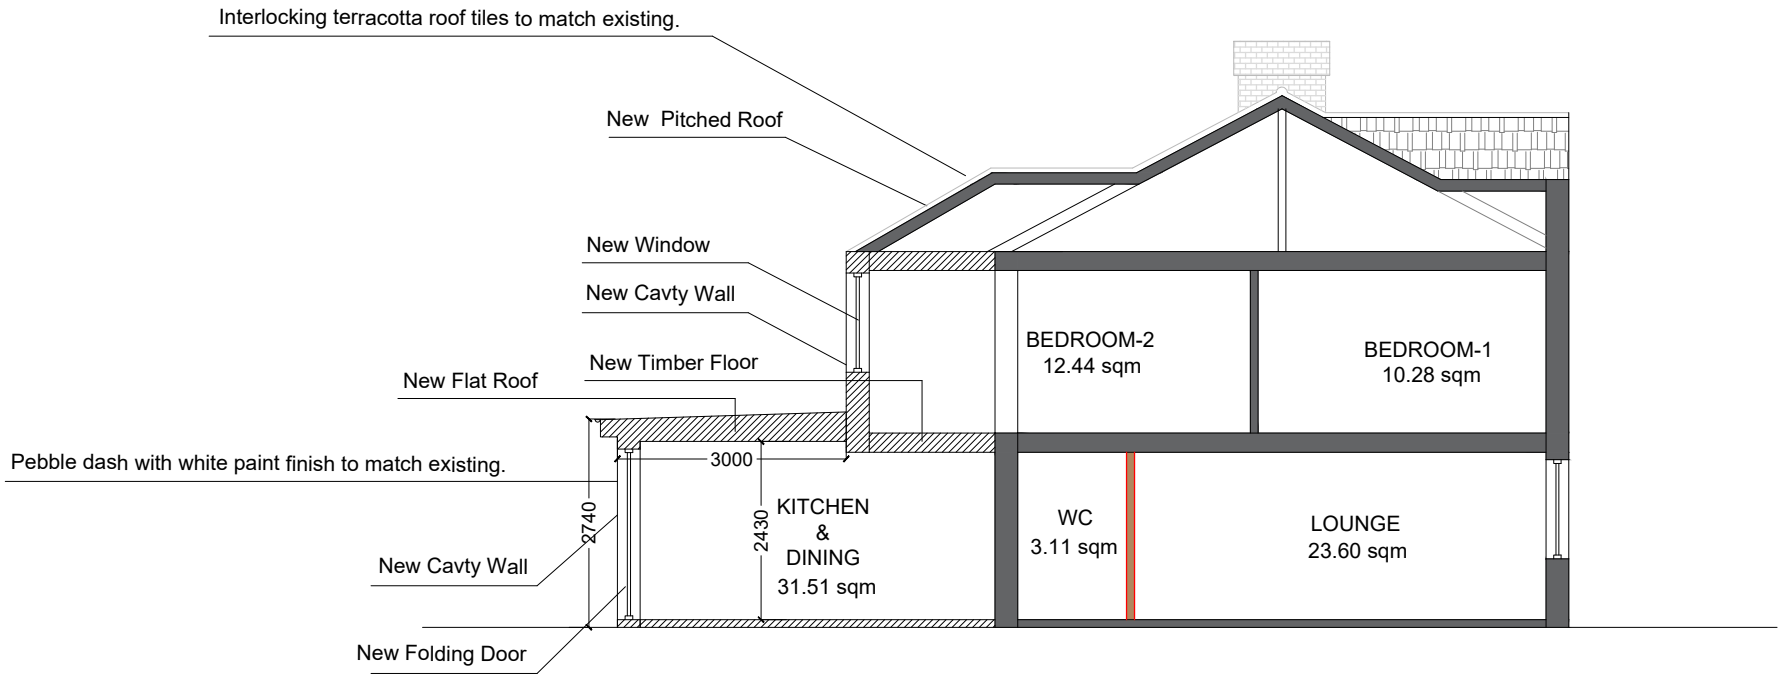

Proposed Section A
1:100 @A3





11 Gatward Close London
N21 1AS Mob: 07886442304
Email: info@northpointuk.co.uk
www.northpointuk.co.uk


Project
54-56 Ashford Avenue Hayes
UB4 0NA

Proposal/Project
Part single part two storey side and rear
extension, front porch


Drawing
Existing & Proposed Section A

Drawing Status			
Scale 1:100 @ A3	Drawn H.E.	Checked	Date 21.10.2020
Drawing/Job No NP-2019-02-28-0014			Revision 1.5

NOTES: THIS DRAWINGS AND WORKS SHOWN ARE THE COPYRIGHT OF NORTHPOINT PLANNING AND LICENSING SERVICES AND MAY NOT BE REPRODUCED EXCEPT WRITTEN PERMISSION. ALL FIGURED DIMENSIONS TO BE CHECKED ON SITE PRIOR TO CONSTRUCTION.

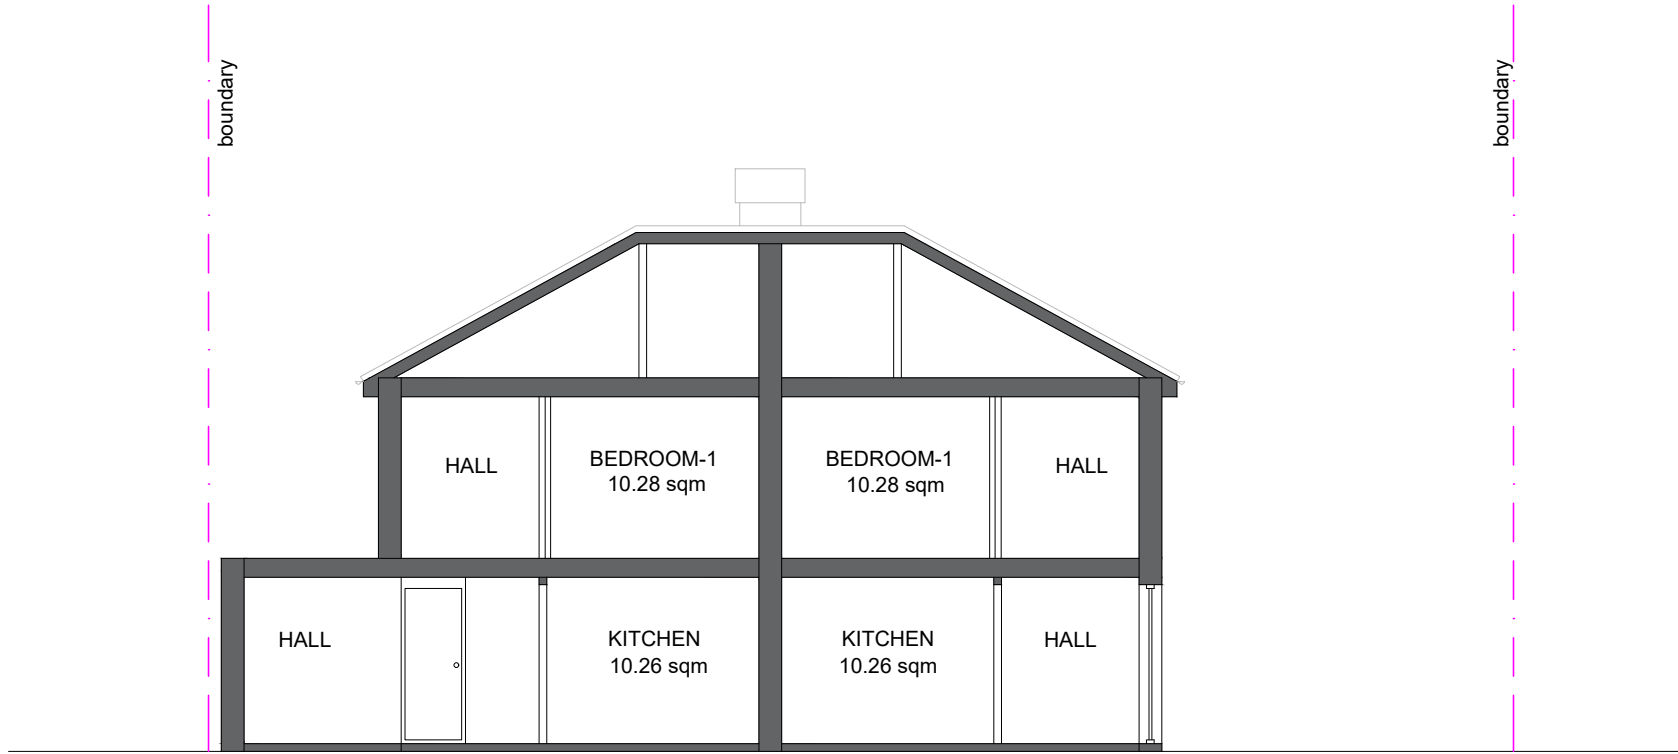

Existing Section B
1:100 @A3

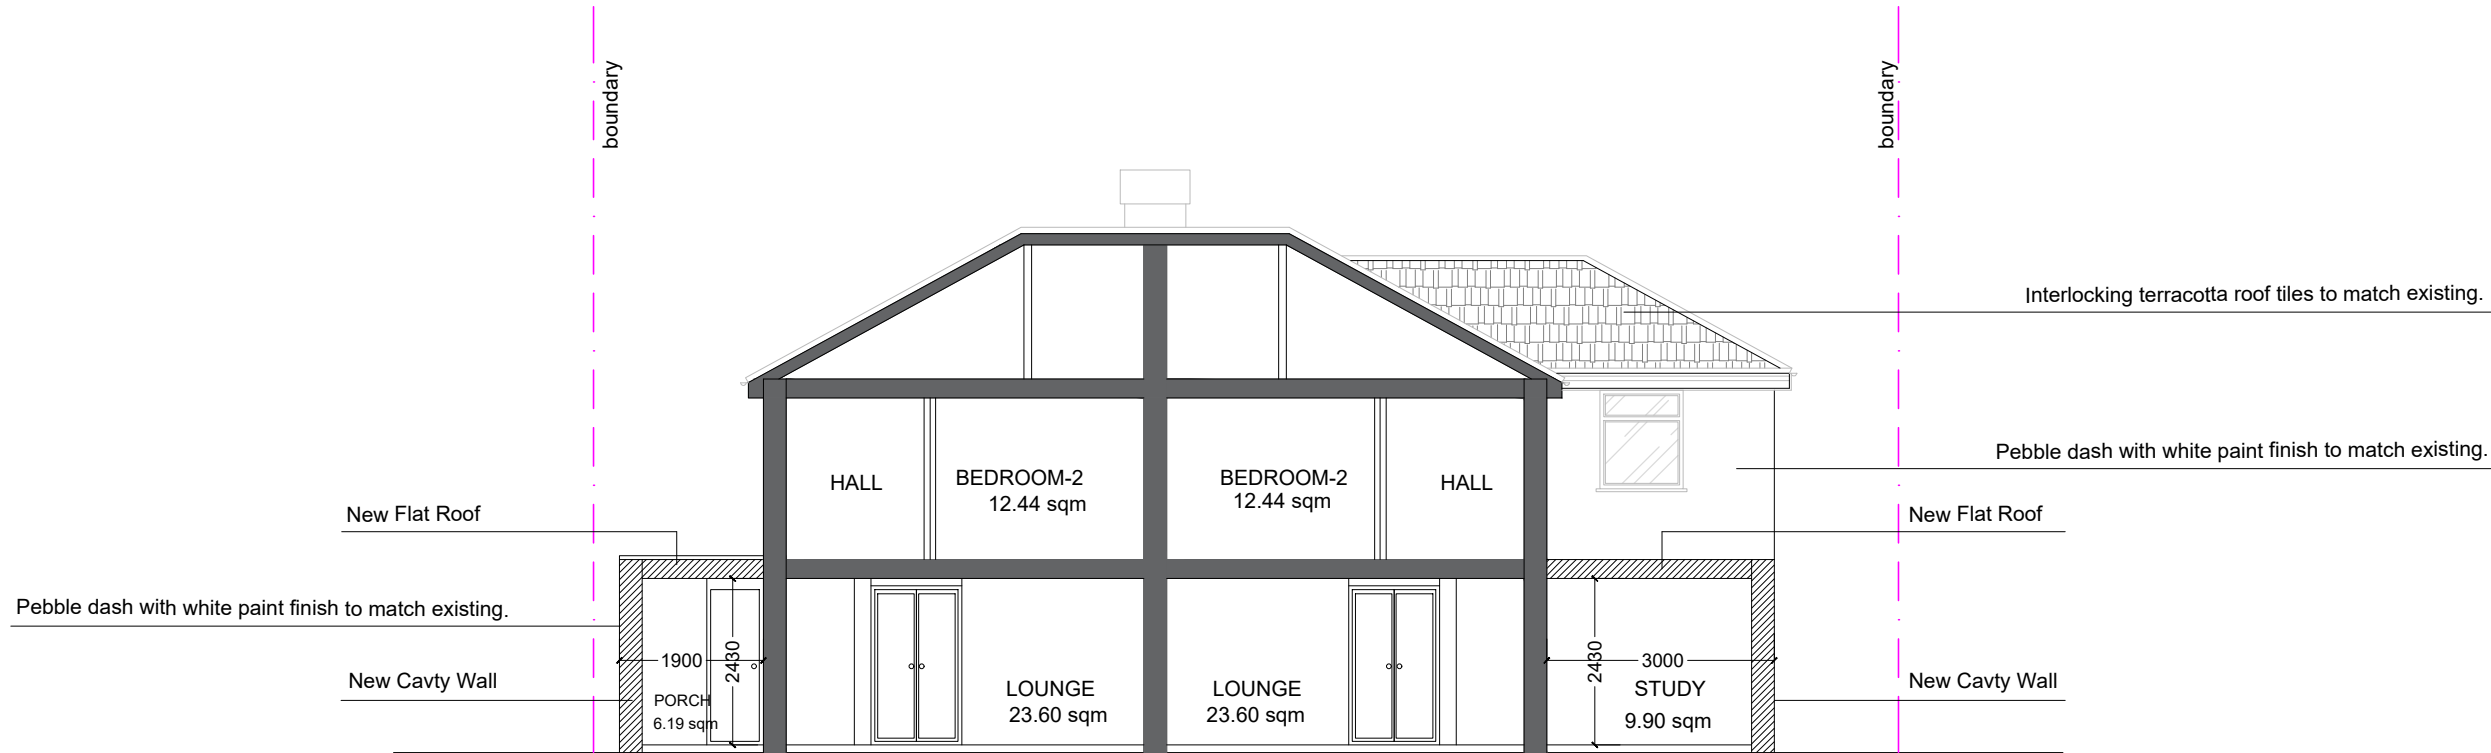

Proposed Section B
1:100 @A3





11 Gatward Close London
N21 1AS Mob: 07886442304
Email: info@northpointuk.co.uk
www.northpointuk.co.uk

Project
54-56 Ashford Avenue Hayes
UB4 0NA

Proposal/Project
Part single part two storey side and rear
extension, front porch

Drawing
Existing & Proposed Section B

Drawing Status

Scale	Drawn	Checked	Date
1:100 @ A3	H.E.		21.10.2020
Drawing/Job No			Revision
NP-2019-02-28-0015			1.5