



Appendix B Existing Site and Proposed Plans

NOTES: THIS DRAWINGS AND WORKS SHOWN ARE THE COPYRIGHT OF NORTHPOINT PLANNING AND LICENSING SERVICES AND MAY NOT BE REPRODUCED EXCEPT WRITTEN PERMISSION. ALL FIGURED DIMENSIONS TO BE CHECKED ON SITE PRIOR TO CONSTRUCTION.

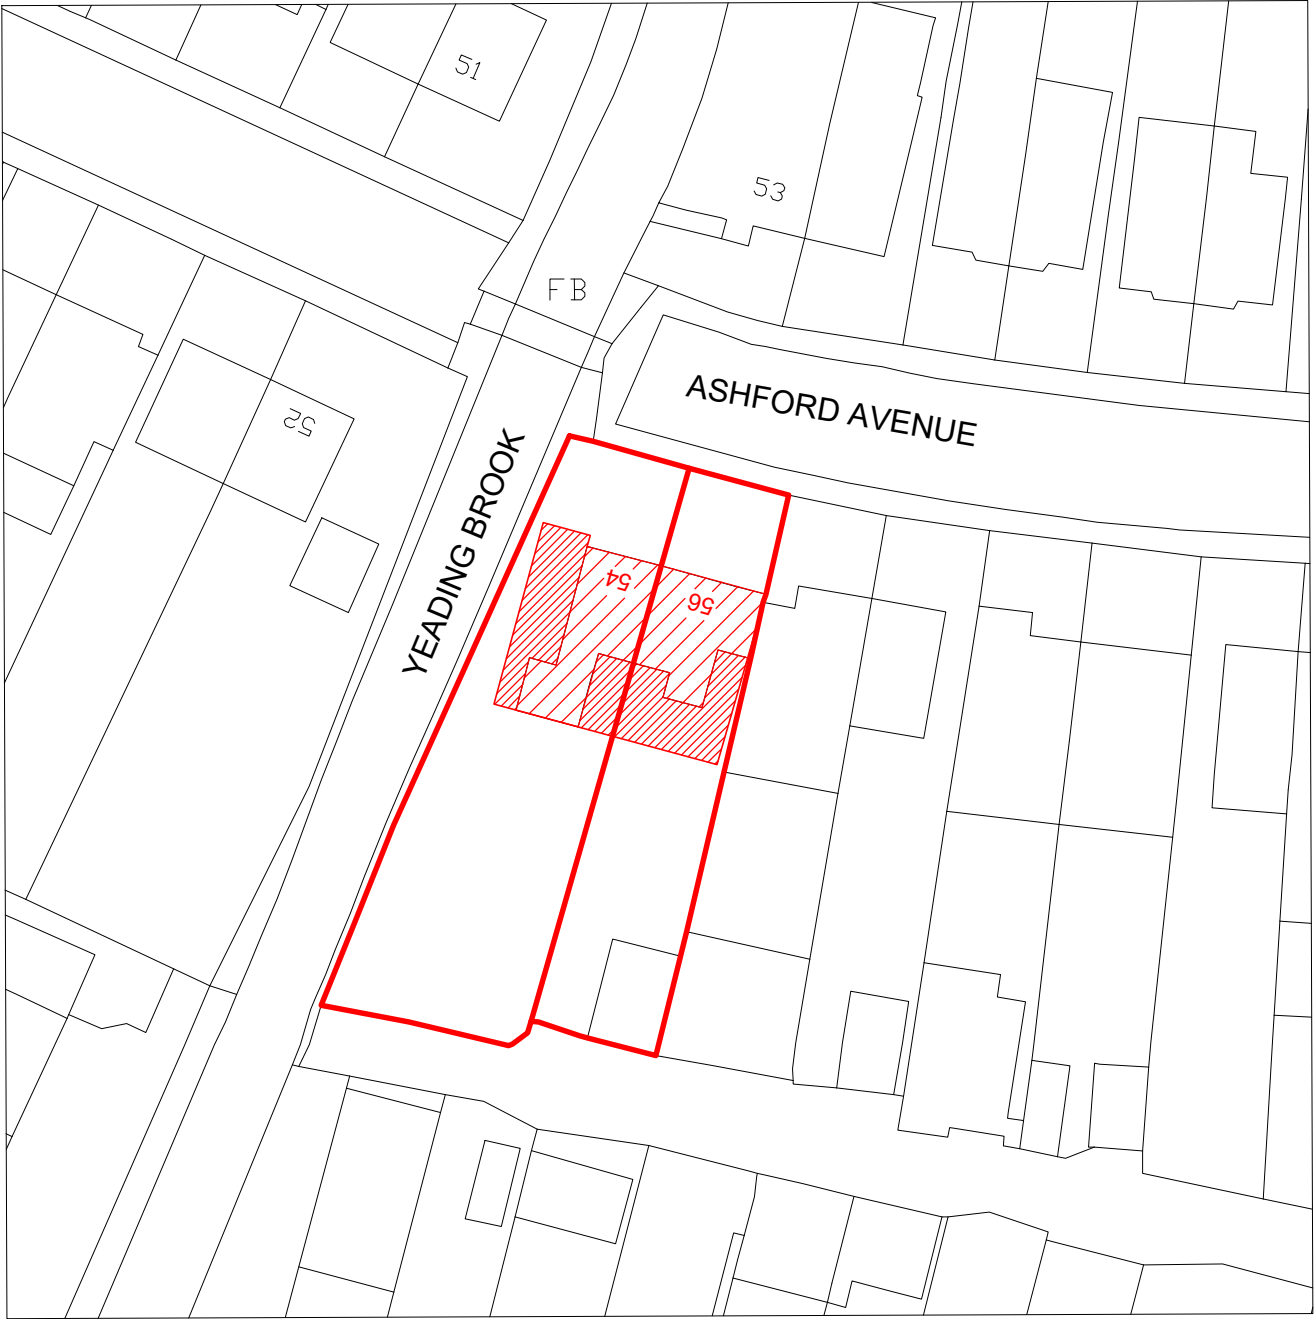

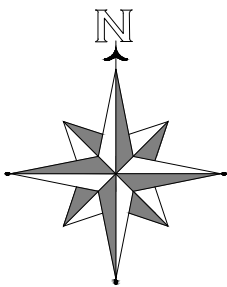


11 Gatward Close London
N21 1AS Mob: 07886442304
Email: info@northpointuk.co.uk
www.northpointuk.co.uk

Project
54-56 Ashford Avenue Hayes
UB4 0NA

Proposal/Project
Part single part two storey side and rear extension, front porch

Drawing
Proposed Block Plan

Drawing Status			
Scale 1:500 @ A3	Drawn H.E.	Checked	Date 21.10.2020
Drawing/Job No NP-2019-02-28-001			Revision 1.5

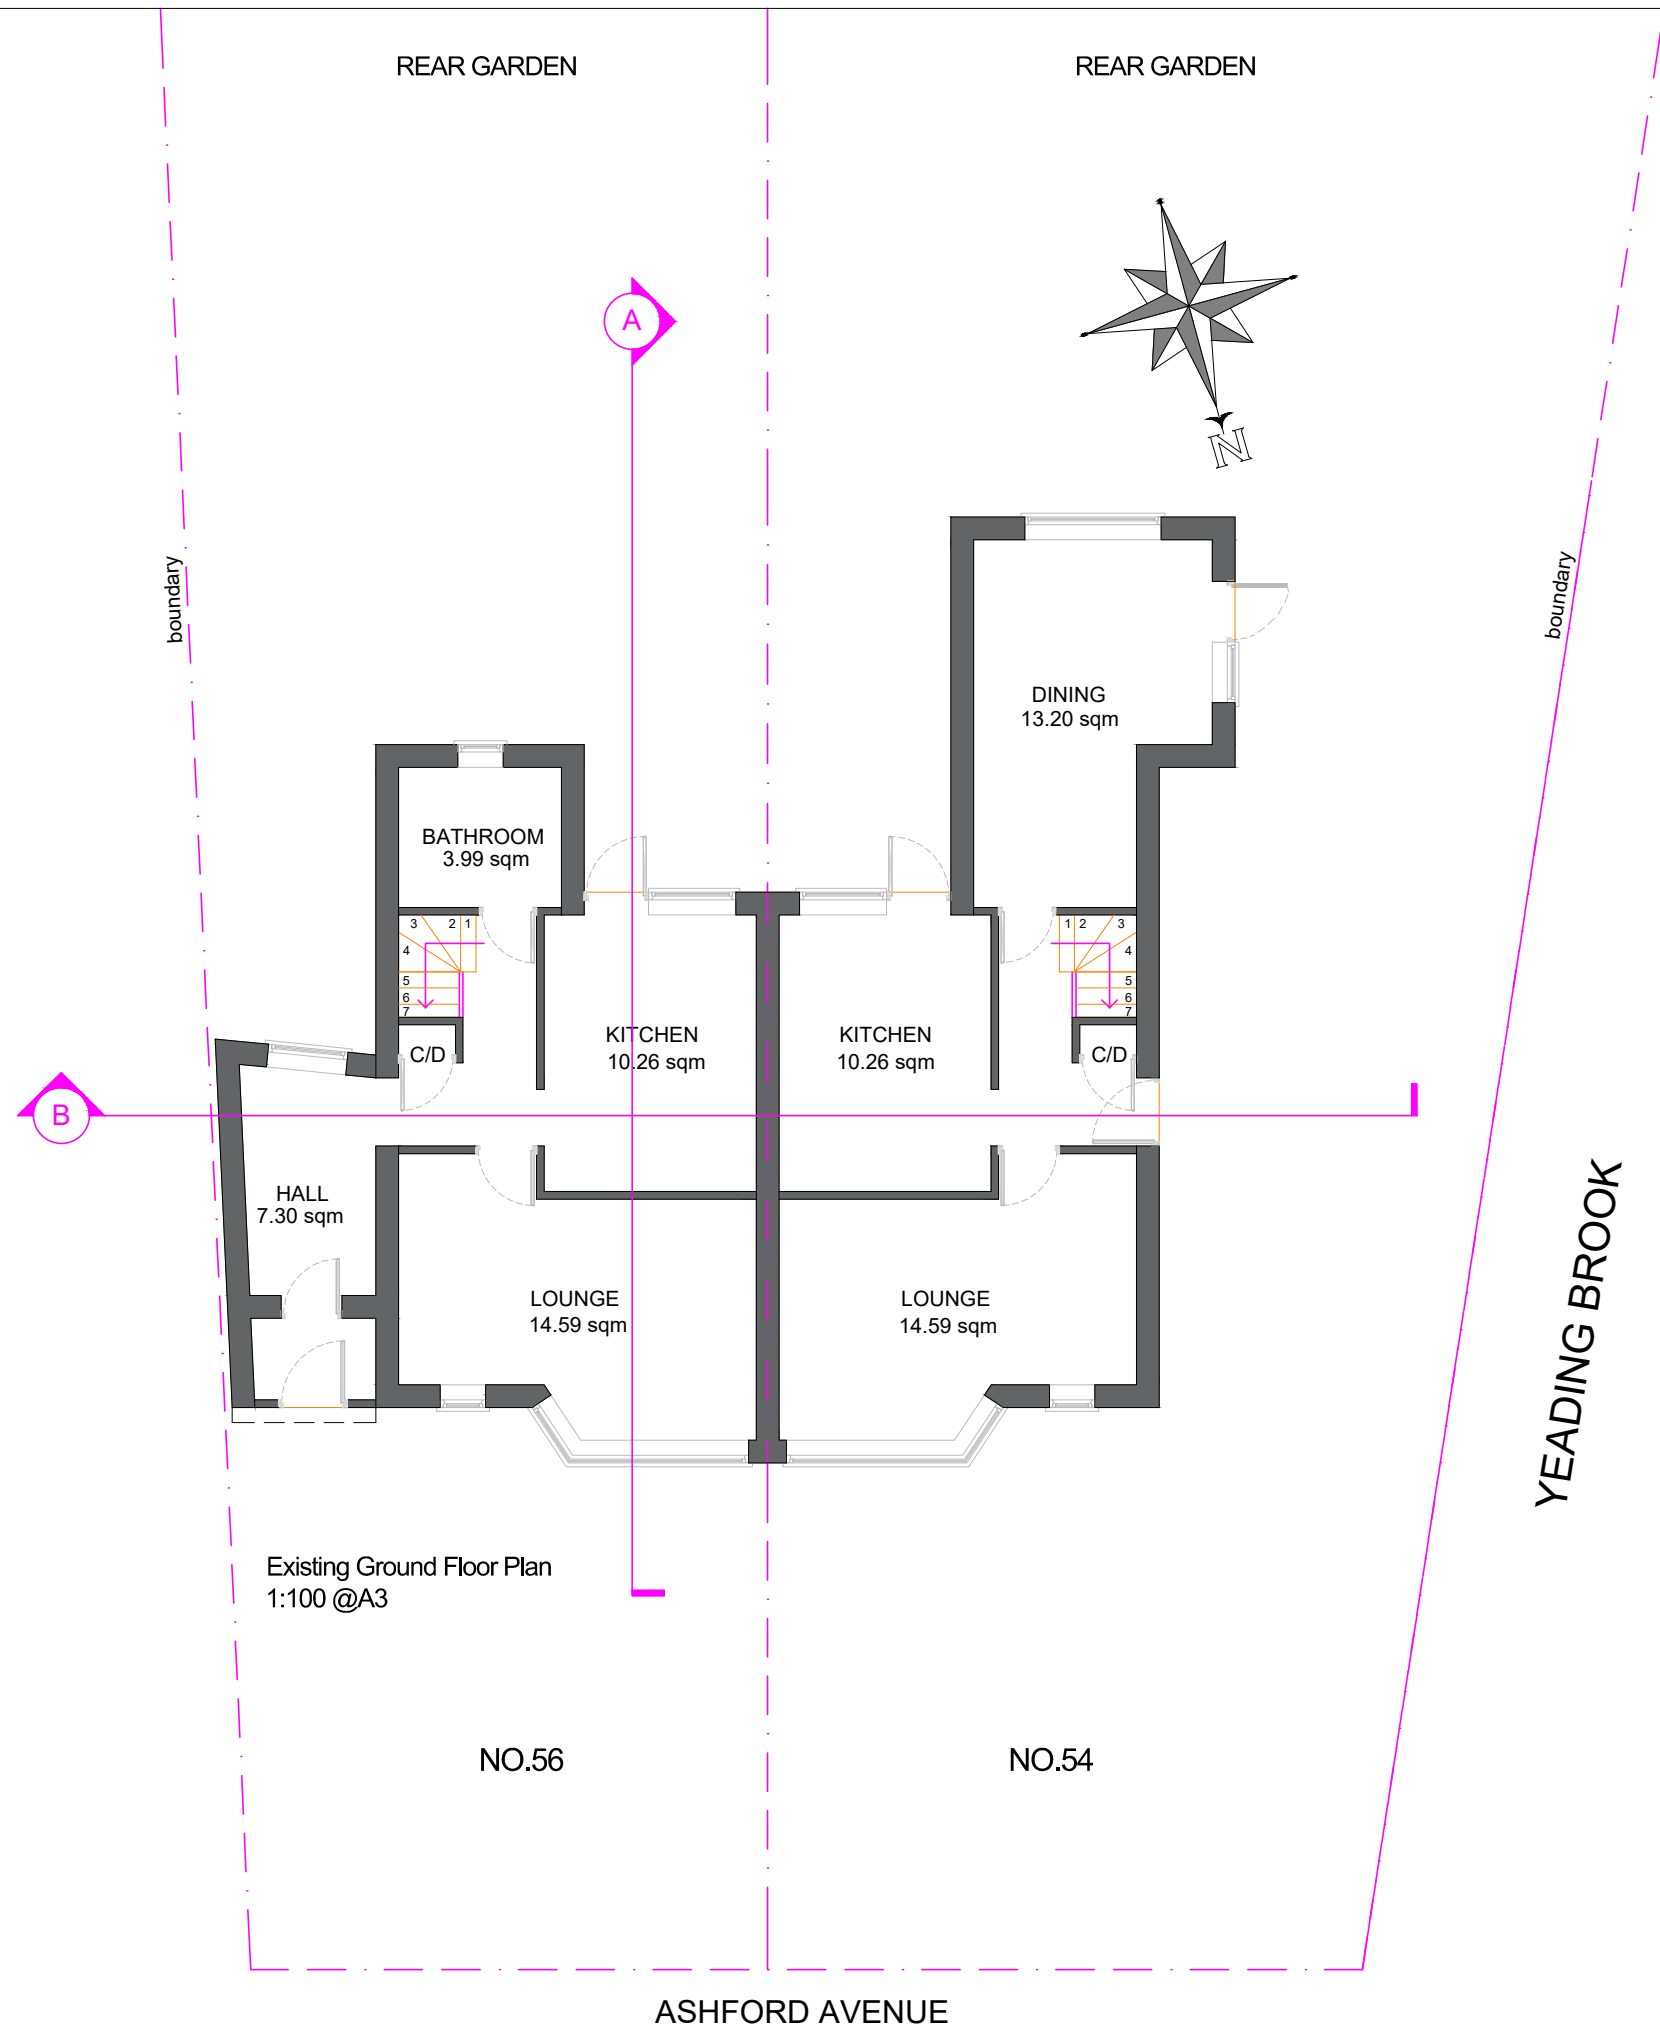

NOTES: THIS DRAWINGS AND WORKS SHOWN ARE THE COPYRIGHT OF NORTHPOINT PLANNING AND LICENSING SERVICES AND MAY NOT BE REPRODUCED EXCEPT WRITTEN PERMISSION. ALL FIGURED DIMENSIONS TO BE CHECKED ON SITE PRIOR TO CONSTRUCTION.



11 Gatward Close London
N21 1AS Mob: 07886442304
Email: info@northpointuk.co.uk
www.northpointuk.co.uk

Project
54-56 Ashford Avenue Hayes
UB4 0NA


Proposal/Project
Part single part two storey side and rear extension, front porch

Drawing
Existing Ground Floor Plan

Drawing Status

Scale 1:100 @ A3	Drawn H.E.	Checked	Date 21.10.2020
---------------------	---------------	---------	--------------------

Drawing/Job No NP-2019-02-28-002	Revision 1.5
-------------------------------------	-----------------

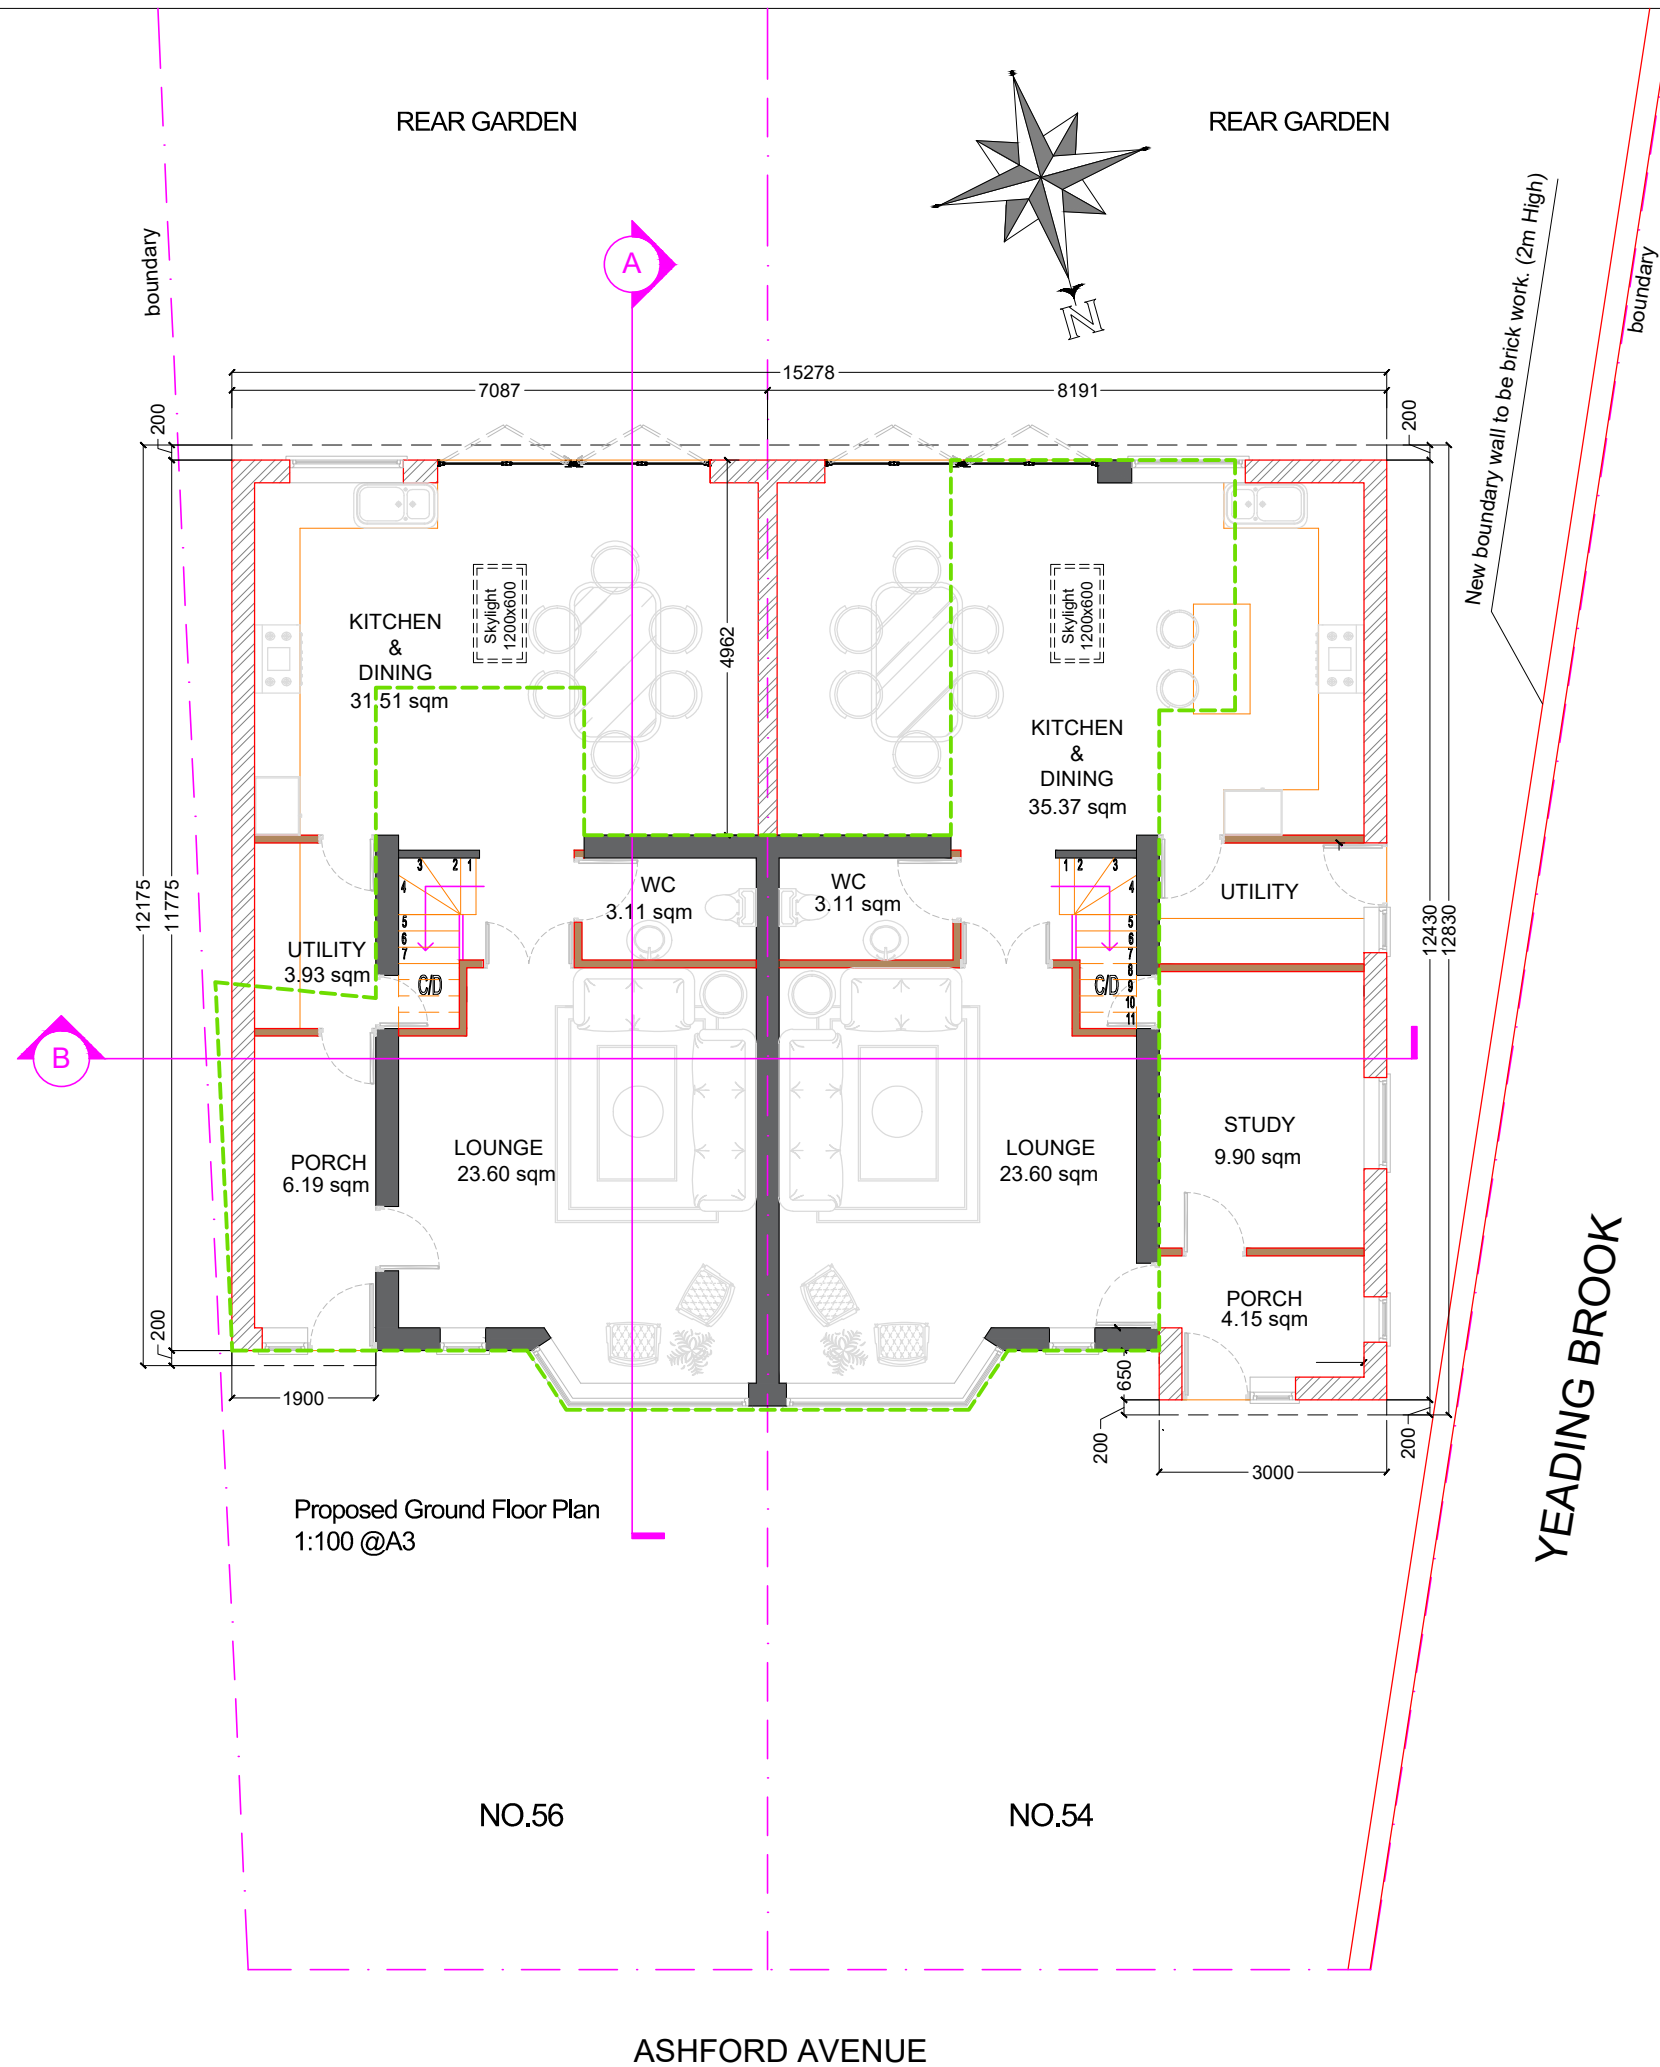

Proposed Ground Floor Plan
1:100 @A3

- EXISTING LINE
- EXISTING WALLS
- NEW CAVITY WALLS
- NEW STUD WALLS



NOTES: THIS DRAWINGS AND WORKS SHOWN ARE THE COPYRIGHT OF NORTHPOINT PLANNING AND LICENSING SERVICES AND MAY NOT BE REPRODUCED EXCEPT WRITTEN PERMISSION. ALL FIGURED DIMENSIONS TO BE CHECKED ON SITE PRIOR TO CONSTRUCTION.





11 Gatward Close London
N21 1AS Mob: 07886442304
Email: info@northpointuk.co.uk
www.northpointuk.co.uk

Project
54-56 Ashford Avenue Hayes
UB4 0NA

Proposal/Project
Part single part two storey side and rear extension, front porch

Drawing
Proposed Ground Floor Plan

Drawing Status			
Scale 1:100 @ A3	Drawn H.E.	Checked	Date 21.10.2020
Drawing/Job No NP-2019-02-28-003			Revision 1.5

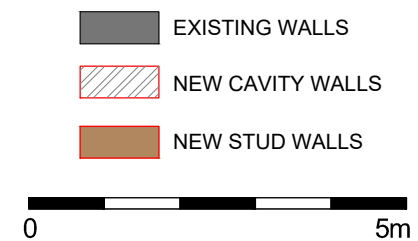
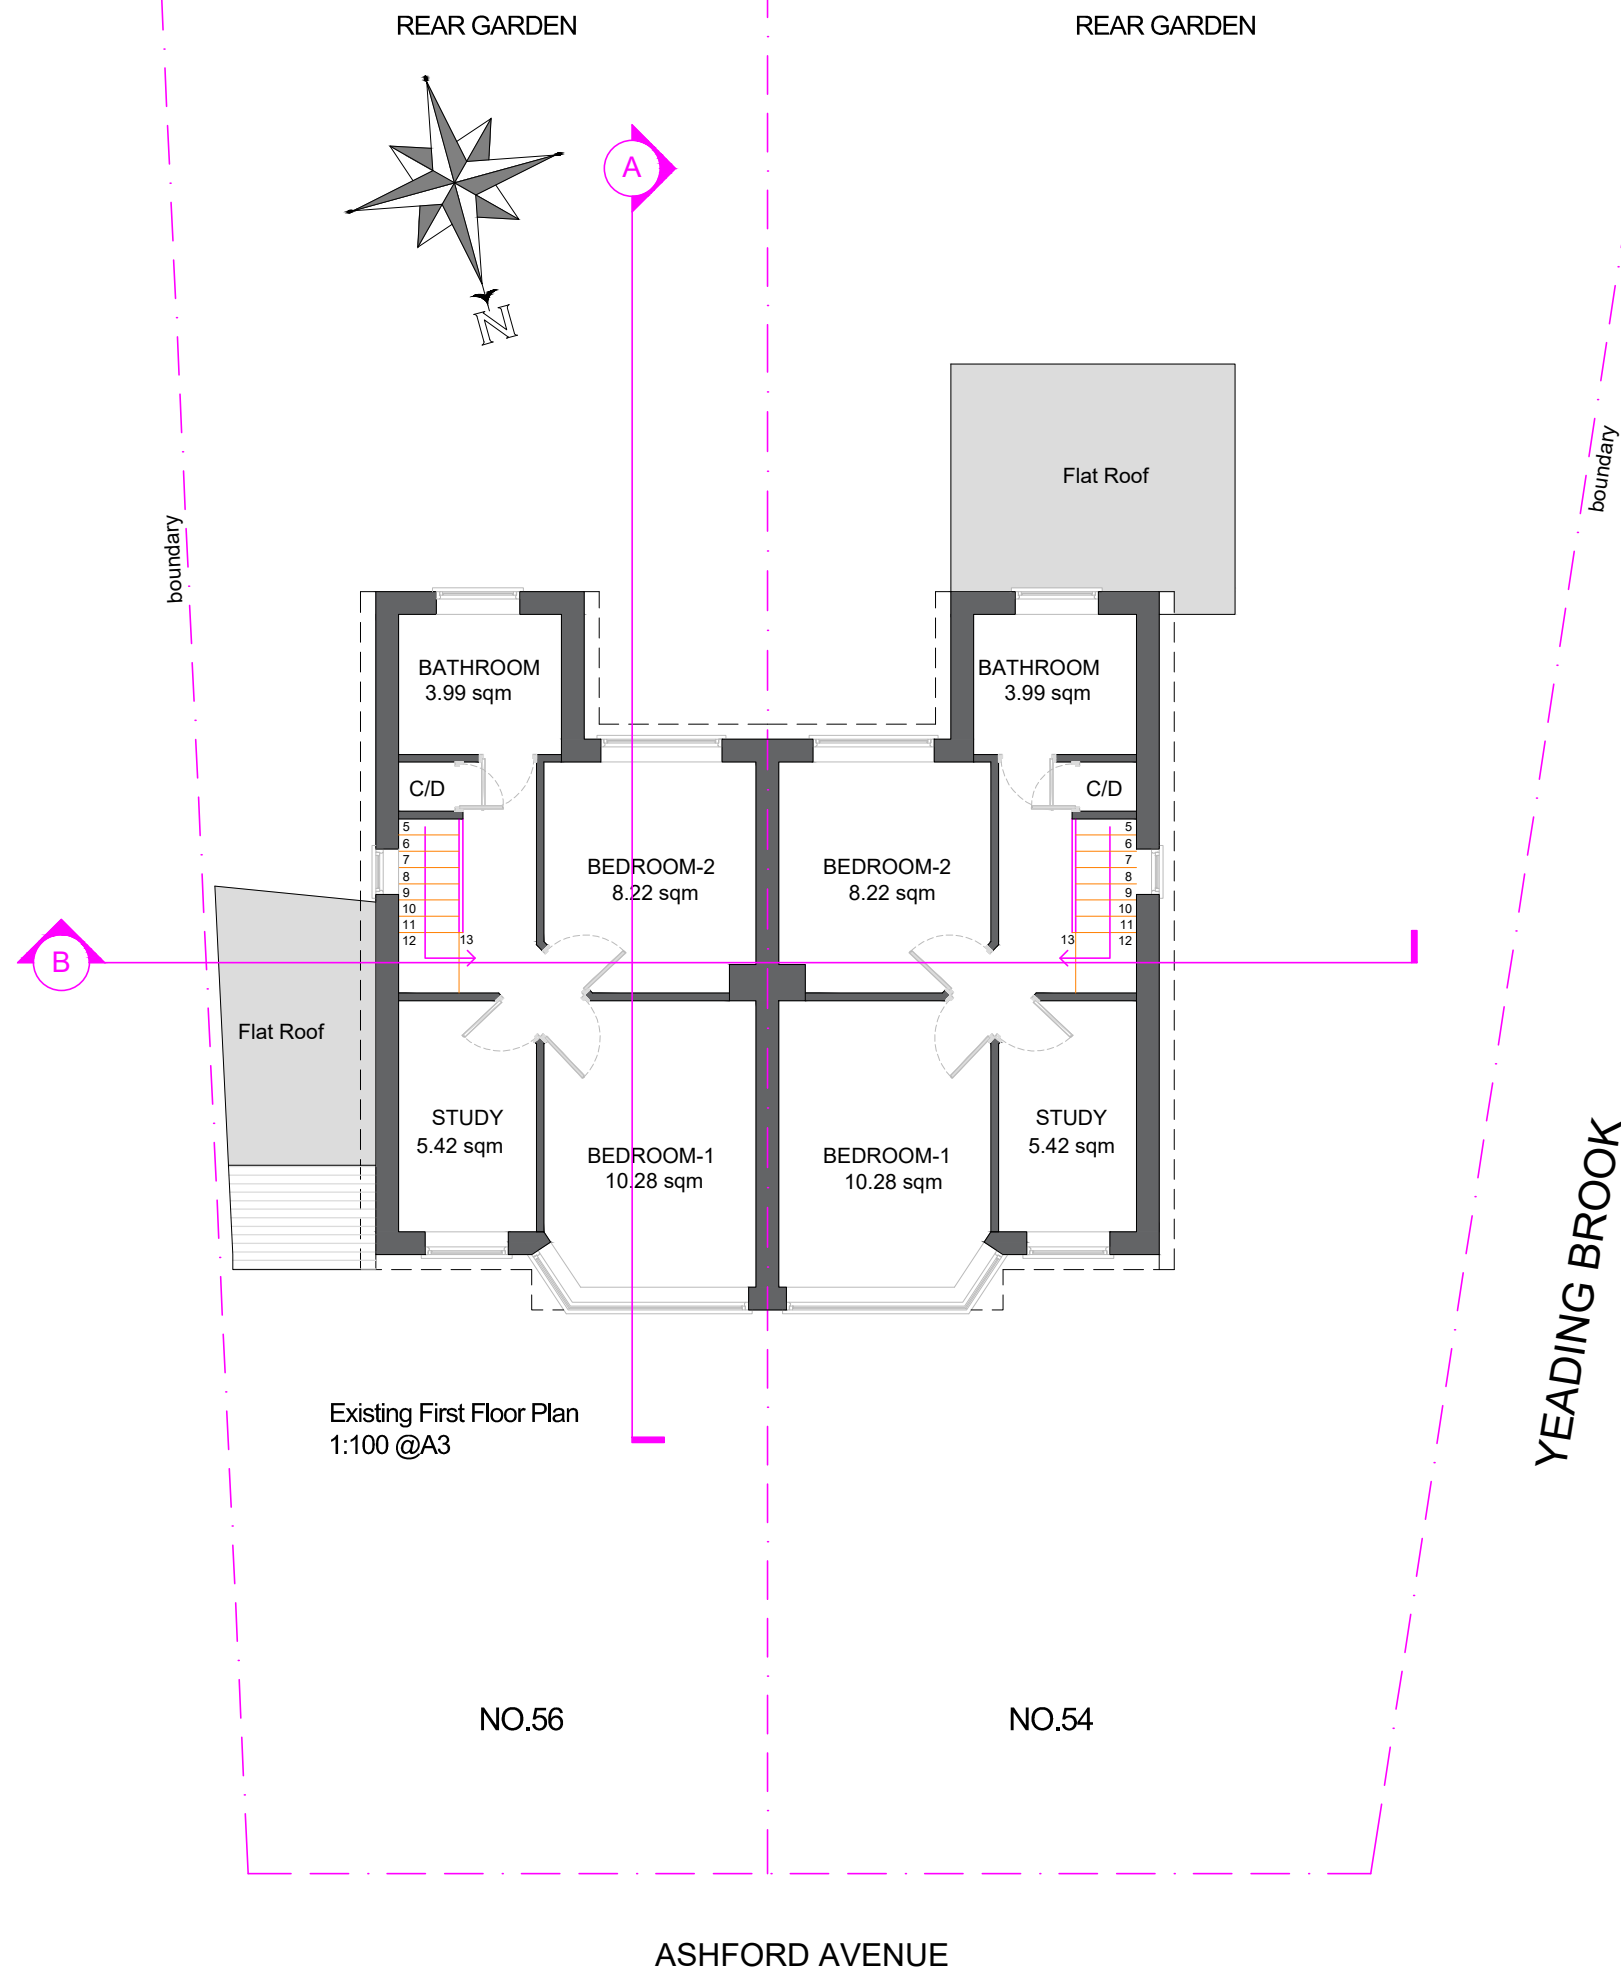


NOTES: THIS DRAWINGS AND WORKS SHOWN ARE THE COPYRIGHT OF NORTHPOINT PLANNING AND LICENSING SERVICES AND MAY NOT BE REPRODUCED EXCEPT WRITTEN PERMISSION. ALL FIGURED DIMENSIONS TO BE CHECKED ON SITE PRIOR TO CONSTRUCTION.




11 Gatward Close London
N21 1AS Mob: 07886442304
Email: info@northpointuk.co.uk
www.northpointuk.co.uk

Project 54-56 Ashford Avenue Hayes UB4 0NA			
Proposal/Project Part single part two storey side and rear extension, front porch			
Drawing Existing First Floor Plan			
Drawing Status			
Scale 1:100 @ A3	Drawn H.E.	Checked	Date 21.10.2020
Drawing/Job No NP-2019-02-28-004			Revision 1.5

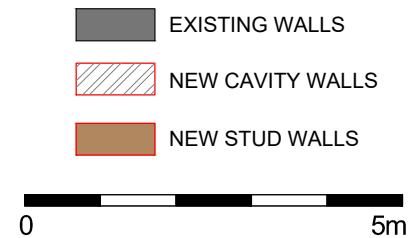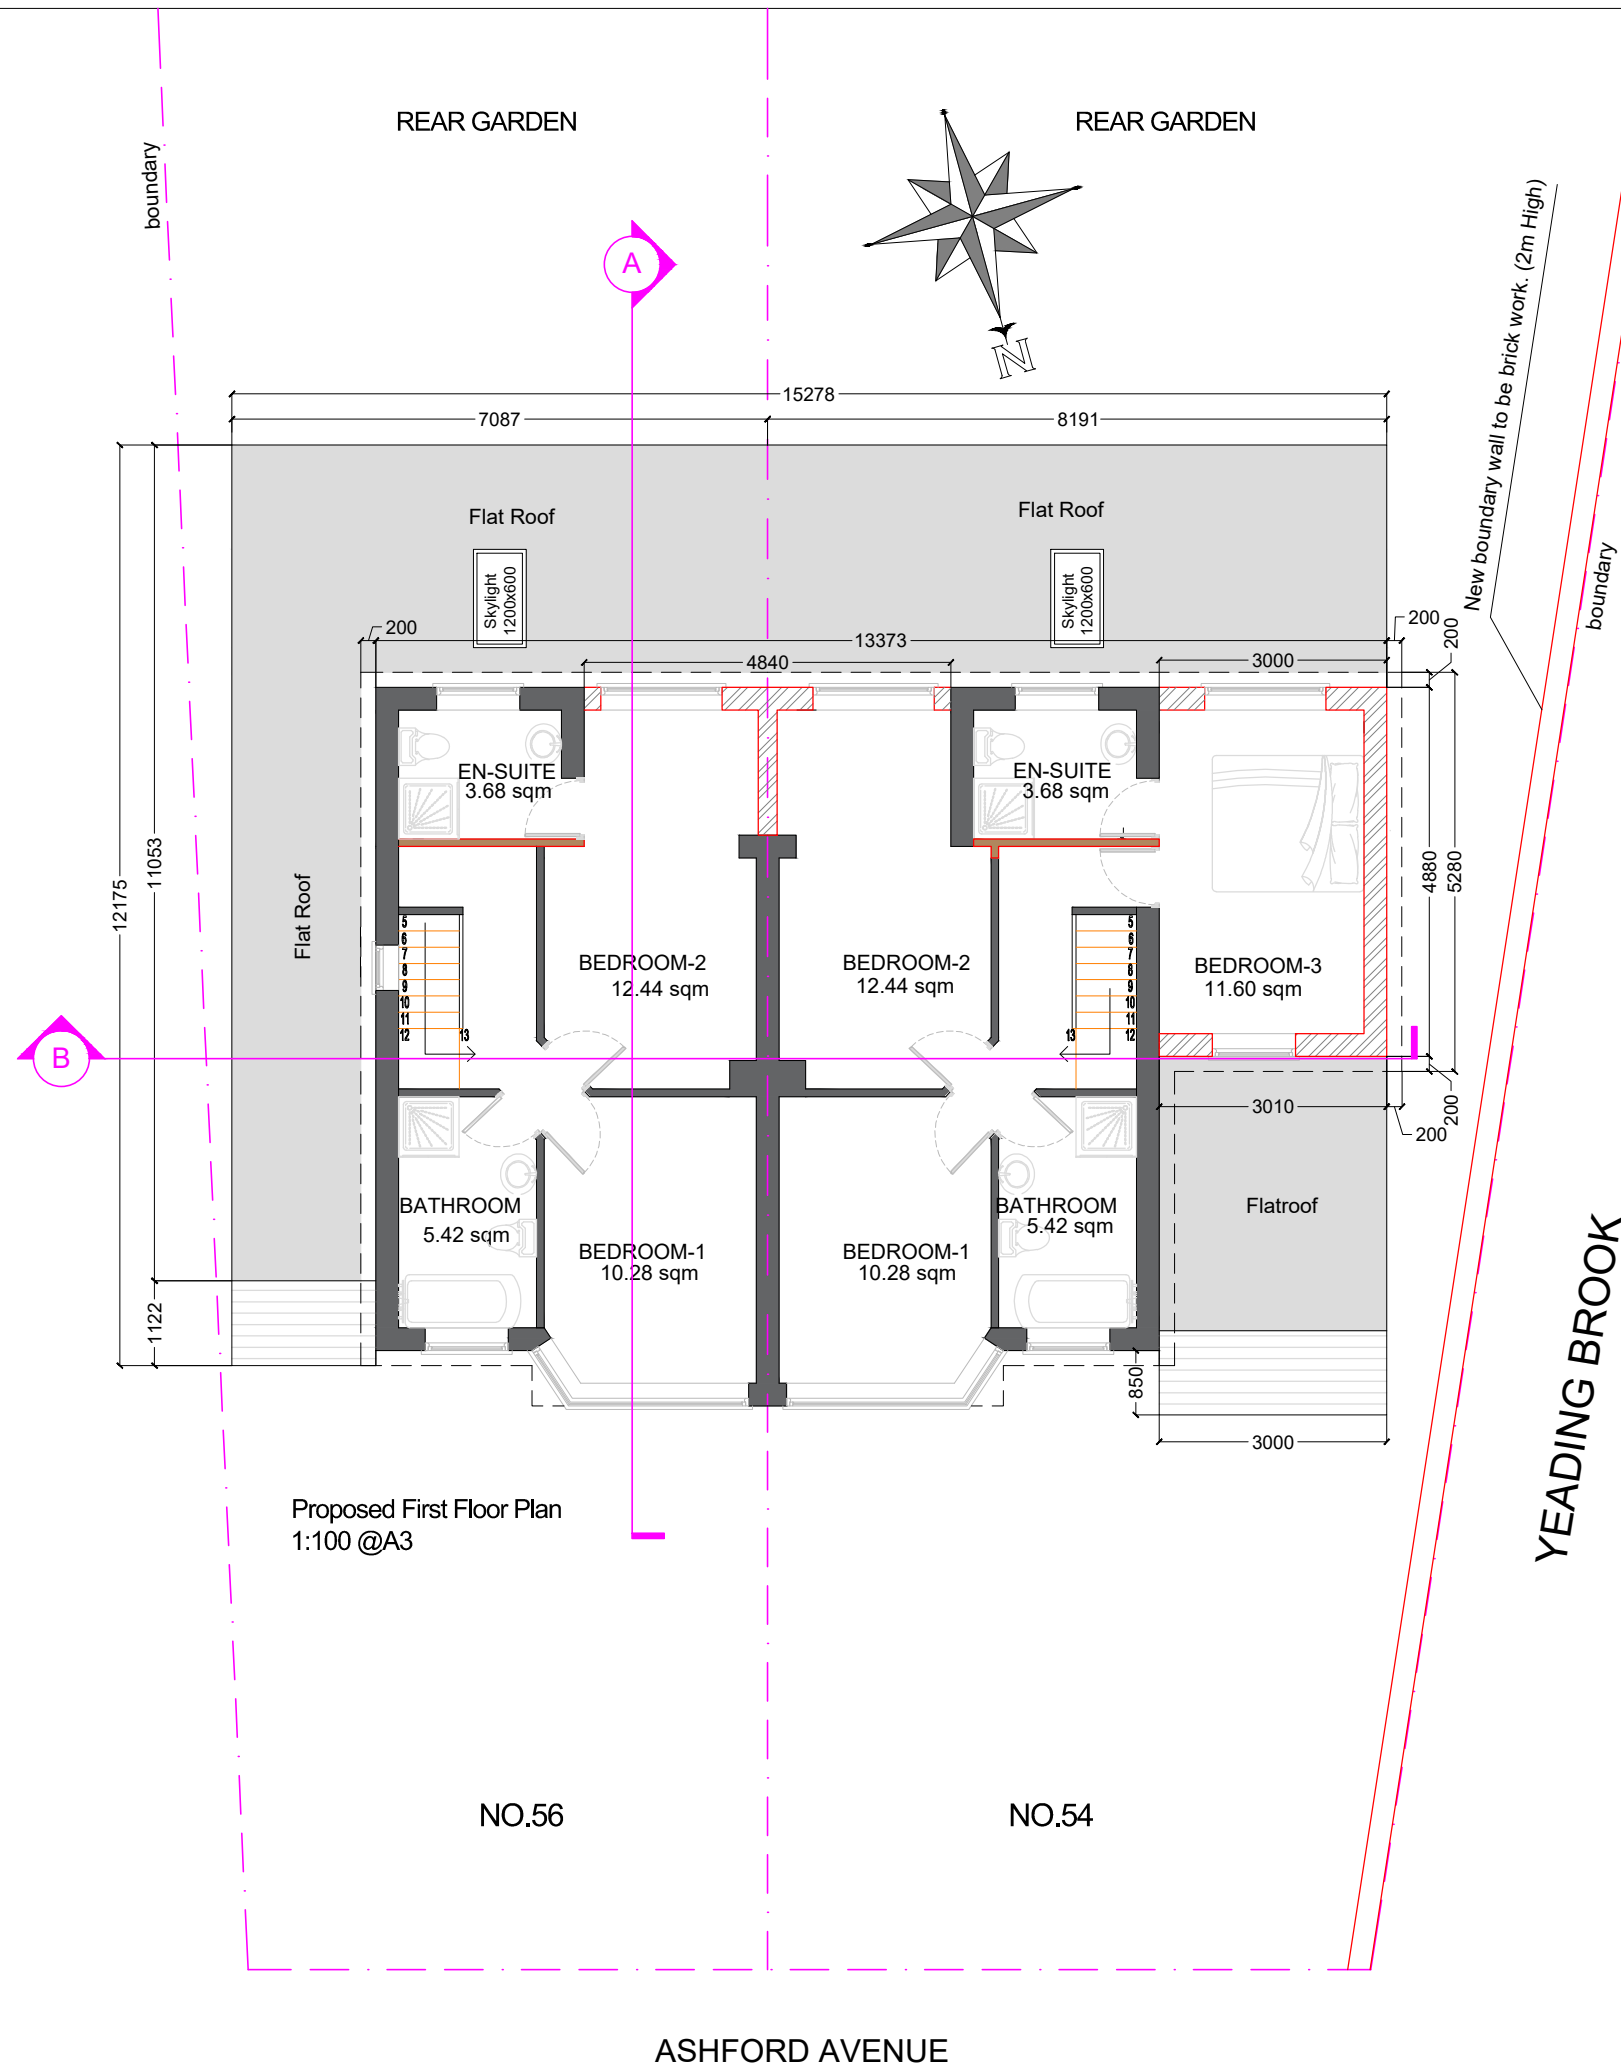

NOTES: THIS DRAWINGS AND WORKS SHOWN ARE THE COPYRIGHT OF NORTHPOINT PLANNING AND LICENSING SERVICES AND MAY NOT BE REPRODUCED EXCEPT WRITTEN PERMISSION. ALL FIGURED DIMENSIONS TO BE CHECKED ON SITE PRIOR TO CONSTRUCTION.

11 Gatward Close London N21 1AS Mob: 07886442304 Email: info@northpointuk.co.uk www.northpointuk.co.uk			
Project 54-56 Ashford Avenue Hayes UB4 0NA			
Proposal/Project Part single part two storey side and rear extension, front porch			
Drawing Proposed First Floor Plan			
Drawing Status			
Scale 1:100 @ A3	Drawn H.E.	Checked	Date 21.10.2020
Drawing/Job No NP-2019-02-28-005			Revision 1.5

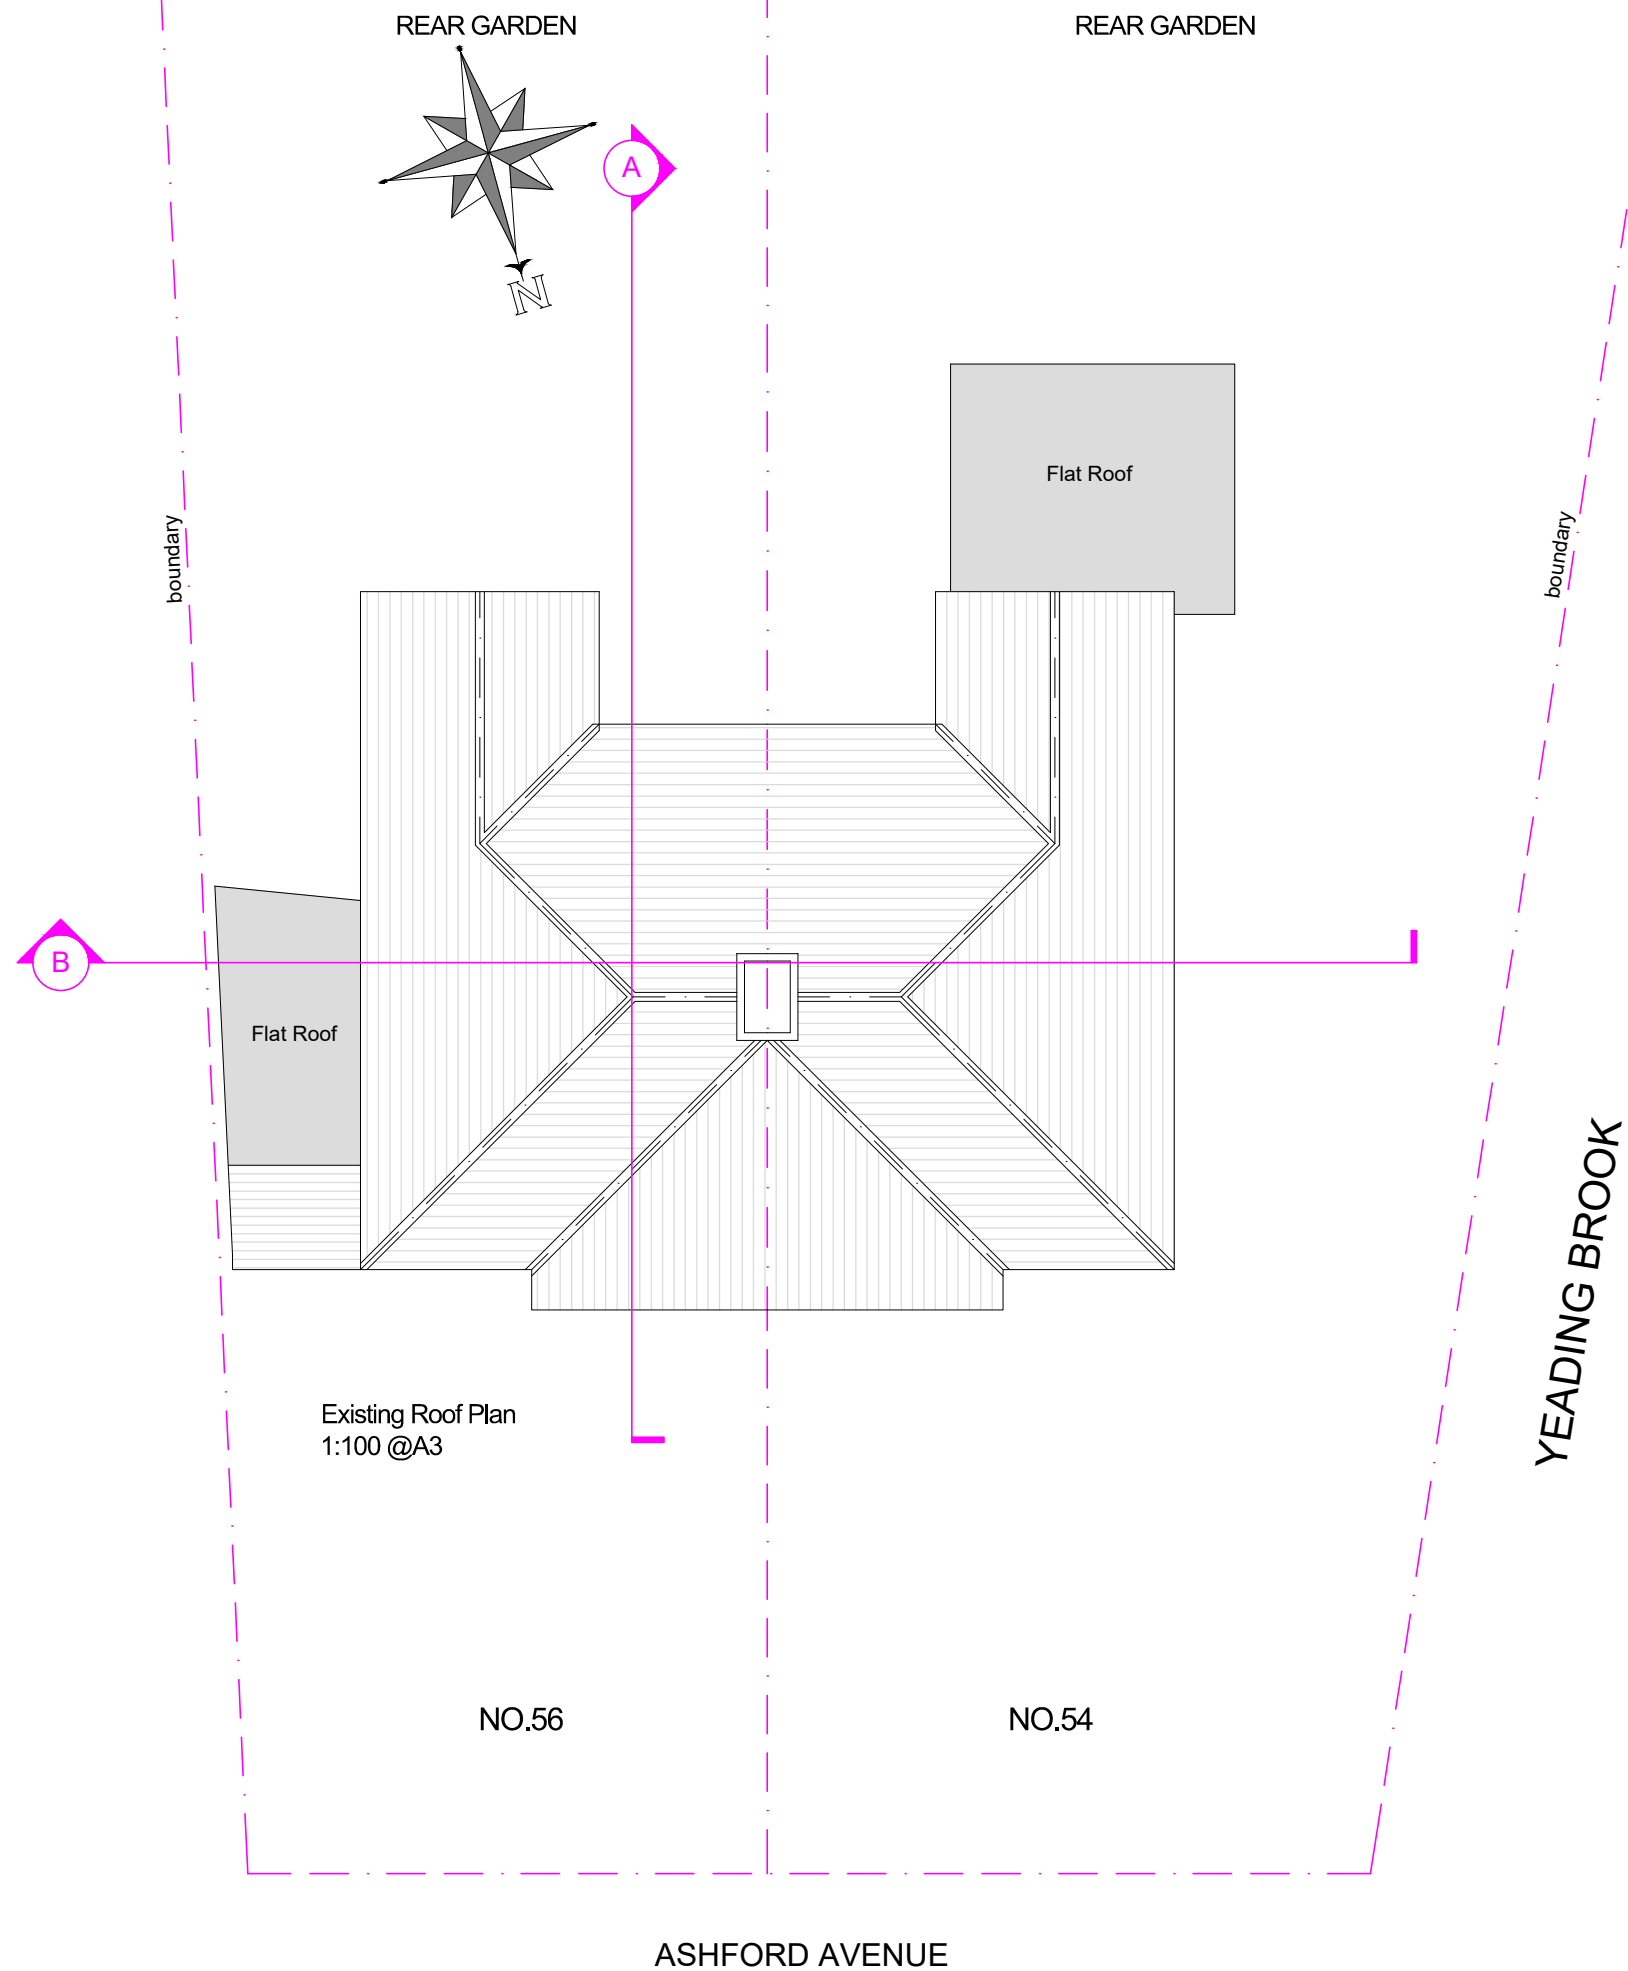


NOTES: THIS DRAWINGS AND WORKS SHOWN ARE THE COPYRIGHT OF NORTHPOINT PLANNING AND LICENSING SERVICES AND MAY NOT BE REPRODUCED EXCEPT WRITTEN PERMISSION. ALL FIGURED DIMENSIONS TO BE CHECKED ON SITE PRIOR TO CONSTRUCTION.



11 Gatward Close London
N21 1AS Mob: 07886442304
Email: info@northpointuk.co.uk
www.northpointuk.co.uk

Project 54-56 Ashford Avenue Hayes UB4 0NA			
Proposal/Project Part single part two storey side and rear extension, front porch			
Drawing Existing Roof Plan			
Drawing Status			
Scale 1:100 @ A3	Drawn H.E.	Checked	Date 21.10.2020
Drawing/Job No NP-2019-02-28-006			Revision 1.5

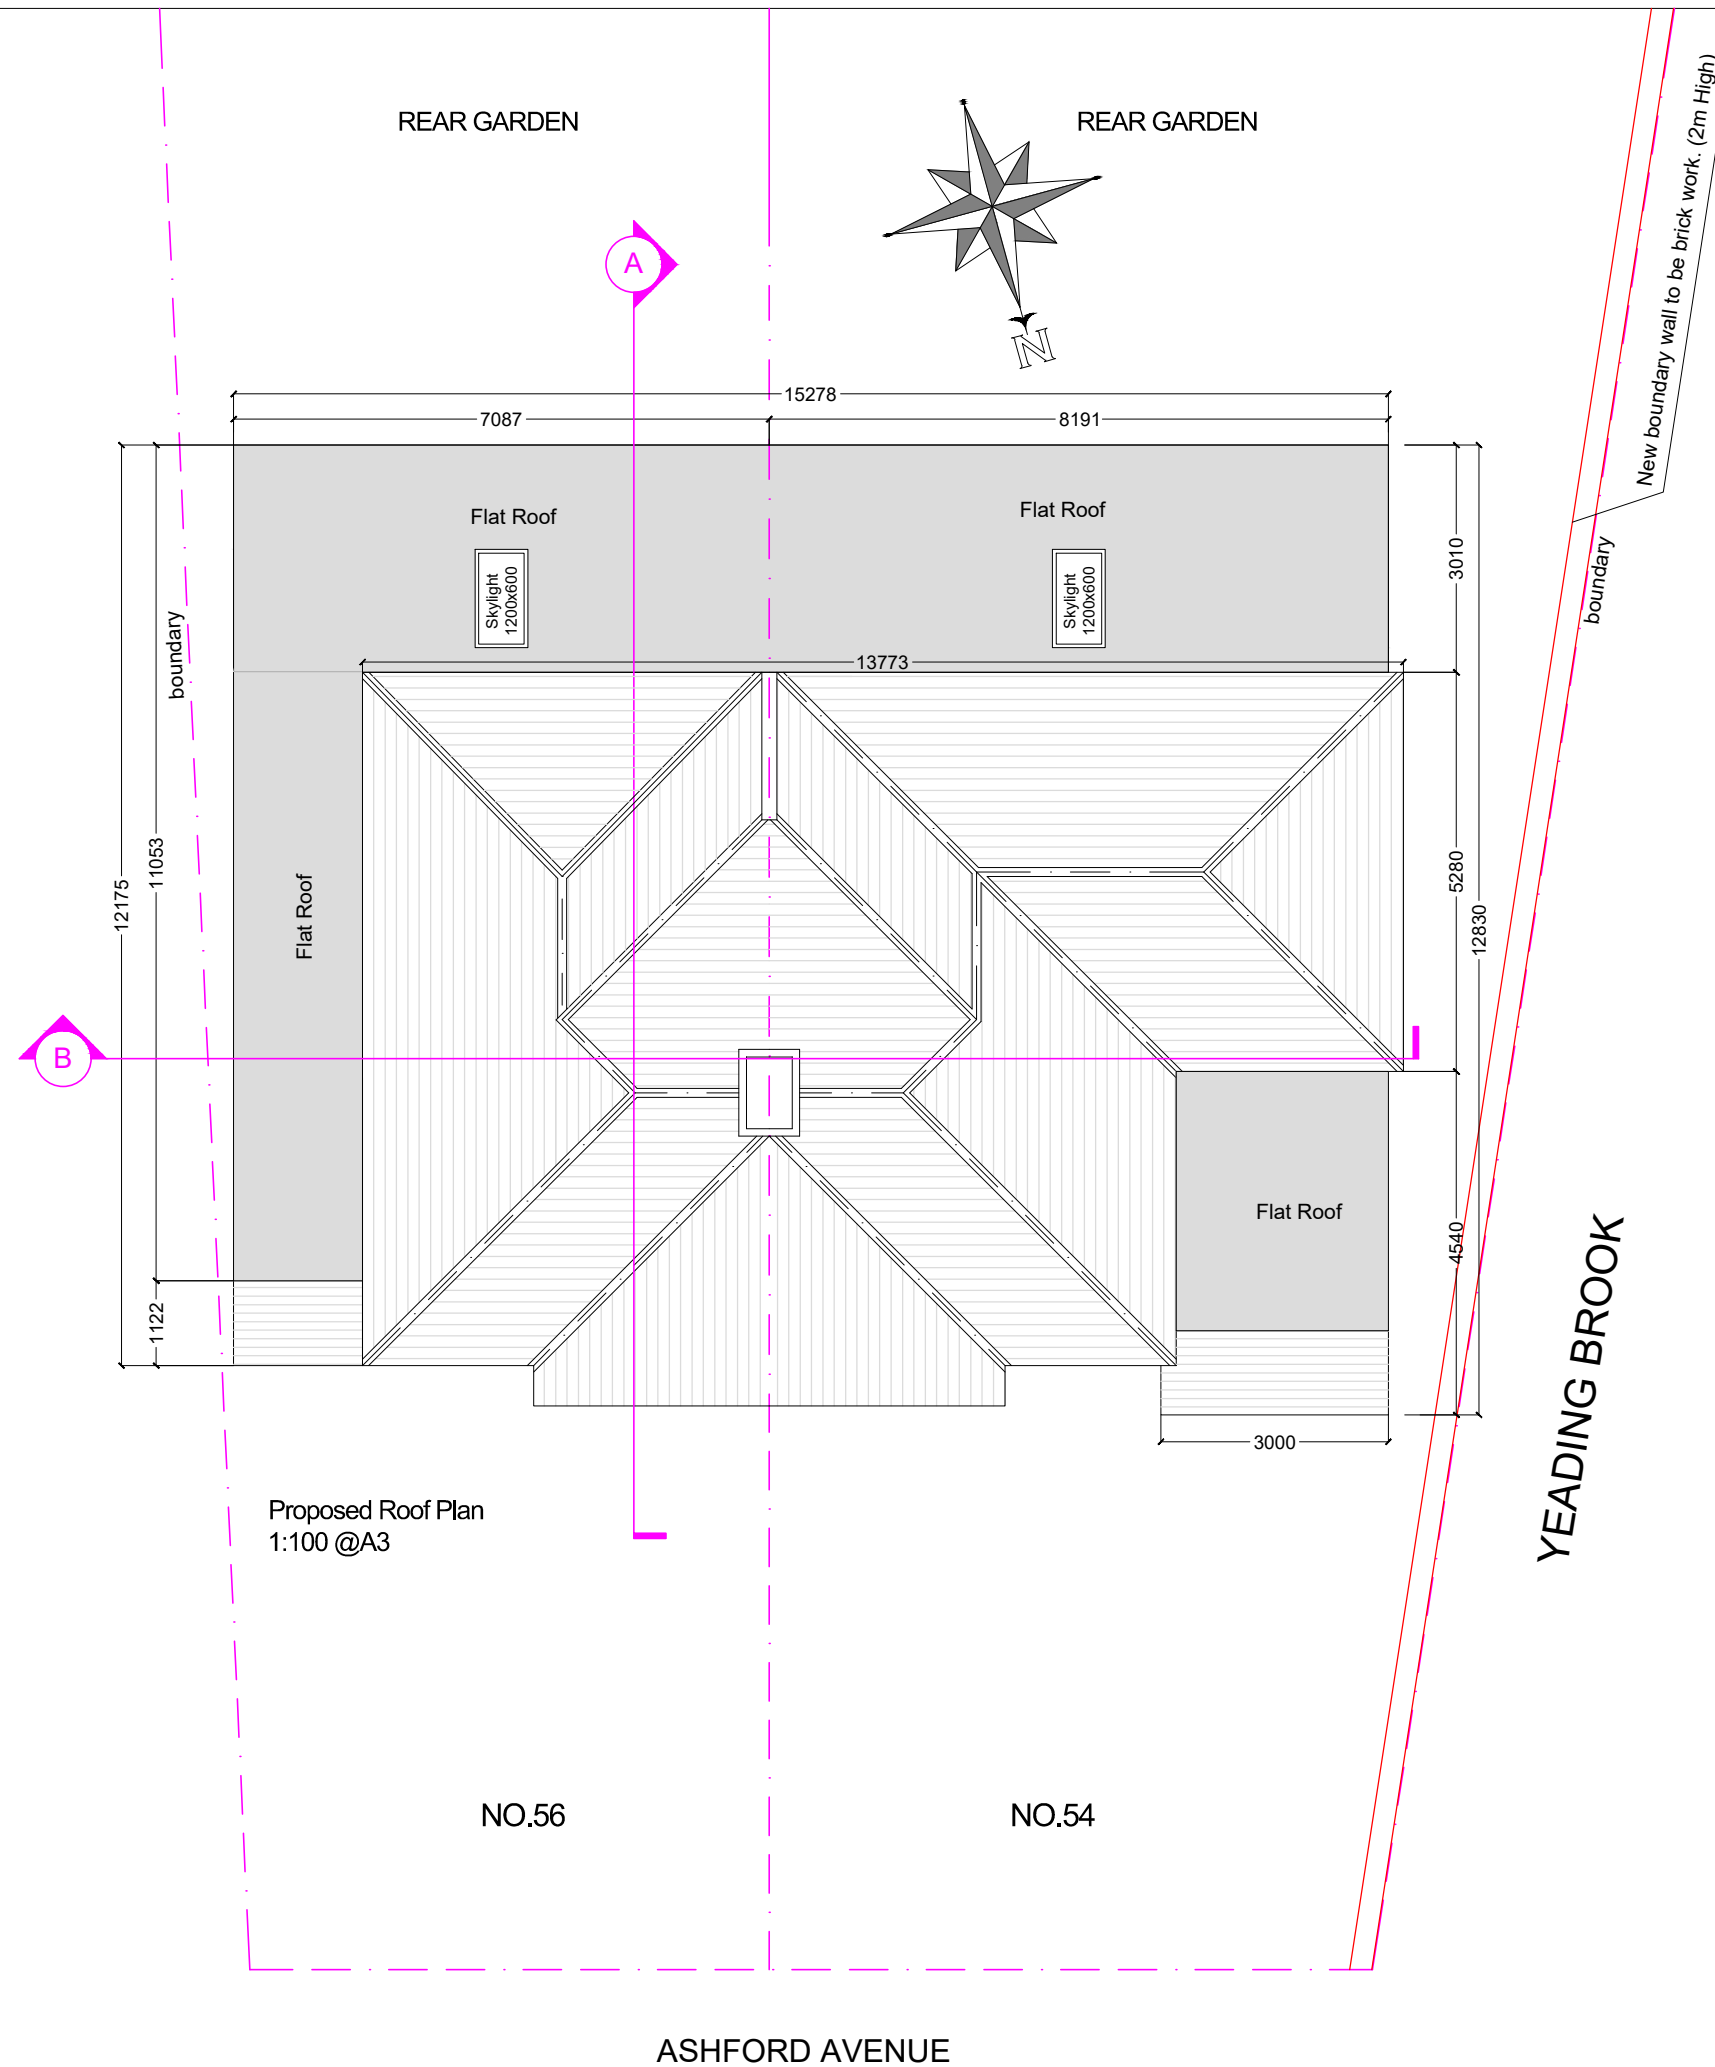


NOTES: THIS DRAWINGS AND WORKS SHOWN ARE THE COPYRIGHT OF NORTHPOINT PLANNING AND LICENSING SERVICES AND MAY NOT BE REPRODUCED EXCEPT WRITTEN PERMISSION. ALL FIGURED DIMENSIONS TO BE CHECKED ON SITE PRIOR TO CONSTRUCTION.




11 Gatward Close London
N21 1AS Mob: 07886442304
Email: info@northpointuk.co.uk
www.northpointuk.co.uk

Project 54-56 Ashford Avenue Hayes UB4 0NA			
Proposal/Project Part single part two storey side and rear extension, front porch			
Drawing Proposed Roof Plan			
Drawing Status			
Scale 1:100 @ A3	Drawn H.E.	Checked	Date 21.10.2020
Drawing/Job No NP-2019-02-28-007			Revision 1.5



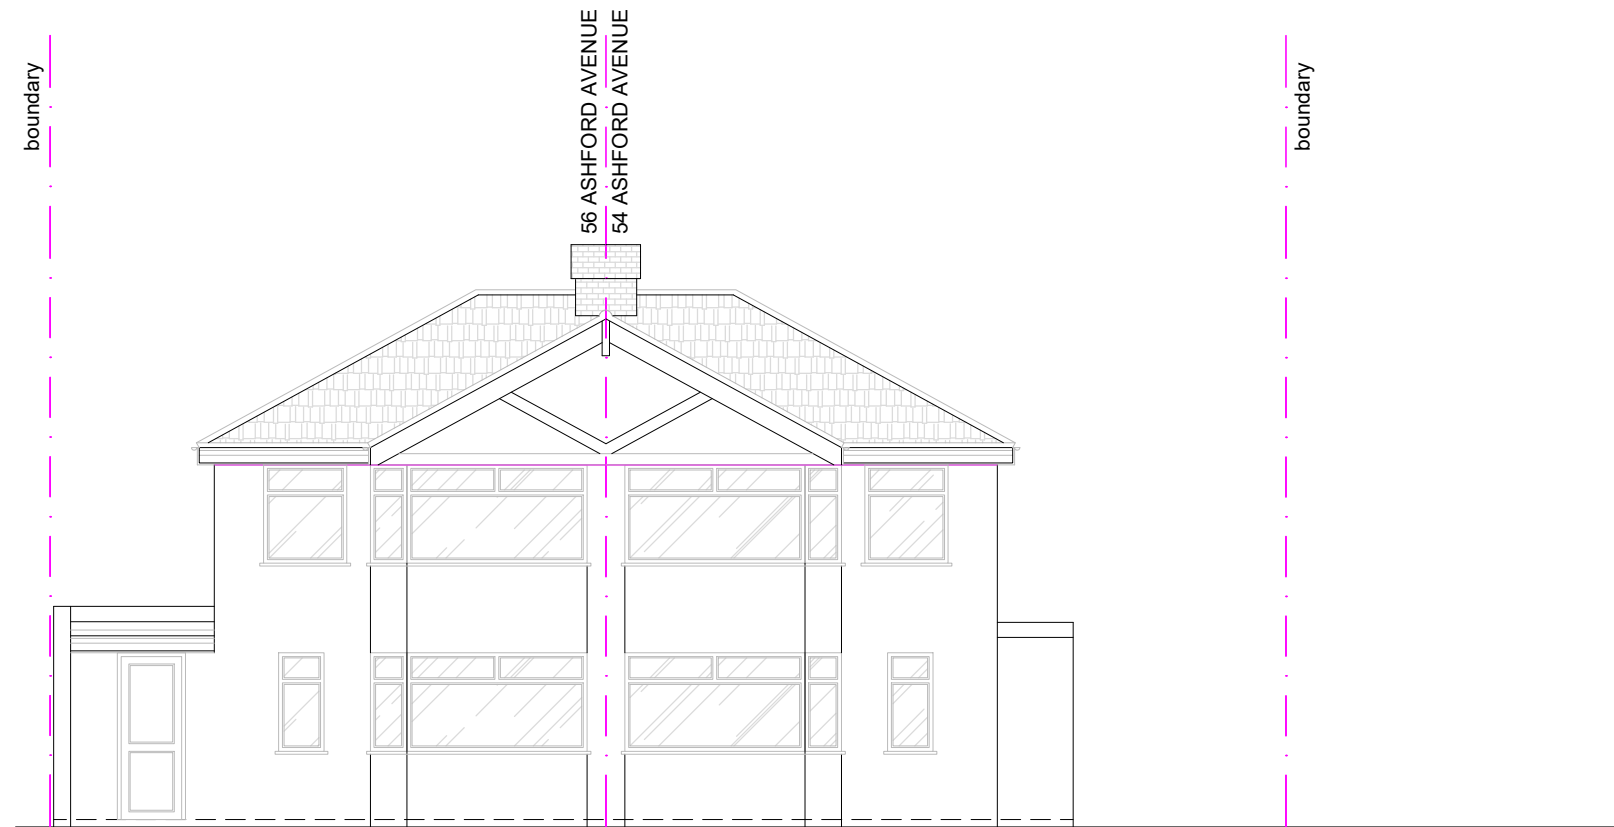

Existing Front Elevation
1:100 @A3

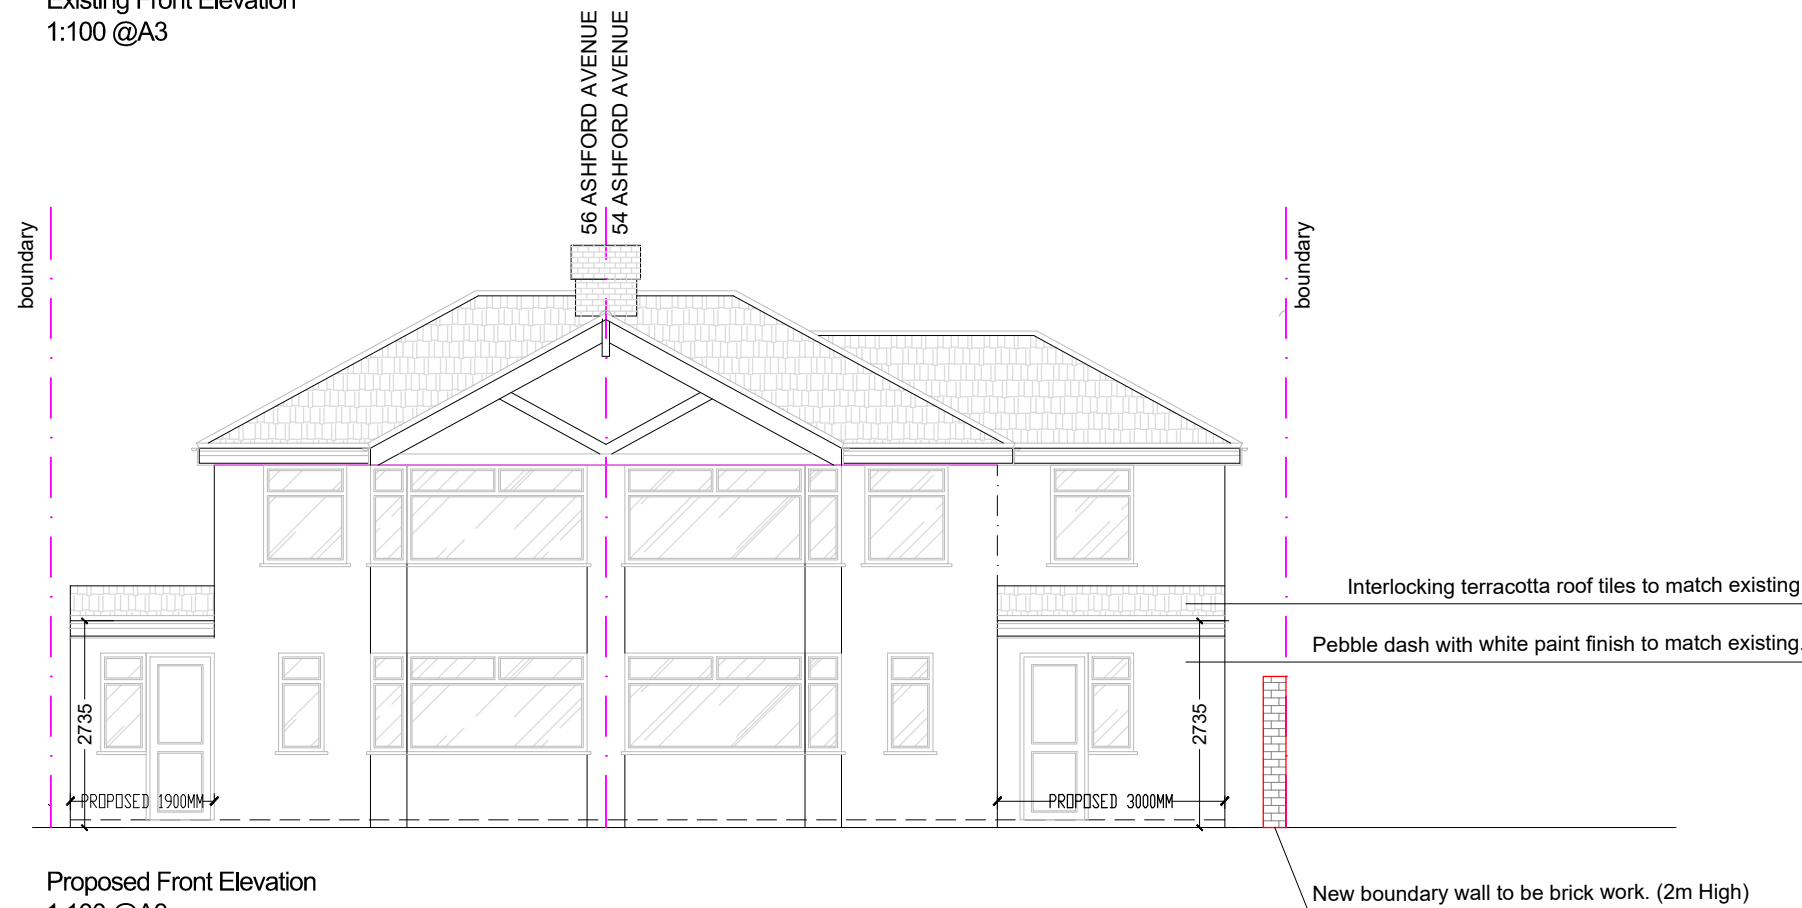

Proposed Front Elevation
1:100 @A3



NOTES: THIS DRAWINGS AND WORKS SHOWN ARE THE COPYRIGHT OF NORTHPOINT PLANNING AND LICENSING SERVICES AND MAY NOT BE REPRODUCED EXCEPT WRITTEN PERMISSION. ALL FIGURED DIMENSIONS TO BE CHECKED ON SITE PRIOR TO CONSTRUCTION.



11 Gatward Close London
N21 1AS Mob: 07886442304
Email: info@northpointuk.co.uk
www.northpointuk.co.uk

Project
54-56 Ashford Avenue Hayes
UB4 0NA


Proposal/Project
Part single part two storey side and rear extension, front porch

Drawing
Existing & Proposed Front Elevation


Drawing Status

Scale	Drawn	Checked	Date
1:100 @ A3	H.E.		21.10.2020
Drawing/Job No			Revision
NP-2019-02-28-008			1.5

NOTES: THIS DRAWINGS AND WORKS SHOWN ARE THE COPYRIGHT OF NORTHPOINT PLANNING AND LICENSING SERVICES AND MAY NOT BE REPRODUCED EXCEPT WRITTEN PERMISSION. ALL FIGURED DIMENSIONS TO BE CHECKED ON SITE PRIOR TO CONSTRUCTION.

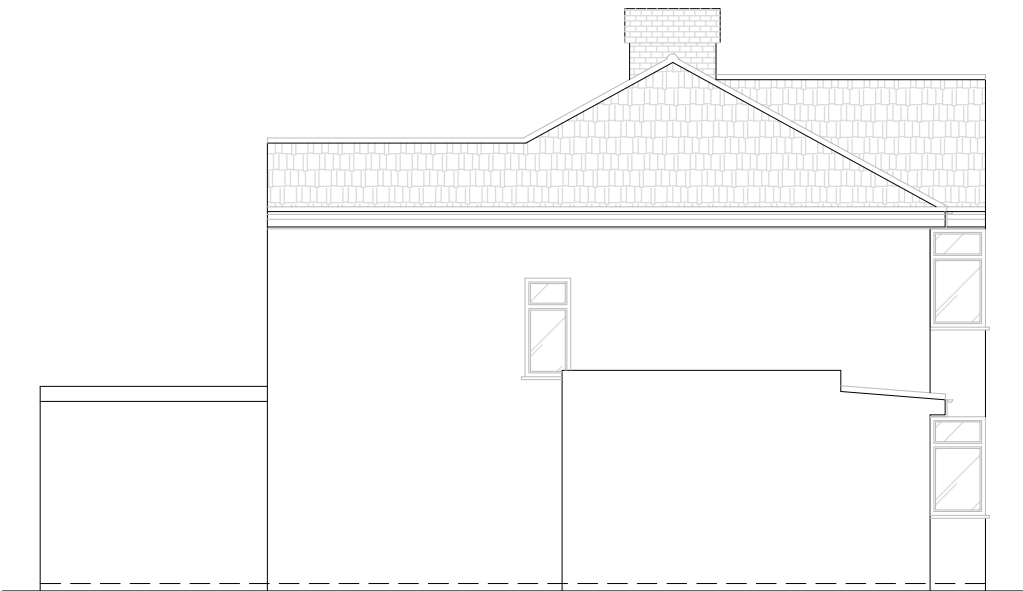

Existing East Elevation
1:100 @A3

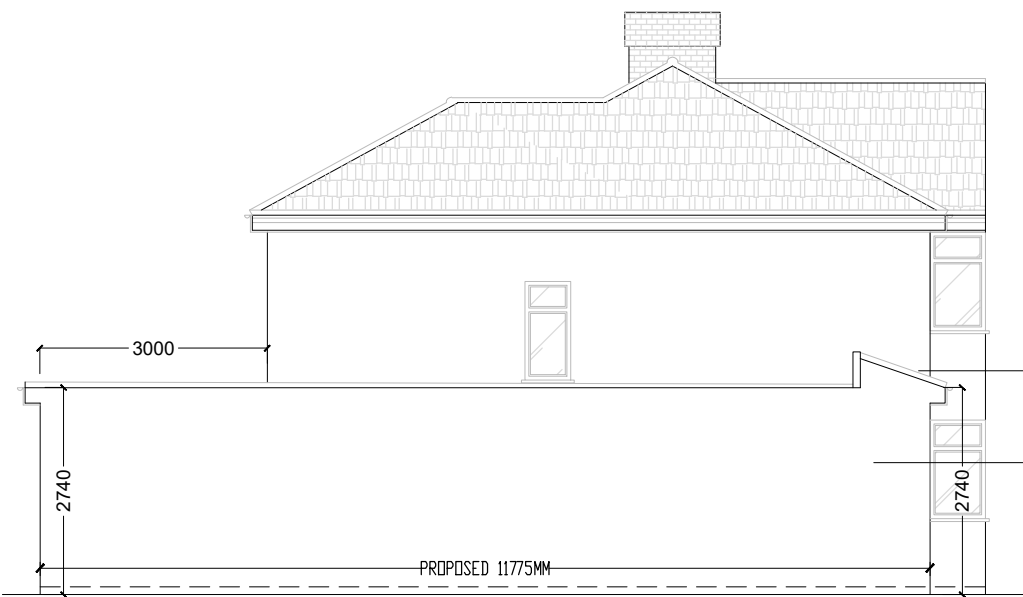

Proposed East Elevation
1:100 @A3

Interlocking terracotta roof tiles to match existing.

Pebble dash with white paint finish to match existing.





11 Gatward Close London
N21 1AS Mob: 07886442304
Email: info@northpointuk.co.uk
www.northpointuk.co.uk


Project
54-56 Ashford Avenue Hayes
UB4 0NA

Proposal/Project
Part single part two storey side and rear extension, front porch


Drawing
Existing & Proposed East Elevation

Drawing Status

Scale 1:100 @ A3	Drawn H.E.	Checked	Date 21.10.2020
Drawing/Job No NP-2019-02-28-009			Revision 1.5

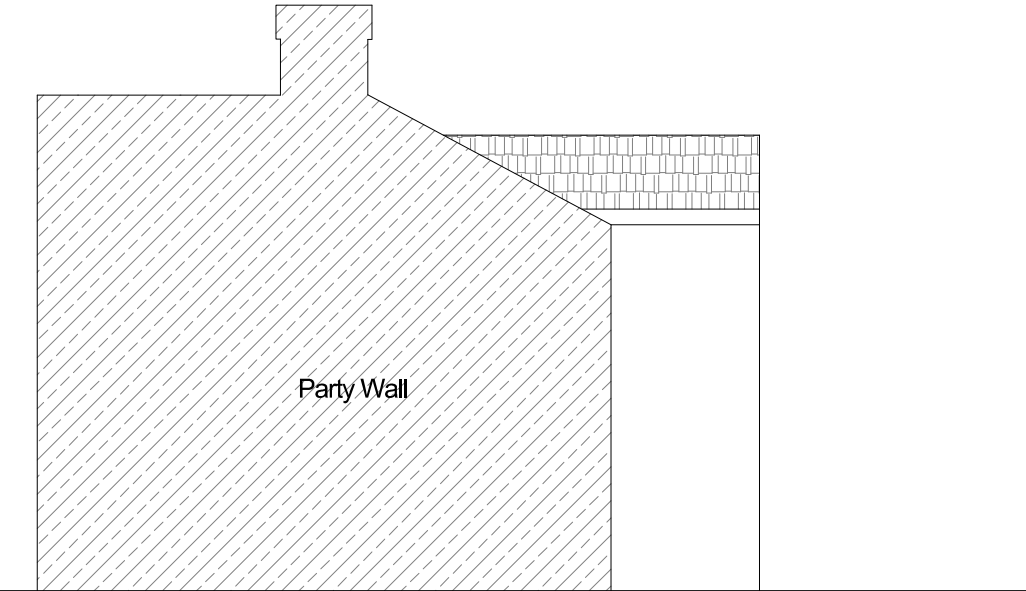

Existing No.56 West Elevation
1:100 @A3

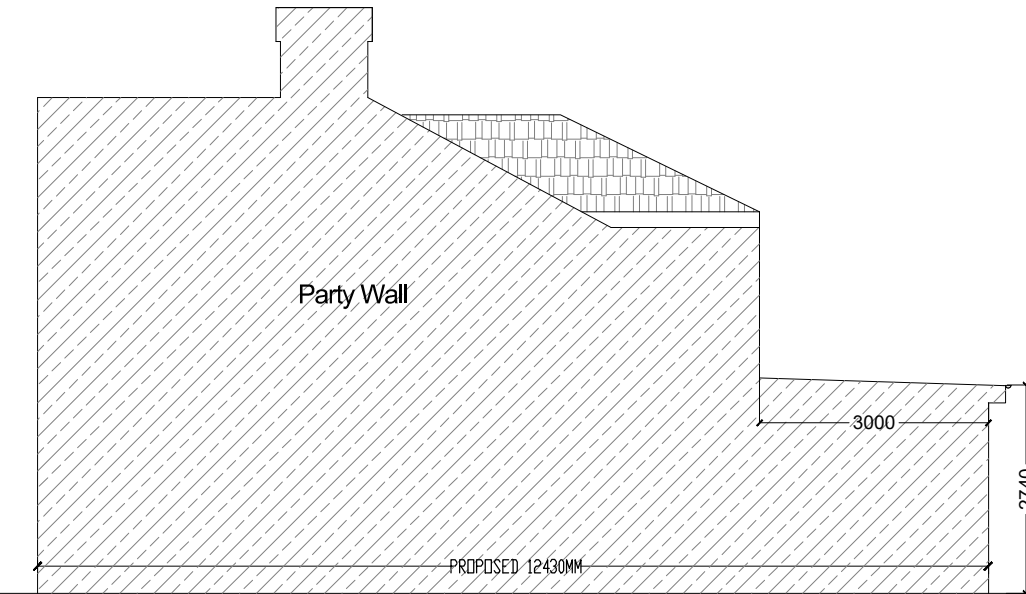

Proposed No.56 West Elevation
1:100 @A3



NOTES: THIS DRAWINGS AND WORKS SHOWN ARE THE COPYRIGHT OF NORTHPOINT PLANNING AND LICENSING SERVICES AND MAY NOT BE REPRODUCED EXCEPT WRITTEN PERMISSION. ALL FIGURED DIMENSIONS TO BE CHECKED ON SITE PRIOR TO CONSTRUCTION.



11 Gatward Close London
N21 1AS Mob: 07886442304
Email: info@northpointuk.co.uk
www.northpointuk.co.uk

Project

54-56 Ashford Avenue Hayes
UB4 0NA

Proposal/Project

Part single part two storey side and rear extension, front porch

Drawing


Existing & Proposed No.56 West Elevation

Drawing Status

Scale 1:100 @ A3	Drawn H.E.	Checked	Date 21.10.2020
Drawing/Job No NP-2019-02-28-0010			Revision 1.5



Existing Rear Elevation
1:100 @A3

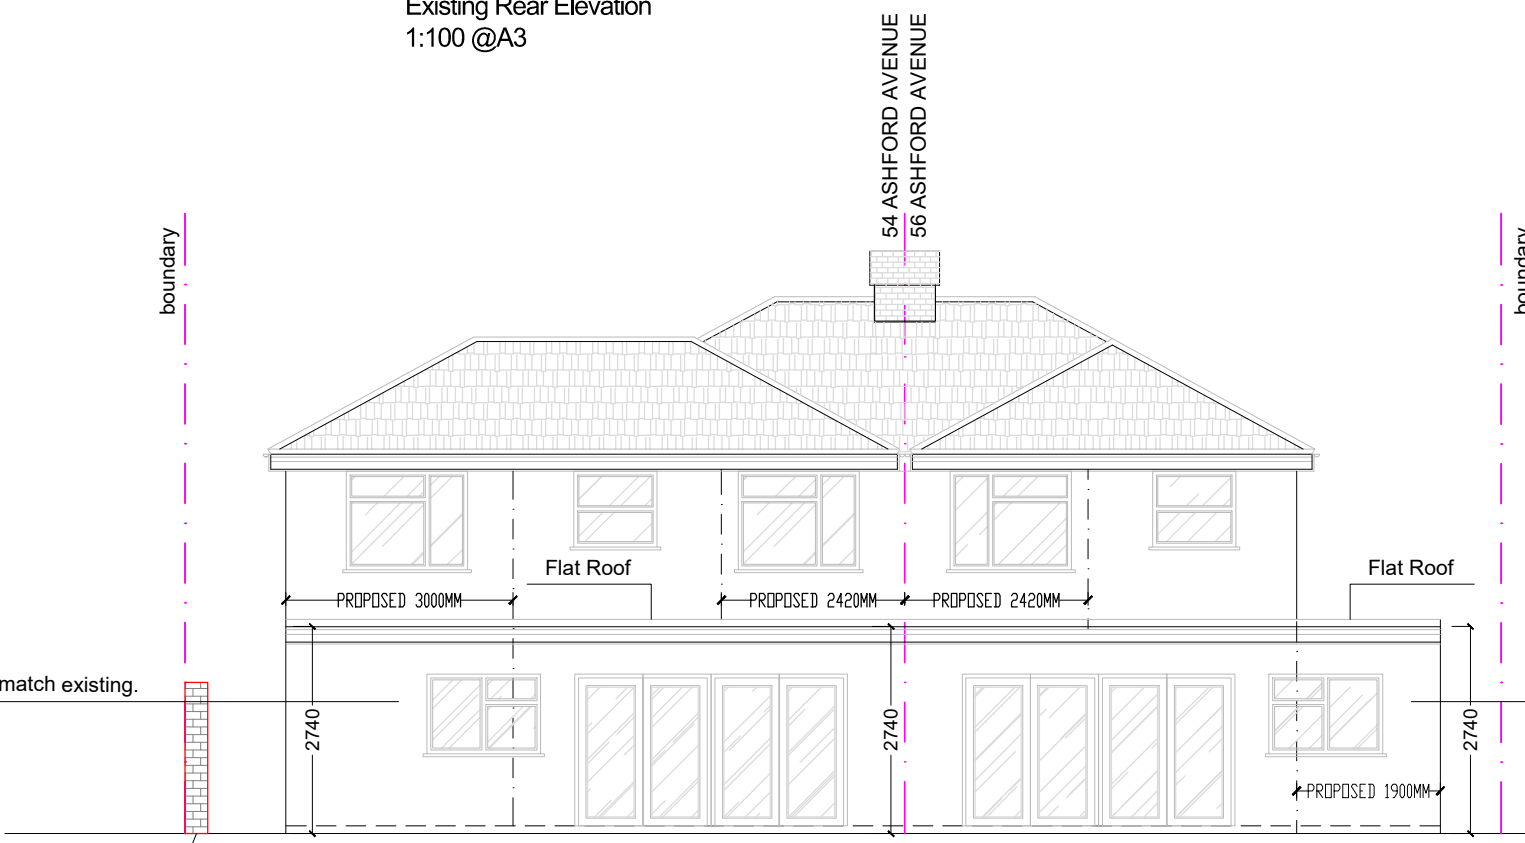

Proposed Rear Elevation
1:100 @A3

New boundary wall to be brick work. (2m High)




NOTES: THIS DRAWINGS AND WORKS SHOWN ARE THE COPYRIGHT OF NORTHPOINT PLANNING AND LICENSING SERVICES AND MAY NOT BE REPRODUCED EXCEPT WRITTEN PERMISSION. ALL FIGURED DIMENSIONS TO BE CHECKED ON SITE PRIOR TO CONSTRUCTION.




11 Gatward Close London
N21 1AS Mob: 07886442304
Email: info@northpointuk.co.uk
www.northpointuk.co.uk

Project 54-56 Ashford Avenue Hayes UB4 0NA			
Proposal/Project Part single part two storey side and rear extension, front porch			
Drawing Existing & Proposed Rear Elevation			
Drawing Status			
Scale 1:100 @ A3	Drawn H.E.	Checked	Date 21.10.2020
Drawing/Job No NP-2019-02-28-0011			Revision 1.5

NOTES: THIS DRAWINGS AND WORKS SHOWN ARE THE COPYRIGHT OF NORTHPOINT PLANNING AND LICENSING SERVICES AND MAY NOT BE REPRODUCED EXCEPT WRITTEN PERMISSION. ALL FIGURED DIMENSIONS TO BE CHECKED ON SITE PRIOR TO CONSTRUCTION.

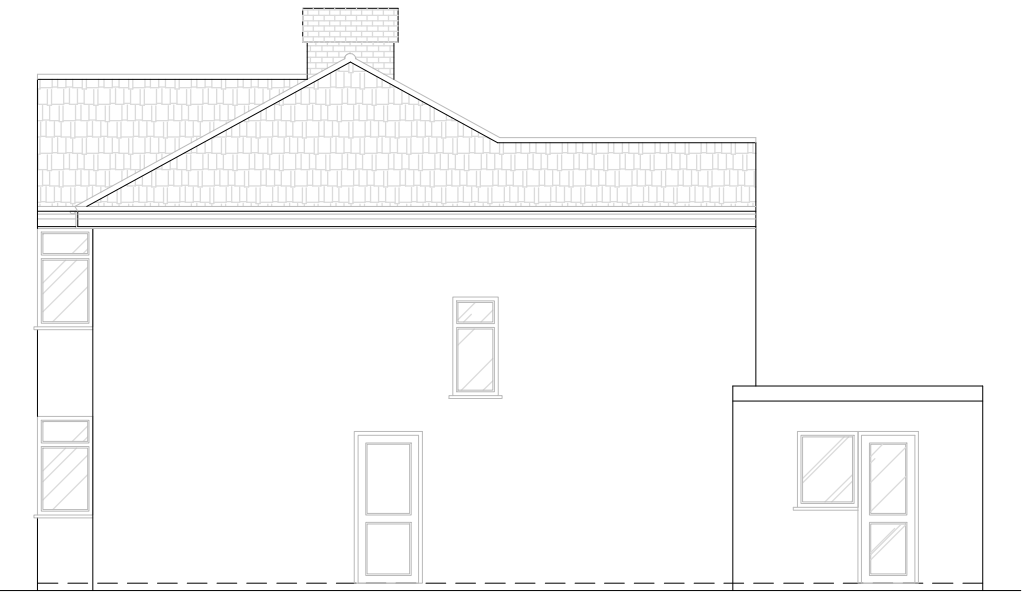

Existing West Elevation
1:100 @A3

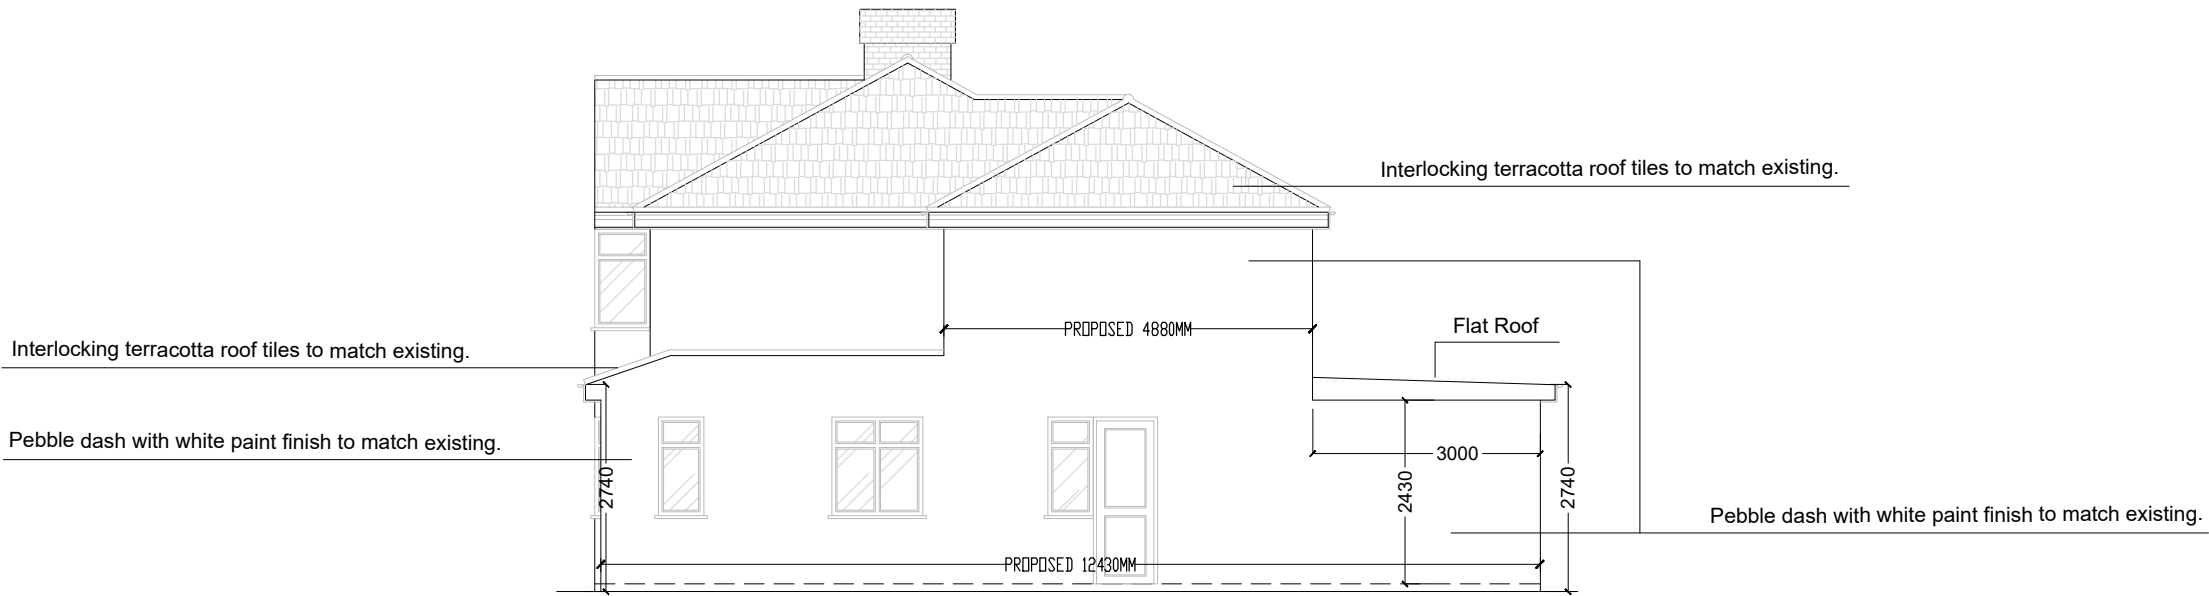

Proposed West Elevation
1:100 @A3



NORTH POINT
PLANNING UK
11 Gatward Close London
N21 1AS Mob: 07886442304
Email: info@northpointuk.co.uk
www.northpointuk.co.uk


Project
54-56 Ashford Avenue Hayes
UB4 0NA

Proposal/Project
Part single part two storey side and rear
extension, front porch


Drawing
Existing & Proposed West Elevation

Drawing Status

Scale	Drawn	Checked	Date
1:100 @ A3	H.E.		21.10.2020
Drawing/Job No			Revision
NP-2019-02-28-0012			1.5

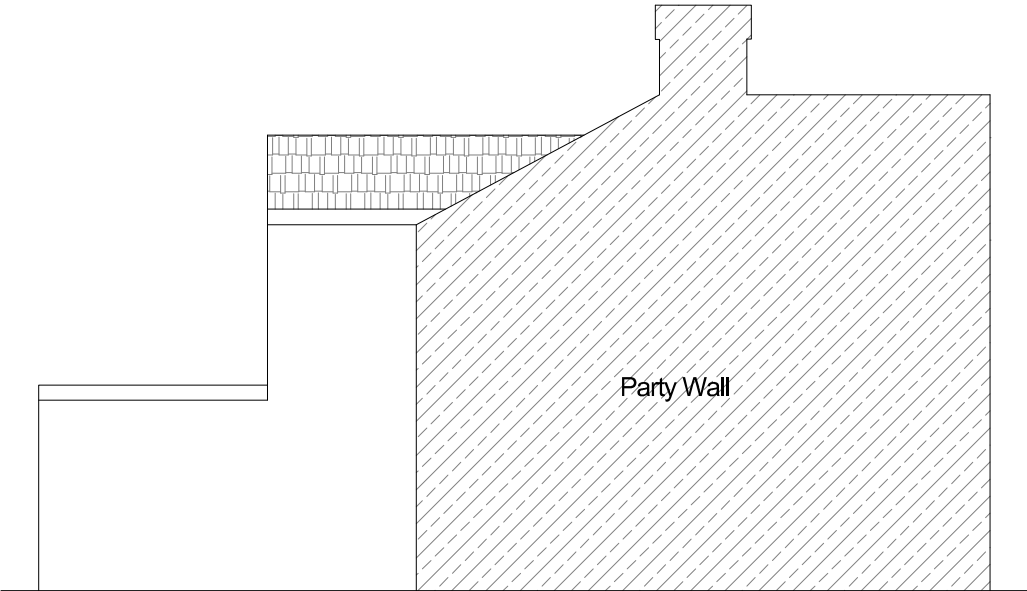

Existing No.54 East Elevation
1:100 @A3

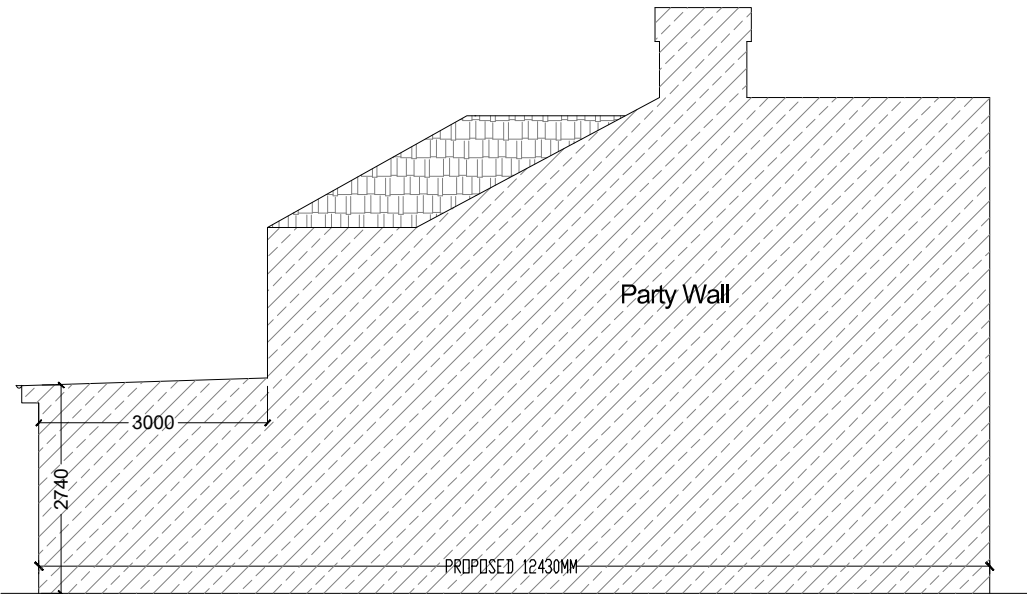

Proposed No.54 East Elevation
1:100 @A3



NOTES: THIS DRAWINGS AND WORKS SHOWN ARE THE COPYRIGHT OF NORTHPOINT PLANNING AND LICENSING SERVICES AND MAY NOT BE REPRODUCED EXCEPT WRITTEN PERMISSION. ALL FIGURED DIMENSIONS TO BE CHECKED ON SITE PRIOR TO CONSTRUCTION.



11 Gatward Close London
N21 1AS Mob: 07886442304
Email: info@northpointuk.co.uk
www.northpointuk.co.uk

Project
54-56 Ashford Avenue Hayes
UB4 0NA


Proposal/Project
Part single part two storey side and rear extension, front porch

Drawing
Existing & Proposed No.54 East Elevation


Drawing Status

Scale 1:100 @ A3	Drawn H.E.	Checked	Date 21.10.2020
Drawing/Job No NP-2019-02-28-0013			Revision 1.5

NOTES: THIS DRAWINGS AND WORKS SHOWN ARE THE COPYRIGHT OF NORTHPOINT PLANNING AND LICENSING SERVICES AND MAY NOT BE REPRODUCED EXCEPT WRITTEN PERMISSION. ALL FIGURED DIMENSIONS TO BE CHECKED ON SITE PRIOR TO CONSTRUCTION.

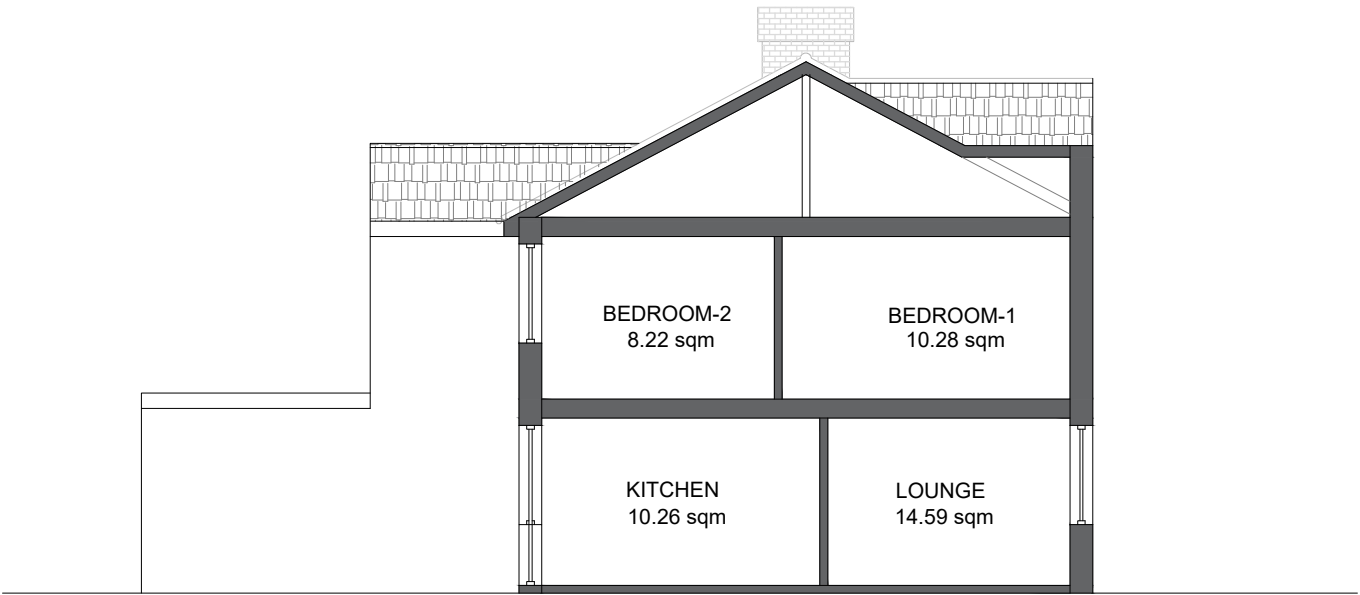

Existing Section A
1:100 @A3

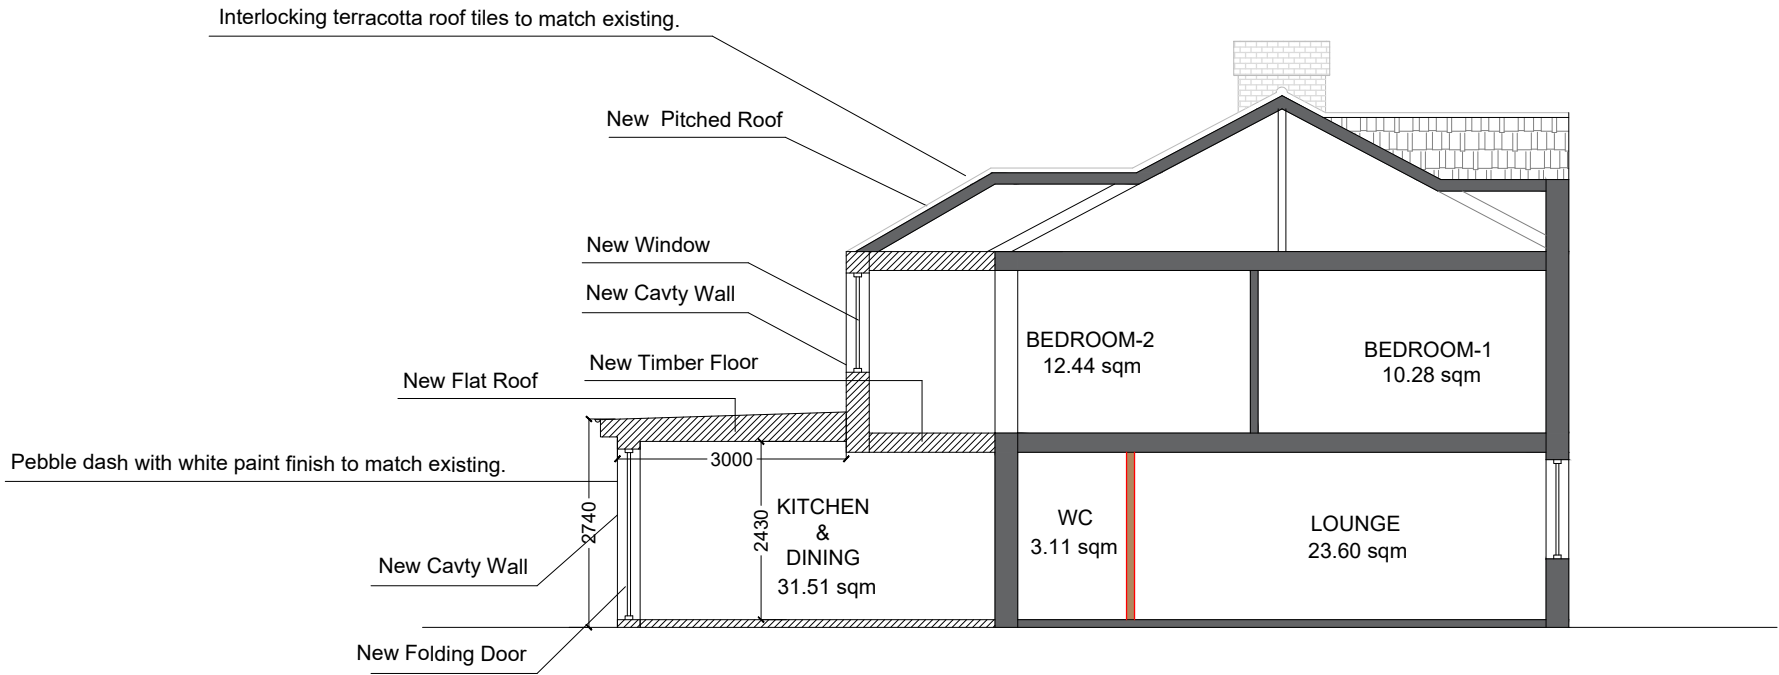

Proposed Section A
1:100 @A3





11 Gatward Close London
N21 1AS Mob: 07886442304
Email: info@northpointuk.co.uk
www.northpointuk.co.uk


Project
54-56 Ashford Avenue Hayes
UB4 0NA

Proposal/Project
Part single part two storey side and rear
extension, front porch


Drawing
Existing & Proposed Section A

Drawing Status			
Scale 1:100 @ A3	Drawn H.E.	Checked	Date 21.10.2020
Drawing/Job No NP-2019-02-28-0014			Revision 1.5

NOTES: THIS DRAWINGS AND WORKS SHOWN ARE THE COPYRIGHT OF NORTHPOINT PLANNING AND LICENSING SERVICES AND MAY NOT BE REPRODUCED EXCEPT WRITTEN PERMISSION. ALL FIGURED DIMENSIONS TO BE CHECKED ON SITE PRIOR TO CONSTRUCTION.

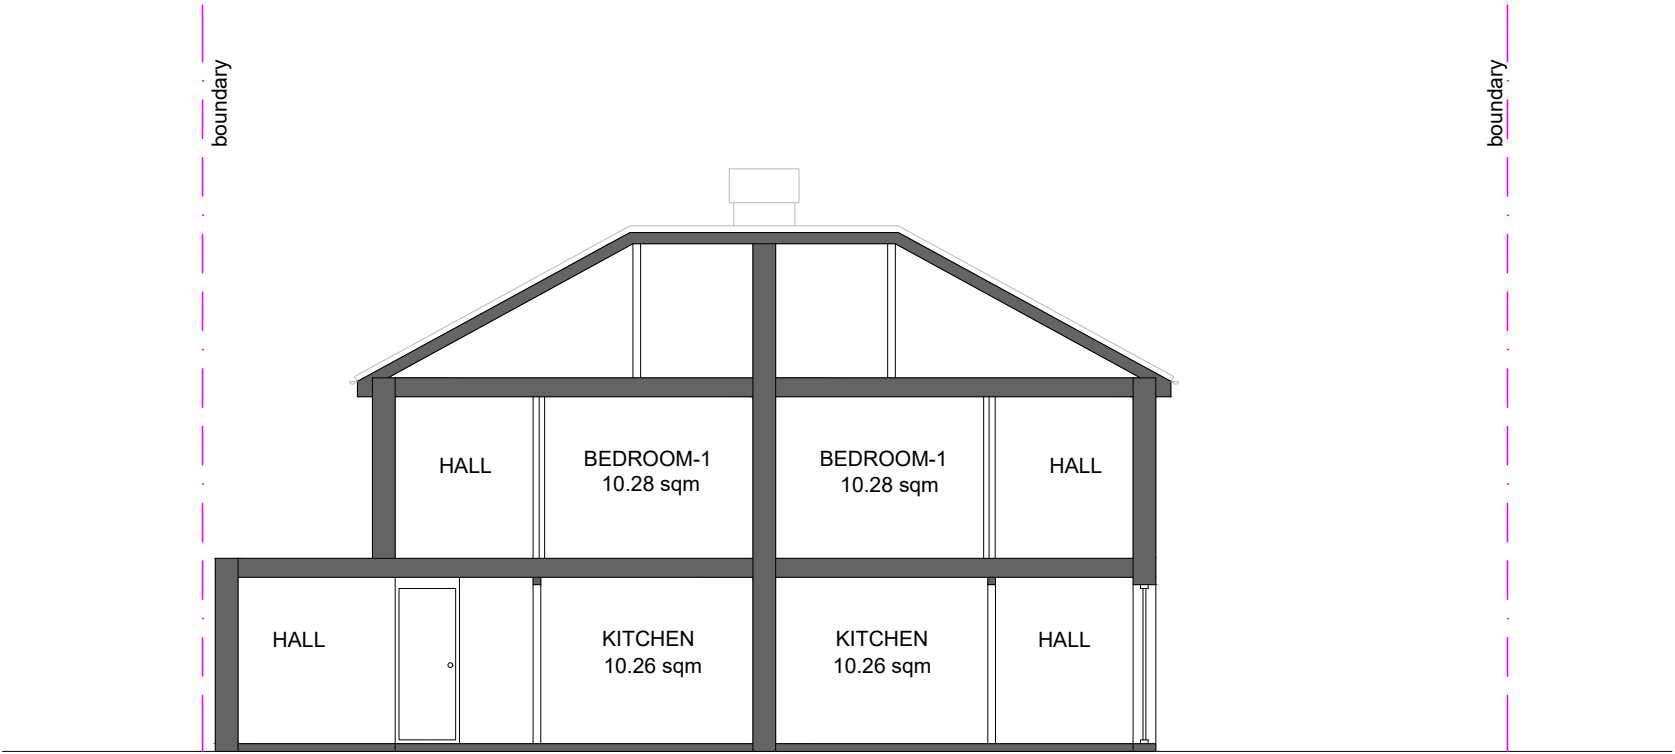

Existing Section B
1:100 @A3

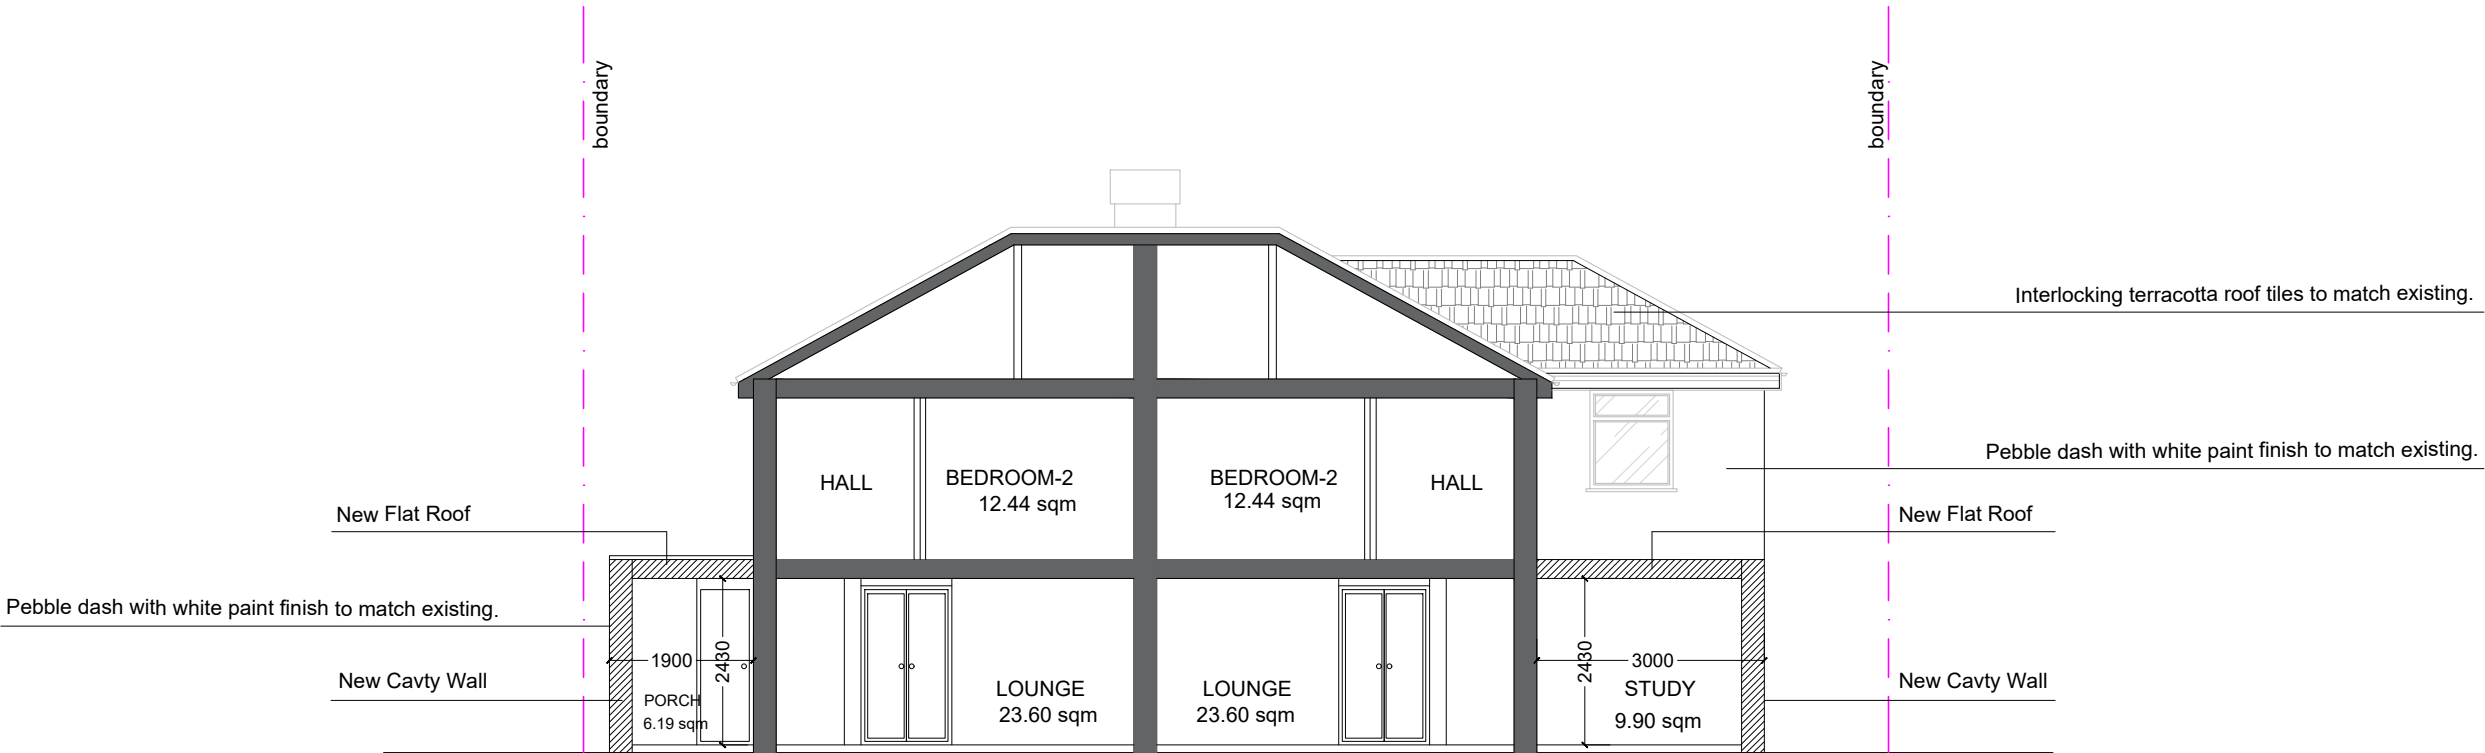

Proposed Section B
1:100 @A3





11 Gatward Close London
N21 1AS Mob: 07886442304
Email: info@northpointuk.co.uk
www.northpointuk.co.uk

Project
54-56 Ashford Avenue Hayes
UB4 0NA

Proposal/Project
Part single part two storey side and rear
extension, front porch

Drawing
Existing & Proposed Section B

Drawing Status

Scale	Drawn	Checked	Date
1:100 @ A3	H.E.		21.10.2020
Drawing/Job No			Revision
NP-2019-02-28-0015			1.5

Appendix B Topographic Map of the Site

LIDAR- TQ1180, 1181, 1280, 1281_DTM_2m

Site: 54 & 56 Ashford Avenue, Hayes UB4 0NA

