



NOTE:
The proposed development does not affect any trees or any adjacent to the site or any boundary fences or walls.

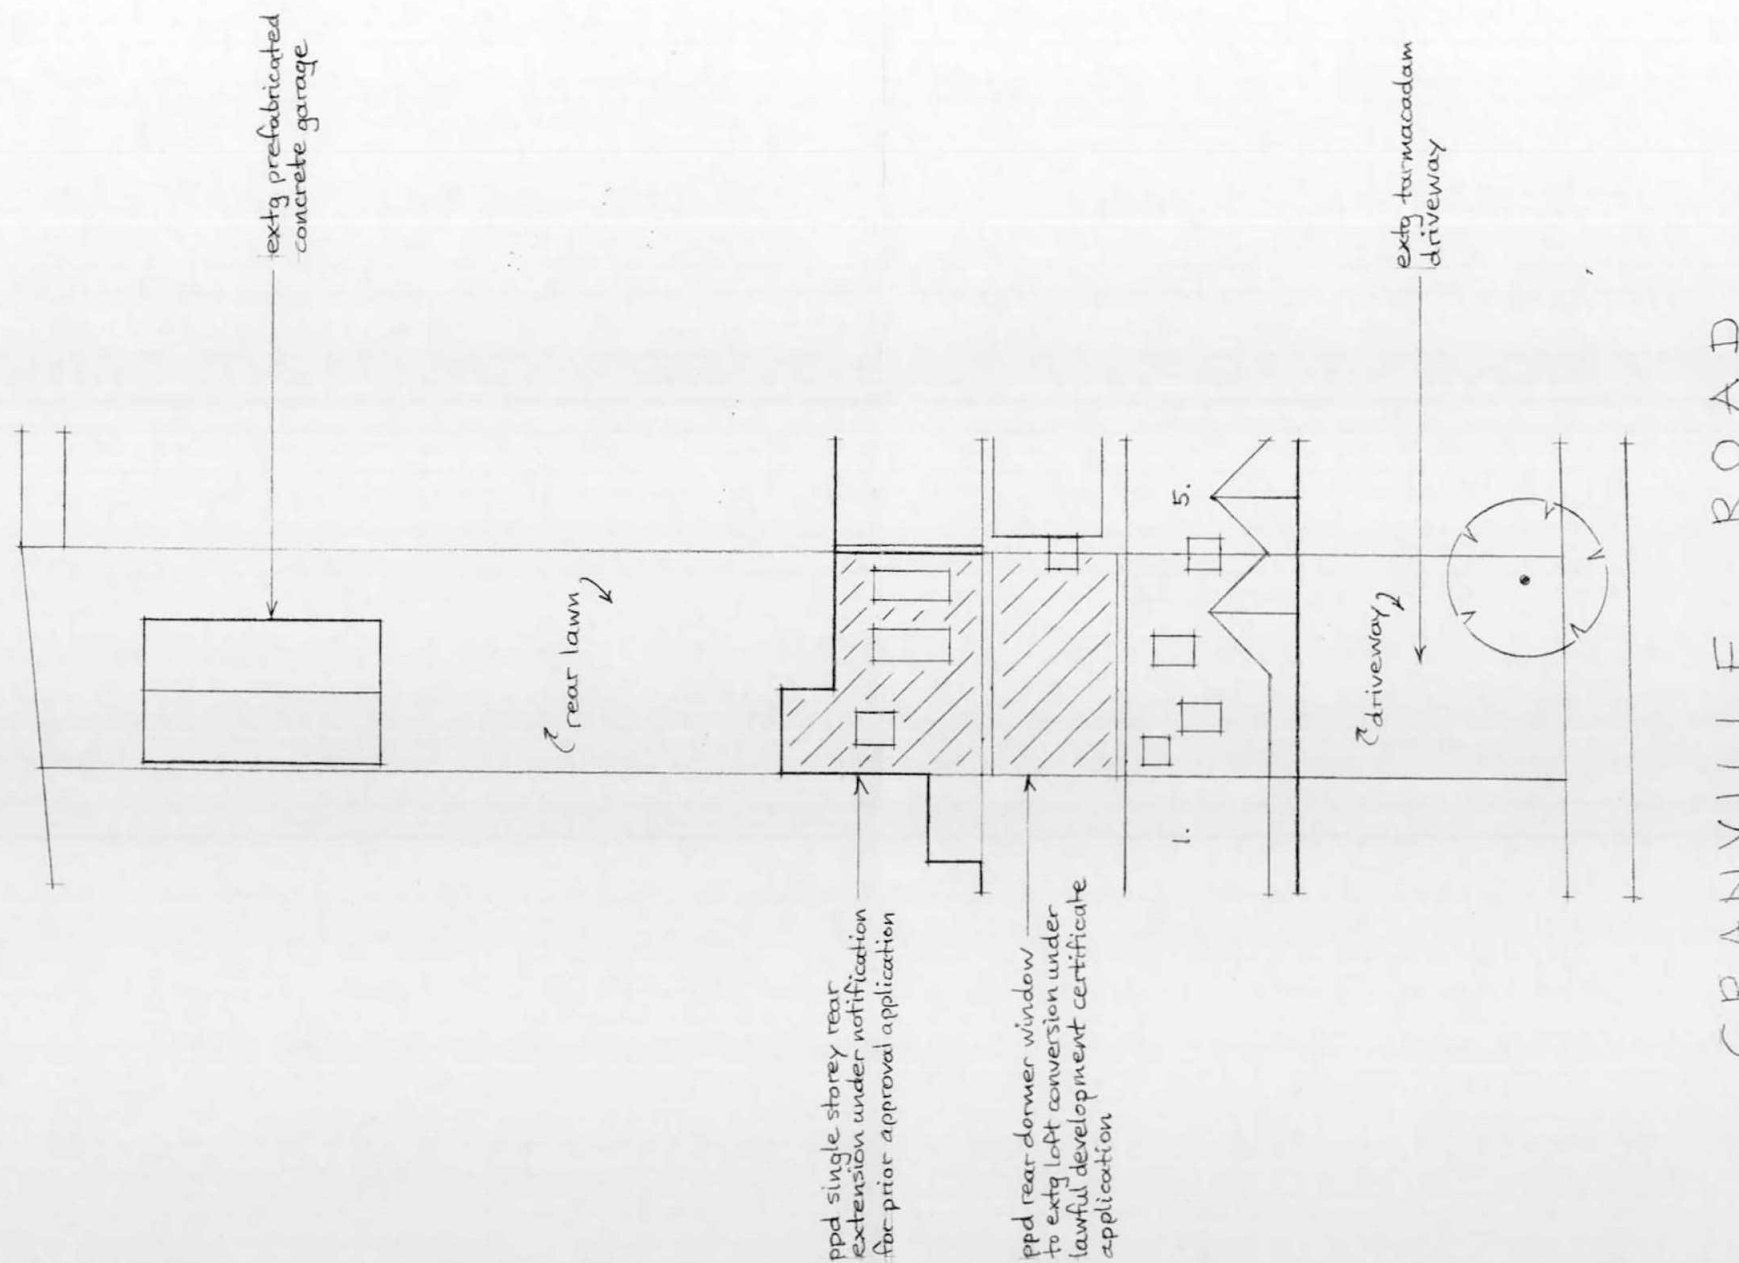

PROPOSED SITE PLAN

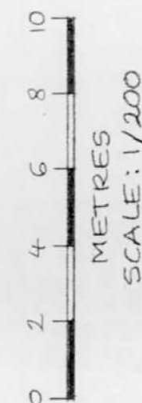

STUART & BOWEN

CHARTERED
BUILDING SURVEYORS

STUART BOWEN & CO
18 Pheasant Walk
Chalfont St. Peter
Bucks. SL9 0PW

Tel/fax: 01494 870680

NOTES:

All dimensions in millimetres only
All proposed work shown hatched

All dimensions must be checked on site and not scaled from this drawing.

Client

MR & MRS M. LAWRENCE

Job Title

Proposed rear extension and dormer window to 3 Granville Road, Hillingdon, Middx. UB10 9AD

Scale

1:200

Drawn by SB

Date AUG, 2017

Drawing Title

PROPOSED SITE PLAN

Drg No.

624.05

Rev