



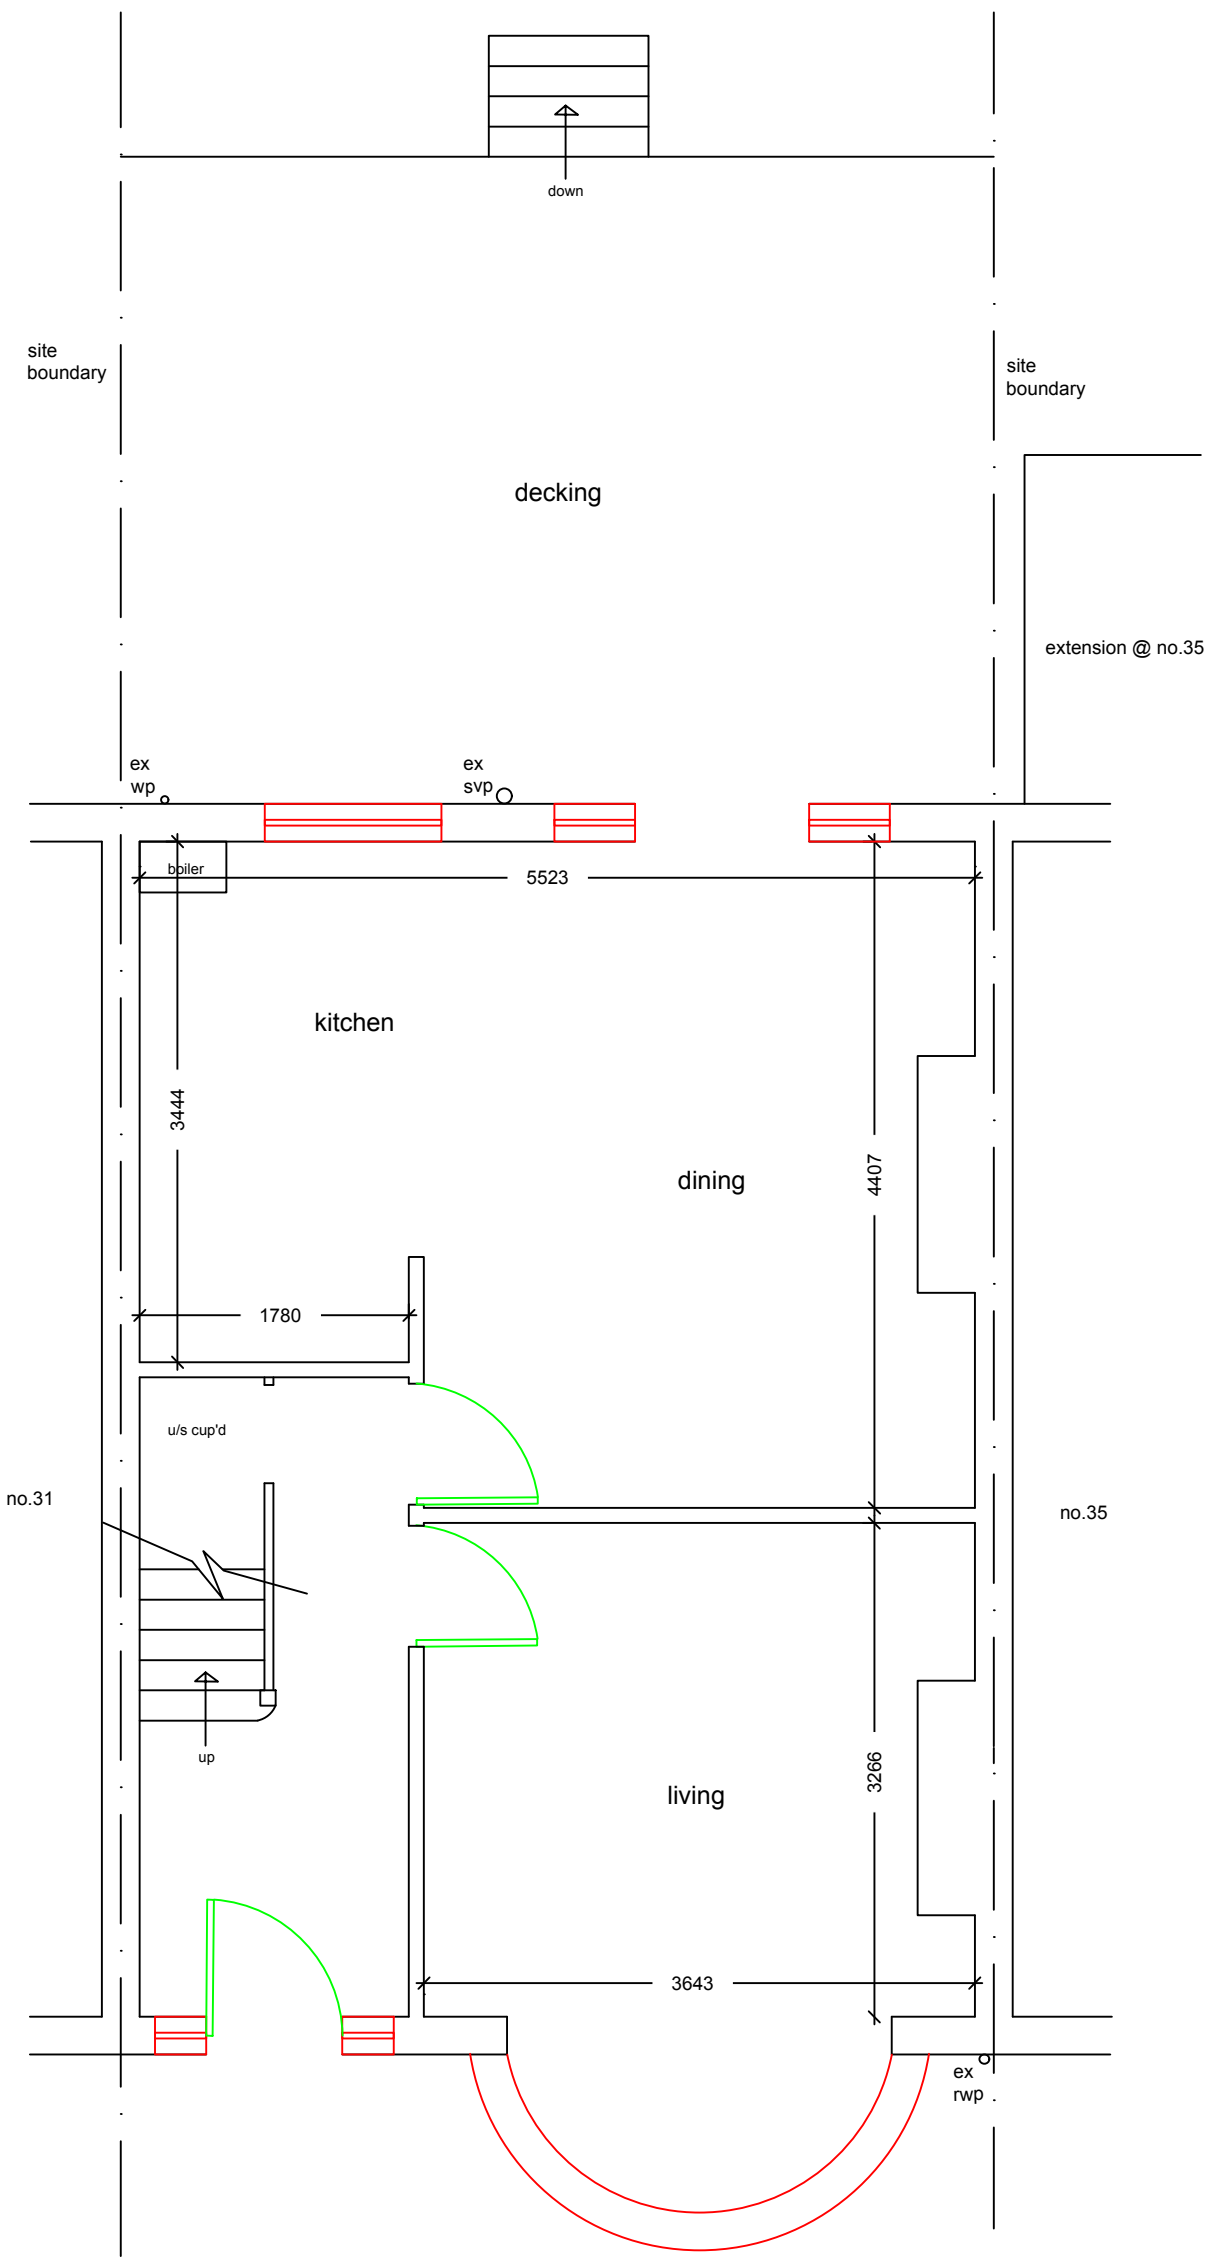


existing ground floor plan

1:50

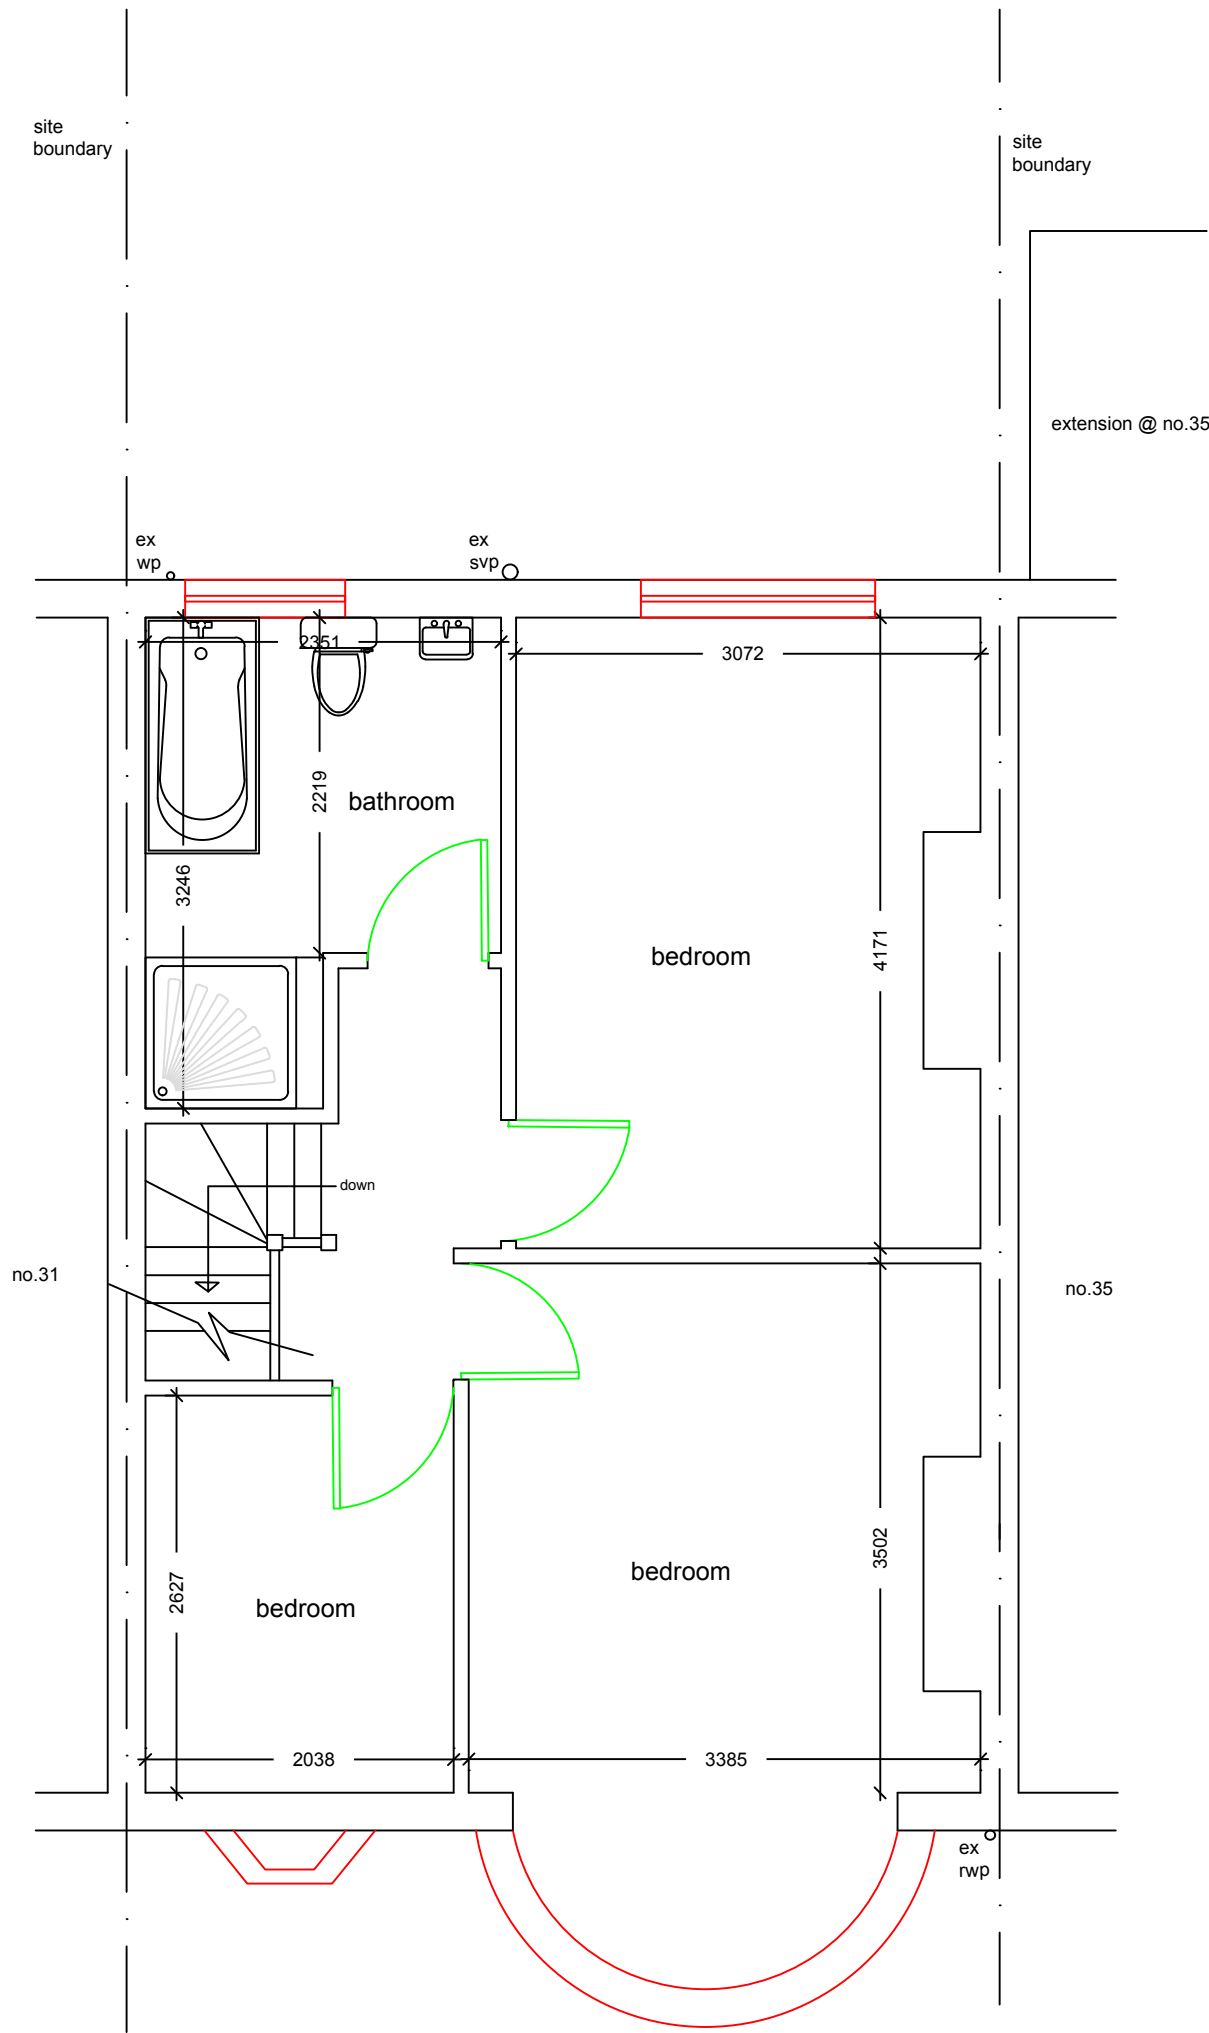

existing first floor plan

1:50

 

NO MEASUREMENTS TO BE SCALED FROM THE
DRAWINGS AND ALL ACTUAL MEASUREMENTS
TO BE CHECKED & AGREED WITH CONTRACTOR
ON SITE AT THE TIME OF CONSTRUCTION

General Notes

	Drg. No.GRA/0402	
No.	Revision/Issue	Date

Firm Name and Address

Middlesex & Herts
7 Elgin Drive
Northwood
Middlesex
HA6 2YR
01923 826280

Project Name and Address

Ms Booth
33 Torcross Road
Ruislip
Middlesex
HA4 0TA

Project

loft conversion

Date

11-02-21

Scale

1:50

Sheet

01