




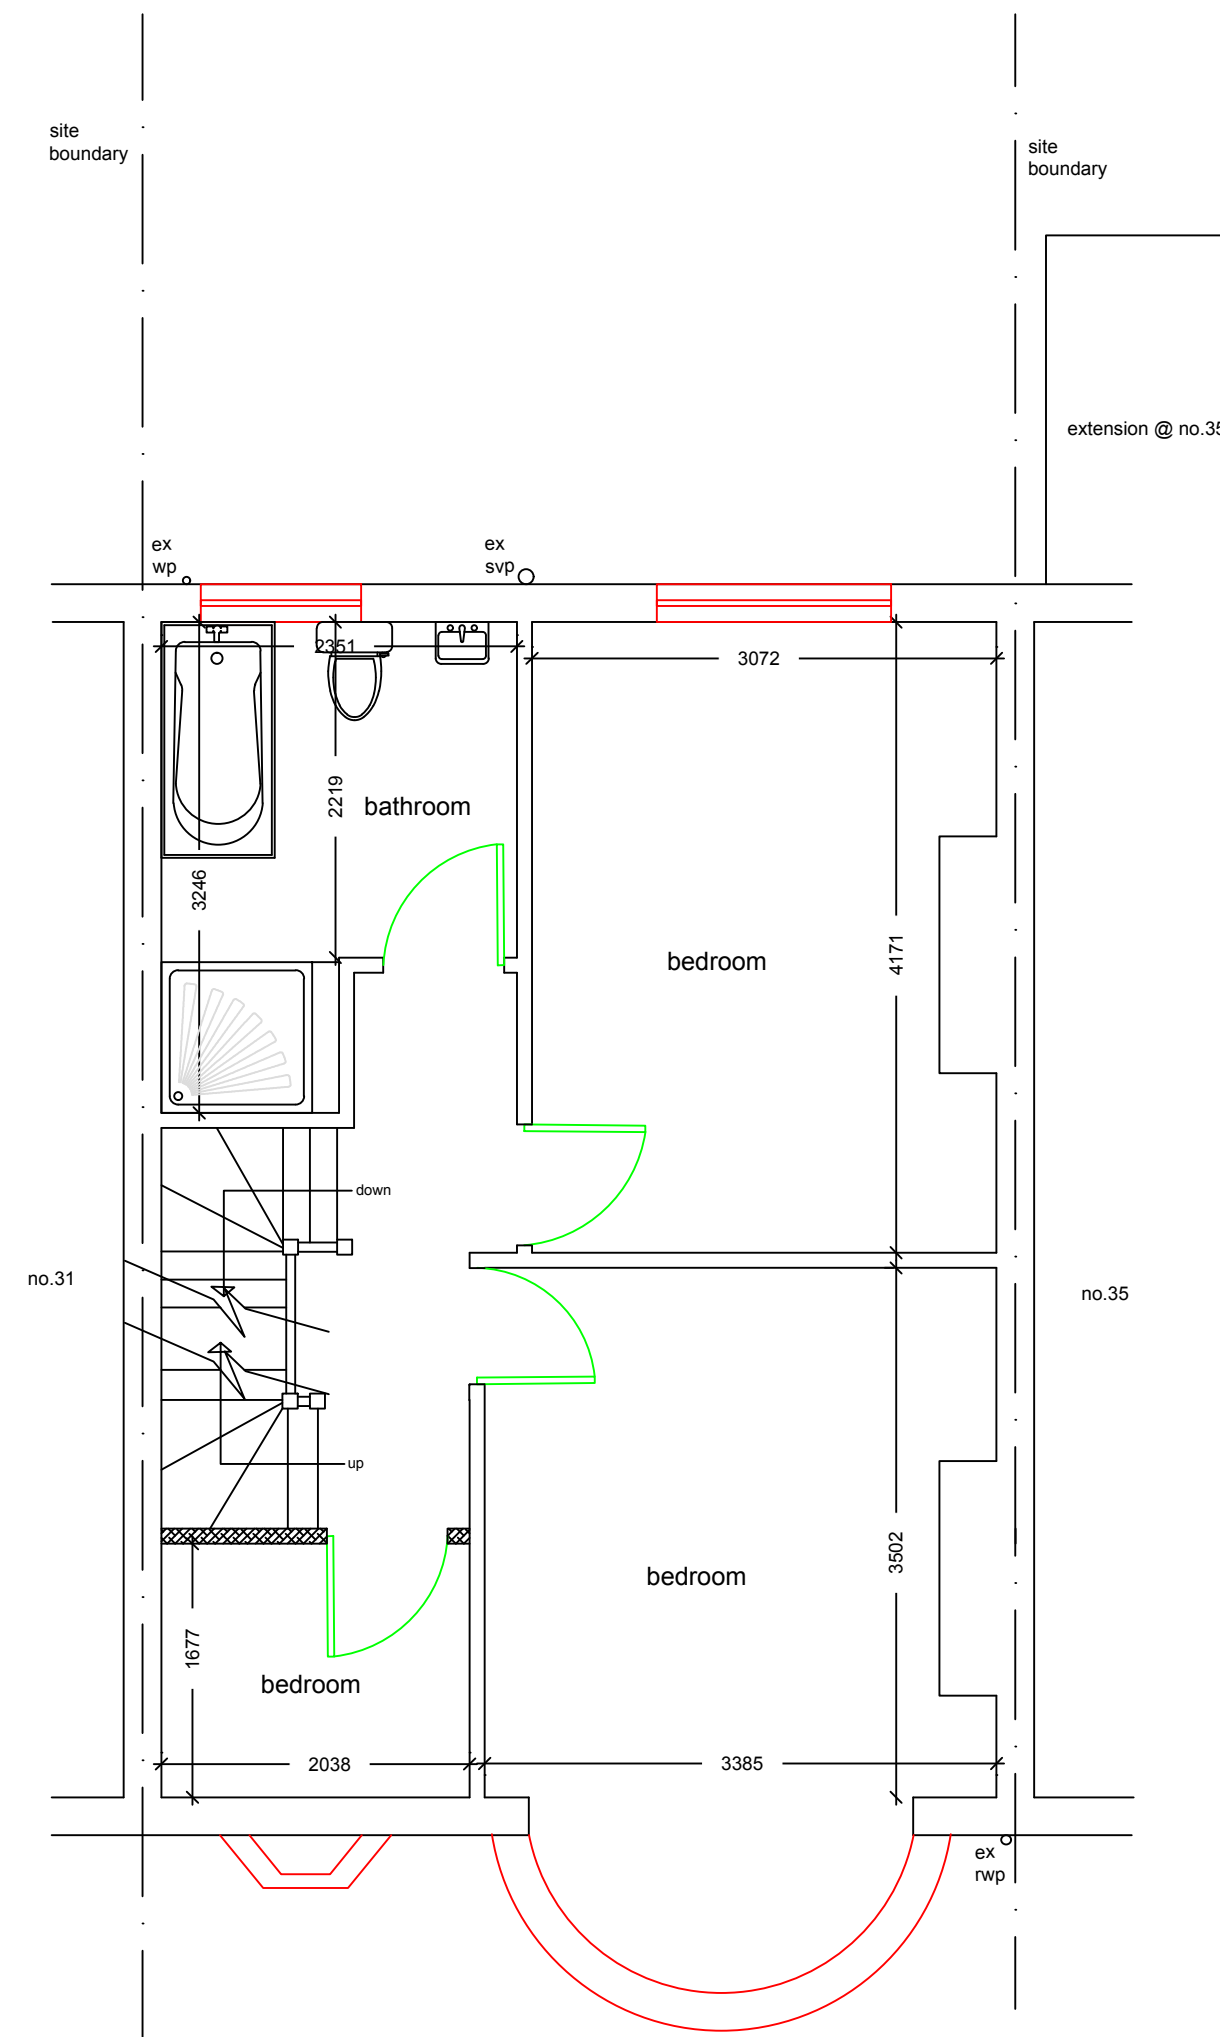

proposed first floor plan
1:50

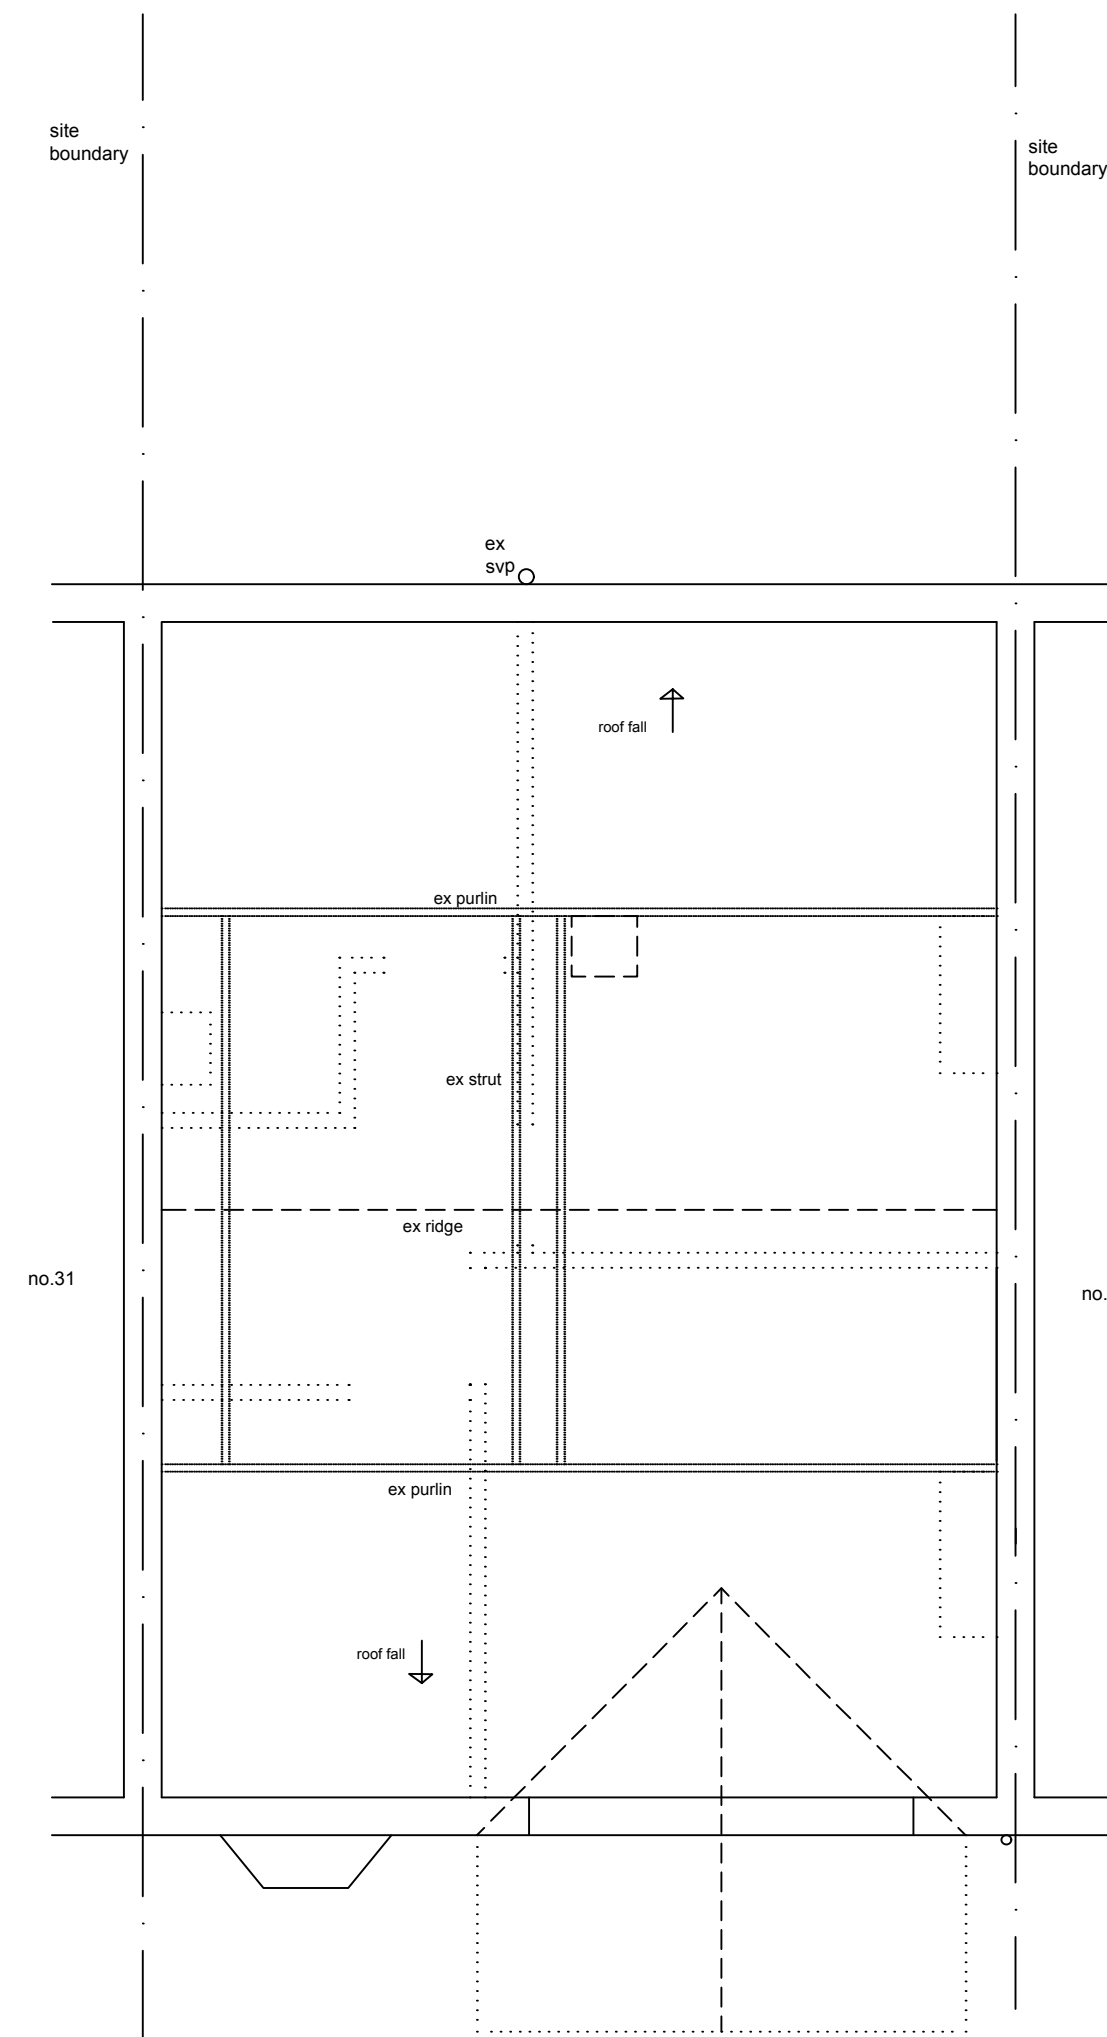

existing loft/roof plan
1:50

 

NO MEASUREMENTS TO BE SCALED FROM THE
DRAWINGS AND ALL ACTUAL MEASUREMENTS
TO BE CHECKED & AGREED WITH CONTRACTOR
ON SITE AT THE TIME OF CONSTRUCTION

General Notes

Drg. No.GRA/0402

No.	Revision/Issue	Date
-----	----------------	------

Firm Name and Address

Middlesex & Herts
7 Elgin Drive
Northwood
Middlesex
HA6 2YR
01923 826280

Project Name and Address

Ms Booth
33 Torcross Road
Ruislip
Middlesex
HA4 0TA

Project
loft conversion

Date
11-02-21

Scale
1:50

Sheet

02