




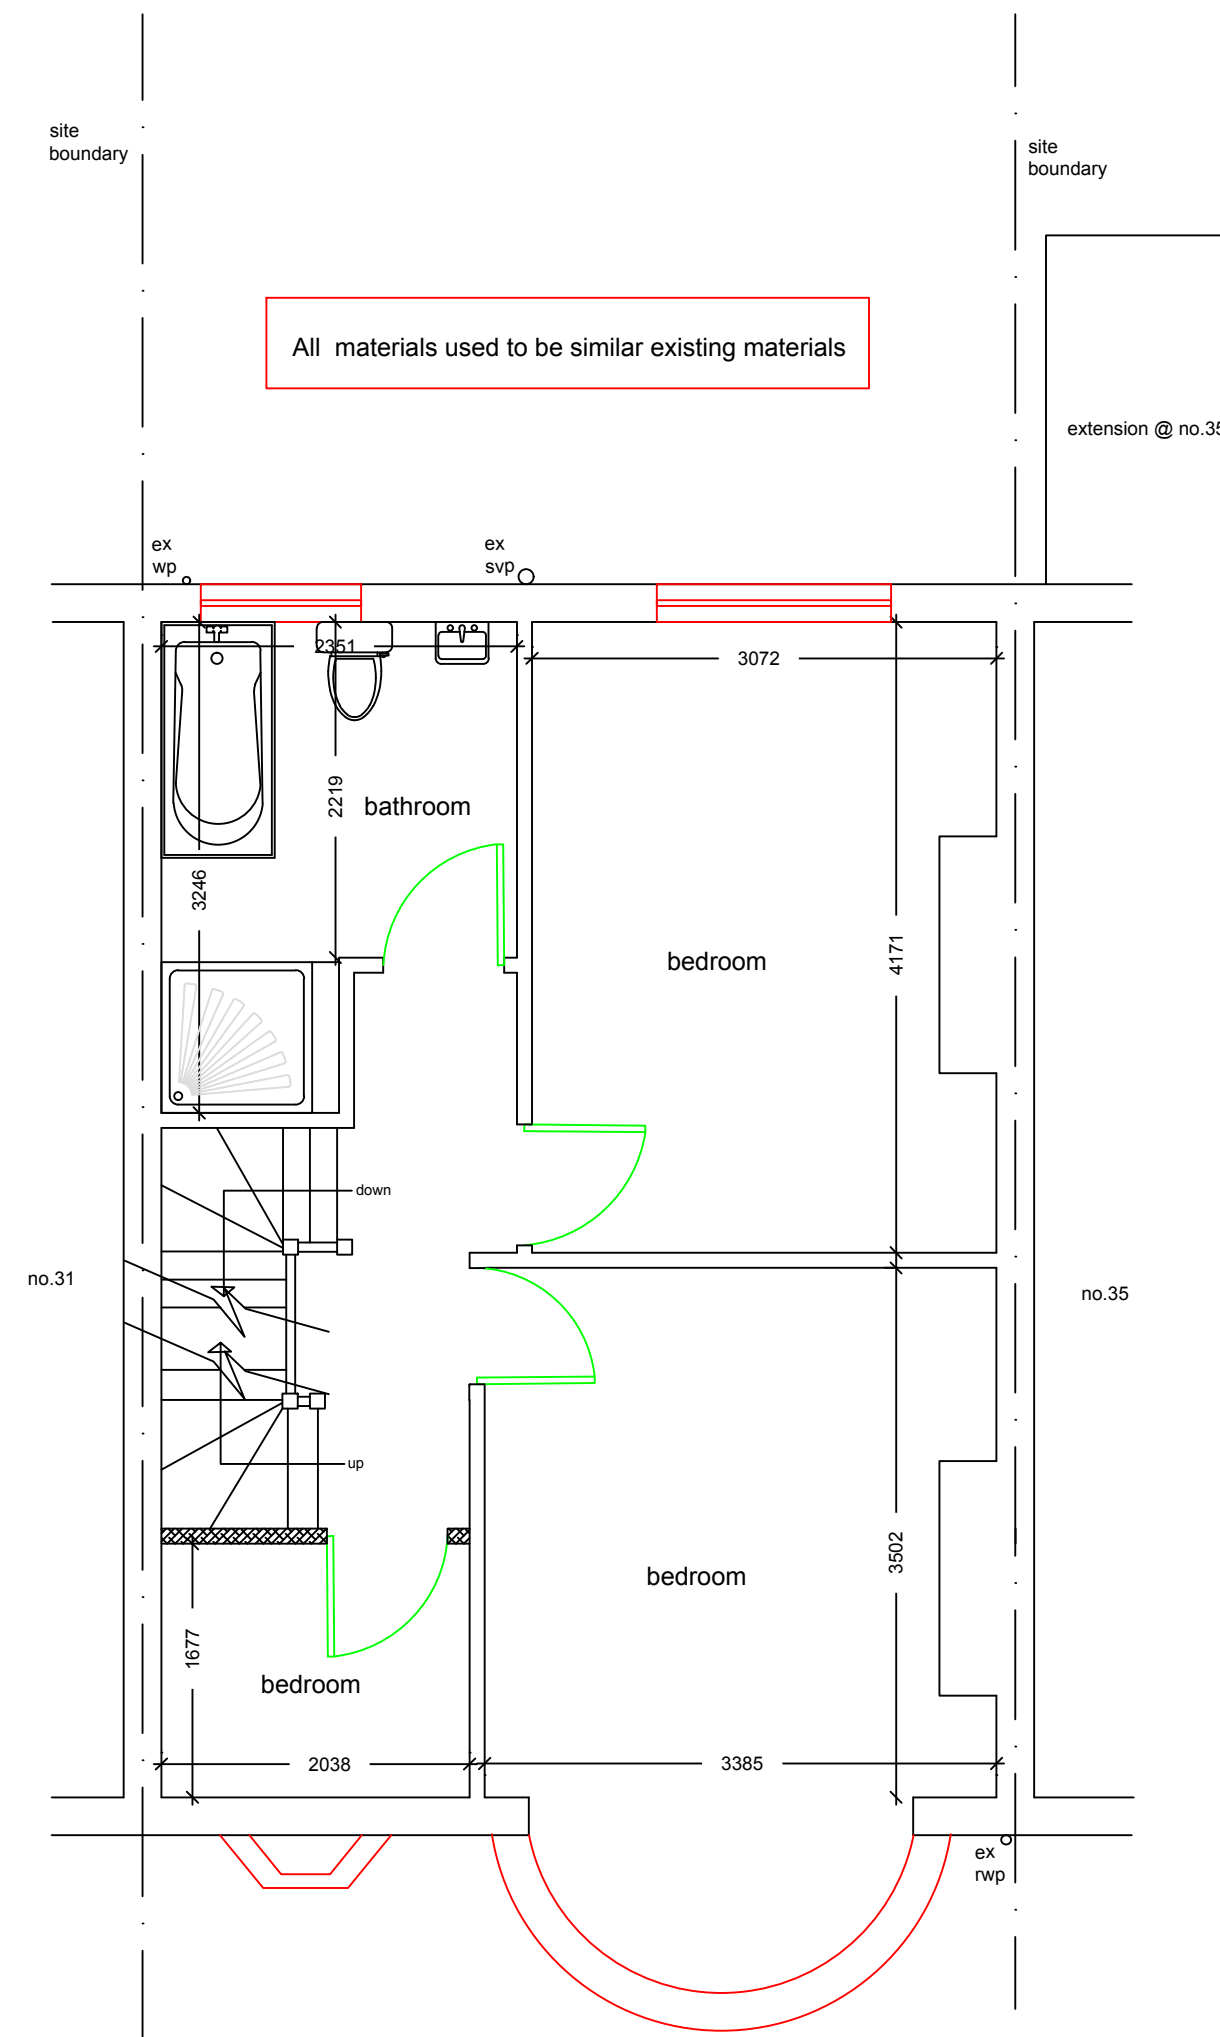

proposed first floor plan
1:50

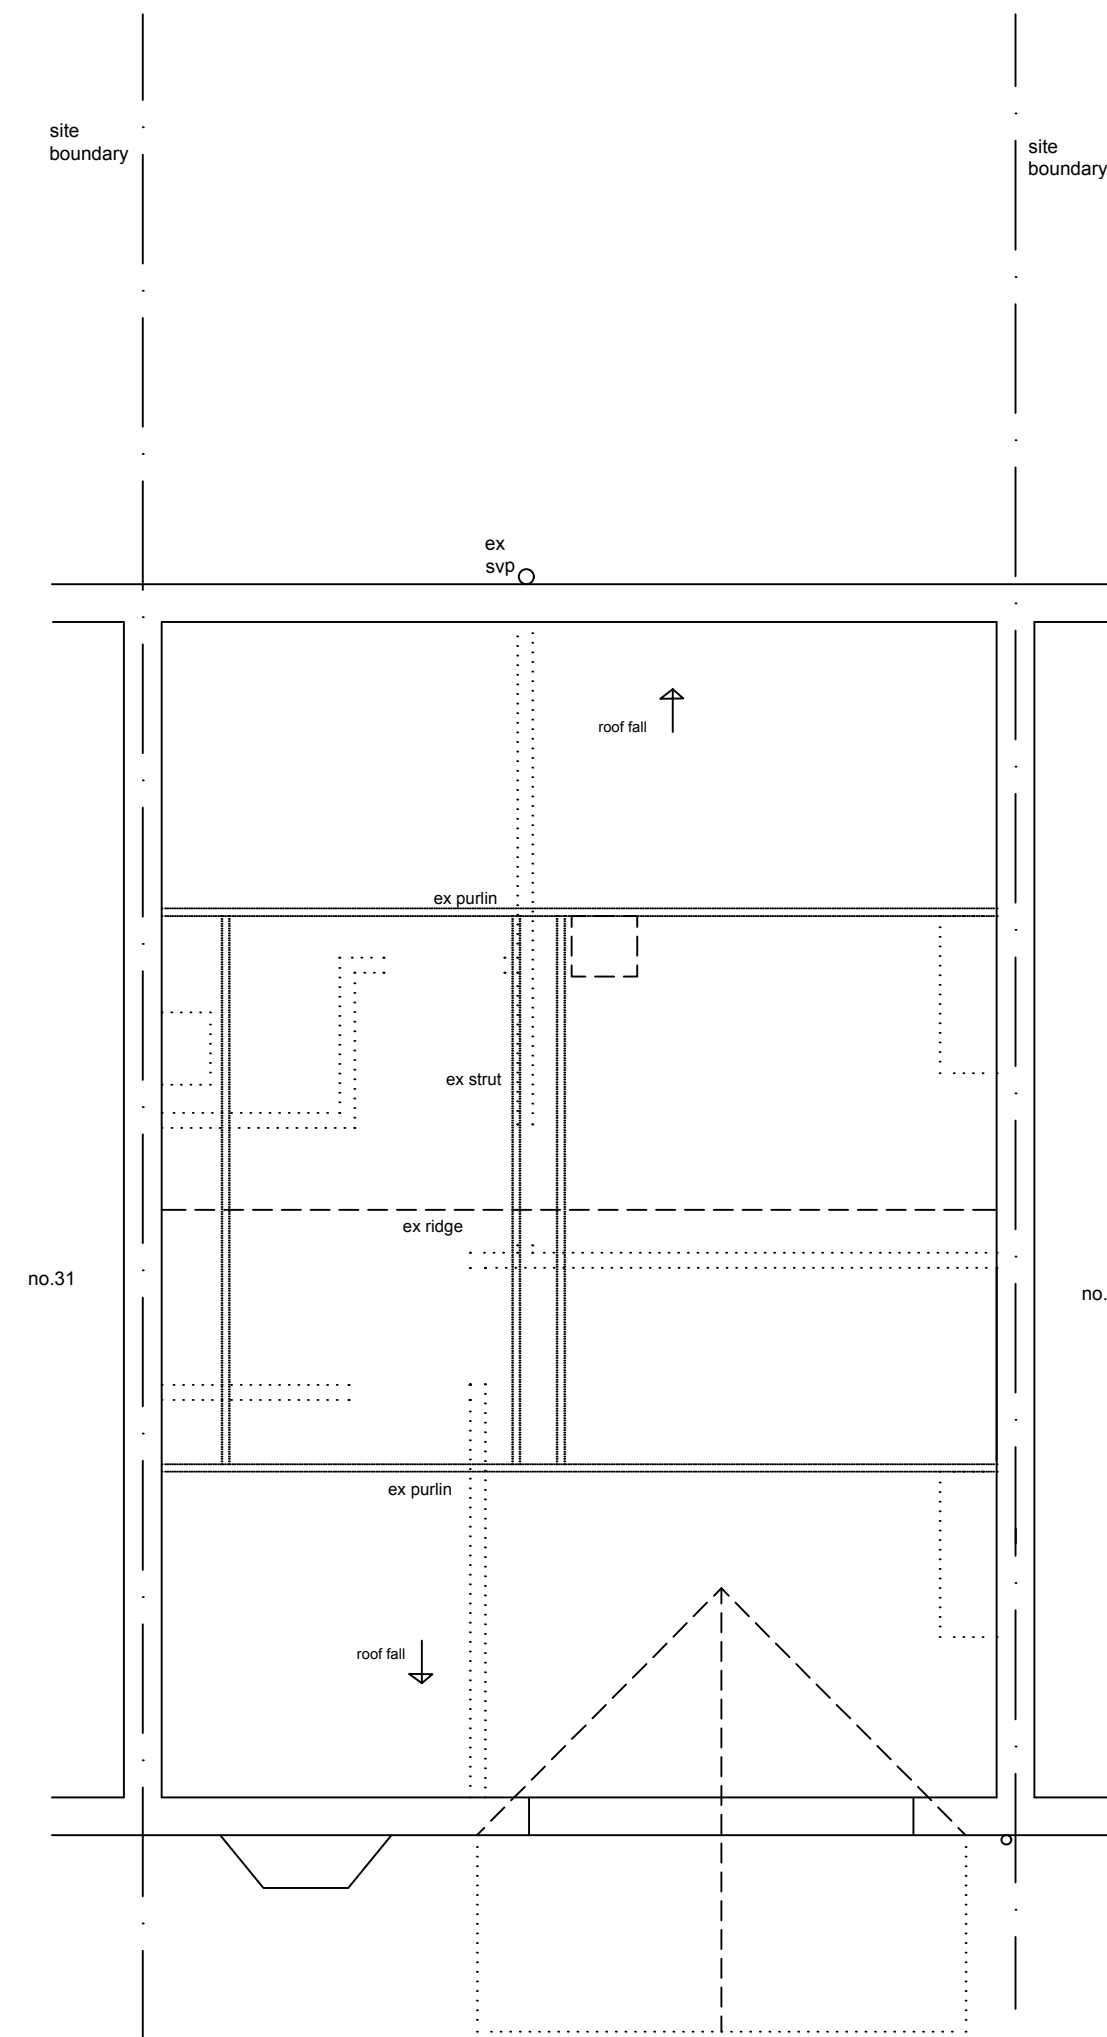

existing loft/roof plan
1:50

 

NO MEASUREMENTS TO BE SCALED FROM THE
DRAWINGS AND ALL ACTUAL MEASUREMENTS
TO BE CHECKED & AGREED WITH CONTRACTOR
ON SITE AT THE TIME OF CONSTRUCTION

General Notes

	Drg. No.GRA/0402/A	
	Planning Rev A	08/04/22
No.	Revision/Issue	Date

Firm Name and Address

Middlesex & Herts

7 Elgin Drive
Northwood
Middlesex
HA6 2YR

01923 826280

Project Name and Address

Ms Booth
33 Torcross Road
Ruislip
Middlesex
HA4 0TA

Project	loft conversion	Sheet
Date	11-02-21	02A
Scale	1:50	