


0 1 2 5 10 Metre



This drawing is the property of **BANCIL PARTNERSHIP LTD**
Copyright is reserved by them and the drawing is issued on the condition that it is not copied, reproduced, retained or disclosed to any unauthorised person, either wholly or in part without the consent in writing of **BANCIL PARTNERSHIP LTD**


Date _____

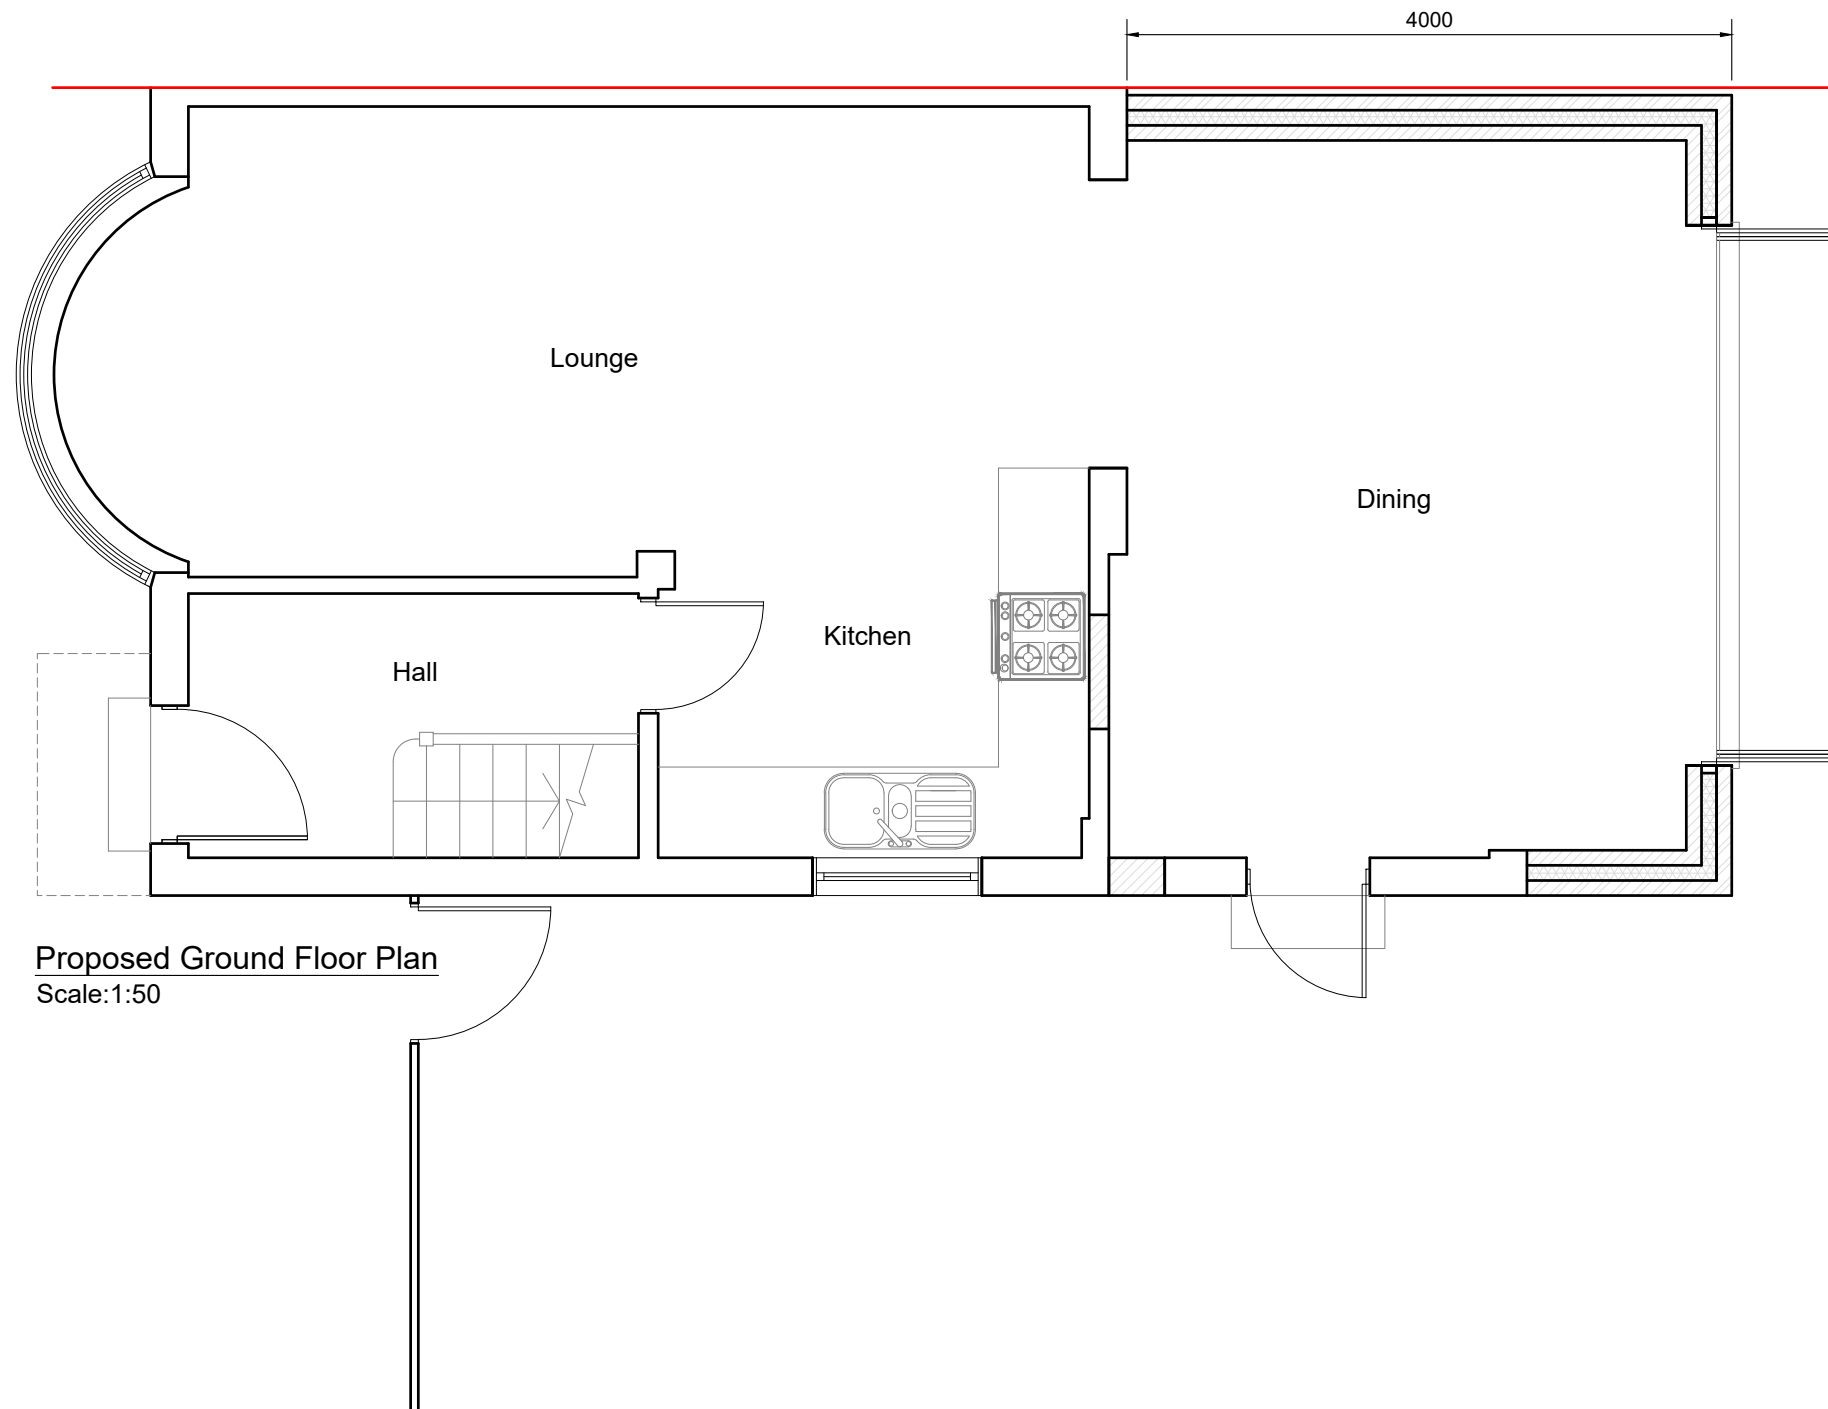

1:50




	Dimensions to be verified on site DO NOT SCALE FROM THIS DRAWING. Any areas indicated on this drawing are for guidance only. No responsibility is taken for their accuracy. This drawing is the property of BANCIL PARTNERSHIP LTD Copyright is reserved by them and the drawing is issued on the condition that it is not copied, reproduced, retained or disclosed to any unauthorised person, either wholly or in part without the consent in writing of BANCIL PARTNERSHIP LTD		Site Address:		Client Detail:		Title:		Drawn By: NM		Revisions:		
			14 Exmouth Road Ruislip Middlesex HA4 0UF		14 Exmouth Road Ruislip Middlesex HA4 0UF		Proposed Ground Floor Plan		Checked By: PP		Rev	Revision	Date
	131, Heston Road, Hounslow, Middlesex, TW5 0RD, 0208 574 4546						Scale: 1:50		Date: 09/2020				
							Paper Size: A3		Drawing No. PL/VP/3045 - 02				

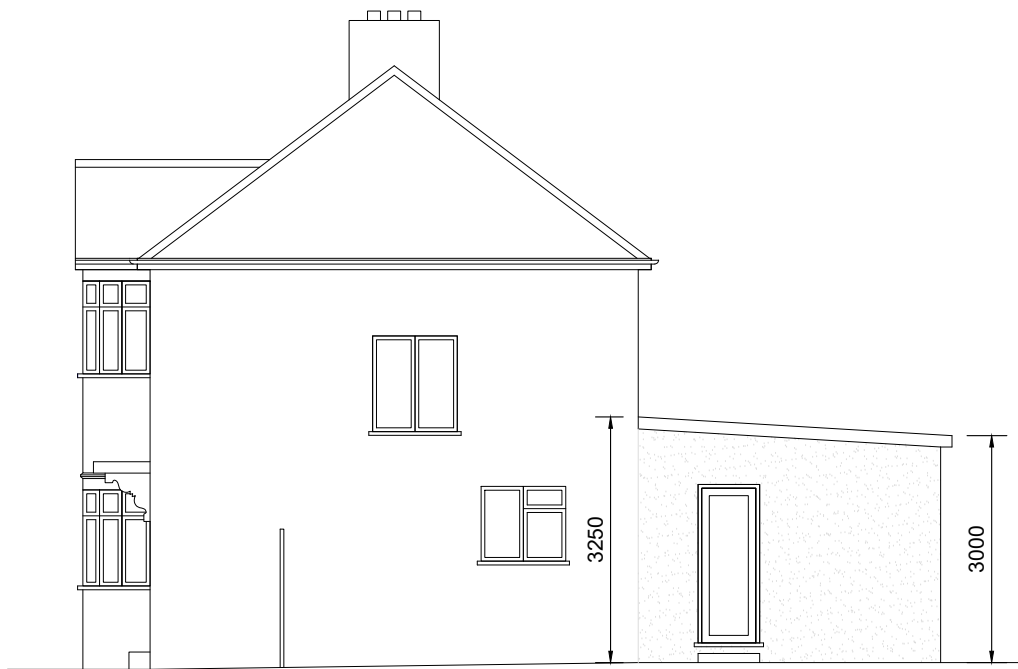

Proposed Side Elevation
Scale:1:100



Proposed Rear Elevation
Scale:1:100

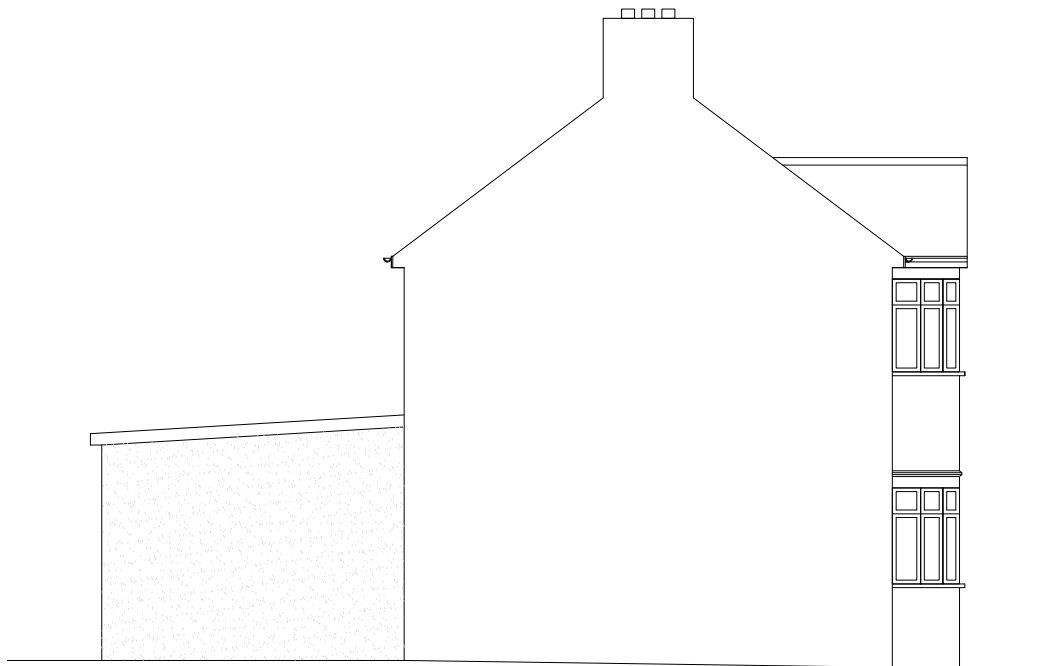

Proposed Side Elevation
Scale:1:100



	Dimensions to be verified on site DO NOT SCALE FROM THIS DRAWING. Any areas indicated on this drawing are for guidance only. No responsibility is taken for their accuracy.	Site Address:	Client Detail:	Title:				Drawn By: NM	Revisions:		
		14 Exmouth Road Ruislip Middlesex HA4 0UF	14 Exmouth Road Ruislip Middlesex HA4 0UF	Proposed Elevations					Rev	Revision	Date
	This drawing is the property of BANCIL PARTNERSHIP LTD Copyright is reserved by them and the drawing is issued on the condition that it is not copied, reproduced, retained or disclosed to any unauthorised person, either wholly or in part without the consent in writing of BANCIL PARTNERSHIP LTD				Scale:	1:100	Paper Size:	A3	Checked By: PP	Date: 09/2020	Drawing No. PL/VP/3045 - 03
131, Heston Road, Hounslow, Middlesex, TW5 0RD, 0208 574 4546											