

NEW STEEL BEAMS TO BE EMBEDDED IN 2112mm SITS UPSTAIRS & SKIN OF FIRE RETARDANT PAINT TO A CHIEF DEPARTMENT FIRE PROTECTION.

2112x100x15mm SITS UPSTAIRS & SKIN OF FIRE RETARDANT PAINT TO A CHIEF DEPARTMENT FIRE PROTECTION.

Provide 1/2 hr fire resisting doors off staircase enclosure at ground, 1st & 2nd floors. Closing onto 35x25 glued & screwed studs & 3rd hinges. Walls enclosing staircase to be 1/2 hr fire resisting to include under lining areas of staircase.

Planning
Redwood UP/Gable Roof = 16.81 m³
Redwood Rere Chancel = 27.23 m³
Total = 44.04 m³ *
Soil = Planning Not Required
Required Designment

152x152x12mm UP/Gable Roof
Beam Supporting flat roof of
Dormer bearing onto 35x25x15mm
NS SILLING PLATE & SITS.

Demolish loadbearing timber
stud partitions. Bricks under
partitions over head plate.

100x100x15 SITS WITH
WELDED TUBES BRU LINES
& 2nd M12 BOLTS FOR
CONNECTION WITH CASE 100
POSTURE WALL & WITH LVL
2nd BEAM OVER.

21200x50 TIMBERS
BOLTED TOGETHER.
(STAIR TOWER).

21200x75 TIMBERS
BOLTED TOGETHER.

215mm 'TUBO' BLOCK WALL
RENDERED EXTERIORLY TO MATCH
LVS TUBO BLOCKS ON DORMER &
SKIN INTERIORLY.

100x100x15mm DORMER
CHANCE WALLS WITH 12
LINTEL OVER.

EXTEND EXISTING SUP TO
TAKE WASTE FROM NEW
SHOWER ROOM INTO EXISTING
SYSTEM.

SHOWER ROOM TO HAVE
WALL VENT TO CHAN AIR
AND 30 LVS.

Demolish 100x100 TIMBER
POSTS FORMING DORMER
FRAME & SUPPORTS FOR LINTELS
OVER DRAININGS.

Provide main elevated
water connected smoke
ducts to the circulating
ducts at GND. 1st & 2nd floor
ceilings - all with battens
back up.

PROPOSED ROOMS IN ROOF SPACE

100x50 TIMBERS @ 400mm. 100mm EXT
DENSITY 100. 9mm SILLING BOARDING
INTERIORLY & EXTERIORLY. LAYER FELT.
38x19 SW BATTENS. VERTICAL HUNG PLAIN
TIES TO FINISH. 100 CELOTEX INSULATION.
5003 PLY WASTE VALVE BORDER. 12mm
PLASTERBOARD & SKIN.

'WATER DECK' ROOF CONSTRUCTION
SEE ENCLOSED SPEC. SHT. 175x50
FLAT ROOF JOISTS @ 400mm. 12mm
PLASTERBOARD & SKIN.

FELT TO BE DRESSED MIN 450 JL
UNDER TIES

Provide 30mm URETHANE
WALL TIES AS CLOSE TO
EDGE AS PRACTICALLY
AS POSSIBLE.

135 CELOTEX INSULATION
BETWEEN UNDER BATTENS
CROSS BATTEN AS NECESSARY TO
ENSURE SMOKE VENT GOES OVER.
5003 PLY WASTE VALVE BORDER
12mm PLASTERBOARD & SKIN.

Provide solid
backing between
water & cold leads
to prevent cold
bridging.

Provide insulation over
lintels to prevent cold
bridging (between joists)

21150x50 TIMBERS BOLTED
TOGETHER TO FORM LINTELS
OVER DRAININGS.

100x50 TIMBERS @ 400mm
100mm EXT DENSITY 100. 9mm
FELT. 38x19 SW BATTENS. VERTICAL
HUNG PLAIN TIES TO FINISH.
100 CELOTEX INSULATION. 5003
PLY WASTE VALVE BORDER. 12mm
PLASTERBOARD & SKIN.


NEW STRUCTURAL FLOOR WITH 2112mm
TIG BOARDING OVER. INFILL WITH
ROCKWOL MINERAL WOOL BATT
SUPPORTED ON CURVED WIRE STIFFED
TO JOIST. Provide min 12mm beam
underside of new joists to existing
system.

Demolish 100 loadbearing
timber stud partitions
BROADENING PARTITION S
OVER HEAD PLATE.

ENSURE MIN 25mm CAST
VENT GOES TO ROOF SPACE
(TYP).

NEW SFT WOOD STAIRCASE

FIRST FLOOR PLAN (showing proposed alterations)

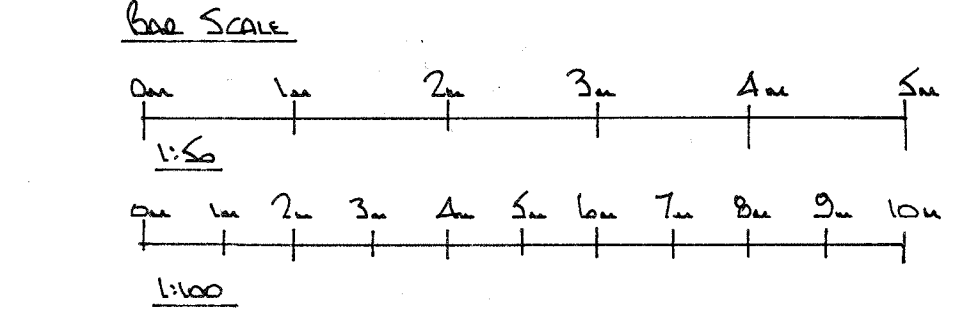


Provide ESCAPE TYPE FULLY
OPERABLE COVENTRY MIN
0.33m² or 750 x 450.
But CUL MIN 100. MAX
1100 ABOVE FL.

Obscure Glass

GROUND FLOOR PLAN

ALL MATERIALS TO MATCH EXISTING

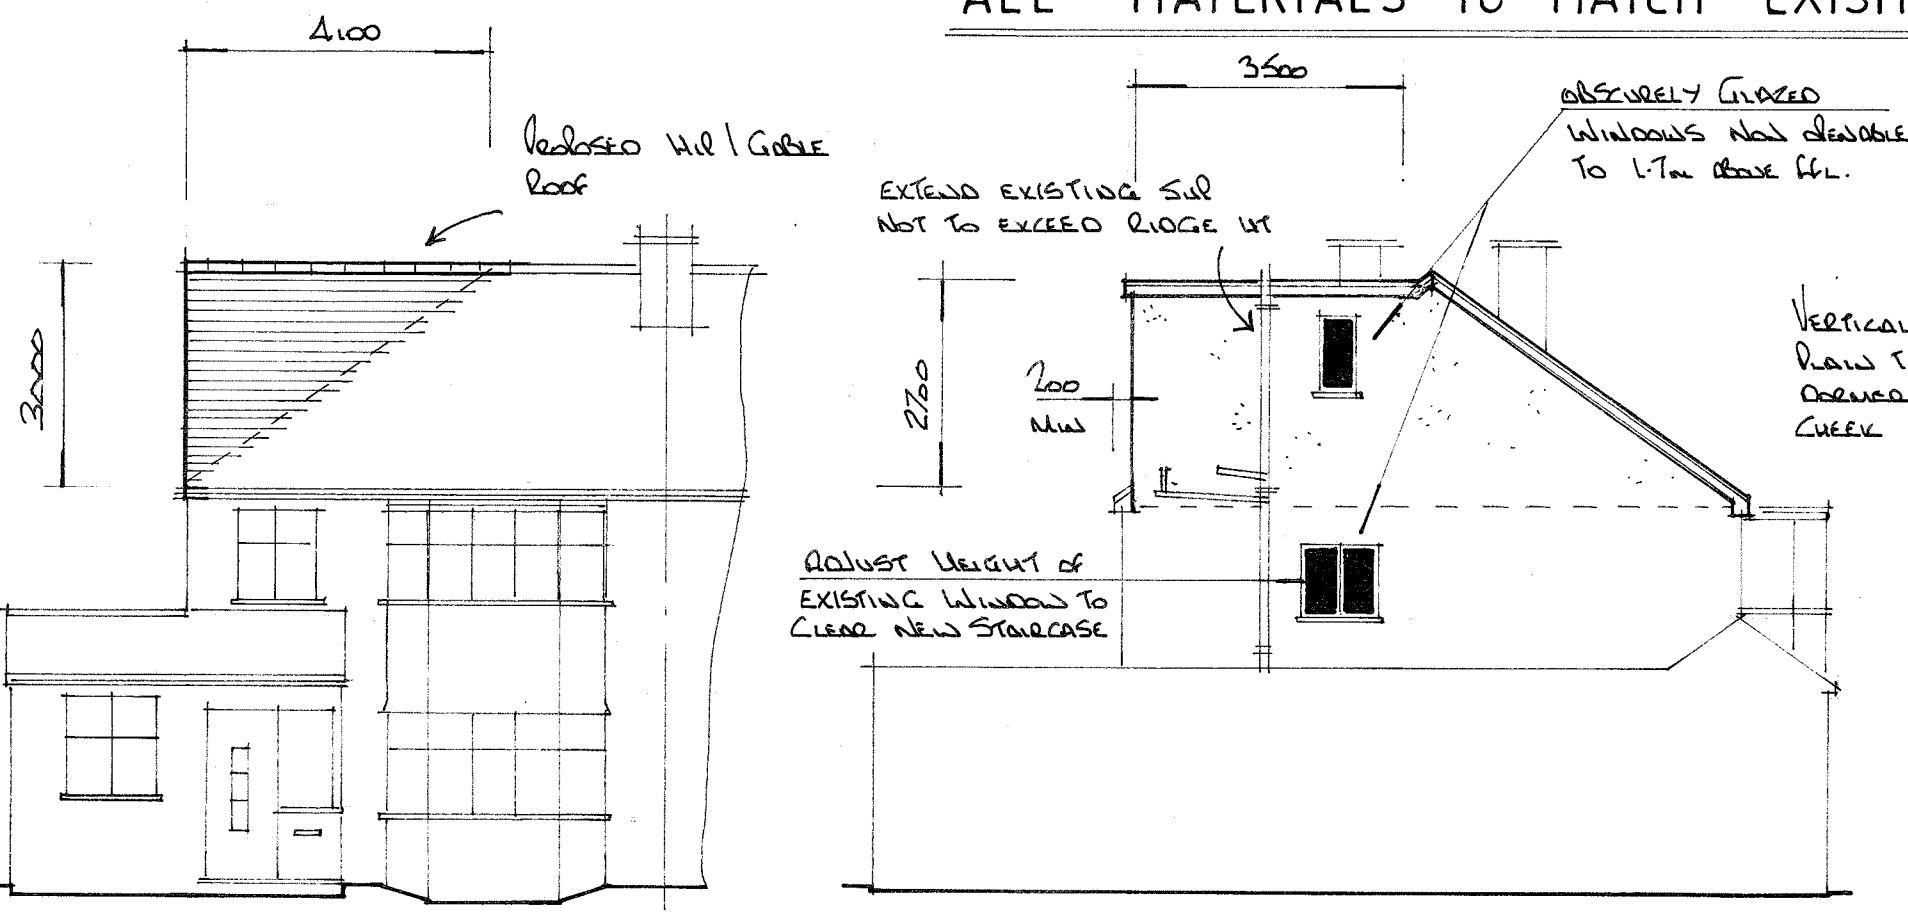


FRONT ELEVATION

SIDE ELEVATION

REAR ELEVATION

SECTION A-A

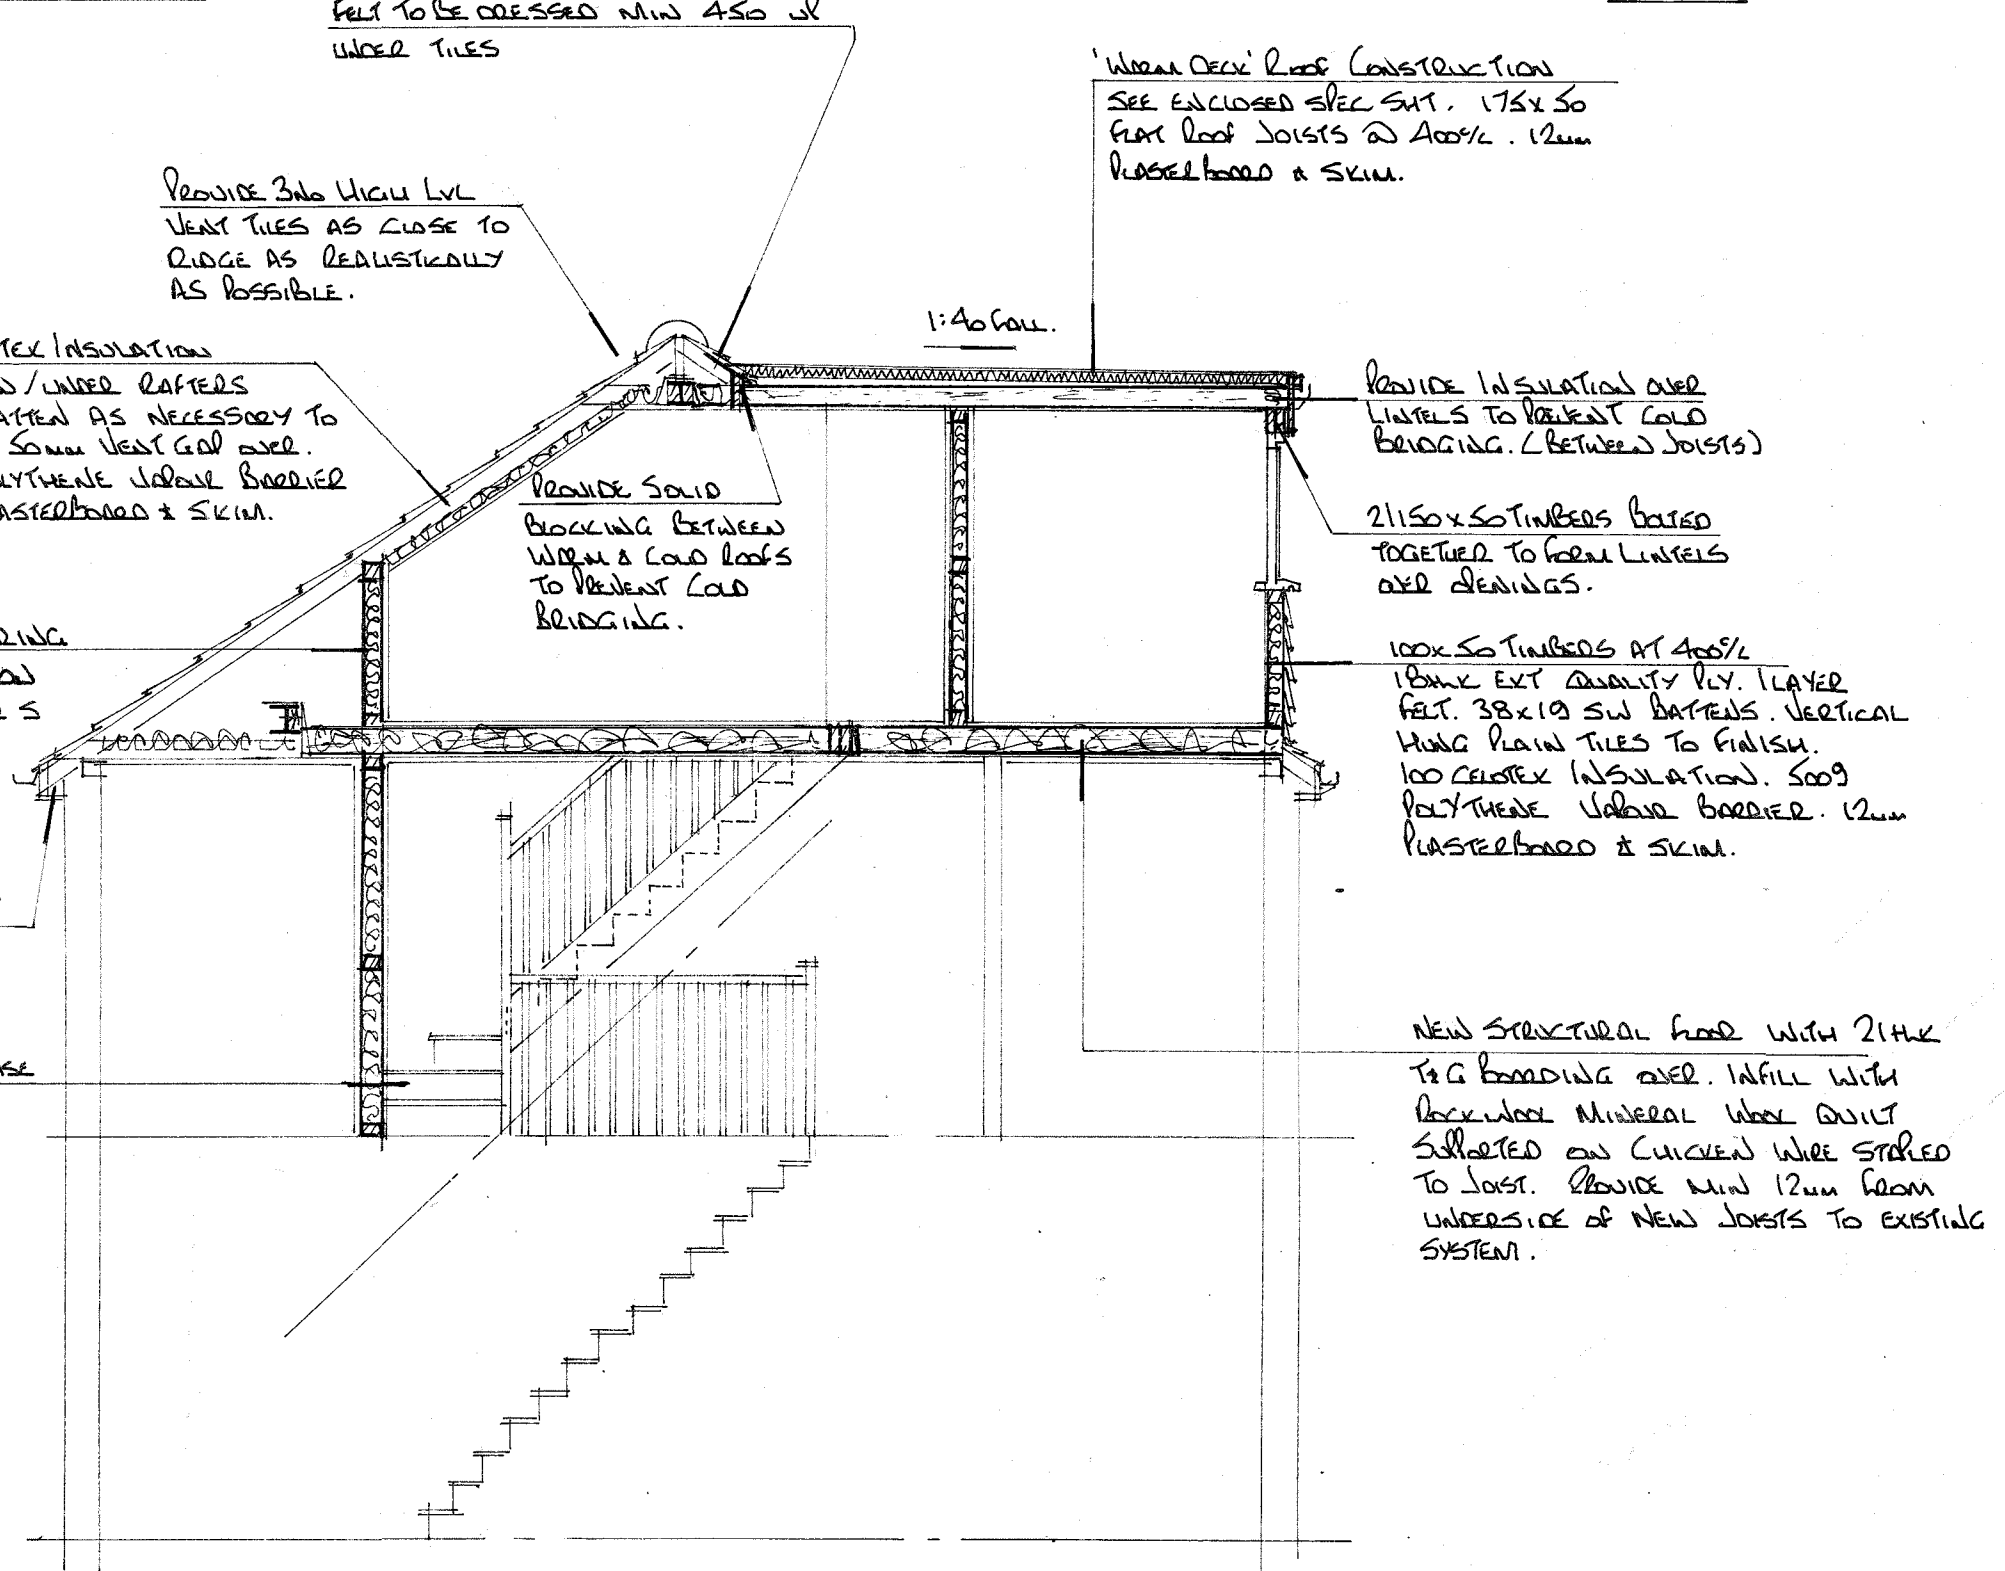

NOTES:
All dimensions must be checked on site and not scaled from this drawing.

1. All dimensions are in millimetres.
2. Ventilation to be 1/20 of room area (min)
3. Lintels to have min of 150 end bearings.
4. New habitable rooms to have background ventilation of at least 8000mm² i.e. Trickle vent or air brick.
5. New stud partitions to be constructed of 100 x 50 timbers @ 400 centres with horizontal noggins. Infill with rockwool mineral wool quilt, 2 x 12mm sheets of plasterboard and skim. Partitions to be of doubled up floor joists bolted together with M12 bolts at 500 centres.
6. New windows to be double glazed and achieve a U value of 1.6w/m²k i.e. 16mm spacer with low E glass to inner pane.
7. Staircase: 13 No. equal risers @ 207mm
12 No. equal treads @ 235mm
Max 42° pitch, min 2000mm clear headroom height.
Min 900mm finished floor level to handrail/stairnosing.
Max 100 centres balustrading. Min 50mm treads to winder box.
Staircase manufacturer to visit site and confirm the above.
8. Provide code 4 lead flashing and soakers to dormer at junction of main roof.
9. Plumbing: Waste pipe sizes: sink 38 diameter, bath - 38 diameter, shower - 38 diameter, wash hand basin 32 diameter. All with 75 deep seal traps. All plumbing to be BS 5572:1978
10. 75% Light fittings to be capable of taking a lamp having a luminous efficiency greater than 40 lumens/circuit watt.
11. All electrical works to be designed and installed, inspected and tested in accordance with the requirements of BS 7671, the IEE 17th edition wiring guidance and building regulation part P (electrical safety) by a competent person with a self-certification scheme authorised by the secretary of state. (BRE, BSI, ELECSA, NAPIT or NICEIC)

A	Date	Revisions

©copyright
Pottle & Co
Planning & Building Consultants
Suite A, 128 Manor Way
Ruislip, Middlesex, HA4 8HR
Tel: 01895 622800
www.pottle.uk.com

Client
MR MRS SIMMONDS

Job Title
20 ORCHARD CLOSE
RUISLIP
MIDDX

Drawing Title
ALTERATIONS TO MAIN
ROOF FOR LOFT
CONVERSION

Scale
1:50, 100.

Date August 2017 Drawn by GEL

Drg No. 3945 /01 Rev.