




EXISTING PLAN - GROUND FLOOR
(SCALE 1:100)

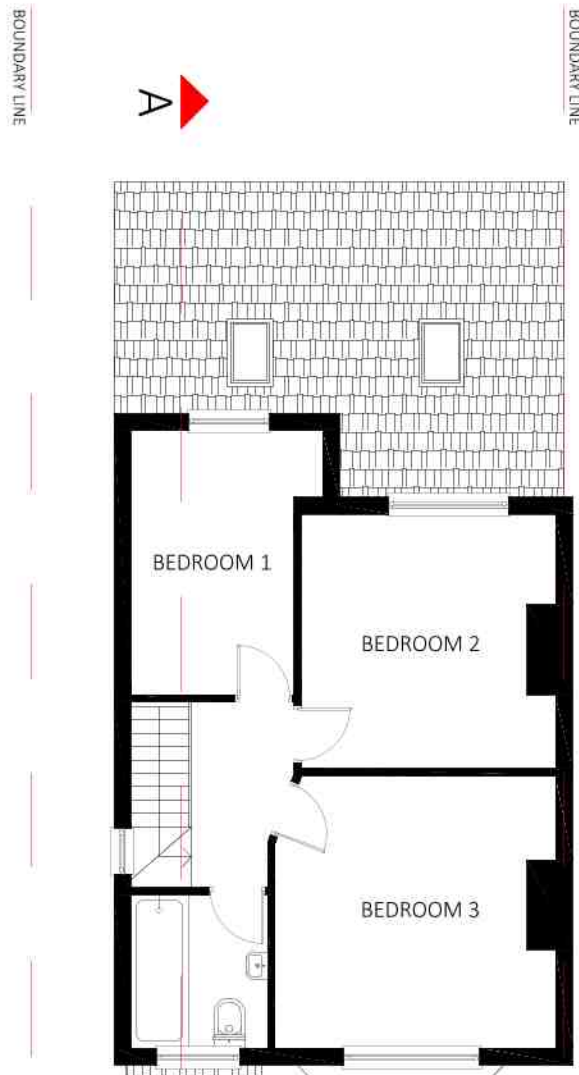

EXISTING PLAN - FIRST FLOOR
(SCALE 1:100)

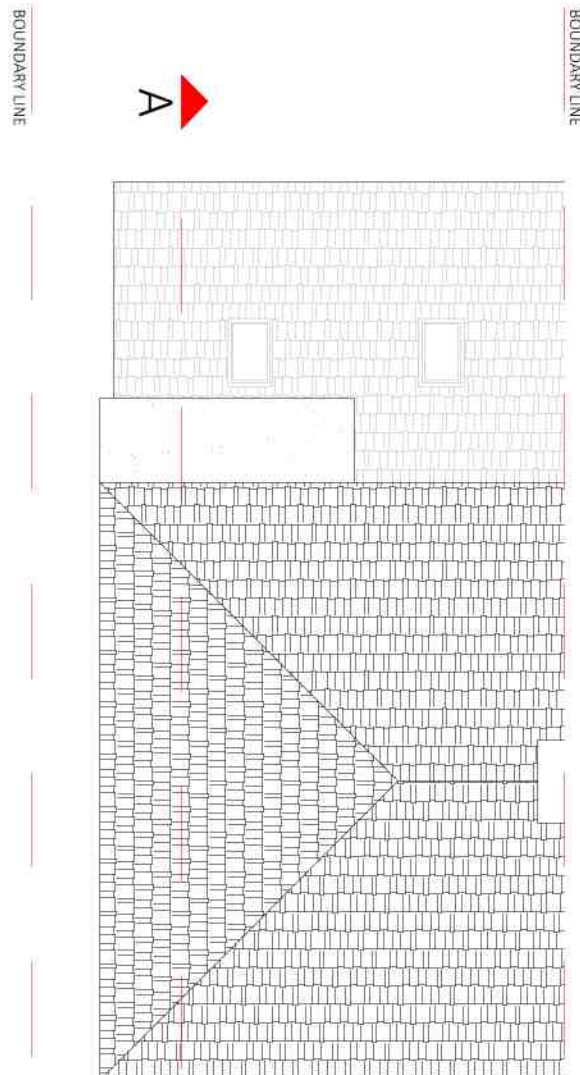

EXISTING PLAN - ROOF
(SCALE 1:100)

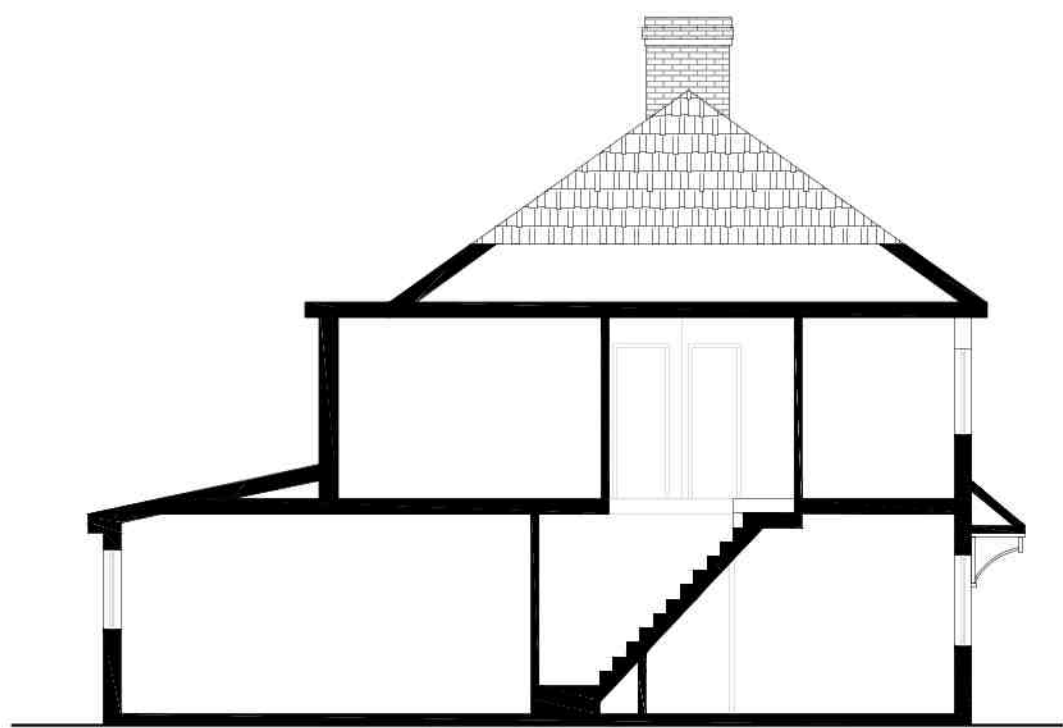


EXISTING SECTION A- A'
(SCALE 1:100)



EXISTING ELEVATION - FRONT
(SCALE 1:100)


ADJOINING PROPERTY

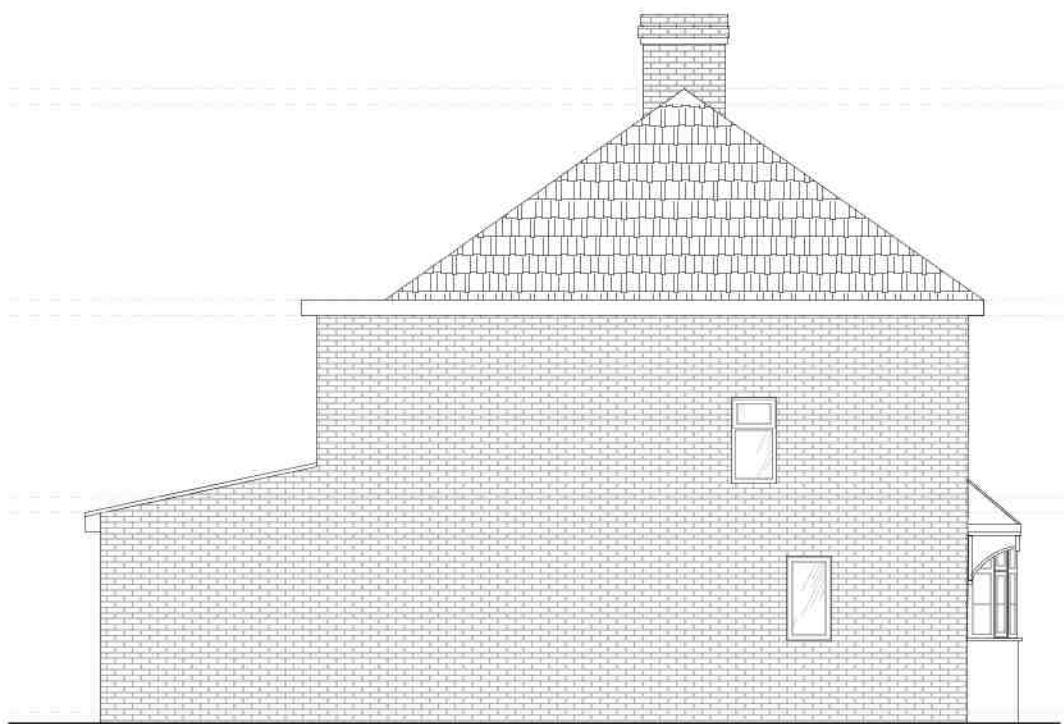


EXISTING ELEVATION - SIDE I
(SCALE 1:100)



EXISTING ELEVATION - REAR
(SCALE 1:100)

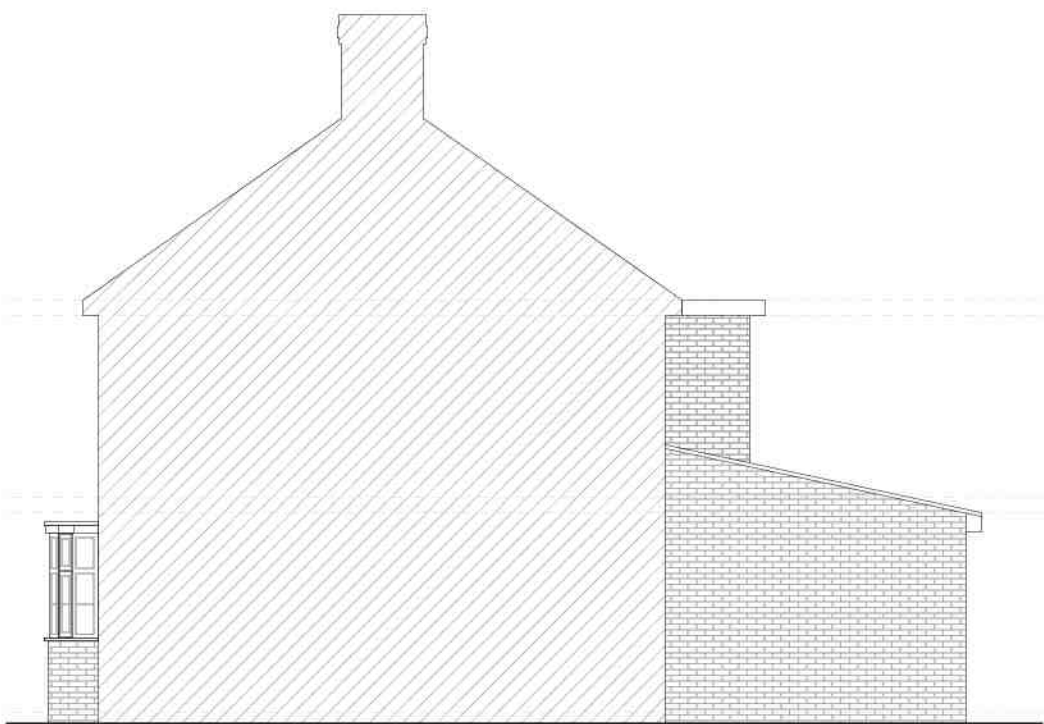

EXISTING ELEVATION - SIDE II
(SCALE 1:100)

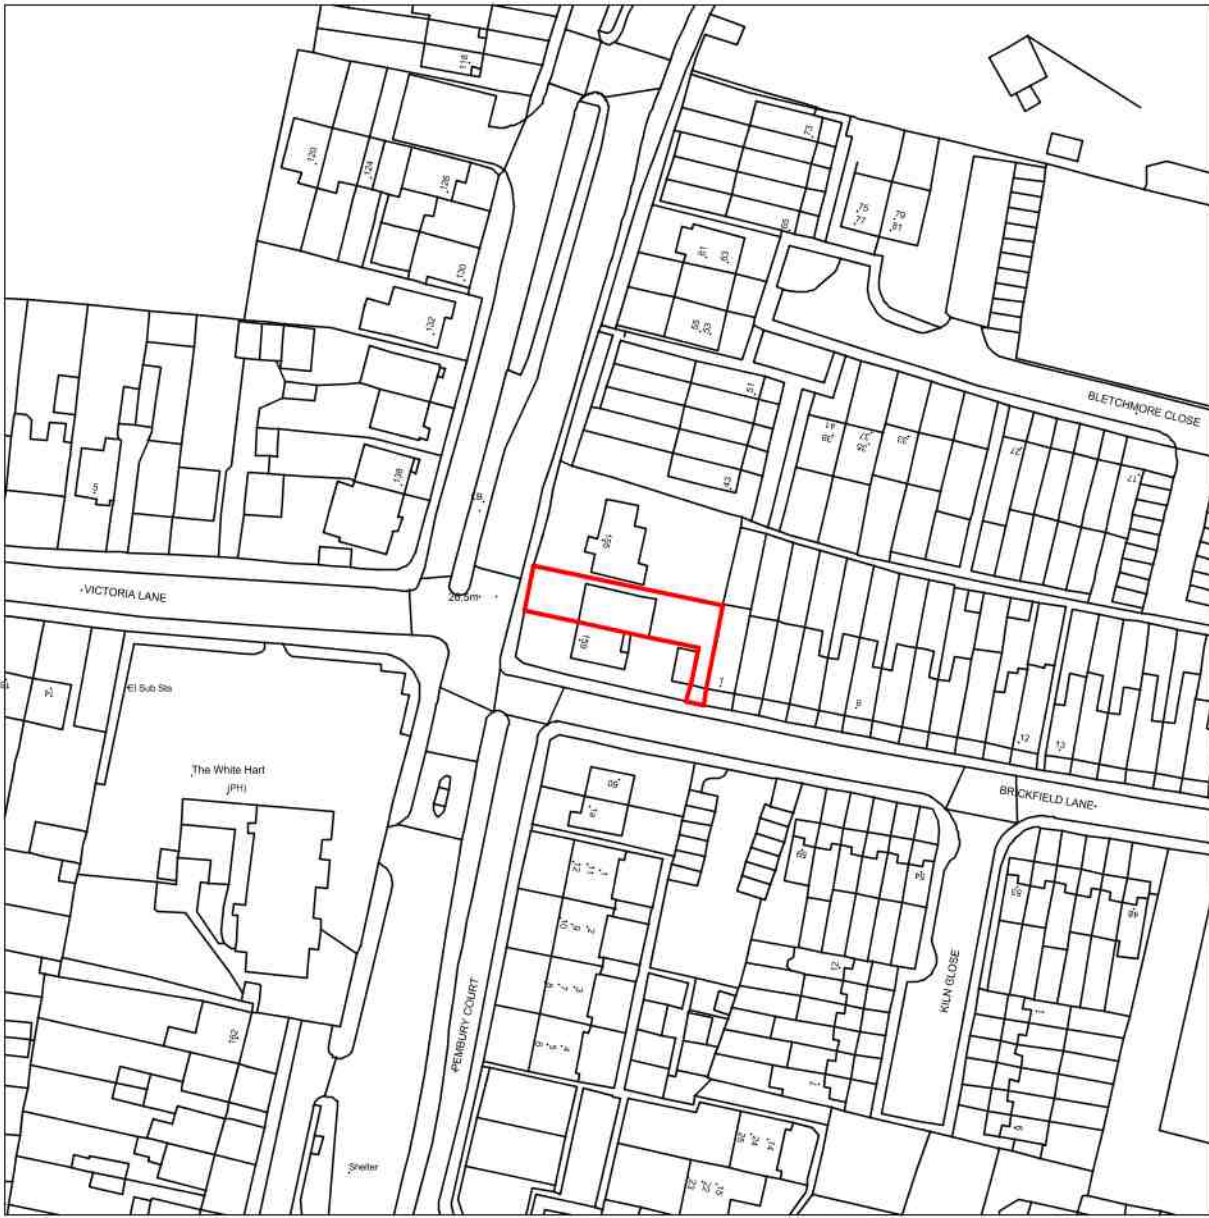

LOCATION PLAN
(SCALE 1:1250)



EXISTING SITE PLAN
(SCALE 1:500)

NOT APPROVED FOR CONSTRUCTION

All measurements to be checked on site and not scaled from this drawing.
Any discrepancies to be reported to The White House Design LTD.
Party wall (etc) act 1997 to be agreed with adjoining neighbours prior to commencing.
All works to the satisfaction of local authority inspector.
No deviation from these drawing what so ever, unless agreed in writing withThe White House Design LTD.

DESCRIPTION
EXISTING PLANS & ELEVATIONS OF HMO

THE WHITE HOUSE DESIGN LTD
CONSULTING CIVIL AND STRUCTURAL ENGINEERS
7 PROGRESS BUSINESS CENTRE
WHITTLE PARKWAY SLOUGH BERKSHIRE SL1 6DQ
TEL: 01628 660 444
FAX: 01628 660 555

SITE ADDRESS:
157 HIGH STREET
HARLINGTON
UB3 5DA

REVISIONS			
DATE:	06 - 10 - 2020	DRAWN BY:	KKC
SCALE:	1:100, 1:500, 1:1250 @ A1	CHECKED BY:	
DRAWING TITLE:	PLANNING	DRAWING NUMBER:	KKC/157/2020/A