
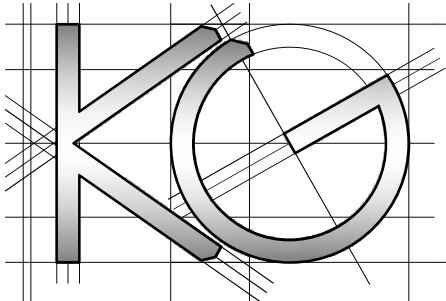


All work to comply with current building regulations and codes of practice

Do not scale from drawings  
all dimensions to be checked on site before the start of any work

All Proposed External Materials to Match Existing External Materials

Any Proposed Windows to Flank wall to be Obscure Glazed and Non-Opening below 1.7m from FFL

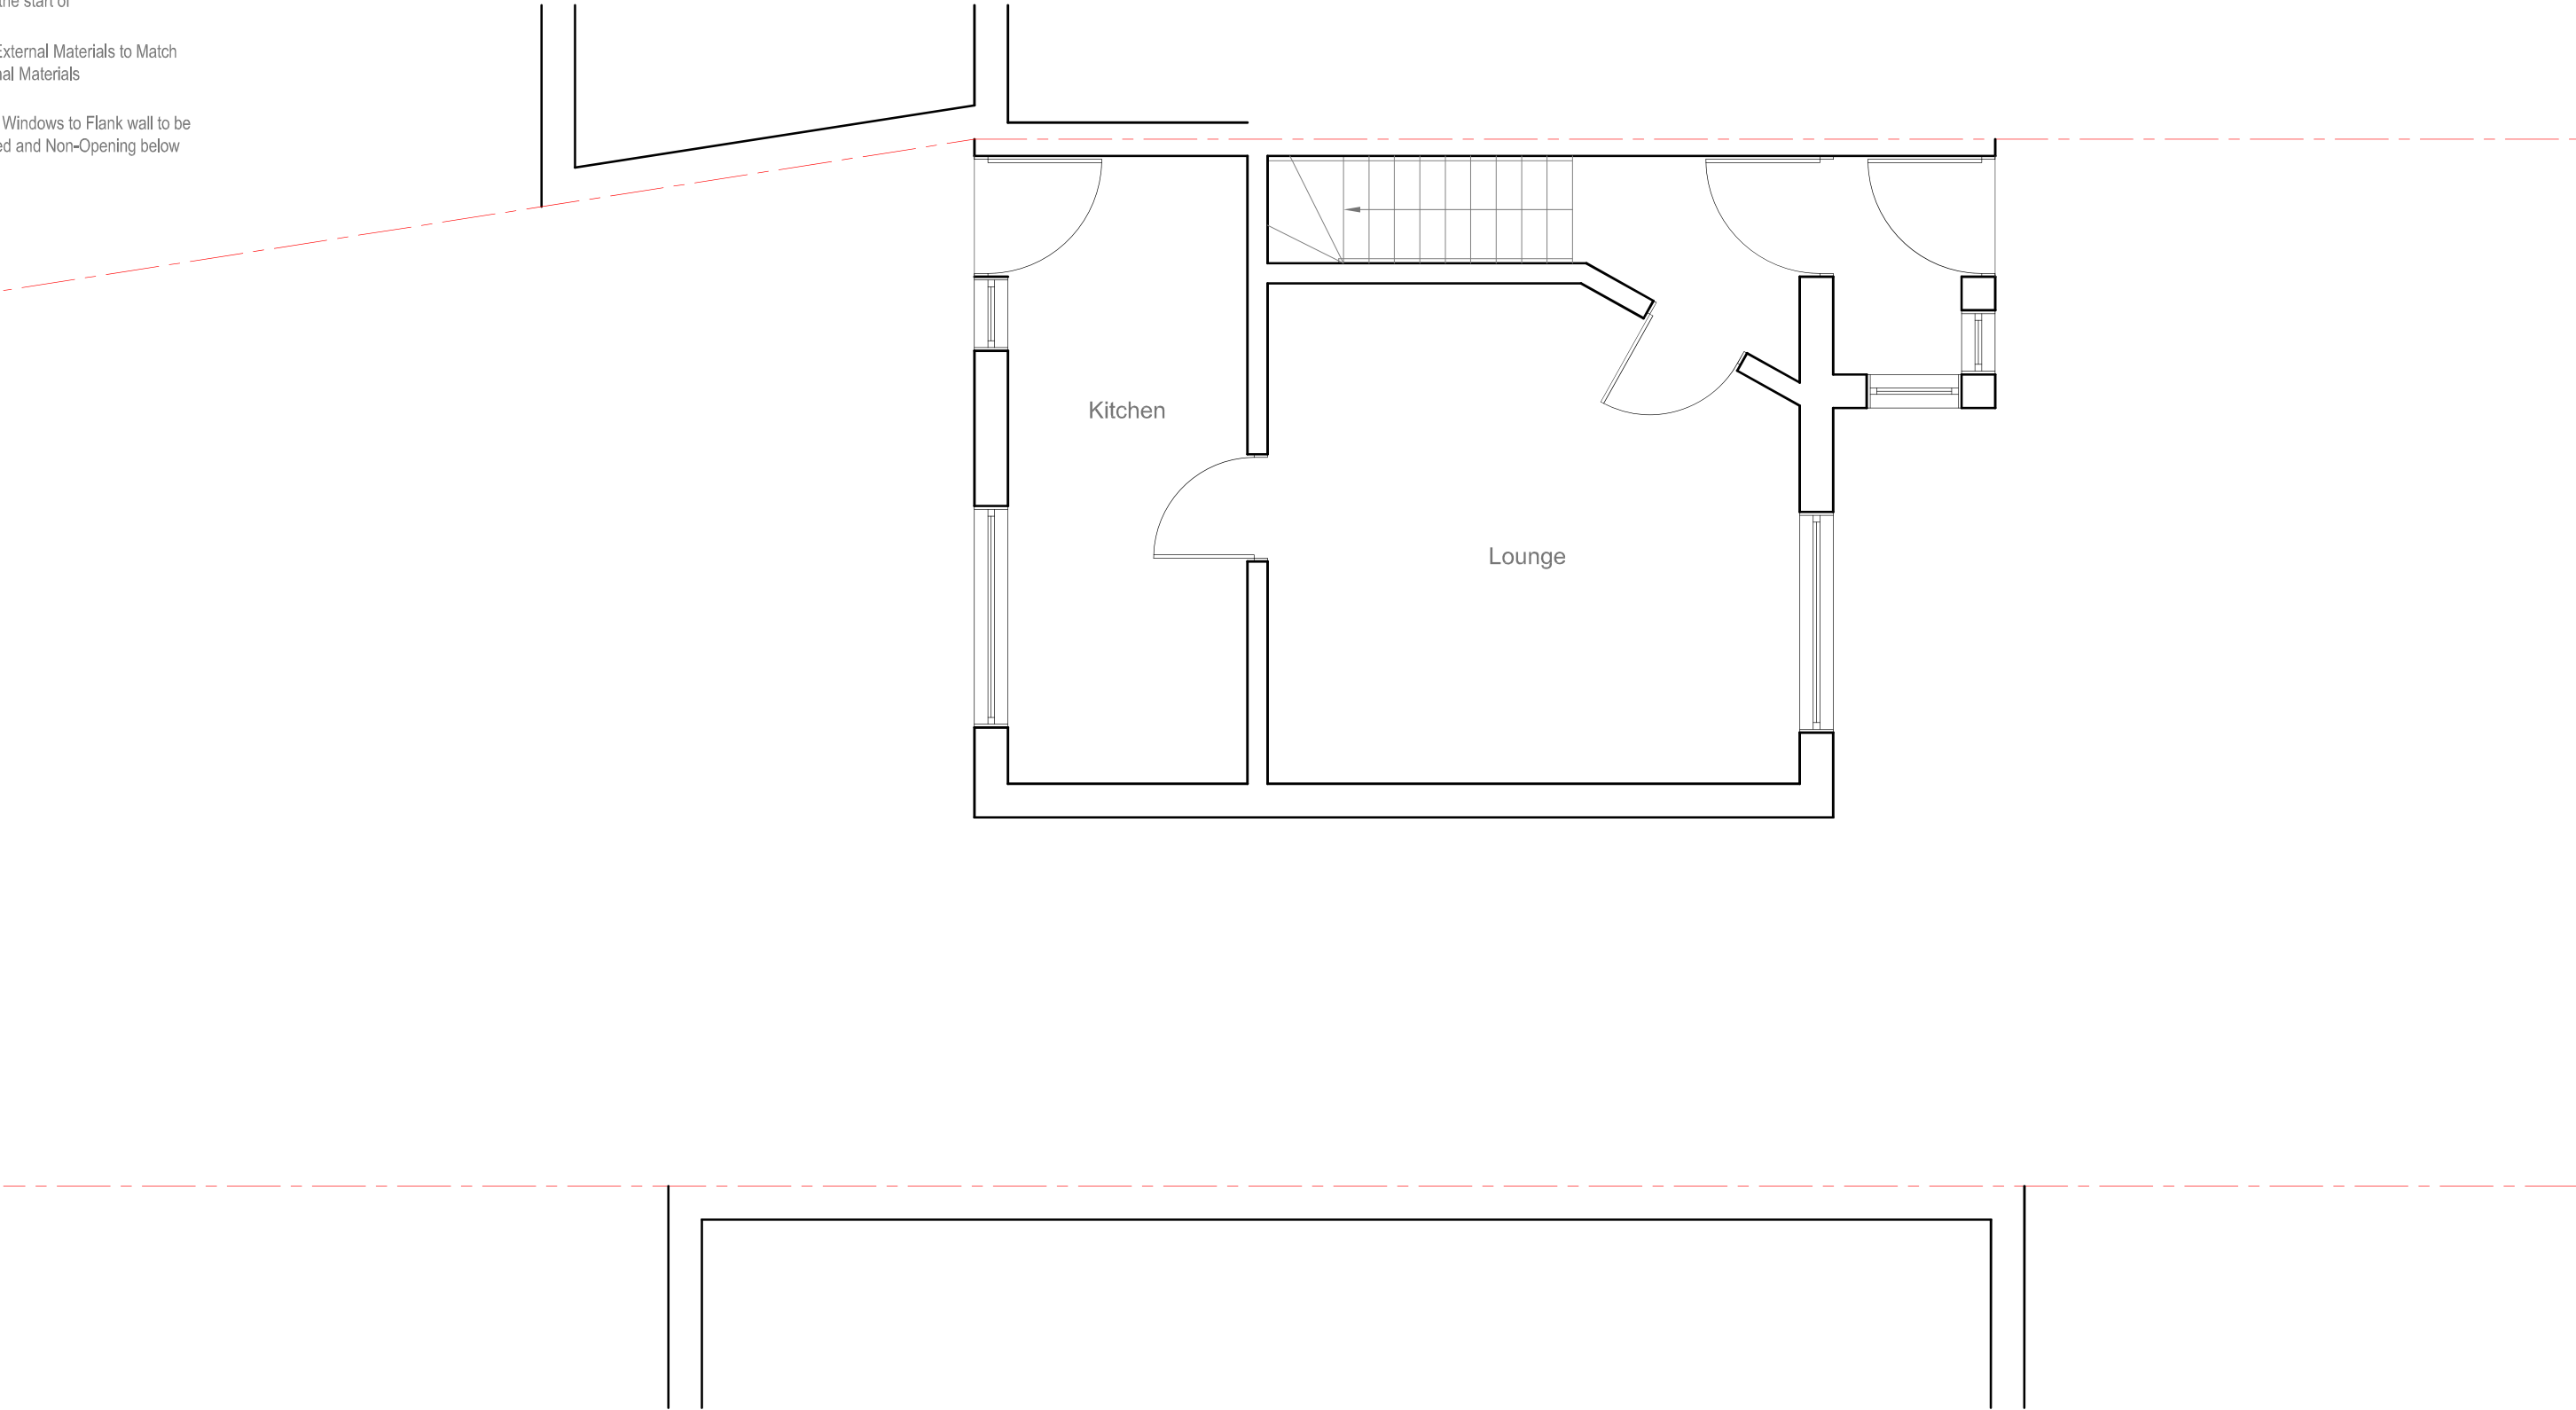

|                                                                           |                                                       |                                               |   |                                           |  |                  |  |
|---------------------------------------------------------------------------|-------------------------------------------------------|-----------------------------------------------|---|-------------------------------------------|--|------------------|--|
| <u>Site Address:</u><br>99 Laburnum Road<br>Hayes<br>Middlesex<br>UB3 4JZ | <u>Drawing Content:</u><br>Existing Ground Floor Plan | <u>Drawings No:</u><br>99laburnumroad/2021/01 |   | <u>Date Drawn:</u><br>25th September 2021 |  | Planning Issue   |  |
|                                                                           |                                                       | 3                                             |   | 5                                         |  | 7                |  |
|                                                                           |                                                       | <u>Drawings Scale:</u><br>1:50                |   | <u>Drawn By:</u><br>KG                    |  | <u>Revision:</u> |  |
| 1                                                                         | 2                                                     | 4                                             | 6 | 8                                         |  |                  |  |