


All work to comply with current building regulations and codes of practice

Do not scale from drawings
all dimensions to be checked on site before the start of any work

All Proposed External Materials to Match Existing External Materials

Any Proposed Windows to Flank wall to be Obscure Glazed and Non-Opening below 1.7m from FFL

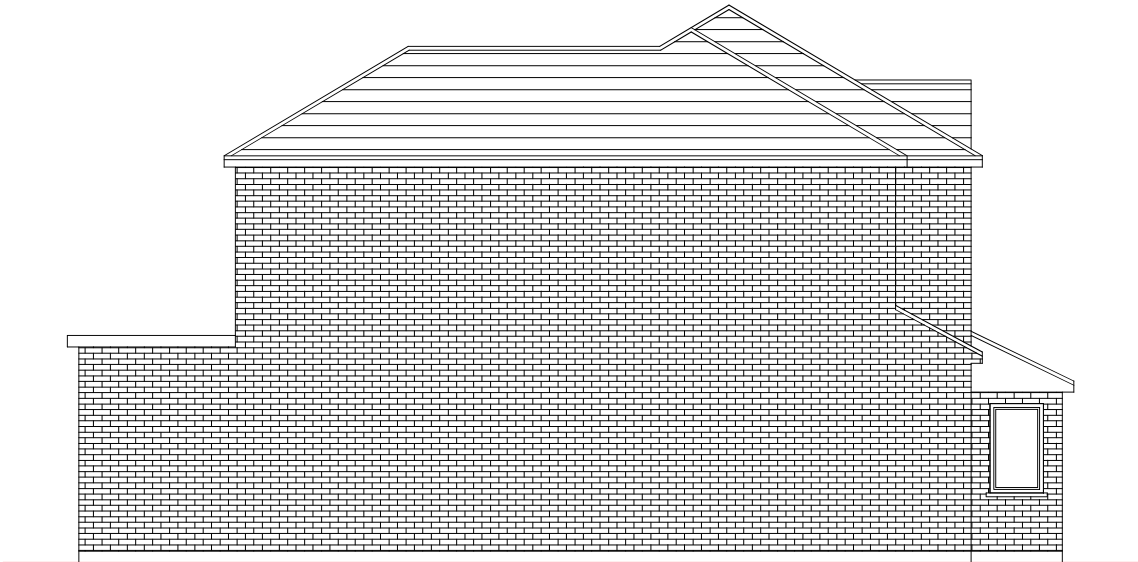


Proposed Side Elevation
Scale 1:100




Proposed Front Elevation
Scale 1:100



Proposed Rear Elevation
Scale 1:100

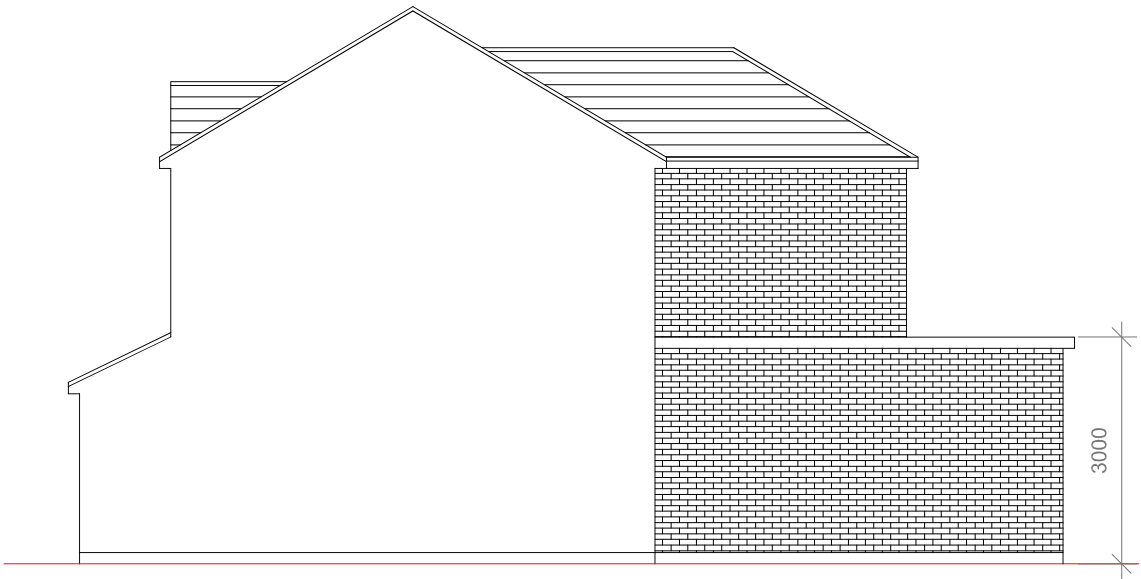

Proposed Side Elevation
Scale 1:100

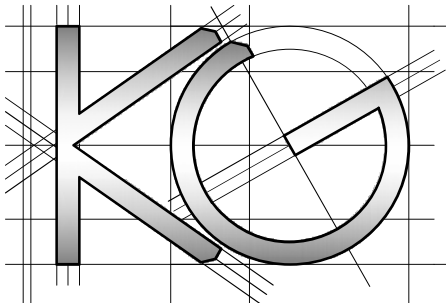

Site Address:
99 Laburnum Road
Hayes
Middlesex
UB3 4JZ

1

Drawing Content:
Proposed Elevations

2

Drawings No:
99laburnumroad/2021/08

3

Drawings Scale:
1:100

4

Date Drawn:
25th September 2021

5

Drawn By:
KG

6

Planning Issue

7

Revision:

8