
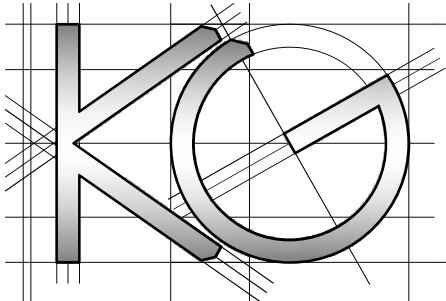


All work to comply with current building regulations and codes of practice

Do not scale from drawings
all dimensions to be checked on site before the start of any work

All Proposed External Materials to Match Existing External Materials

Any Proposed Windows to Flank wall to be Obscure Glazed and Non-Opening below 1.7m from FFL

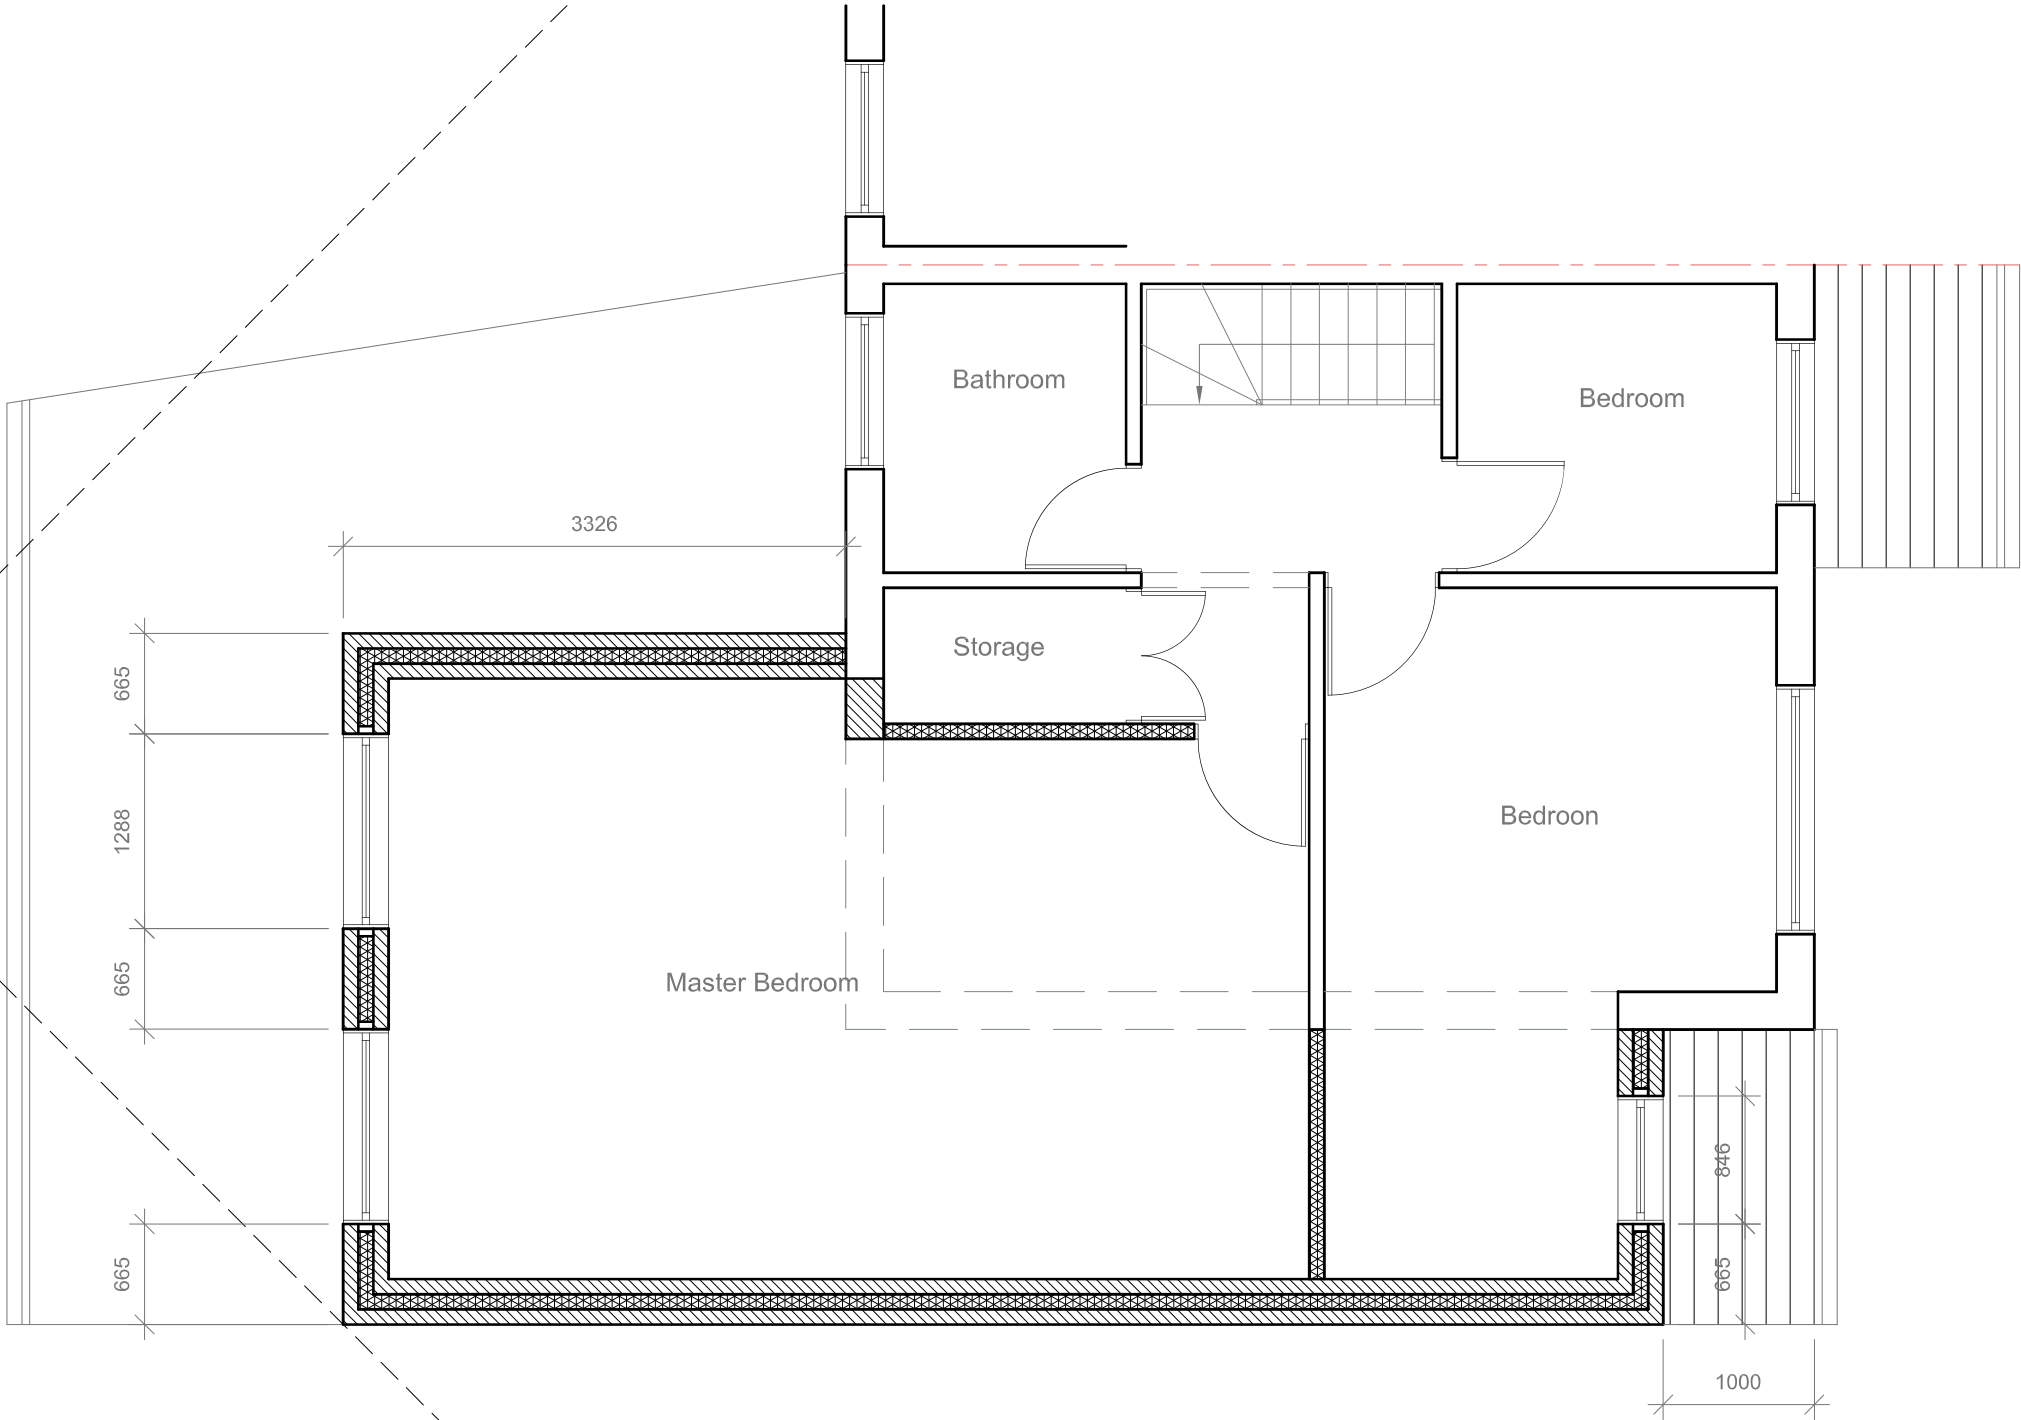

<u>Site Address:</u>	<u>Drawing Content:</u>	<u>Drawings No:</u>	<u>Date Drawn:</u>	Planning Issue								
99 Laburnum Road	Proposed First Floor Plan	99laburnumroad/2021/06	3	25th September 2021	5	7						
Hayes		<u>Drawings Scale:</u>		<u>Drawn By:</u>		<u>Revision:</u>						
Middlesex		1:50	4	KG	6							
UB3 4JZ											8	
1	2											