
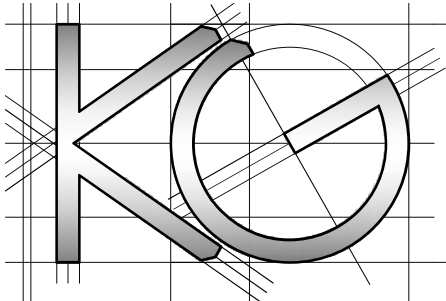


All work to comply with current building regulations and codes of practice
Do not scale from drawings
all dimensions to be checked on site before the start of any work
All Proposed External Materials to Match Existing External Materials

Any Proposed Windows to Flank wall to be Obscure Glazed and Non-Opening below 1.7m from FFL

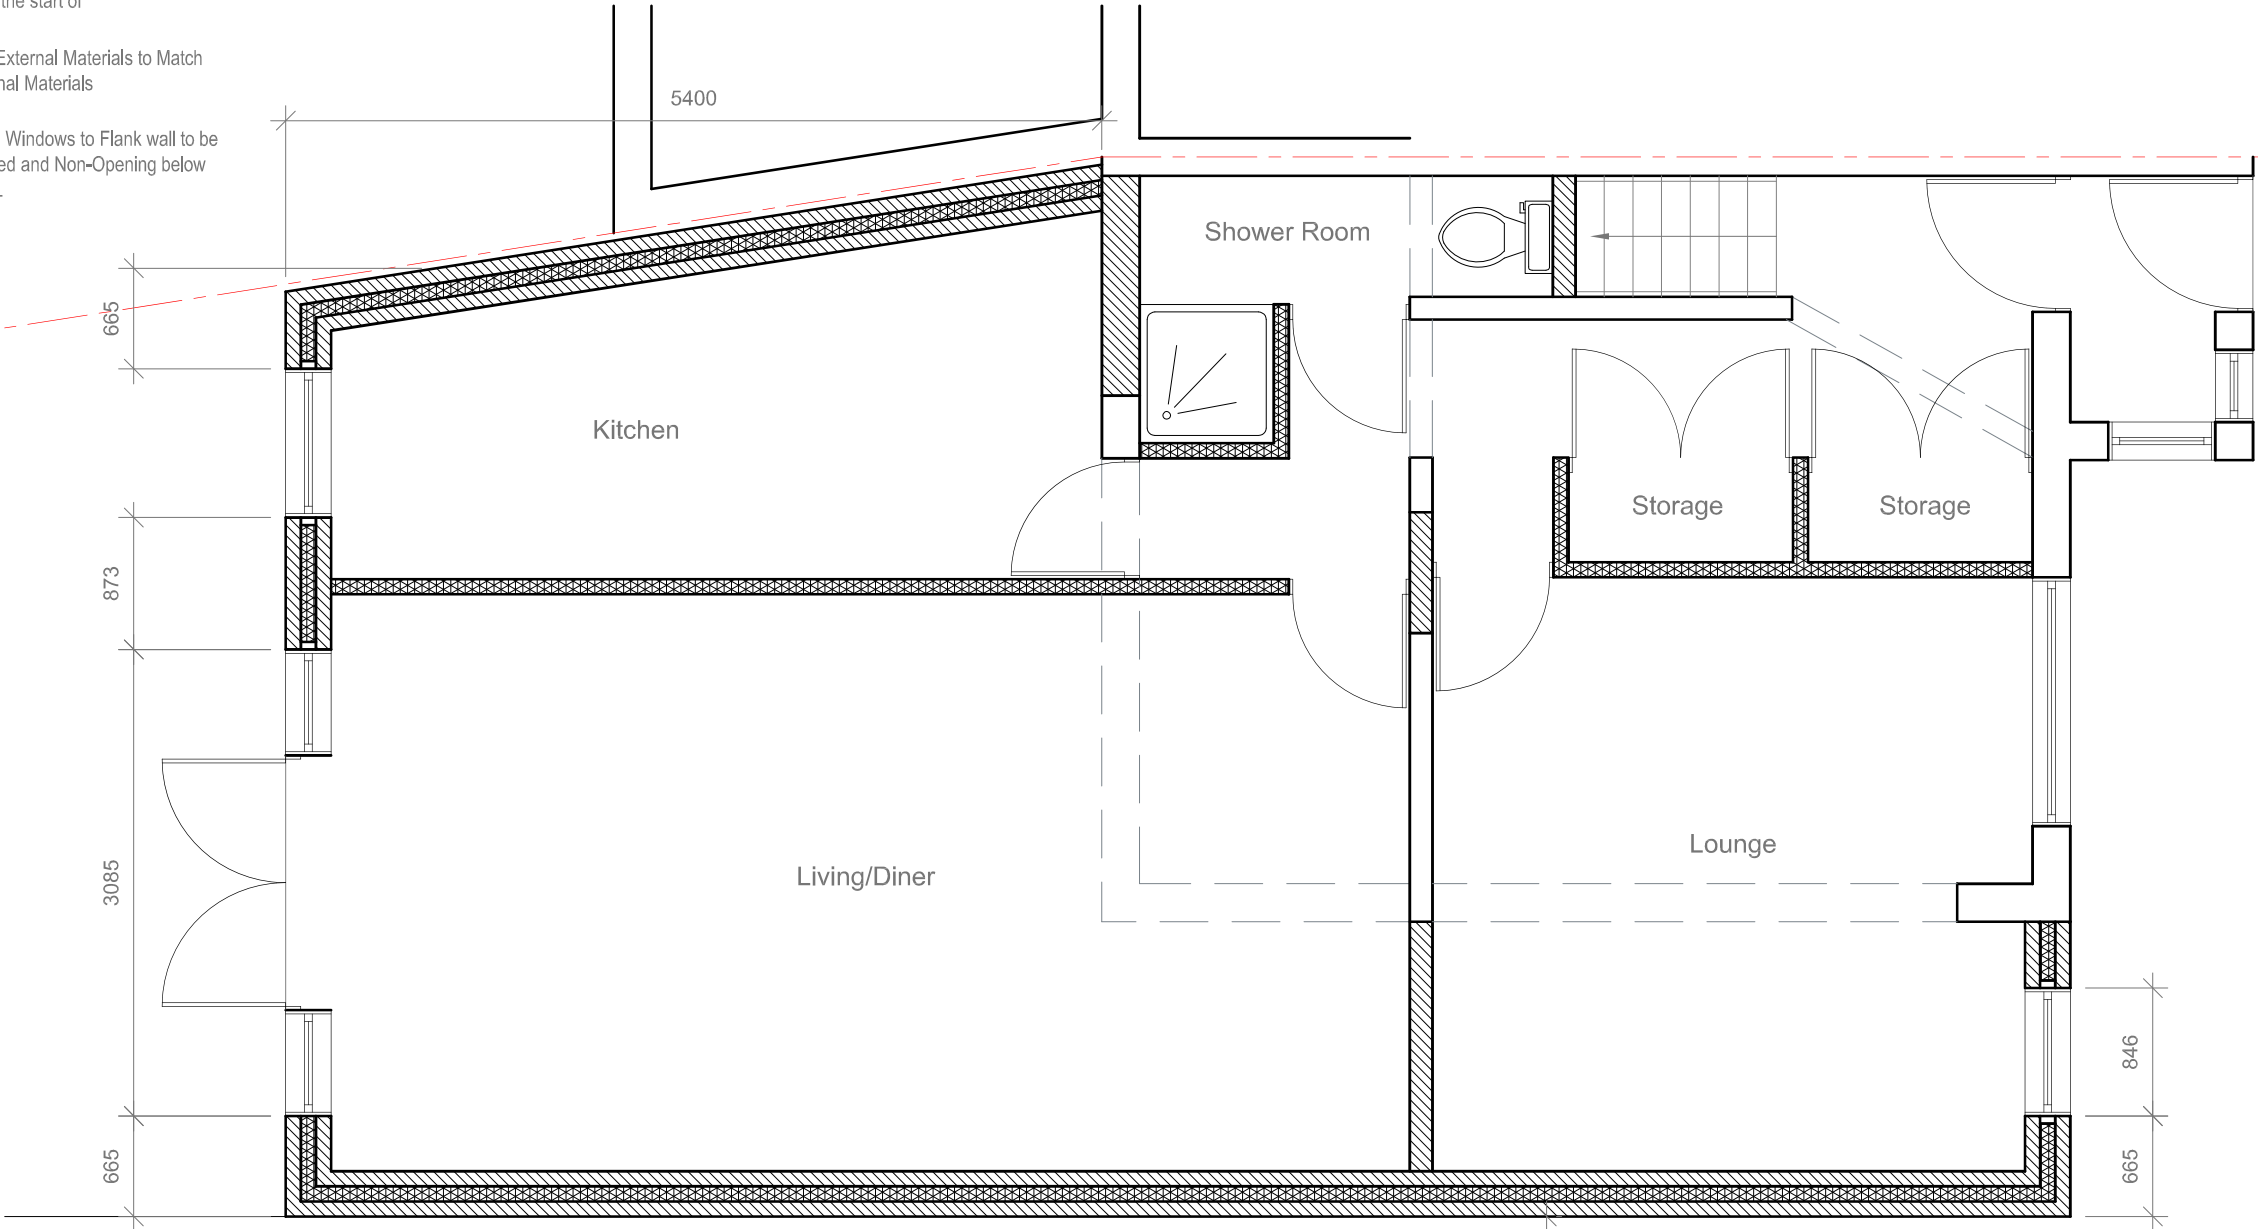

Site Address:
99 Laburnum Road
Hayes
Middlesex
UB3 4JZ

Drawing Content:
Proposed Ground Floor Plan

Drawings No:
99laburnumroad/2021/05

Date Drawn:
25th September 2021

Planning Issue

Drawings Scale:
1:50

Drawn By:
KG

Revision:

						7
						8