




ID-EXISTING GROUND FLOOR PLAN
1 : 50

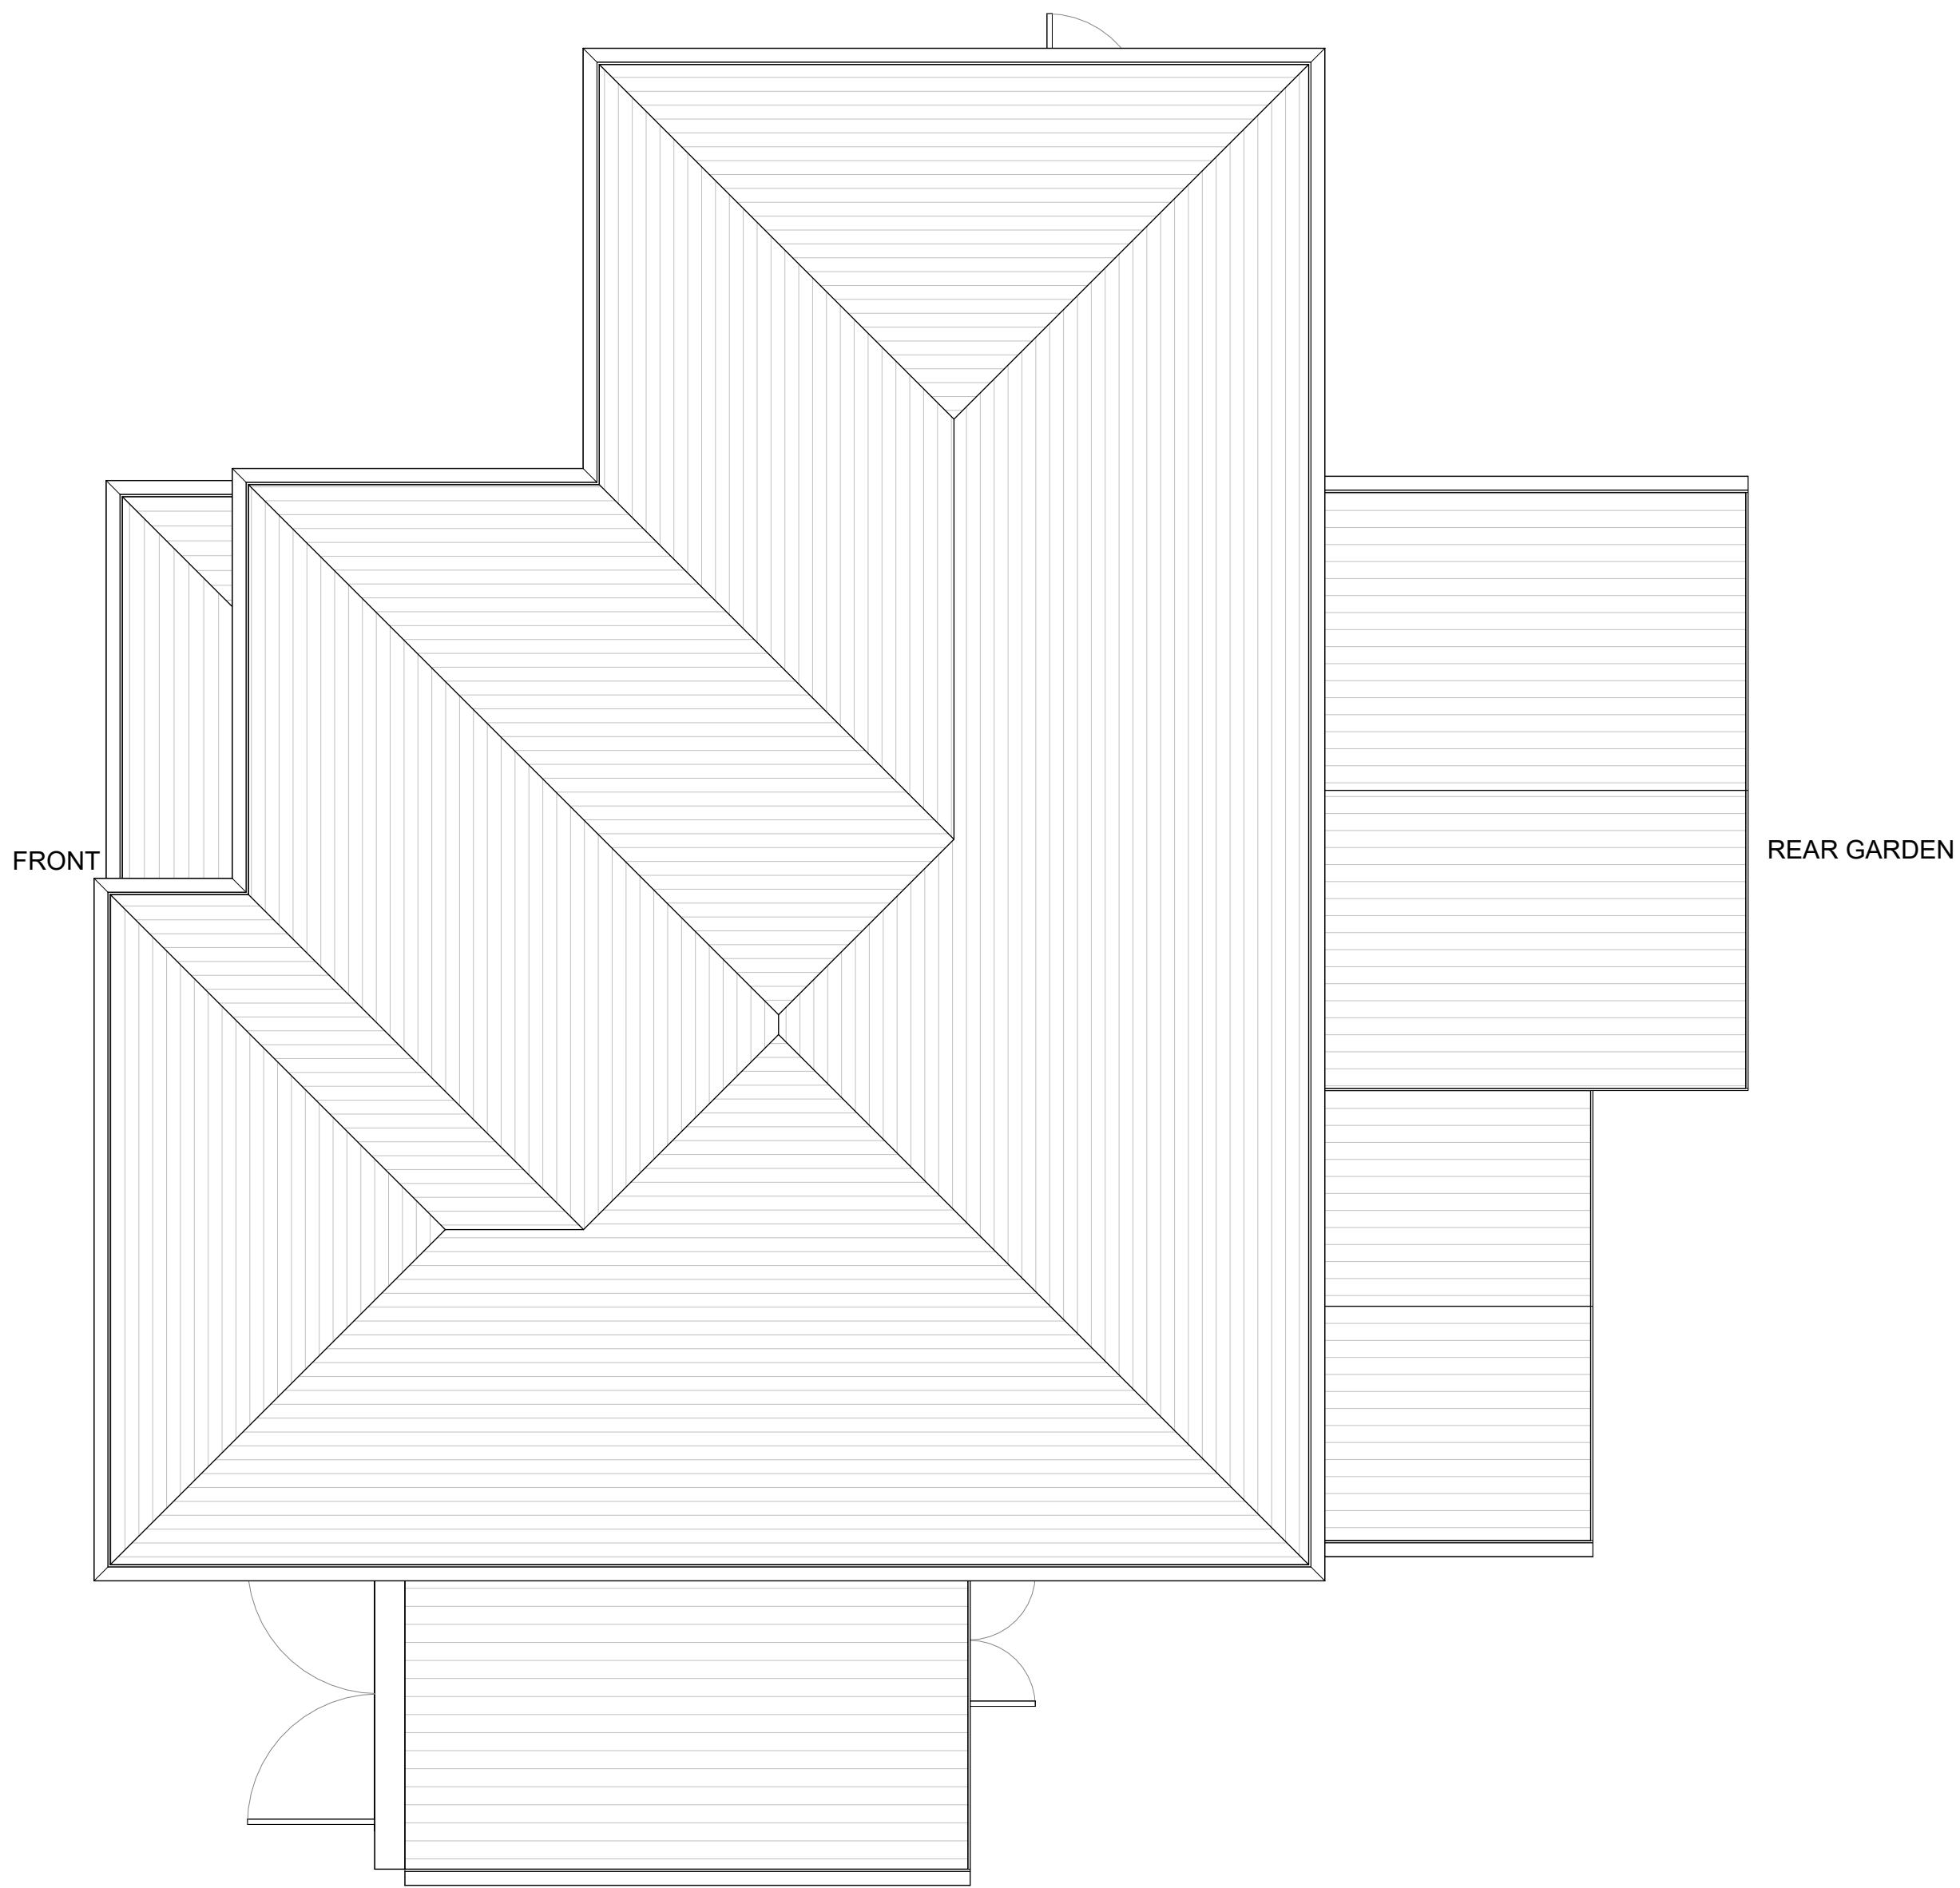

ID-EXISTING ROOF TOP PLAN
1 : 50

Existing

To be demolished

Brickwork

Blockwork

Timber

CLIENT	PROJECT		DRAWING TITLE	
	62, Park Avenue, Ruislip HA4 7UJ		EXISTING PLANS	
	DRAWING NO.	REV.		
	DATE	SCALE		
	17-10-26	1 : 50@A1		
DRAWN		S3 CONSULTING ENGINEERS		
MF				