




ID-EXISTING FRONT ELEVATION
1 : 50

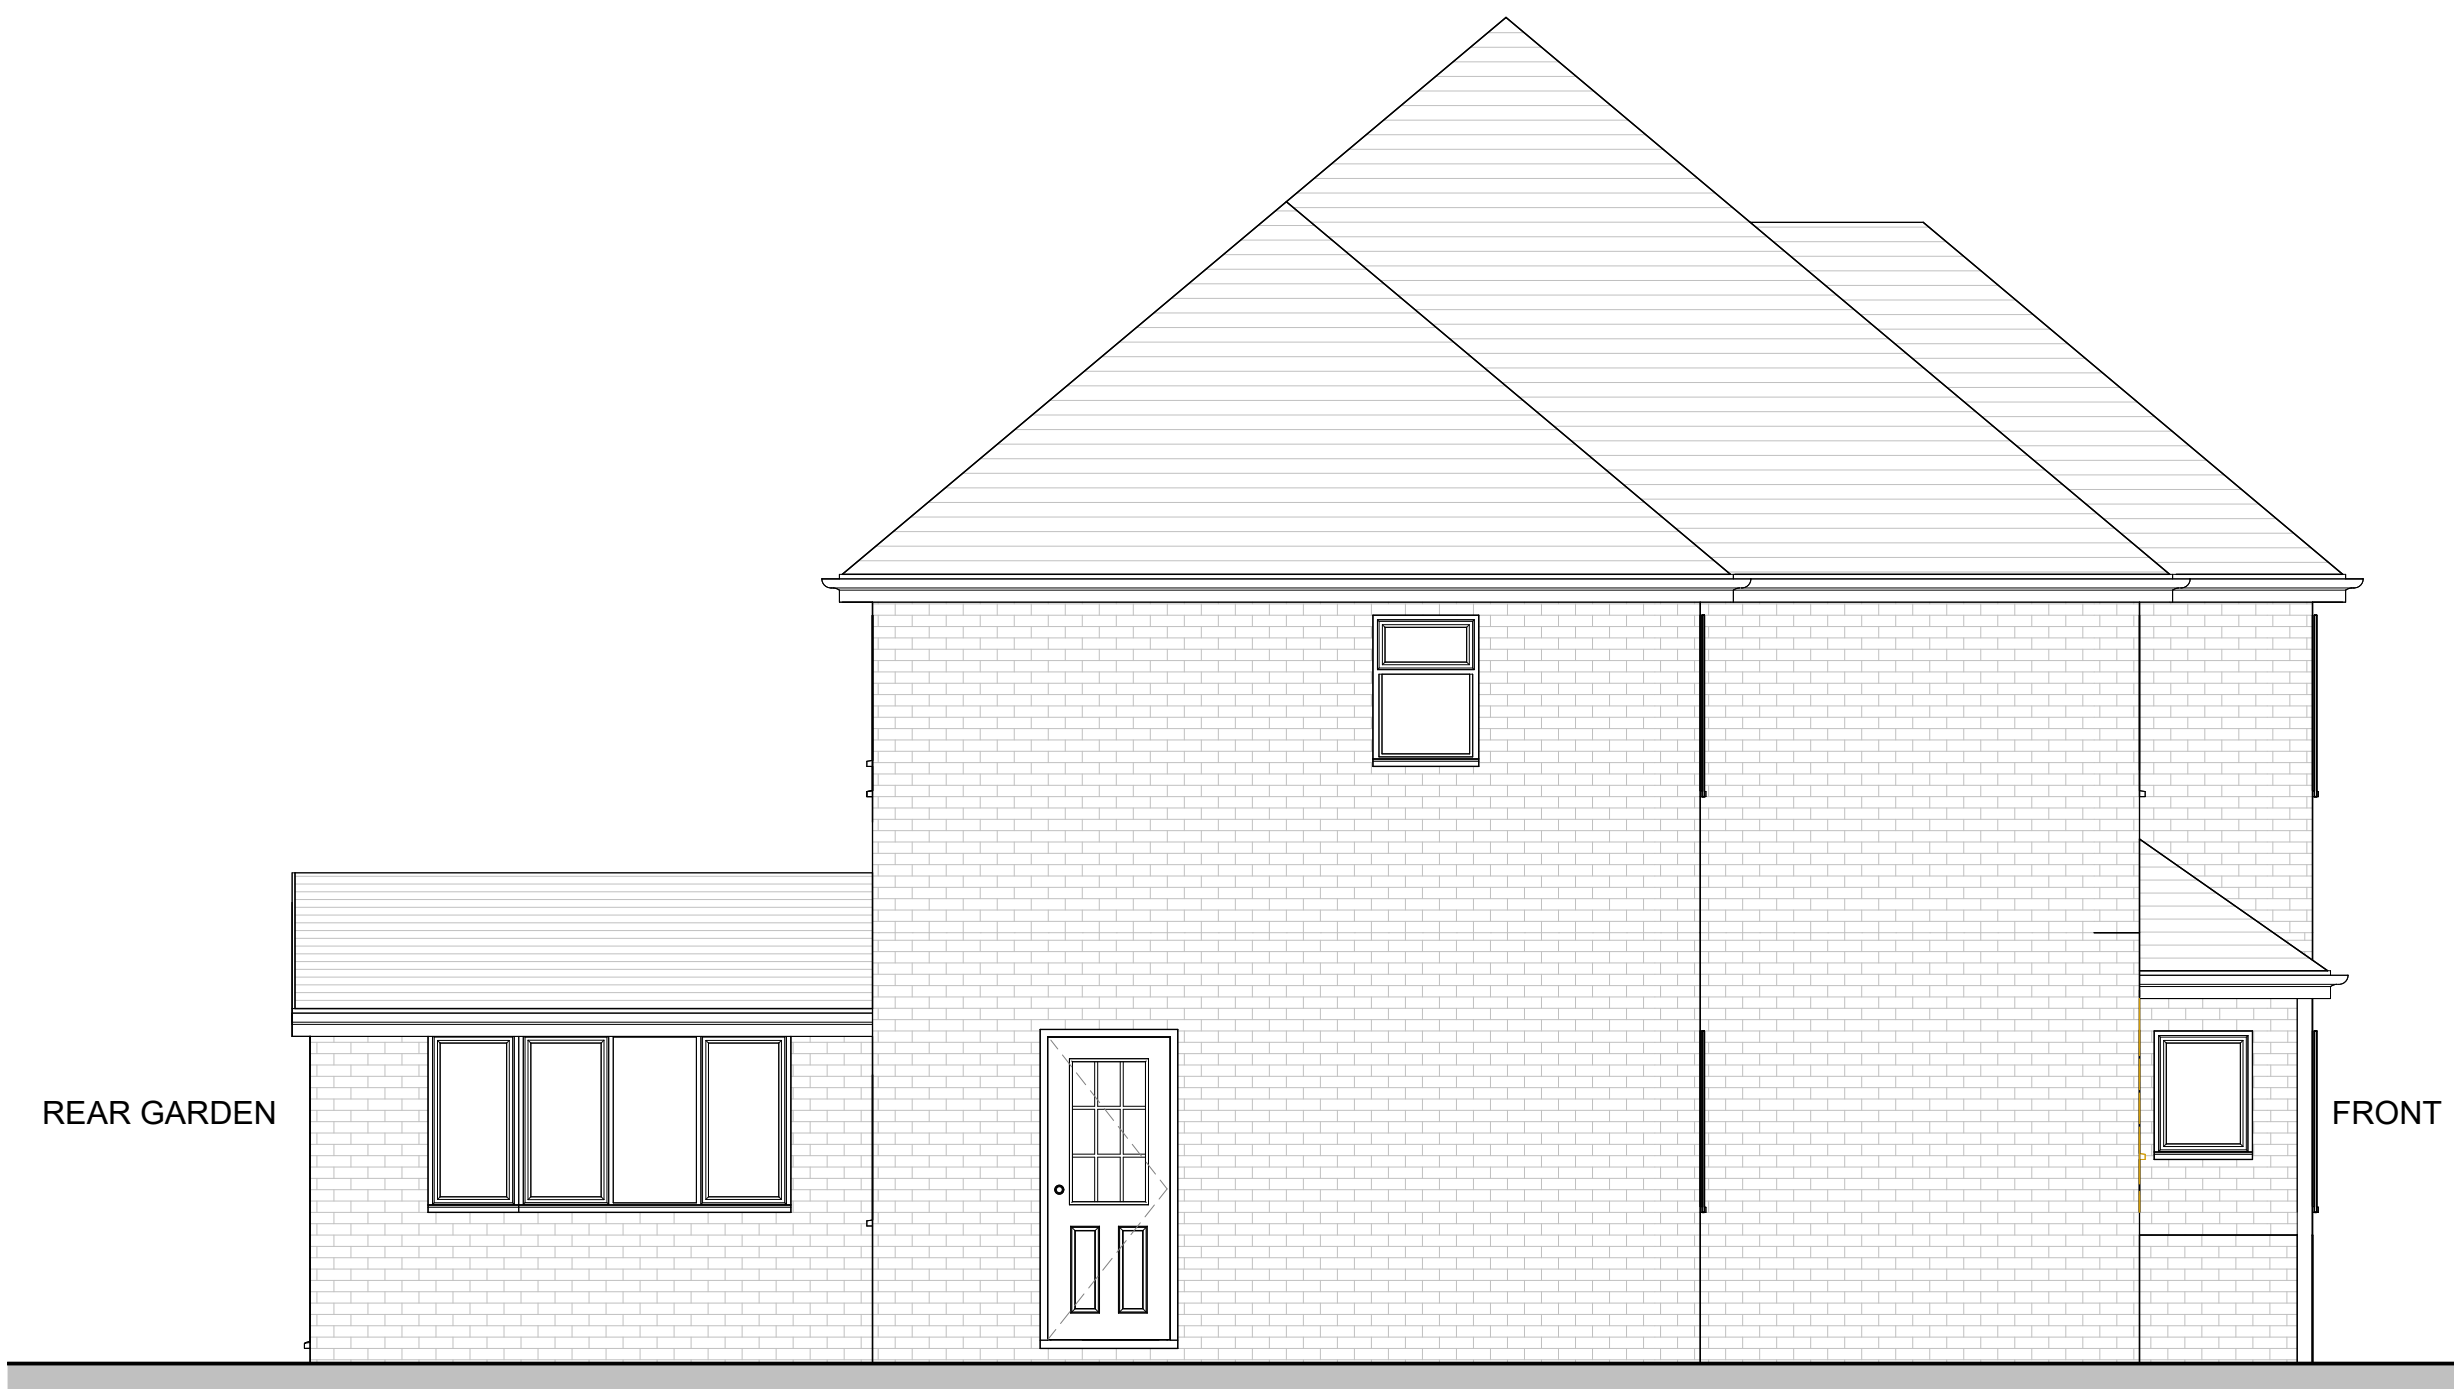

ID-EXISTING LEFT SIDE ELEVATION
1 : 50



ID-EXISTING REAR ELEVATION
1 : 50



ID-EXISTING RIGHT SIDE ELEVATION
1 : 50

Existing

To be demolished

Brickwork

Blockwork

Timber

CLIENT

THESE DRAWINGS WILL BE RECONCILED WITH S3 CONSULTING ENGINEERS QUOTATION. DRAWINGS TO BE READ IN CONJUNCTION WITH RELEVANT DRAWINGS AND SPECS. REQUIRED DIMENSIONS FOR PLANNING AND BUILDING CONTROL APPROVALS ONLY. DIMENSIONS SHOULD NOT BE RELIED UPON FOR THE PURPOSES OF ORDERING MATERIALS OR FINISHES (SEE CONTRACT, SPECIFICATIONS, OR THE PLACEMENT OF ORDERS WITH THESE PARTIES). THESE PARTIES SUPPLY TO HAVE THEIR OWN SET REQUIREMENTS. INTERNAL LAYOUTS MAY TO BE FINALIZED WITH PROJECT MANAGER ON SITE. THE PROJECT MANAGER WILL MAKE HIS OWN INITIAL ASSESSMENT OF DRAWINGS AND WILL NEED TO CONTACT S3 FOR ANY AMENDMENTS OR ALTERATIONS TO DRAWINGS AS REQUIRED WITH HIS OWN EXPERT INVESTIGATION PRIOR TO COMMENCEMENT OF ANY BUILDING WORKS. DESIGN TEAM ACCEPT NO LIABILITY WHATSOEVER IF ANY ISSUES IN PROPOSED DESIGN NOT RAISED BY THE PROJECT MANAGER BEFORE COMMENCEMENT OF BUILDING WORKS. THE PROJECT MANAGER TO ORDER ALL STEEL WORKING AFTER RECEIVING THE APPROVALS OF BUILDING CONTROL OFFICER. IN THE EVENT THAT A CONTRACTOR OTHER THAN S3 CONSULTING ENGINEERS IS APPOINTED TO EXECUTE THE WORKS, S3 CONSULTING ENGINEERS ACCEPT NO LIABILITY WHATSOEVER FOR THE SPECIFICATION, CALCULATION OR OTHER STRUCTURAL OR NON-STRUCTURAL INFORMATION AS IT IS ISSUED PRIOR TO THE PROPOSED WORKS COMMENCEMENT.

PROJECT

62, Park Avenue, Ruislip HA4 7UJ

DRAWING NO.

ID-02

DATE

17-10-26

DRAWN

MF

REV.

SCALE

1 : 50 @ A1

DRAWING TITLE

EXISTING ELEVATIONS

0m 1m 2m 3m 4m 5m

Meters @ 1:50 @ A1

S3

CONSULTING ENGINEERS