




ID-PROPOSED GROUND FLOOR PLAN
1 : 50

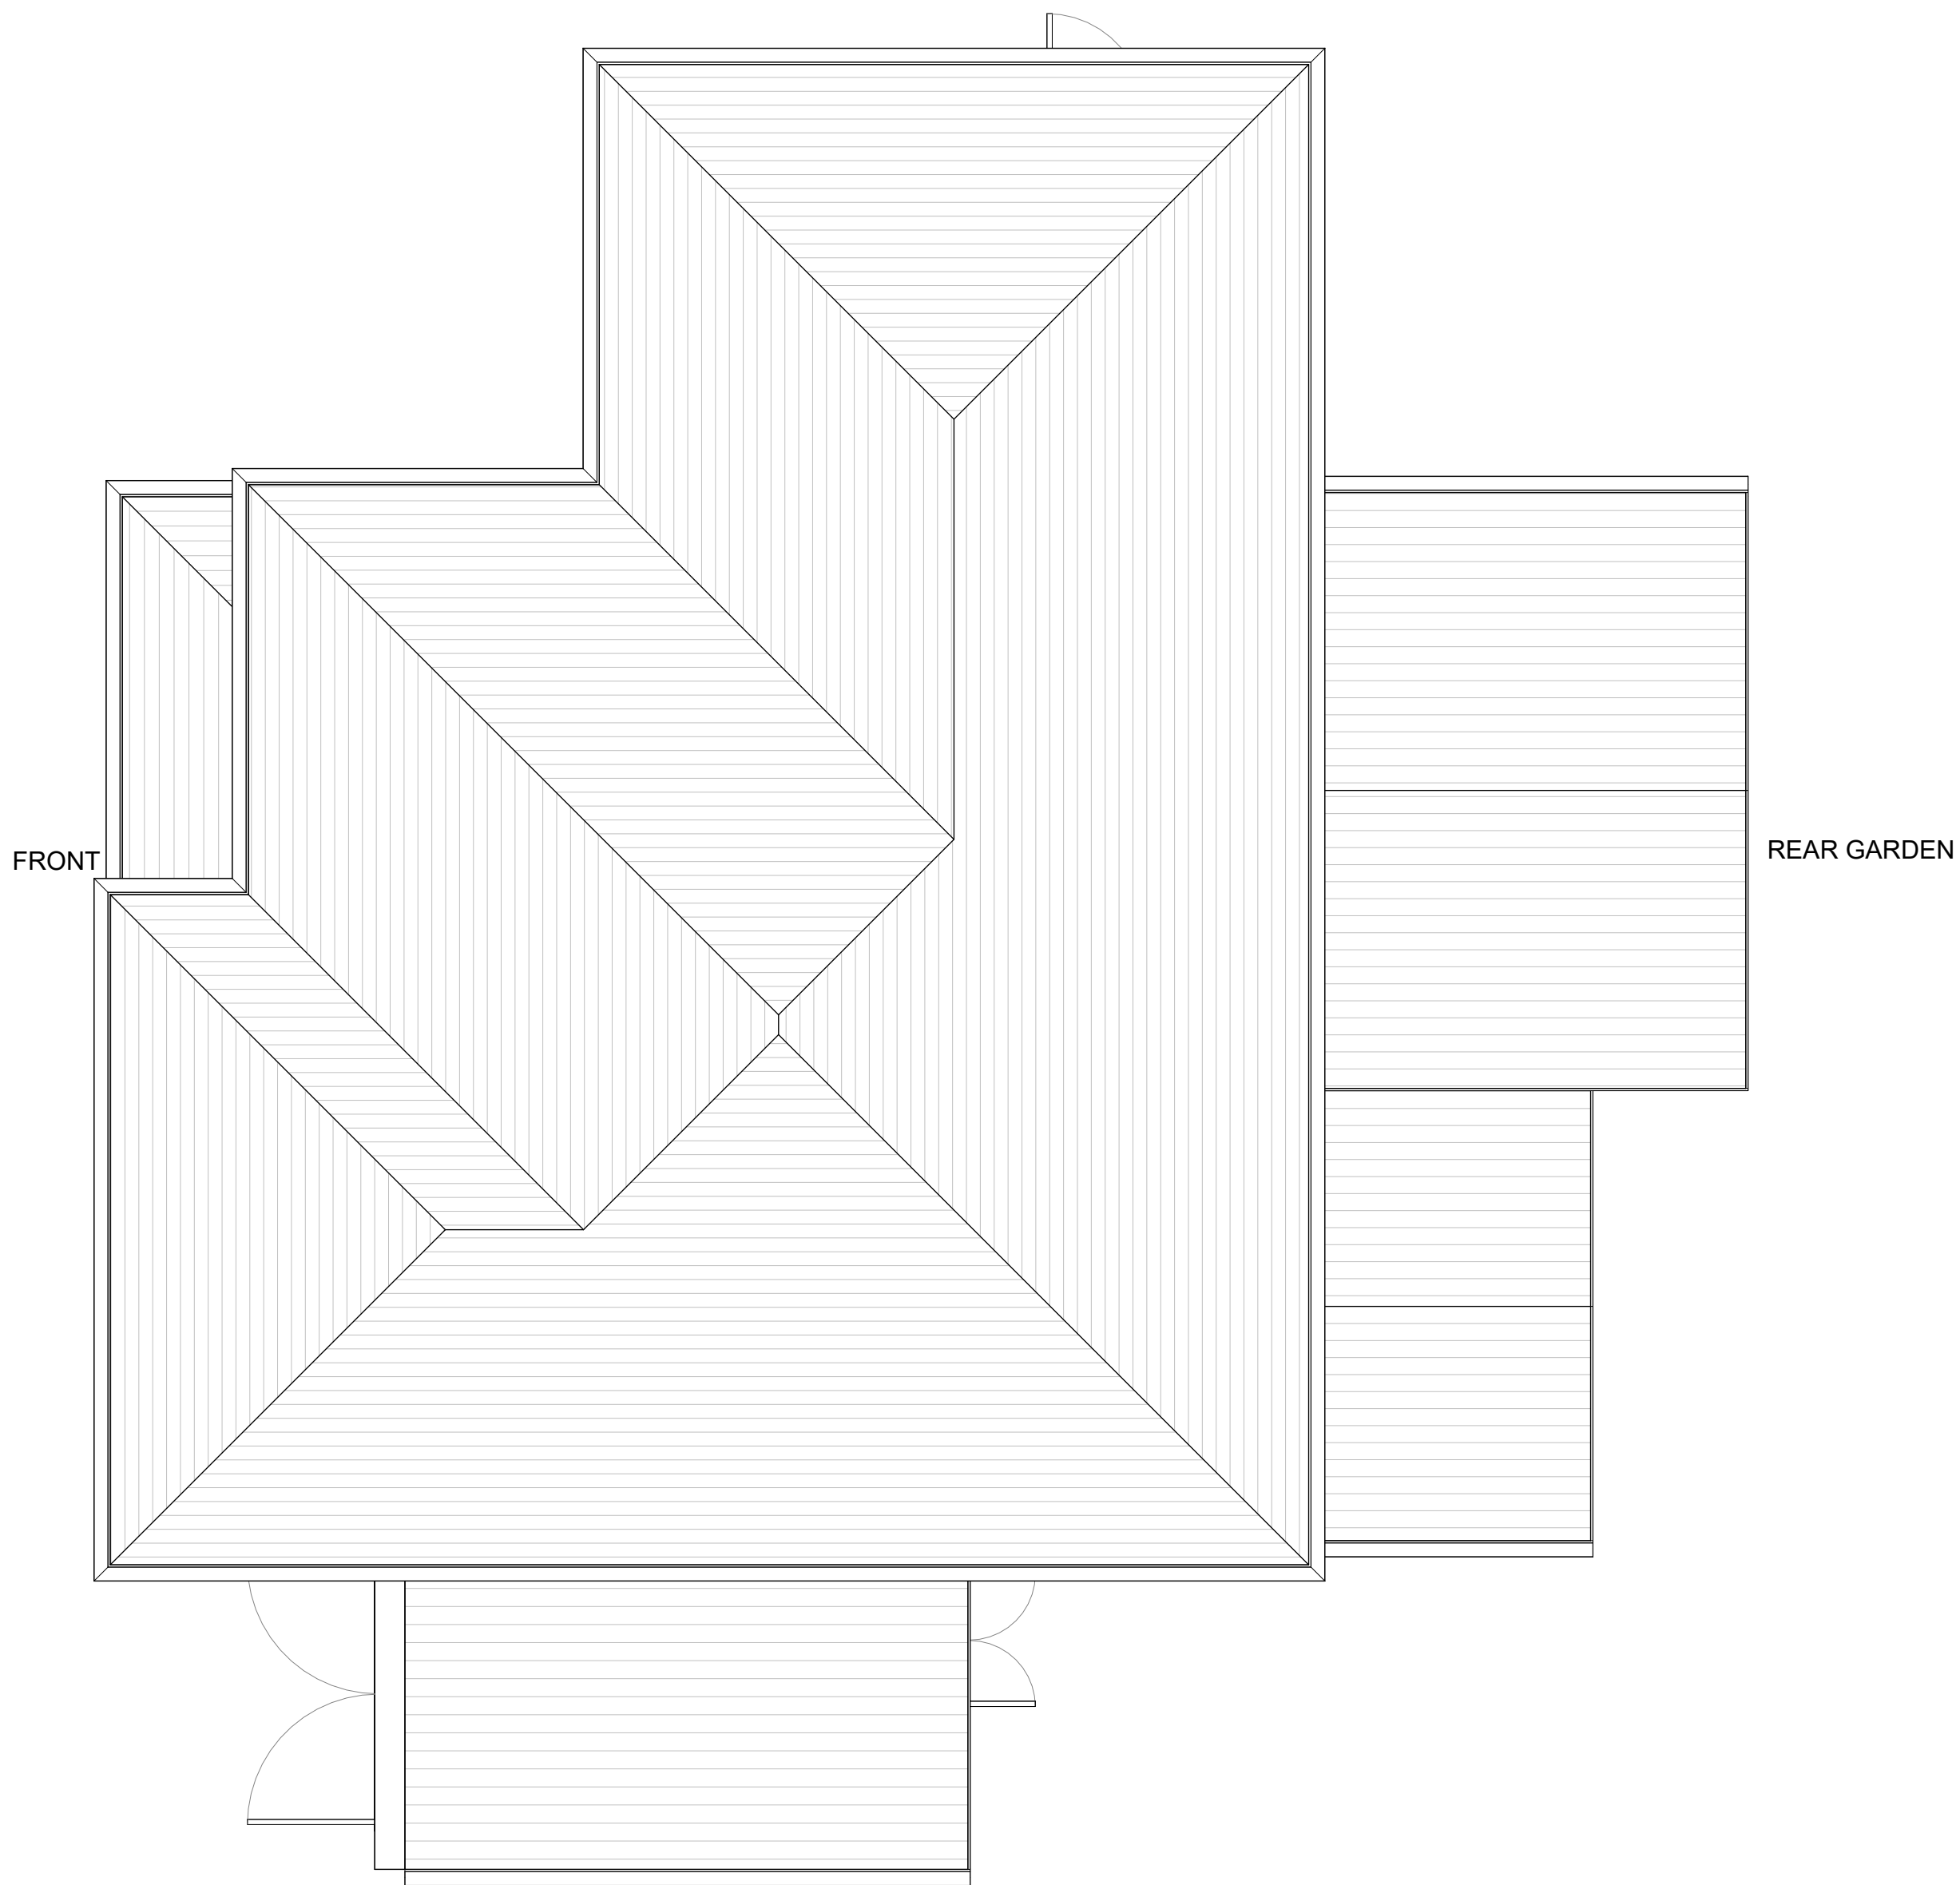

ID-PROPOSED ROOF TOP PLAN
1 : 50

	Existing
	To be demolished
	Brickwork
	Blockwork
	Timber

CLIENT	PROJECT		DRAWING TITLE	
	62, Park Avenue, Ruislip HA4 7UJ		PROPOSED PLANS	
	DRAWING NO.	REV.	 Meters @ 1:50 @ A1	
	DATE	DRAWN		
17-10-26		MF	1 : 50@A1	