



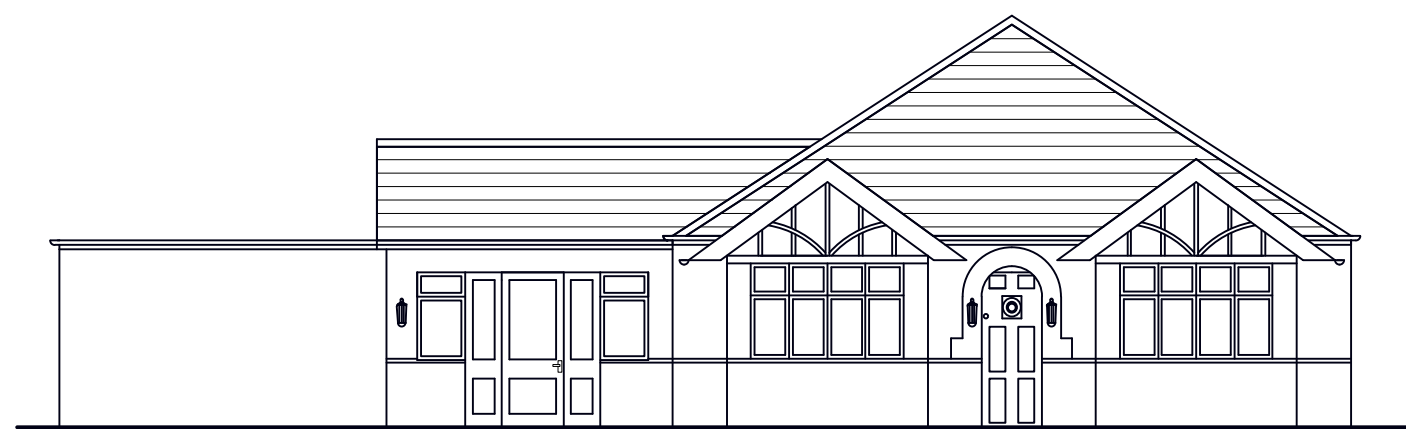


FRONT ELEVATION EXISTING



REAR ELEVATION EXISTING

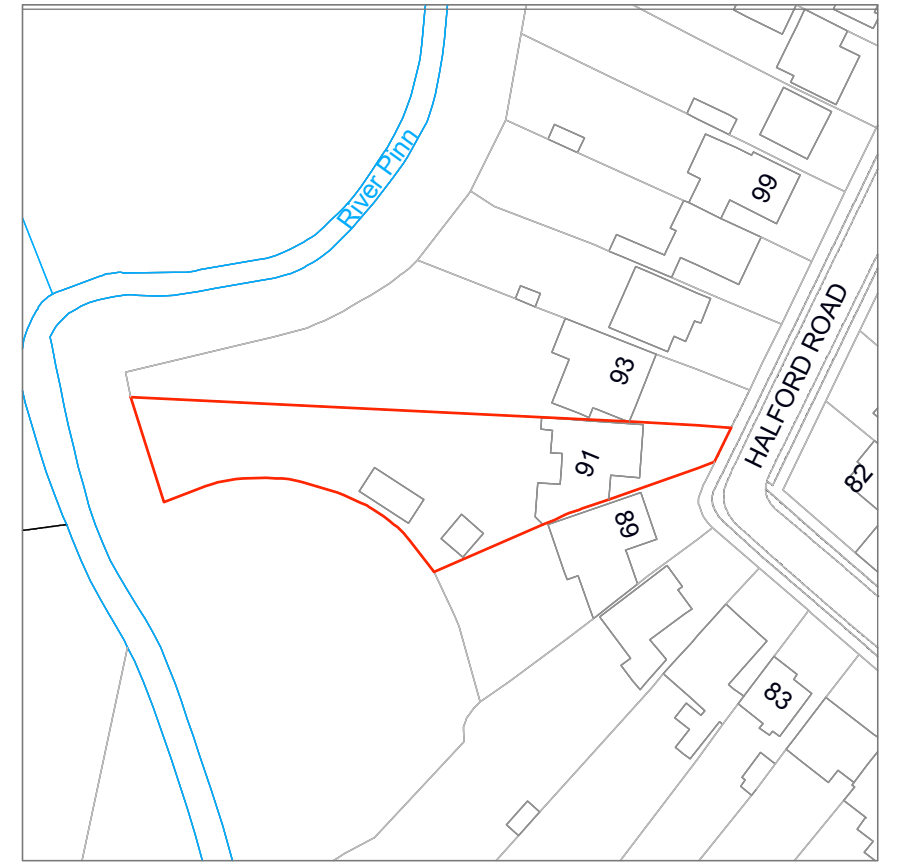

0 20m SITE LOCATION PLAN SCALE 1 : 1250

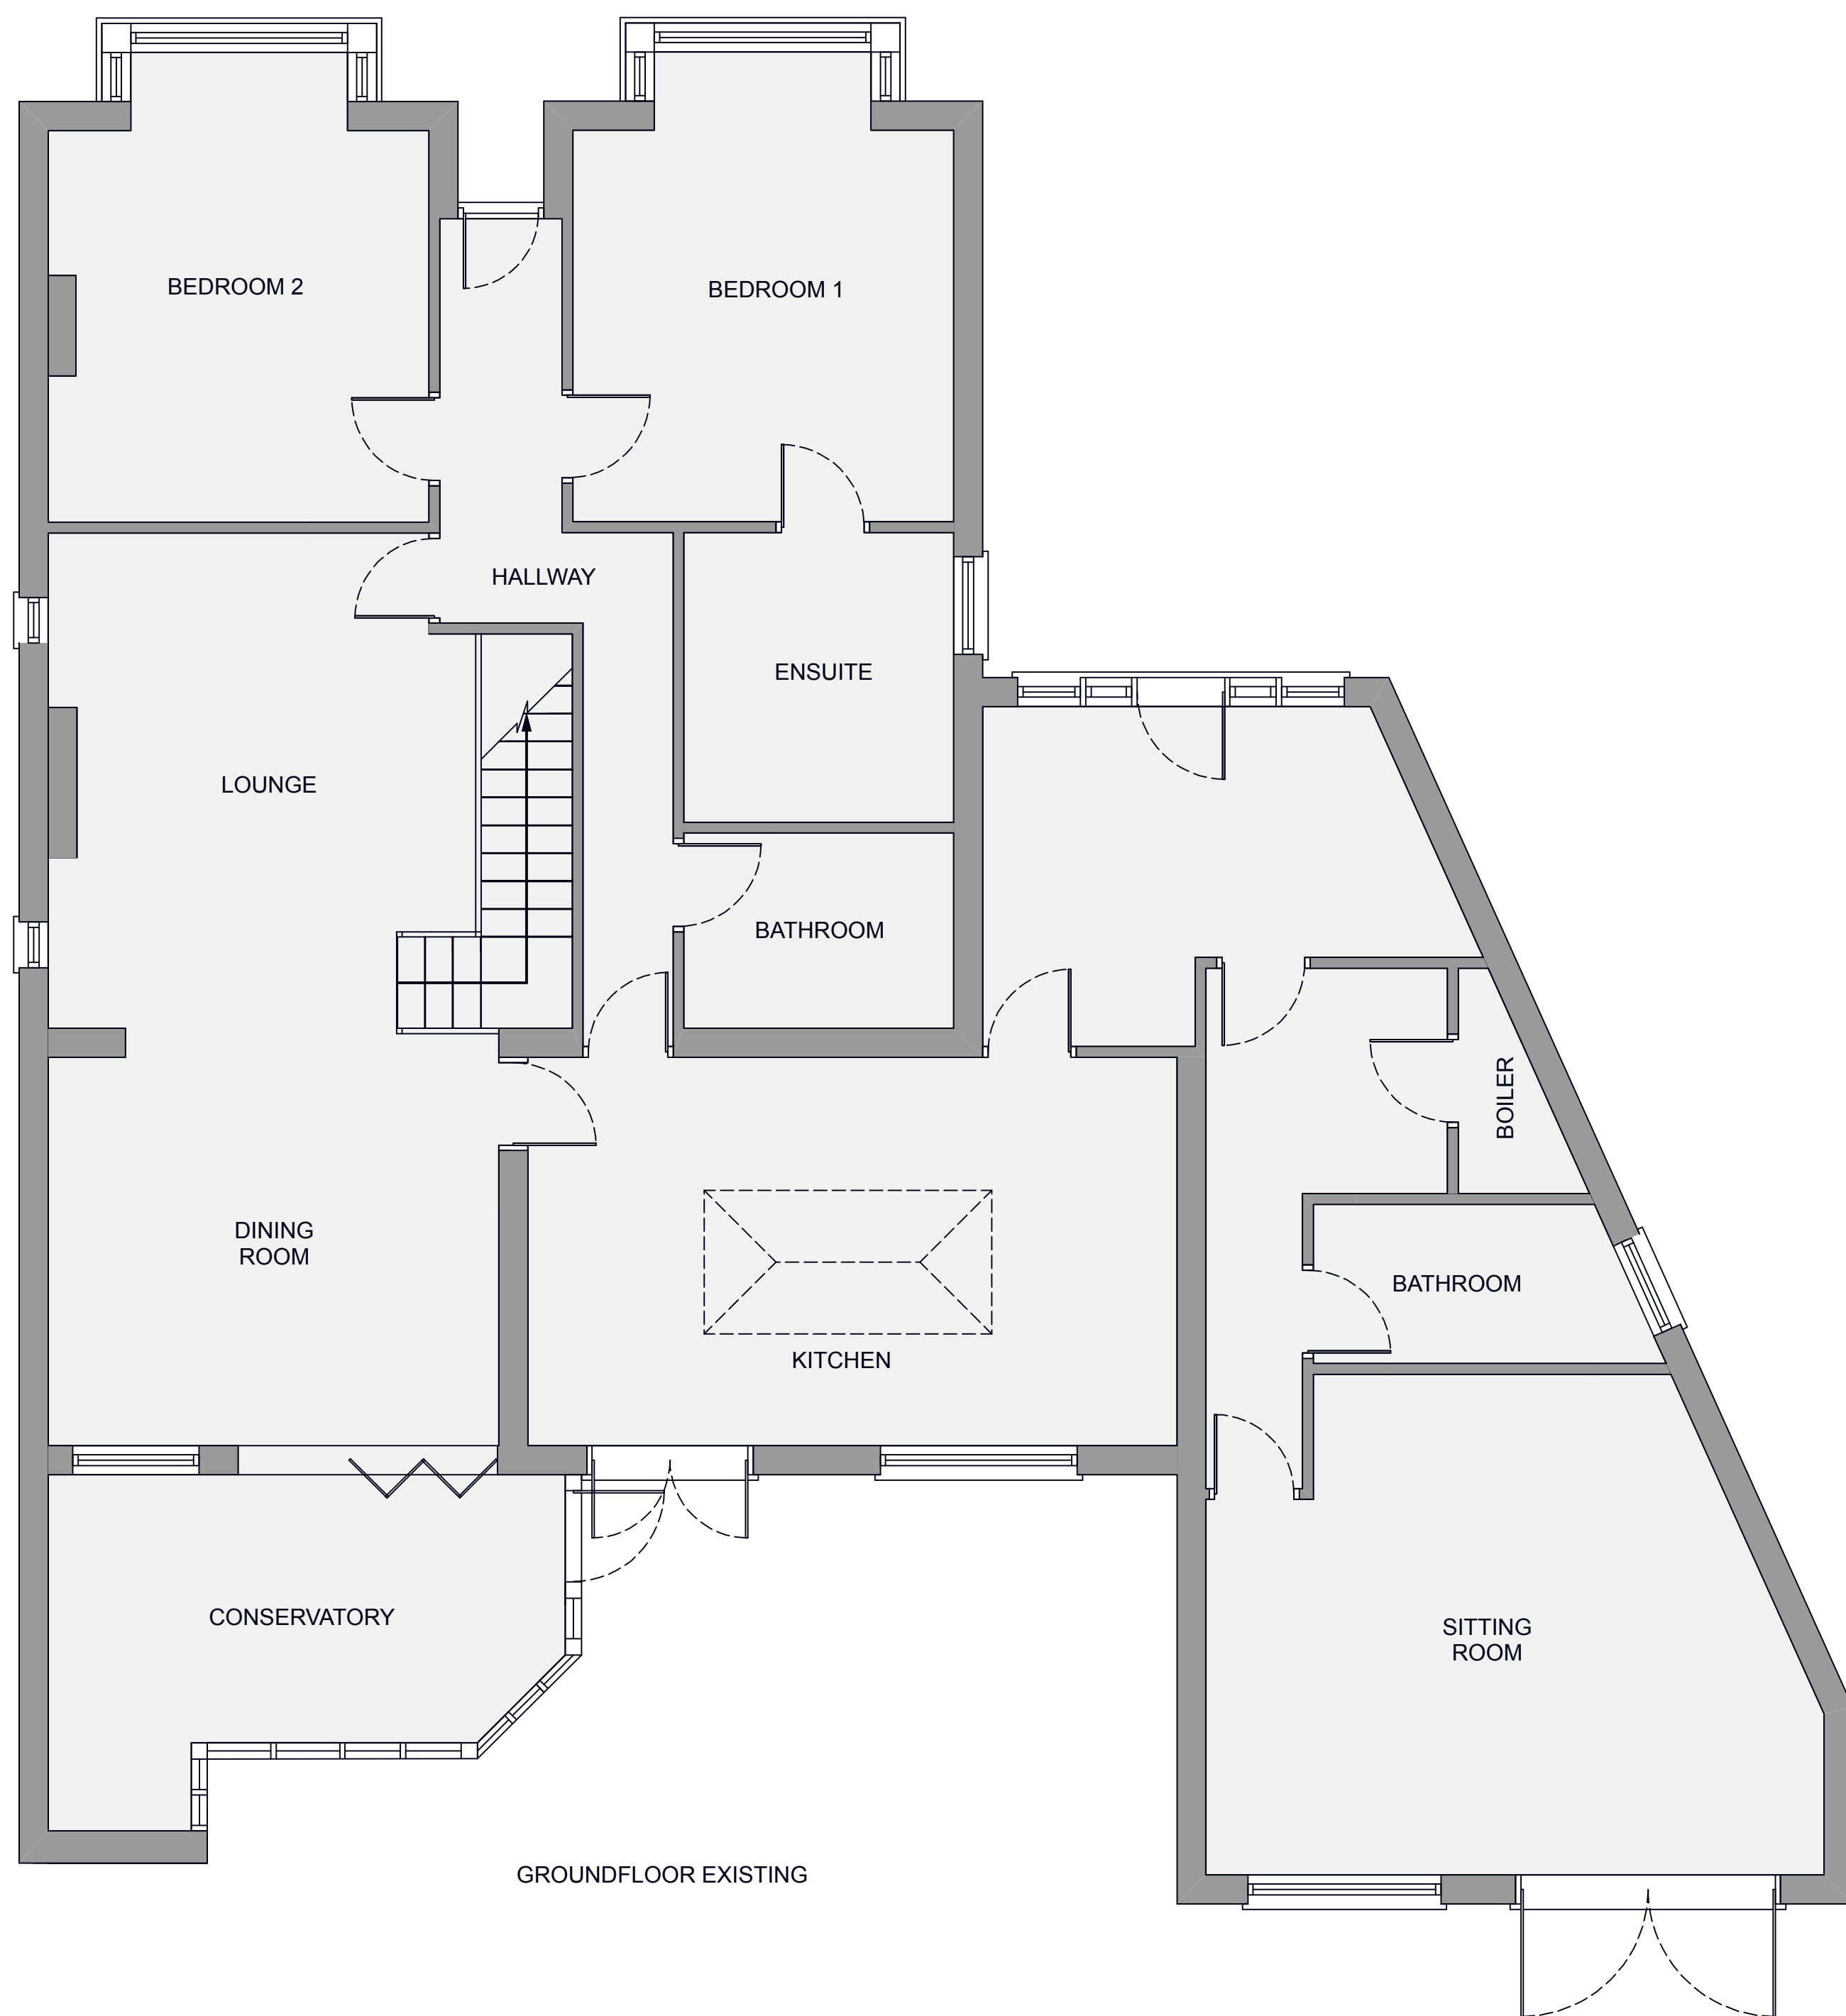


0 20m BLOCK PLAN SCALE 1 : 500

North



Scale 1:100 at Paper Size A1

 

Scale 1:50 at Paper Size A1



All dimensions are in millimeters, unless otherwise stated.
All dimensions to be checked on site prior to commencement of any work.
Copyright protected - no part of this drawing may be reproduced without prior consent of Chiltern Architectural Services Limited.

PR - Preliminary / AP - Planning Approval Issue / BR - Building Regulations Issue			
Rev	Description	Drawn	Date
AP1	PLANNING APPROVAL ISSUE	DWP	02.02.16
CHILTERN ARCHITECTURAL SERVICES		Client:	
Chiltern Architectural Services Ltd 6a Chiltern Business Centre 63-65 Woodside Road Amersham Bucks HP6 6AA W: chilternarchitecturalservices.co.uk E: david@chilternarchitecturalservices.co.uk T: 01494 721595		Mr Charlie Silvester 91 Halford Road Ickenham UB10 8QA	
Project Name:			
91 HALFORD ROAD, ICKENHAM			
Title:			
EXISTING GROUND FLOOR, FRONT & REAR ELEVATIONS & LOCATION PLANS			
Site:		Client:	
As per client address		Mr Charlie Silvester	
Drawn: DWP		Client Approval:	Paper Size: A1
			ISO A1 841x594mm
Drawing Number:			Rev:
077/01			AP1