



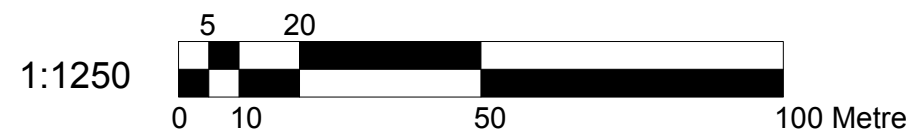

Location Plan
Scale:1:1250



Block Plan
Scale:1:500

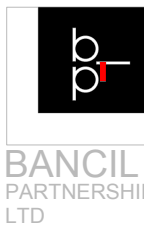

Dimensions to be verified on site
DO NOT SCALE FROM THIS DRAWING.
Any areas indicated on this drawing are for guidance only.
No responsibility is taken for their accuracy.

This drawing is the property of **BANCIL PARTNERSHIP LTD**
Copyright is reserved by them and the drawing is issued on the condition that it is not copied, reproduced, retained or disclosed to any unauthorised person, either wholly or in part without the consent in writing of **BANCIL PARTNERSHIP LTD**

Site Address:

63 Coronation Road
Hayes
UB3 4JT


Client Detail:

63 Coronation Road
Hayes
UB3 4JT

Title:

Location Plan

Block Plan

 

Drawn By: NM


Checked By: PP

Date: 06/2019

Drawing No. PL/VP/2313 - 00

Revisions:


Rev	Revision	Date

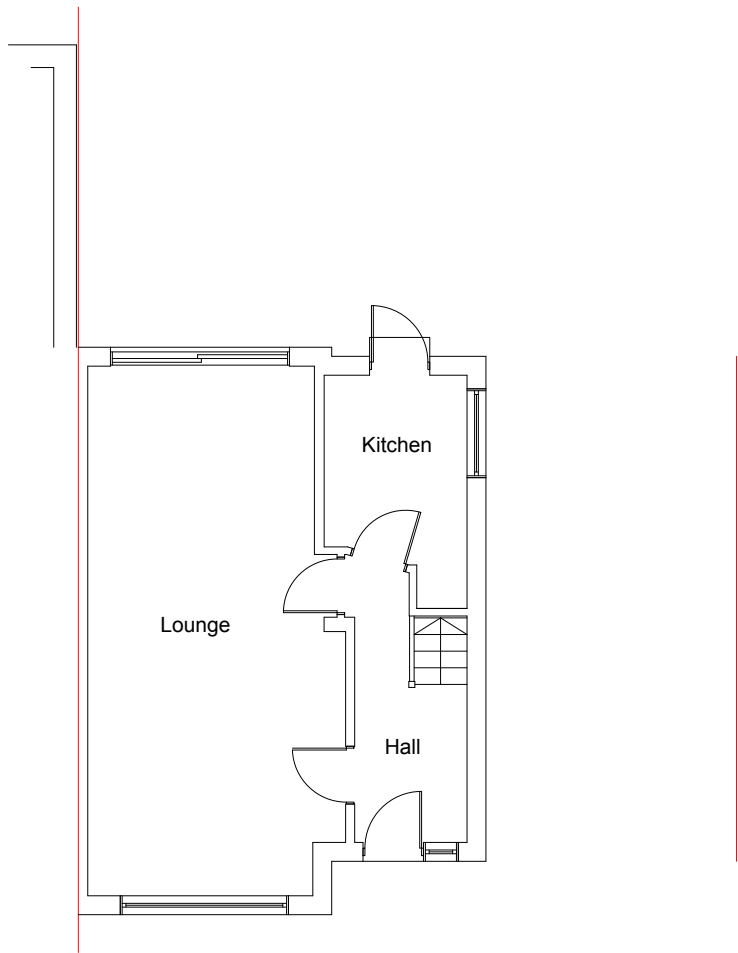


Existing Ground Floor Plan
Scale:1:100



Existing Front Elevation
Scale:1:100

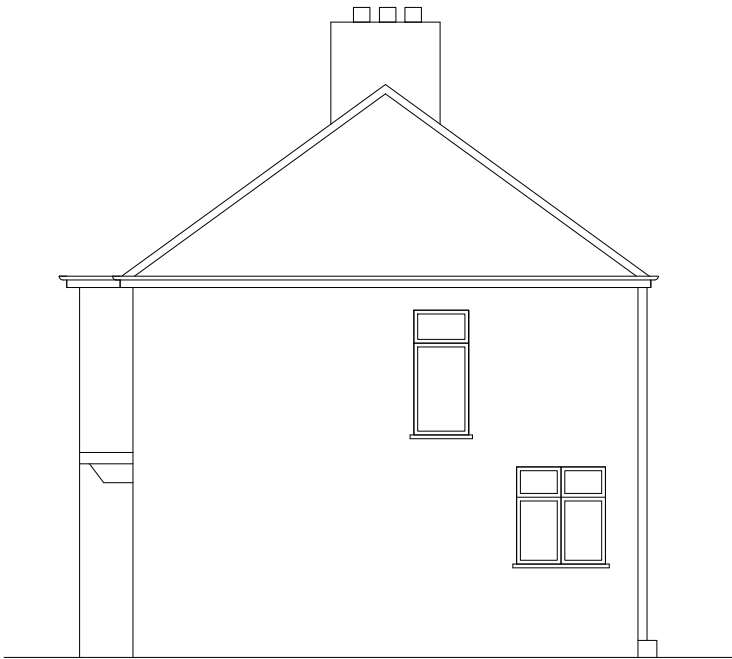


Existing Side Elevation
Scale:1:100

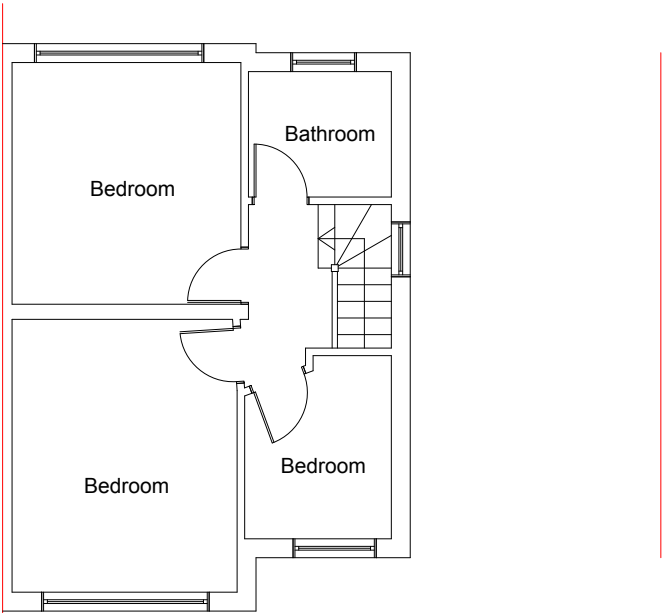

Existing First Floor Plan
Scale:1:100




Existing Rear Elevation
Scale:1:100

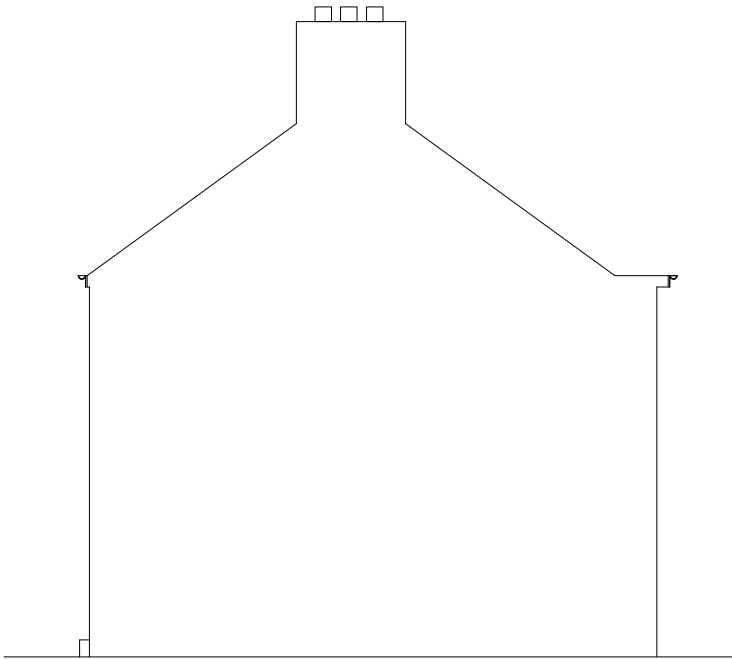


Existing Side Elevation
Scale:1:100



 BANCIL PARTNERSHIP LTD	Dimensions to be verified on site DO NOT SCALE FROM THIS DRAWING. Any areas indicated on this drawing are for guidance only. No responsibility is taken for their accuracy. This drawing is the property of BANCIL PARTNERSHIP LTD Copyright is reserved by them and the drawing is issued on the condition that it is not copied, reproduced, retained or disclosed to any unauthorised person, either wholly or in part without the consent in writing of BANCIL PARTNERSHIP LTD	Site Address:	Client Detail:	Title:				Drawn By:	NM	Revisions:		
		63 Coronation Road Hayes UB3 4JT	63 Coronation Road Hayes UB3 4JT	Existing Floor Plans				Checked By:	PP	Rev	Revision	Date
				Existing Elevations								
27-29 The Broadway, Southall, Middx, UB1 1JY Tel: 020 8574 4546 Fax: 020 8574 4526			Scale:	1:100	Paper Size:	A3	Date:	06/2019	Drawing No.	PL/VP/2313 - 01		

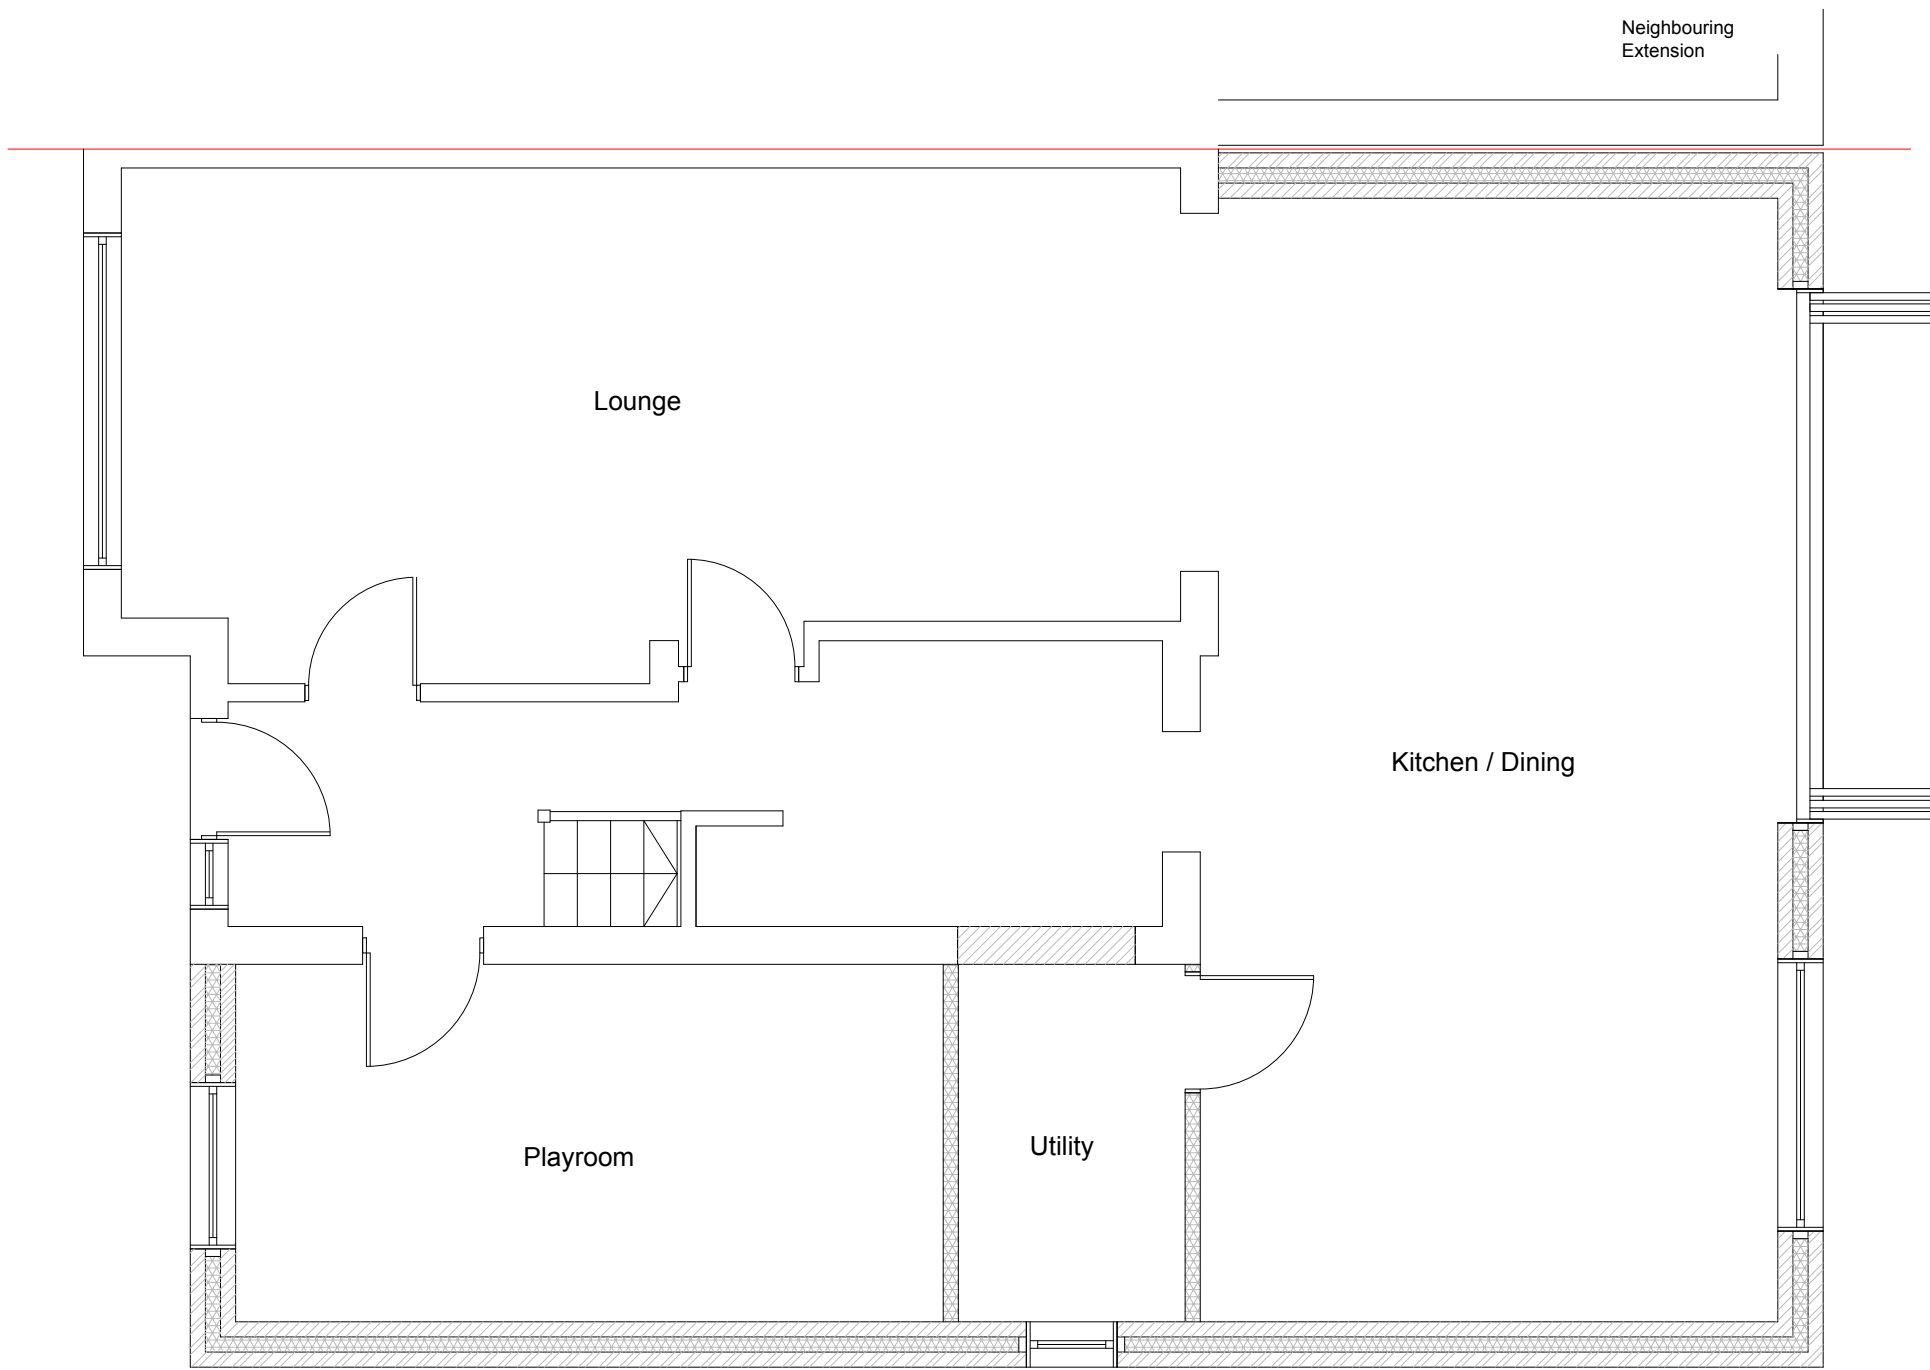


pb BANCIL PARTNERSHIP LTD	Dimensions to be verified on site DO NOT SCALE FROM THIS DRAWING. Any areas indicated on this drawing are for guidance only. No responsibility is taken for their accuracy. This drawing is the property of BANCIL PARTNERSHIP LTD Copyright is reserved by them and the drawing is issued on the condition that it is not copied, reproduced, retained or disclosed to any unauthorised person, either wholly or in part without the consent in writing of BANCIL PARTNERSHIP LTD	Site Address:	Client Detail:	Title:				Drawn By: NM	Checked By: PP	Date: 06/2019	Drawing No. PL/VP/2313 - 02	Revisions:		
		63 Coronation Road Hayes UB3 4JT	63 Coronation Road Hayes UB3 4JT	Proposed Ground Floor Plan								Rev	Revision	Date
27-29 The Broadway, Southall, Middx, UB1 1JY Tel: 020 8574 4546 Fax: 020 8574 4526			Scale:	1:50	Paper Size:	A3								

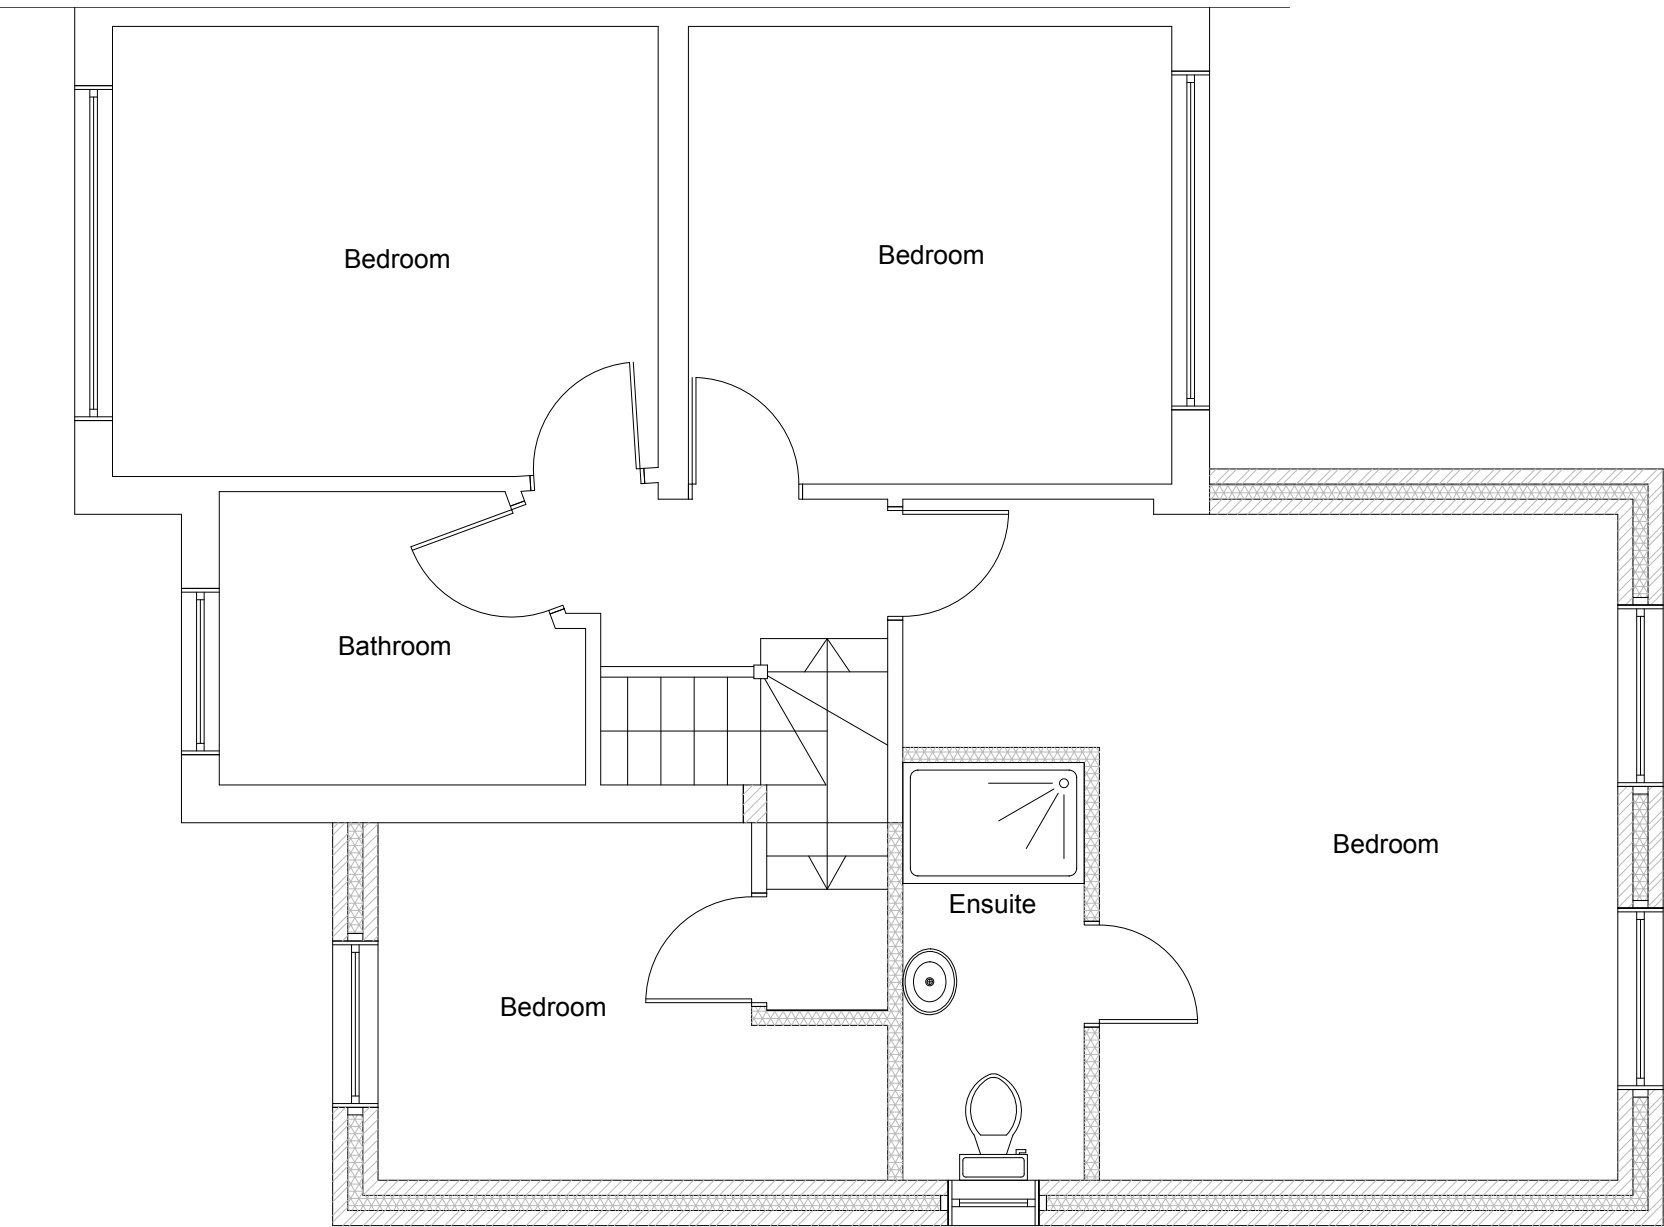

pb BANCIL PARTNERSHIP LTD	Dimensions to be verified on site DO NOT SCALE FROM THIS DRAWING. Any areas indicated on this drawing are for guidance only. No responsibility is taken for their accuracy.		Site Address:	Client Detail:	Title:			Drawn By: NM	Checked By: PP	Date: 06/2019	Drawing No. PL/VP/2313 - 03	Revisions:		
			63 Coronation Road Hayes UB3 4JT	63 Coronation Road Hayes UB3 4JT	Proposed First Floor Plan							Rev	Revision	Date
	27-29 The Broadway, Southall, Middx, UB1 1JY		Tel: 020 8574 4546 Fax: 020 8574 4526			Scale:	1:50	Paper Size:	A3					




Proposed Front Elevation
Scale:1:100

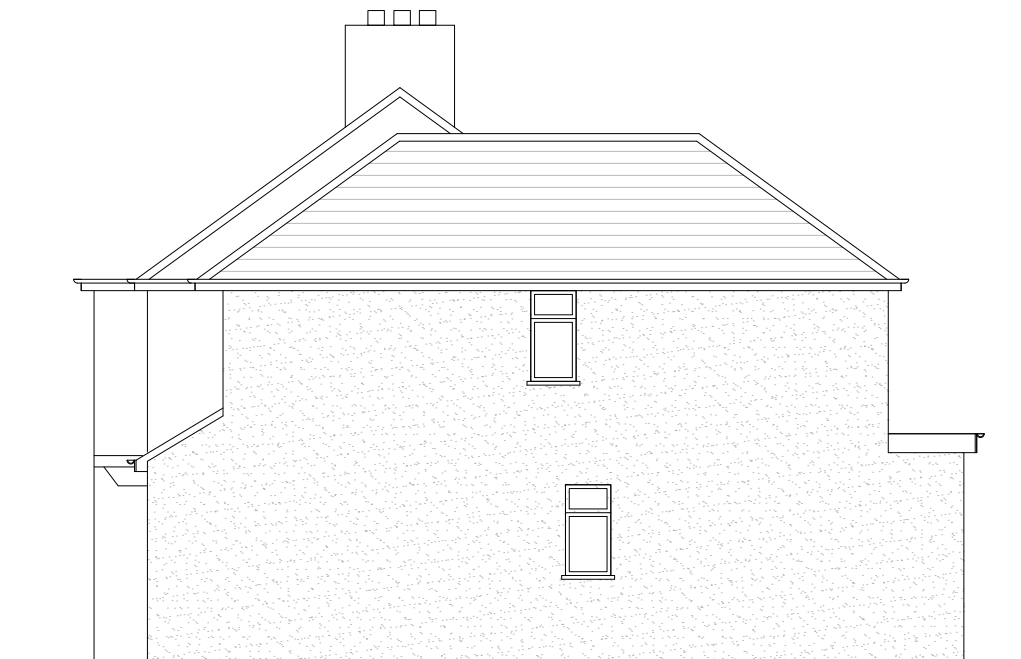


Proposed Side Elevation
Scale:1:100



Proposed Rear Elevation
Scale:1:100

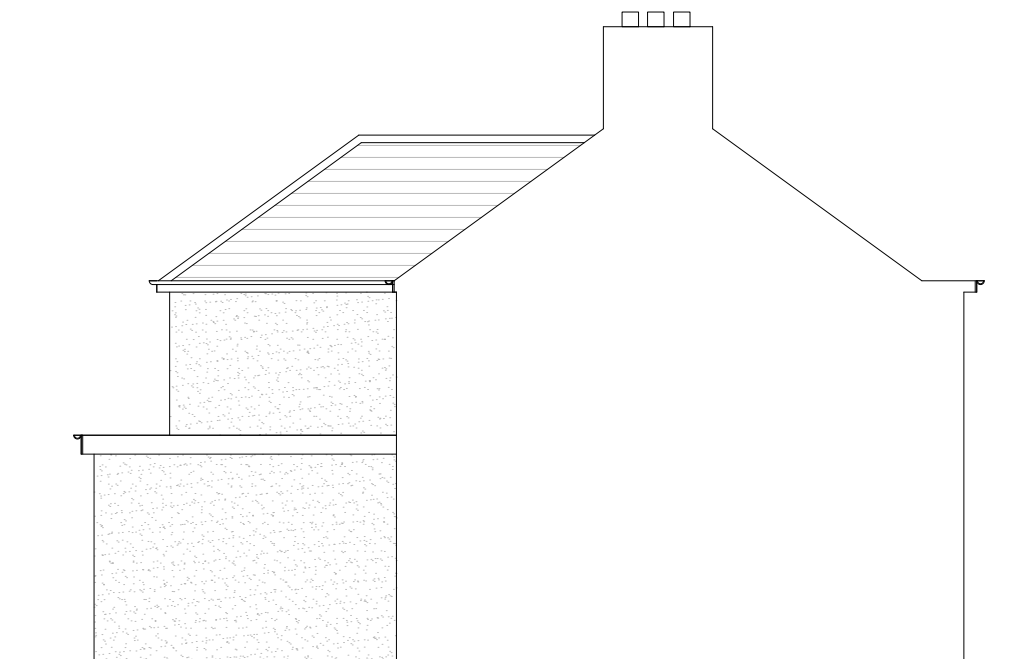

Proposed Side Elevation
Scale:1:100

 

 BANCIL PARTNERSHIP LTD	Dimensions to be verified on site DO NOT SCALE FROM THIS DRAWING. Any areas indicated on this drawing are for guidance only. No responsibility is taken for their accuracy. This drawing is the property of BANCIL PARTNERSHIP LTD Copyright is reserved by them and the drawing is issued on the condition that it is not copied, reproduced, retained or disclosed to any unauthorised person, either wholly or in part without the consent in writing of BANCIL PARTNERSHIP LTD	Site Address:	Client Detail:	Title:				Drawn By: NM	Checked By: PP	Date: 06/2019	Drawing No. PL/VP/2313 - 04	Revisions:			
		63 Coronation Road Hayes UB3 4JT	63 Coronation Road Hayes UB3 4JT	Proposed Elevations	Scale:	1:100	Paper Size:					A3	Rev	Revision	Date
27-29 The Broadway, Southall, Middx, UB1 1JY Tel: 020 8574 4546 Fax: 020 8574 4526															