











Location Plan
Scale:1:1250

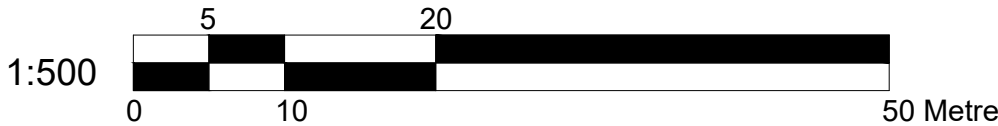


Block Plan
Scale:1:500

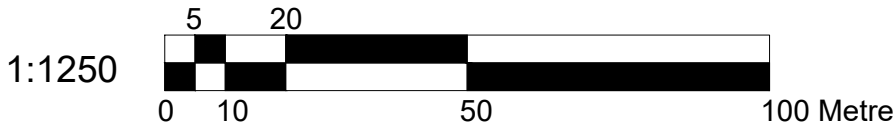


 
 BANCIL PARTNERSHIP LTD	Dimensions to be verified on site DO NOT SCALE FROM THIS DRAWING. Any areas indicated on this drawing are for guidance only. No responsibility is taken for their accuracy. This drawing is the property of BANCIL PARTNERSHIP LTD Copyright is reserved by them and the drawing is issued on the condition that it is not copied, reproduced, retained or disclosed to any unauthorised person, either wholly or in part without the consent in writing of BANCIL PARTNERSHIP LTD		Site Address:	Client Detail:	Title:			Drawn By: SM Checked By: SM Date: 11/2020 Drawing No. PL/SM/2313 - 00		Revisions:		
			63 Coronation Road Hayes UB3 4JT	63 Coronation Road Hayes UB3 4JT	Location Plan		N 			Rev	Revision	Date
	27-29 The Broadway, Southall, Middx, UB1 1JY Tel: 020 8574 4546 Fax: 020 8574 4526			Scale:	1:1250/ 500	Paper Size:	A3					

     


A horizontal bar divided into segments of different colors (white, black, white, black, white) representing a 10-metre distance. The segments are labeled with numbers 0, 1, 2, 5, and 10 Metre.

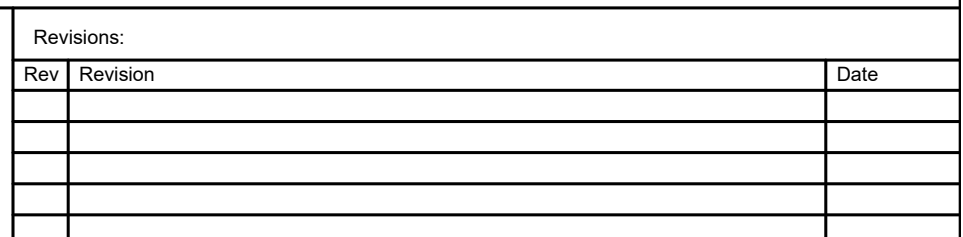

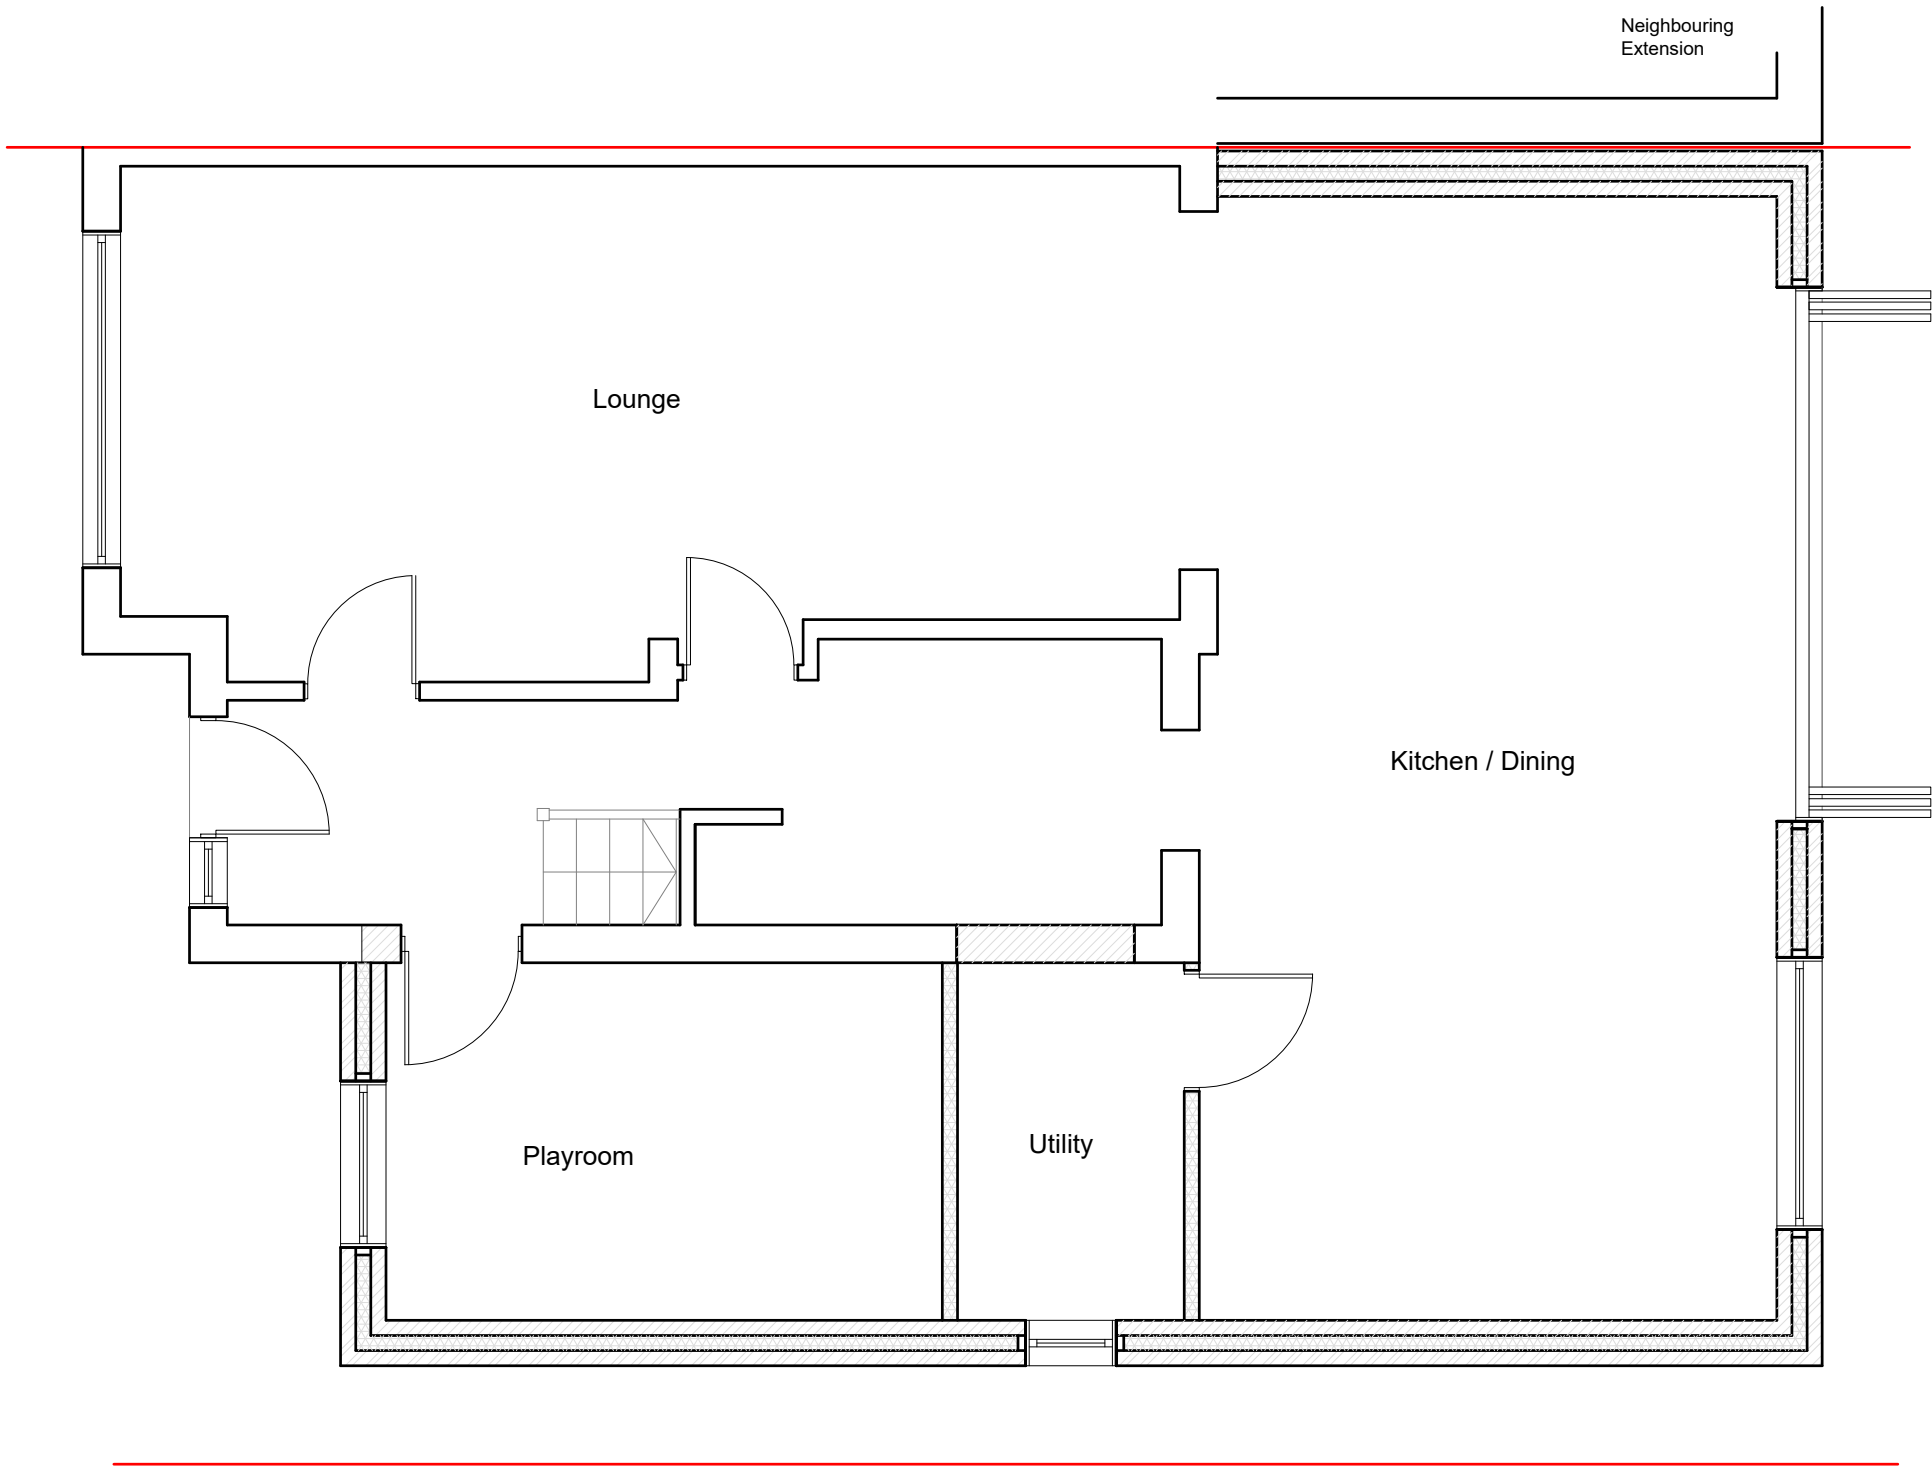

 
 Dimensions to be verified on site DO NOT SCALE FROM THIS DRAWING. Any areas indicated on this drawing are for guidance only. No responsibility is taken for their accuracy. This drawing is the property of BANCIL PARTNERSHIP LTD Copyright is reserved by them and the drawing is issued on the condition that it is not copied, reproduced, retained or disclosed to any unauthorised person, either wholly or in part without the consent in writing of BANCIL PARTNERSHIP LTD BANCIL PARTNERSHIP LTD	Site Address:		Client Detail:		Title:			Drawn By: SM Checked By: SM Date: 11/2020 Drawing No. PL/SM/2313 - 02	Revisions:		
	63 Coronation Road Hayes UB3 4JT		63 Coronation Road Hayes UB3 4JT		Proposed Ground Floor Plan				Rev	Revision	Date
27-29 The Broadway, Southall, Middx, UB1 1JY Tel: 020 8574 4546 Fax: 020 8574 4526					Scale:	1:50	Paper Size:	A3			

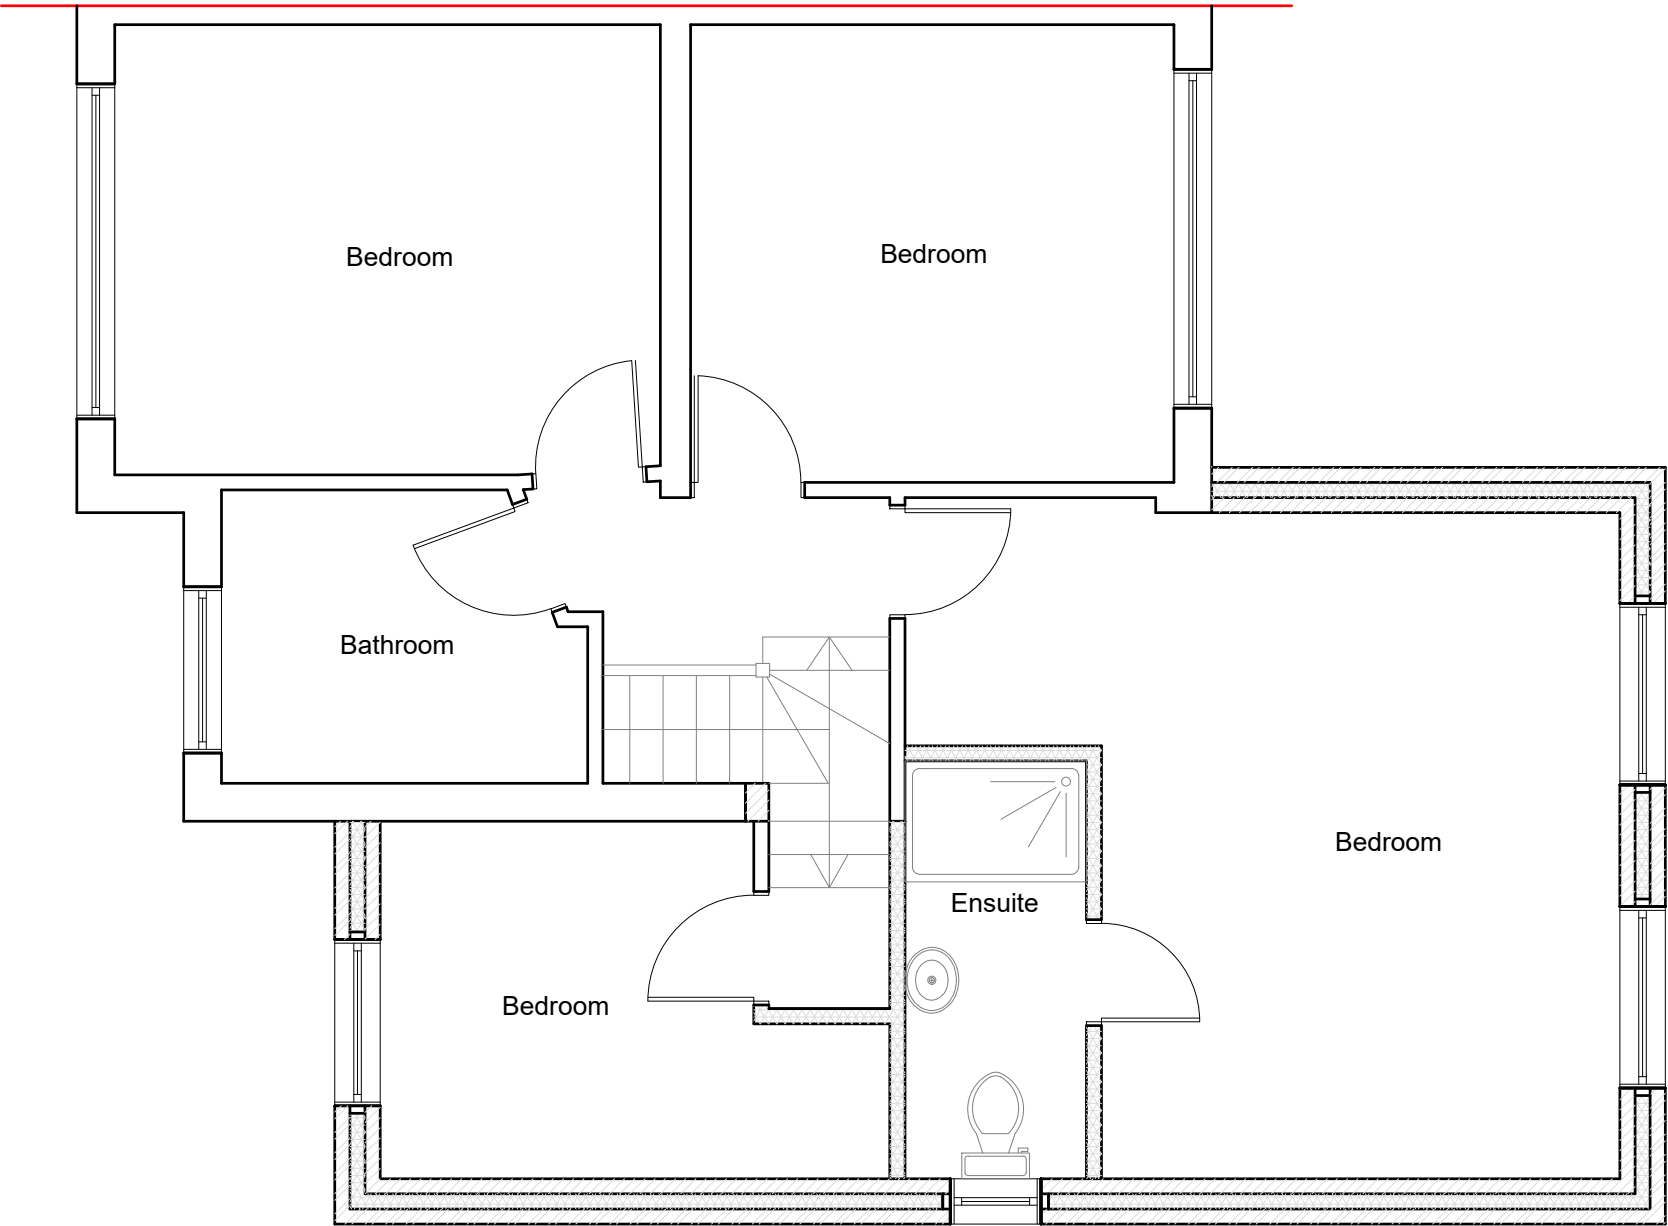

 BANCIL PARTNERSHIP LTD	Dimensions to be verified on site DO NOT SCALE FROM THIS DRAWING. Any areas indicated on this drawing are for guidance only. No responsibility is taken for their accuracy. This drawing is the property of BANCIL PARTNERSHIP LTD Copyright is reserved by them and the drawing is issued on the condition that it is not copied, reproduced, retained or disclosed to any unauthorised person, either wholly or in part without the consent in writing of BANCIL PARTNERSHIP LTD	Site Address:	Client Detail:	Title:				Drawn By: SM Checked By: SM Date: 11/2020 Drawing No. PL/SM/2313 - 03	Revisions:		
		63 Coronation Road Hayes UB3 4JT	63 Coronation Road Hayes UB3 4JT	Proposed First Floor Plan	Rev	Revision	Date				
27-29 The Broadway, Southall, Middx, UB1 1JY Tel: 020 8574 4546 Fax: 020 8574 4526				Scale:	1:50	Paper Size:	A3				




Proposed Front Elevation
Scale:1:100

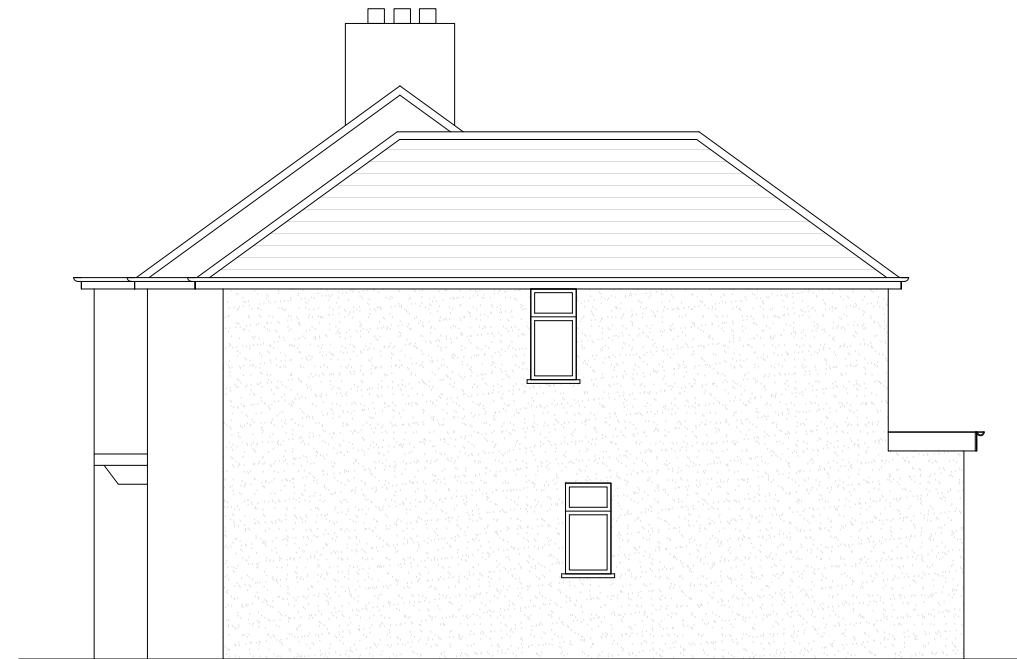


Proposed Side Elevation
Scale:1:100



Proposed Rear Elevation
Scale:1:100

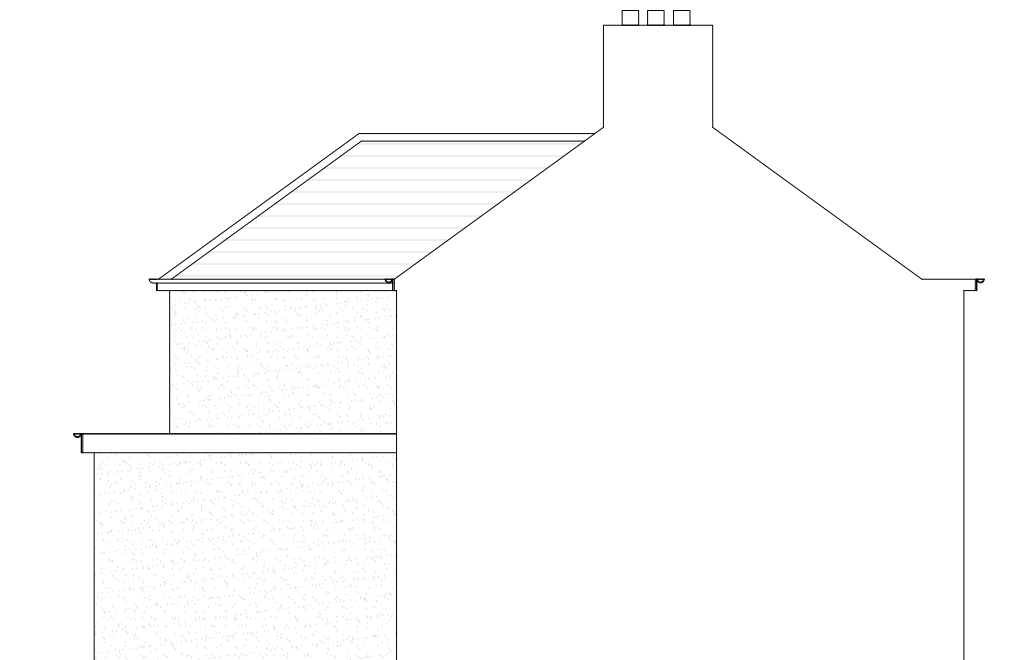

Proposed Side Elevation
Scale:1:100

 

 BANCIL PARTNERSHIP LTD	Dimensions to be verified on site DO NOT SCALE FROM THIS DRAWING. Any areas indicated on this drawing are for guidance only. No responsibility is taken for their accuracy. This drawing is the property of BANCIL PARTNERSHIP LTD Copyright is reserved by them and the drawing is issued on the condition that it is not copied, reproduced, retained or disclosed to any unauthorised person, either wholly or in part without the consent in writing of BANCIL PARTNERSHIP LTD	Site Address:	Client Detail:	Title:				Drawn By:	SM	Revisions:			
		63 Coronation Road Hayes UB3 4JT	63 Coronation Road Hayes UB3 4JT	Proposed Elevations	Checked By:	SM	Date:	11/2020	Drawing No.	PL/SM/2313 - 04	Rev	Revision	Date
27-29 The Broadway, Southall, Middx, UB1 1JY Tel: 020 8574 4546 Fax: 020 8574 4526				Scale:	1:100	Paper Size:	A3						