


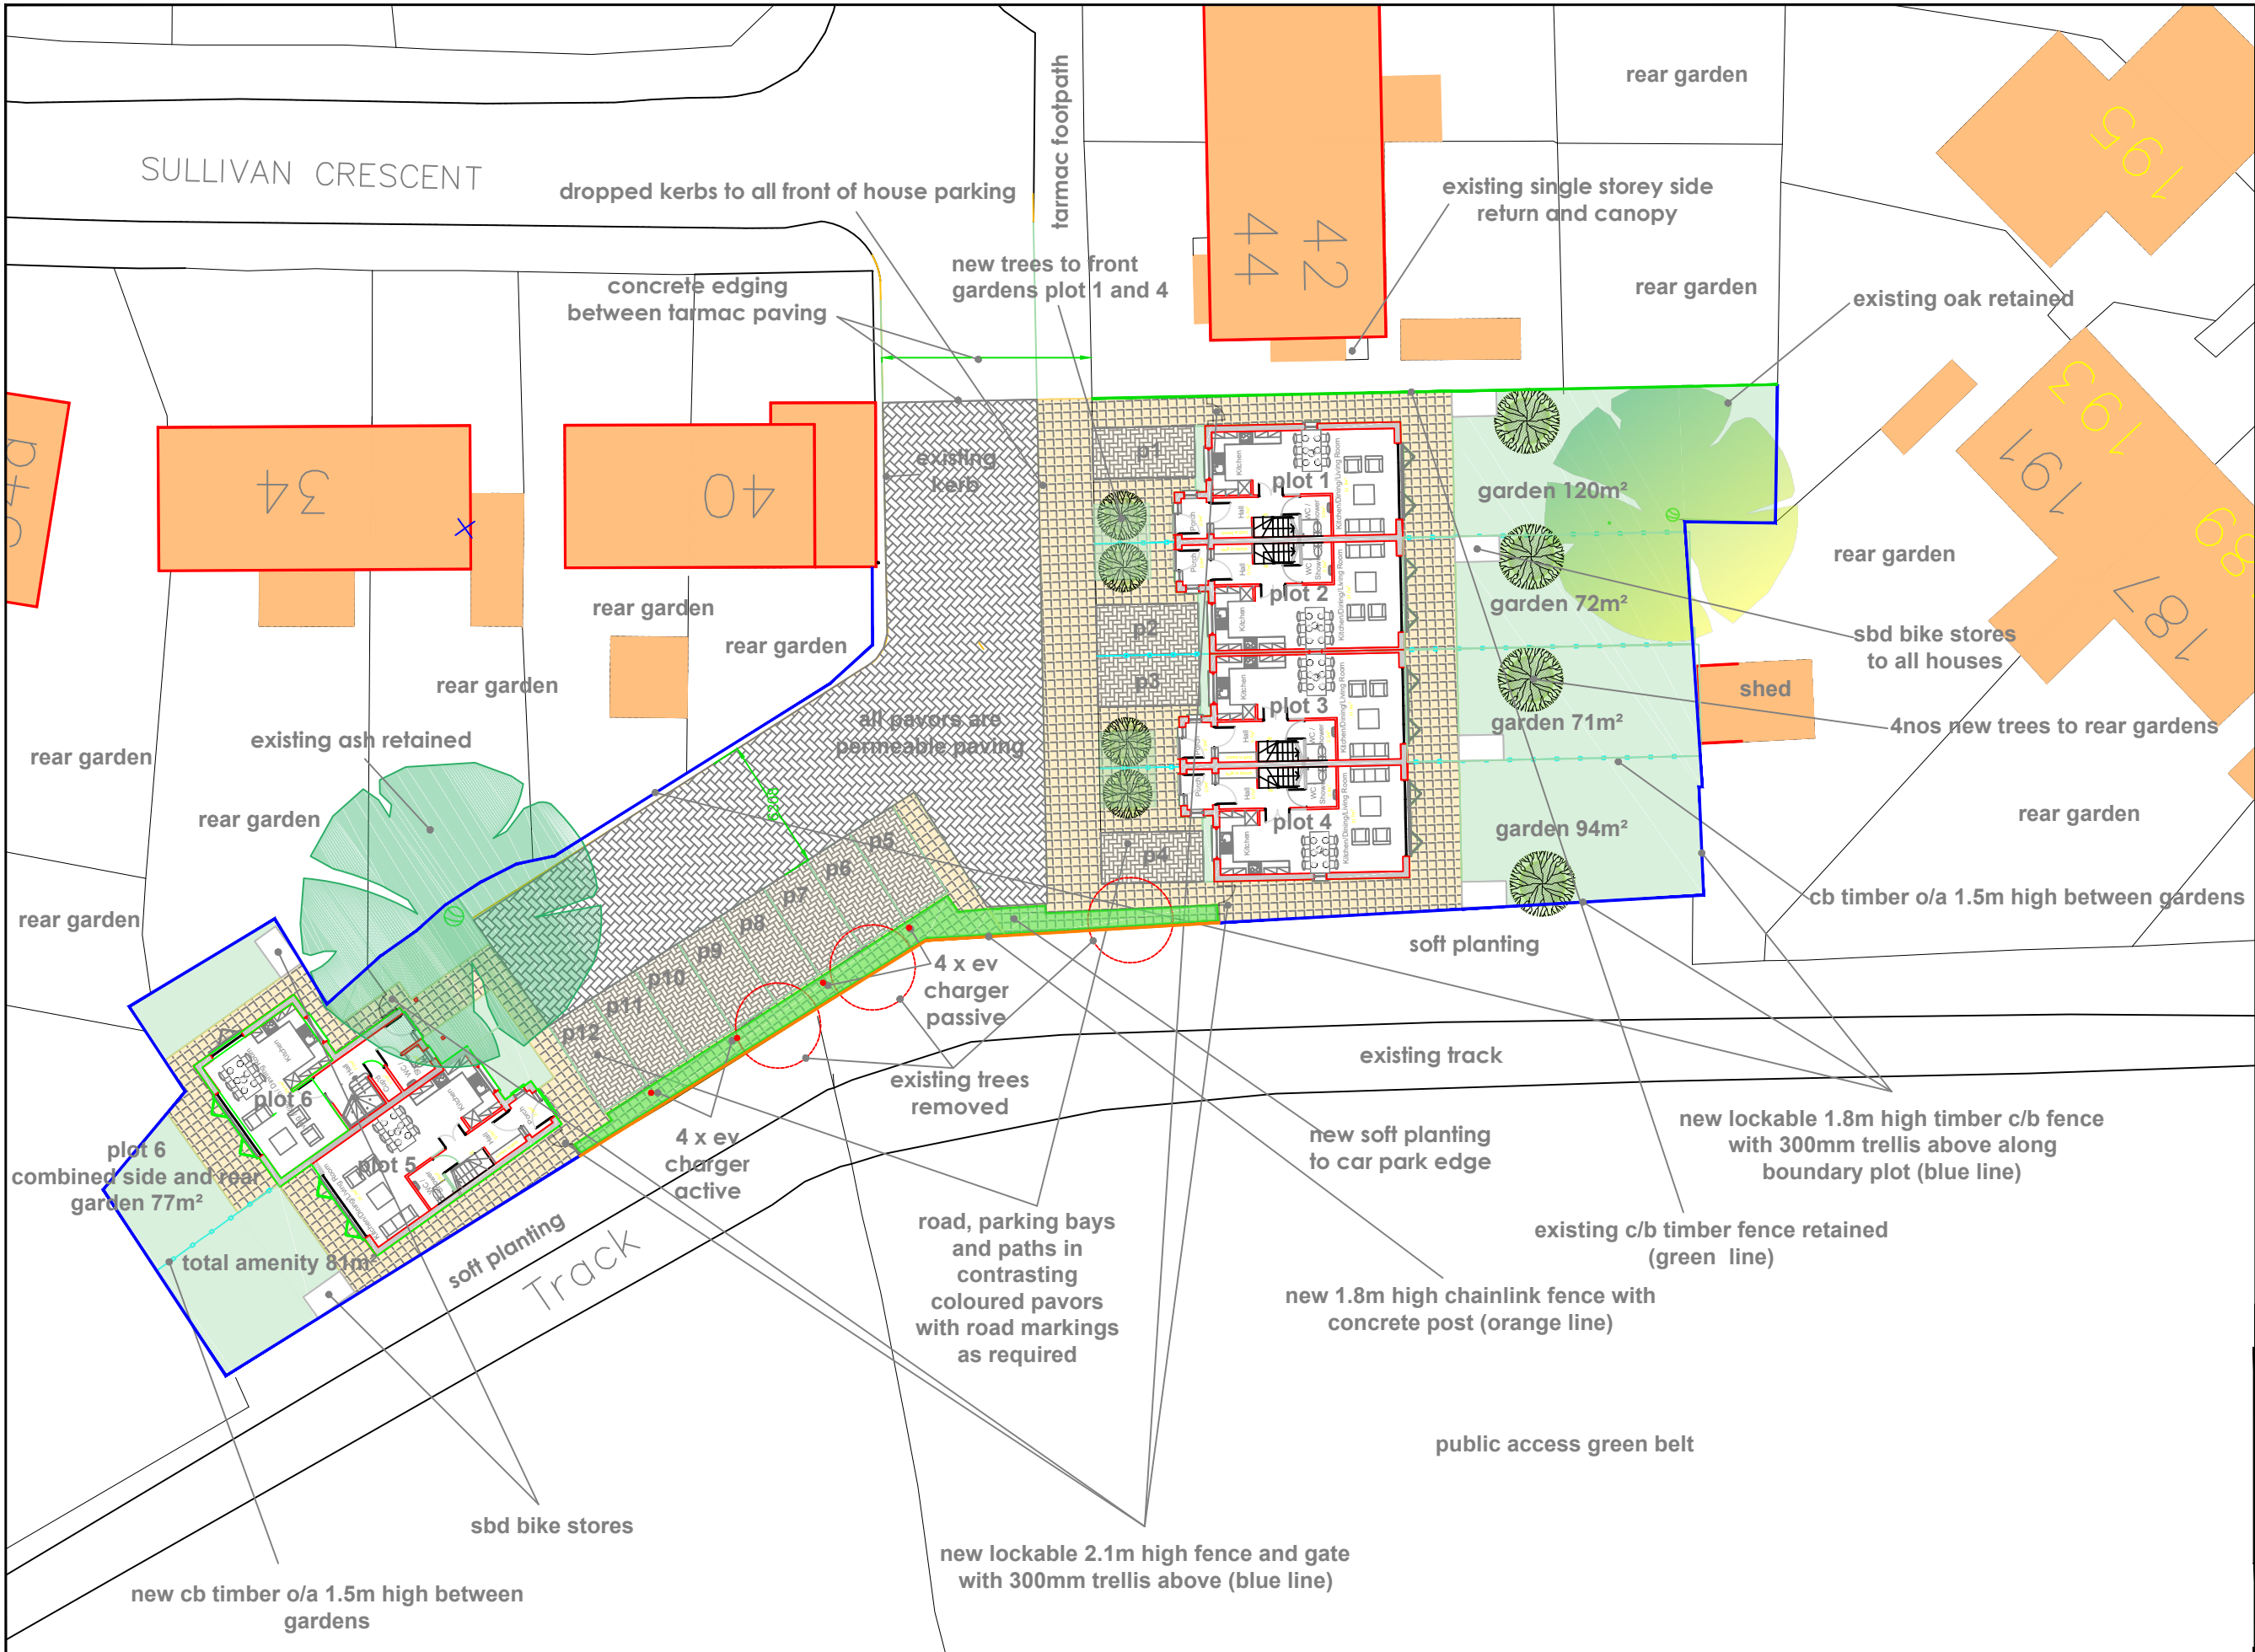

- SCHEDULE OF ACCOMMODATION**
- 4nos 4B, 6P, 2 storey houses with rear dormers @ 115.7m² GIA
GIA = 112.2m² above 1.5m in loft
 - 1no 3B, 4P, 2 storey house @ 88.8m² GIA
 - 1no 3B, 4P, 2 storey house @ 88.7m² GIA
 - 6 Dwellings Total

- PARKING**
- 12 total standard bays
6 possible dda adaptable
4 x active ev chargers to plot 1, 2, 3, & 4
4 x active ev chargers shared (p9 to p12)
4 x passive ev chargers (p5 to p8)

- PRIVATE GARDEN AMENITY**
- Plot 1 = 120m²
 - Plot 2 = 72m²
 - Plot 3 = 71m²
 - Plot 4 = 94m²
 - Plot 5 = 81m²
 - Plot 6 = 77m²

KEY

- existing trees
- proposed trees
- proposed paving slab
- permeable pavers in contrasting colours

Rev	Revision notes	Initials	Date
-	-	-	-

HILLINGDON
LONDON
RESIDENTS SERVICES
CAPITAL PROGRAMME WORKS SERVICE
2E/10, CIVIC CENTRE, UXBRIDGE, UB8 1UW
Tel: 01895 250 111 Fax: 01895 277 224

PROJECT
FORMER GARAGES SITE
SULLIVAN CRESCENT,
HAREFIELD, UB9 6NL

DESCRIPTION
PROPOSED SITE PLAN

SCALE 1:300 @ A3	DRAWN BY MY	CHECKED BY SV	DATE DEC 2021
DRAWING No. 2021/D/320/P/03			REV.