
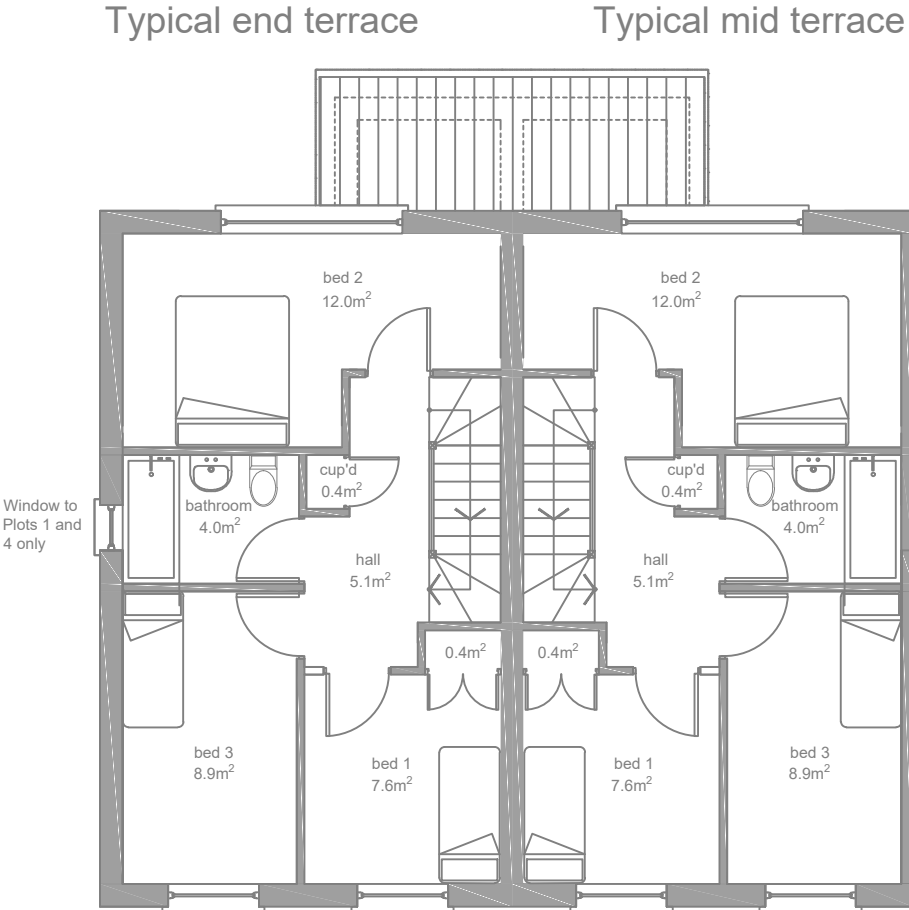


PLANS SHOWING PLOT 1 AND 2, PLOTS 3 AND 4 HANDED

PLOT 1-4
GROUND
FLOOR PLAN
GIA 45.8m²

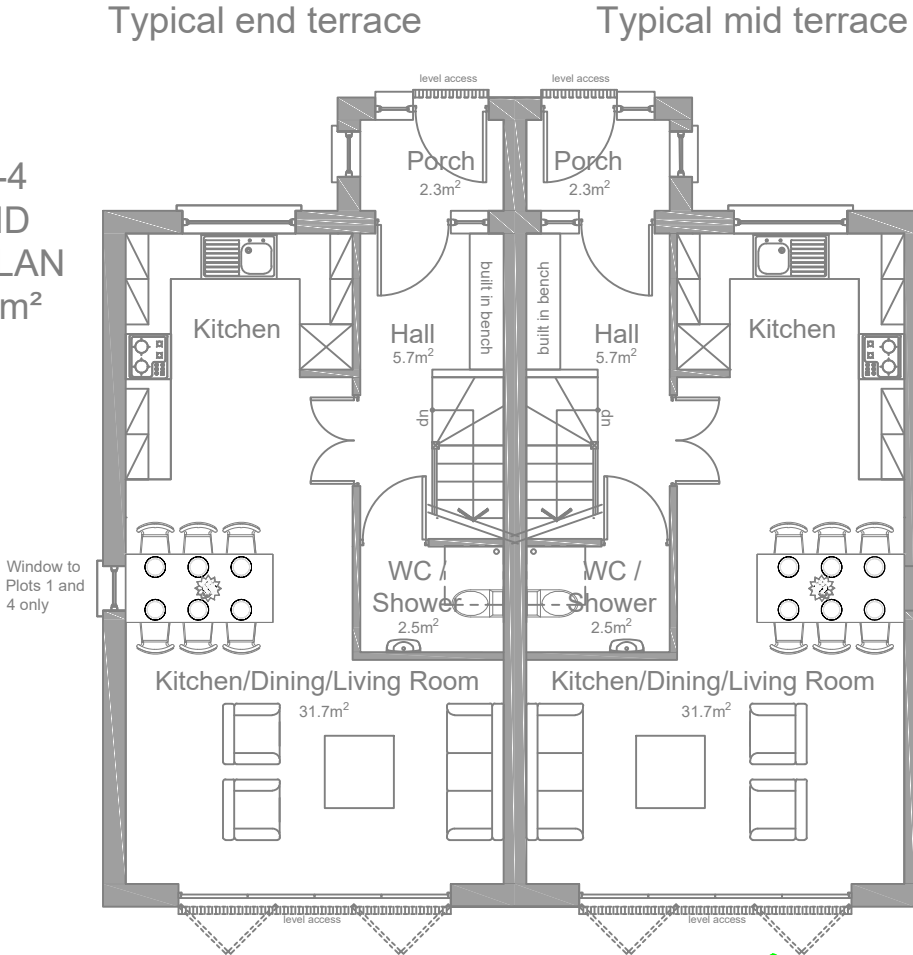


PLOT 1-4
FIRST FLOOR
PLAN
GIA 43.0m²


TOTAL AREAS FOR
EACH 4 BEDROOM 6
PERSON SEMI
DETACHED/TERRACE
HOUSES **LOTS 1-4**

GEA @ 131.3m²
GIA @ 115.7m²


GIA @ 112.2m²
(above 1.5m in loft)

 

PLOT 1-4 LOFT
FLOOR PLAN
GIA = 26.9m²
GIA = 23.4m²
above 1.5m

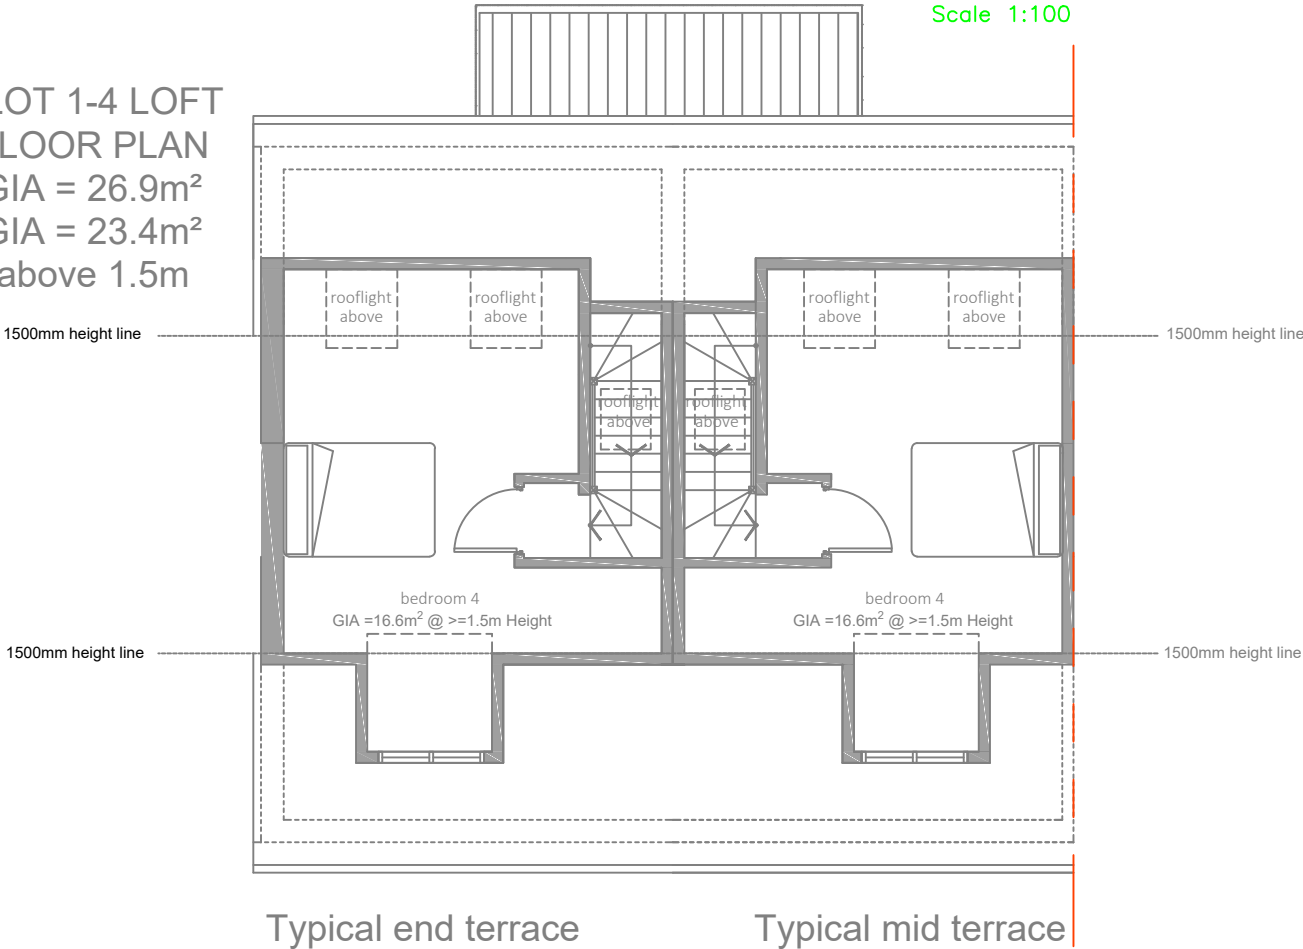

ROOF PLAN

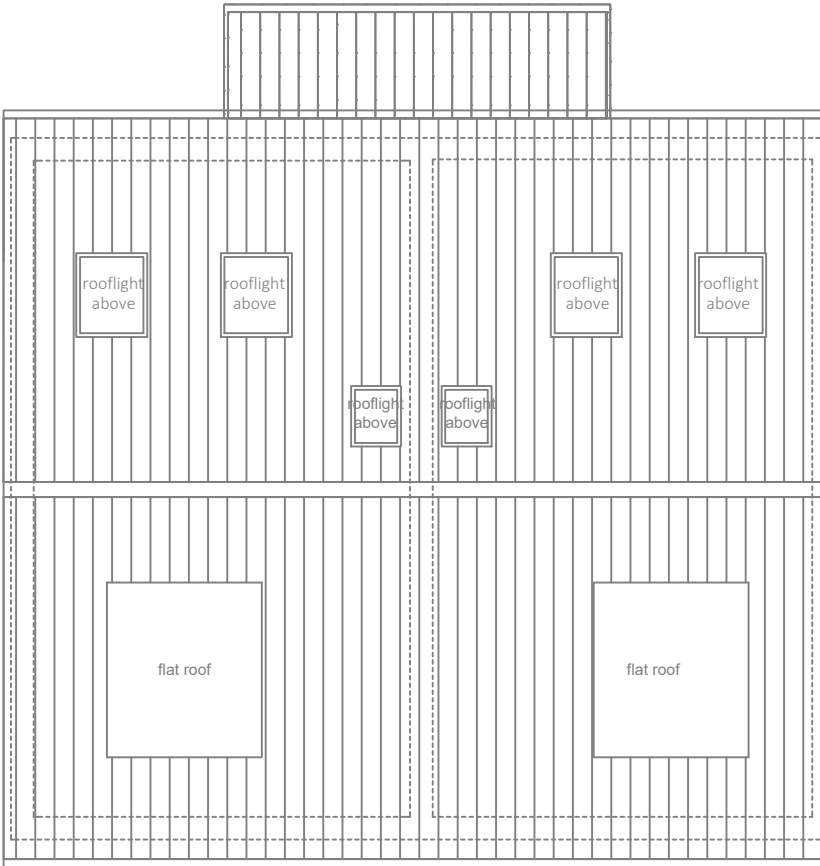

Rev	Revision notes	Initials	Date
 RESIDENTS SERVICES CAPITAL PROGRAMME WORKS SERVICE 2E/10, CIVIC CENTRE, UXBRIDGE, UB8 1UW Tel: 01895 250 111 Fax: 01895 277 224			
PROJECT FORMER GARAGE SITE, SULLIVAN CRESCENT HAREFIELD, UB9 6NL			
DESCRIPTION HOUSE PLANS & ROOF PLANS PLOTS 1 TO 4			
SCALE 1:100 @ A3	DRAWN BY MY	CHECKED BY SV	DATE NOV 2021
DRAWING No. 2021/D/320/P/04			REV.