

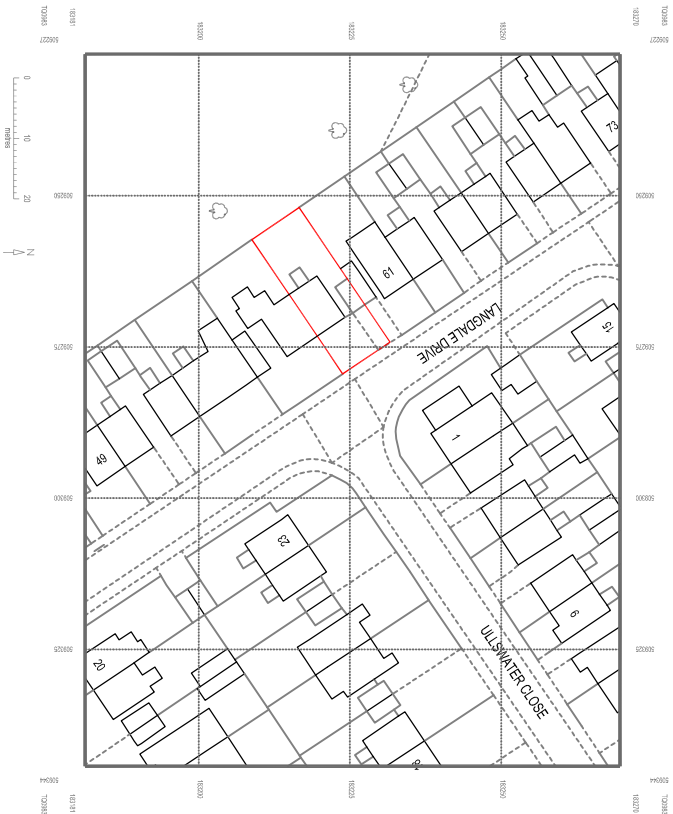
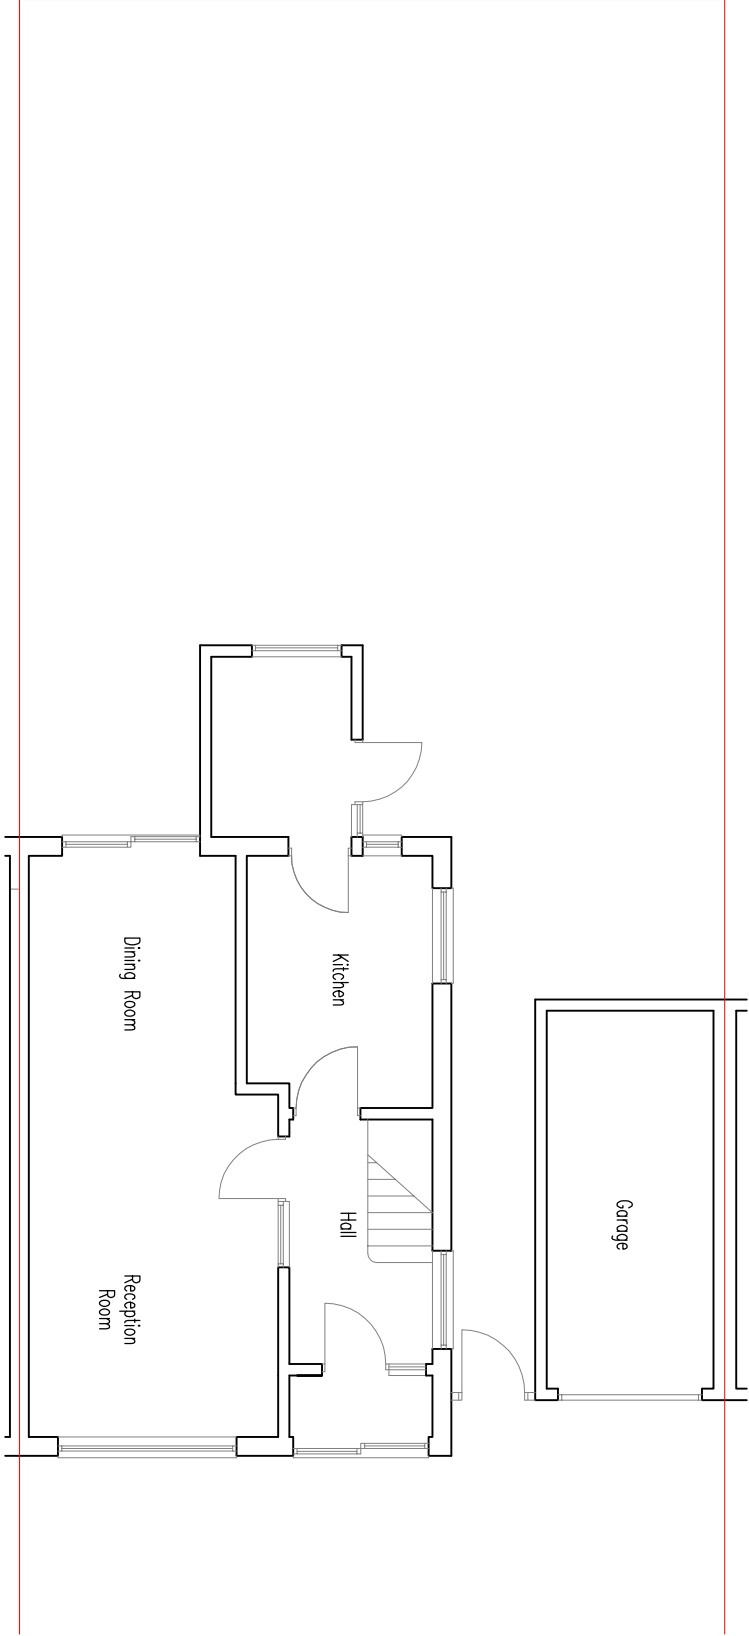
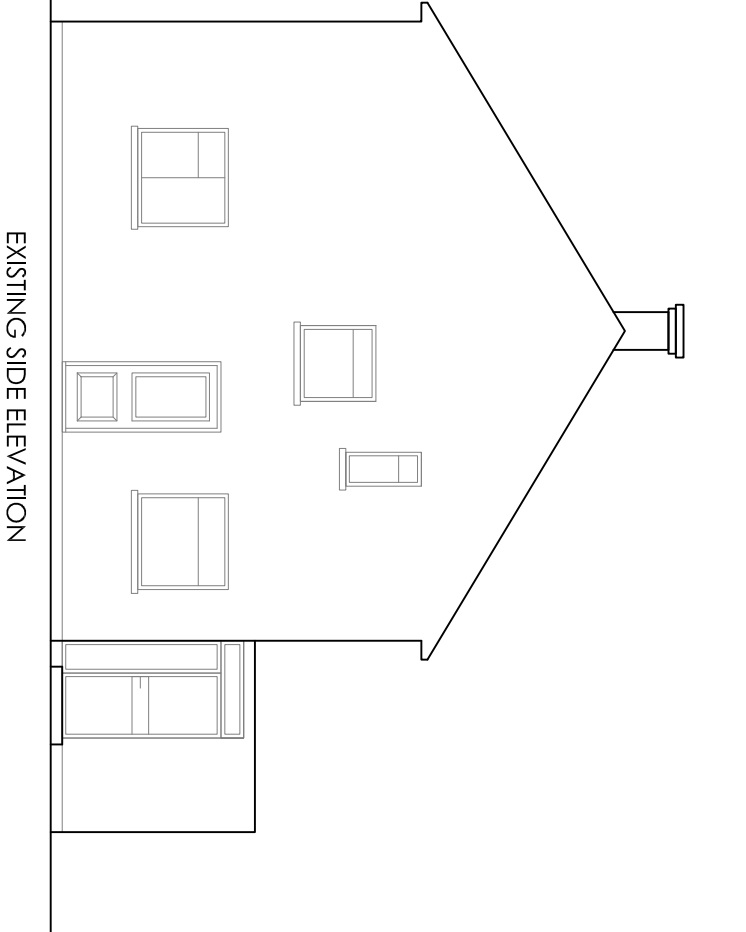


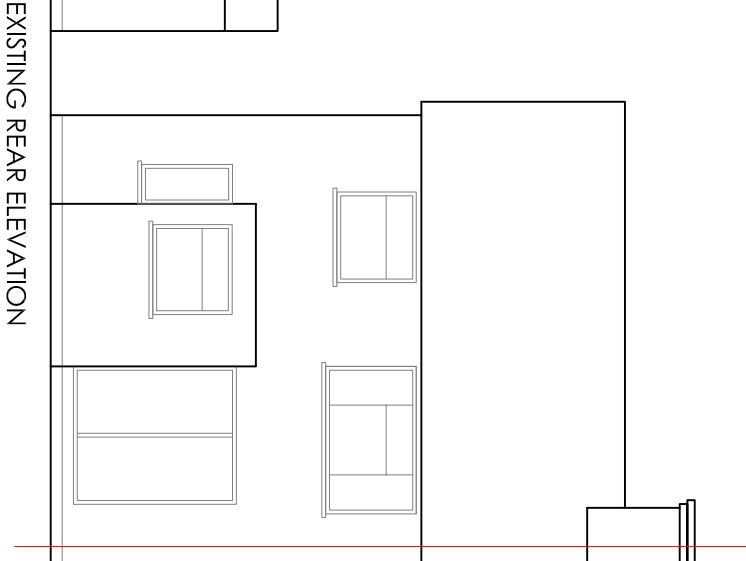


LOCATION PLAN @ 1:1250

EXISTING GROUND FLOOR PLAN

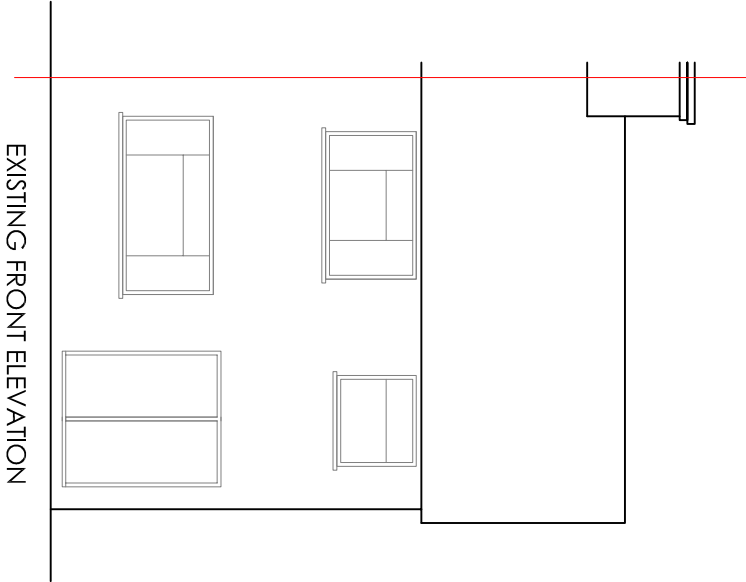

SCALE 1:100
0 1 2 3 4 5m

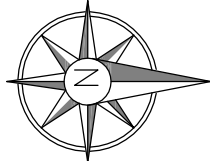

NOTE:

THIS DRAWING IS COPYRIGHT AND MUST NOT BE REPRODUCED WHOLLY OR IN PART WITHOUT PRIOR PERMISSION.

NOTE:

DO NOT SCALE FROM THIS DRAWING
DISCARD DO NOT SCALE FOR PLANNING PURPOSE
NB: THIS IS A DESIGN INTENTION DRAWING ONLY. ALL DIMENSIONS TO BE CHECKED ON SITE.

STANDARDS OF WORK & MATERIALS ALL TO COMPLY WITH BRITISH STANDARDS AND CODES OF PRACTICE AND THE CURRENT BUILDING REGULATIONS

PLANNING ISSUE

REV AMENDMENTS DATE

PROJECT:

TITLE:

59 Langdale Drive

Hayes

UB4 8SS

EXISTING FLOOR PLAN

AND

ELEVATIONS

DRAWN:

MA / YM

SCALE:

1: 100 @ A3

DATE:

AUGUST 20

JOB No.

DRAWING No.

01

REV:

-



Unit 78, Norfolk House Saxon Gate West
Milton Keynes, MK9 2DL
Tel: 01908242135, Mob 07817364773,
Fax 01908242135, Email info@esigncom.co.uk