


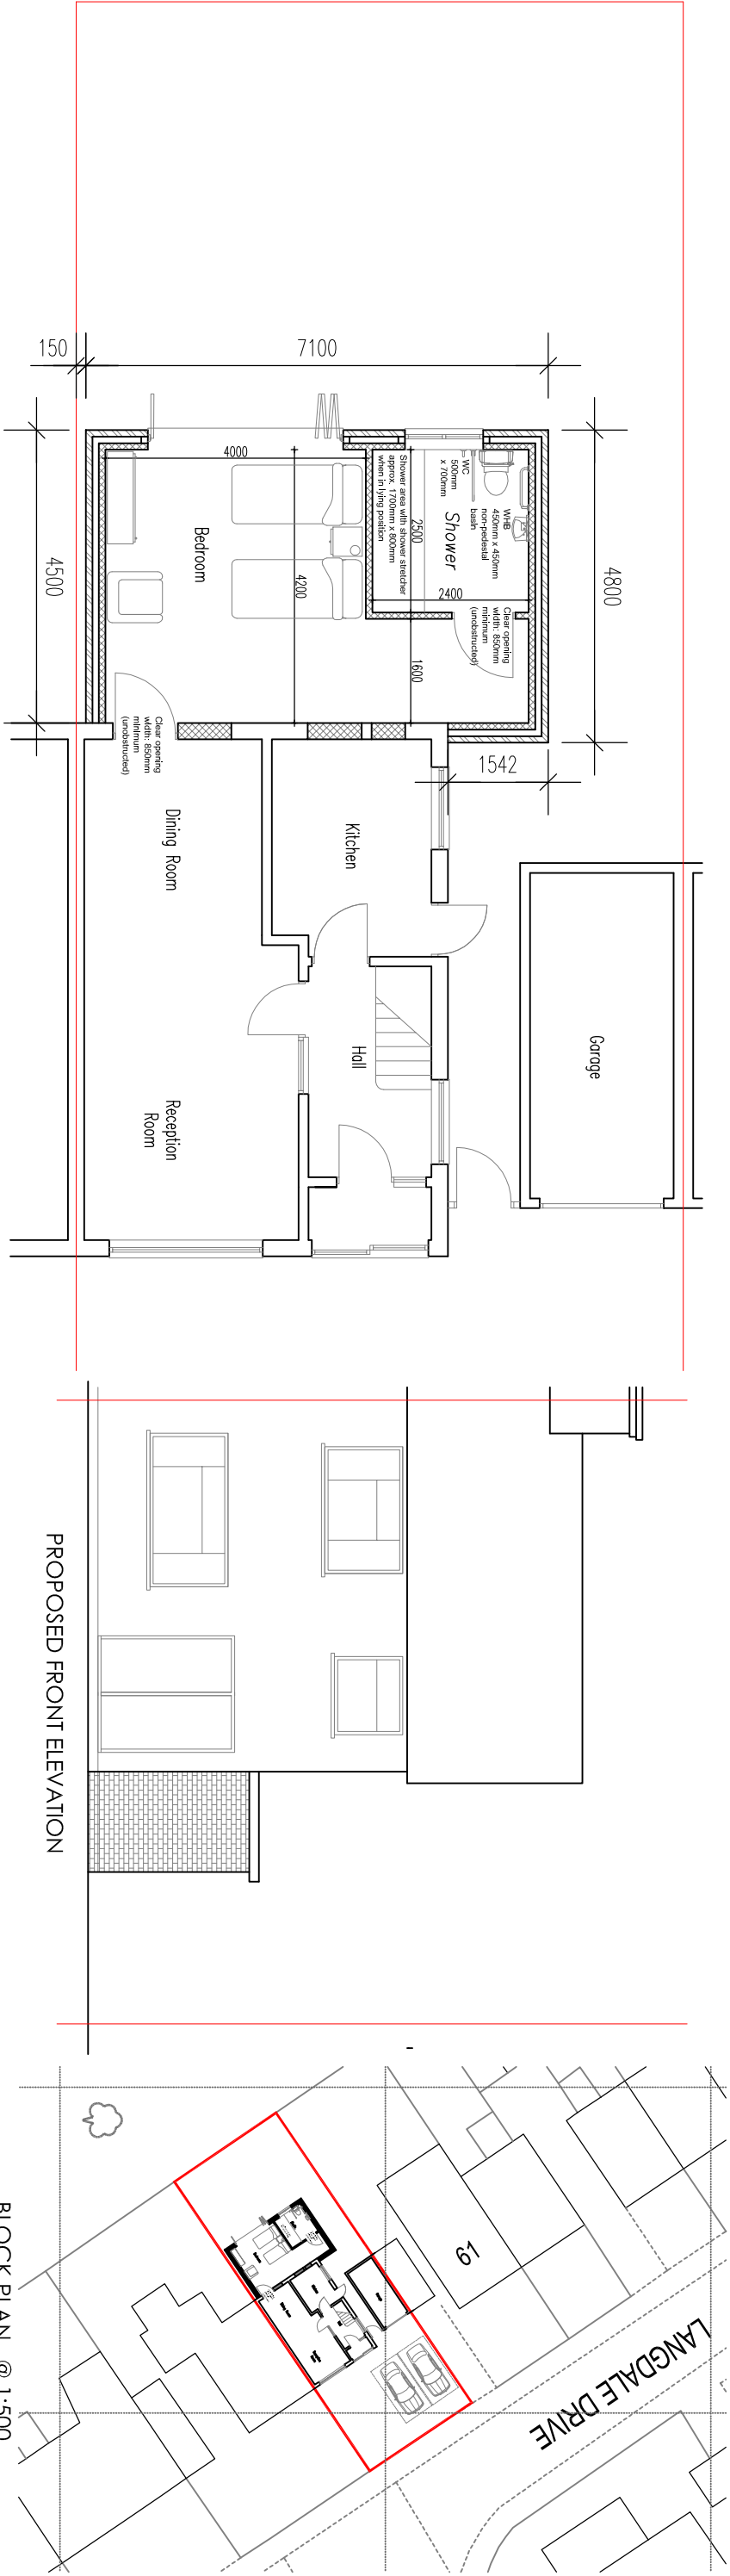

PROPOSED GROUND FLOOR PLAN

NOTE: ELECTRICAL AND PLUMBING, CENTRAL HEATING TO BE CLIENT'S INSTRUCTIONS.

SERVICES:
BUILDER TO LOCATE POSITION AND DIRECTION OF ALL SERVICES INCLUDING GAS, ELECTRICITY, WATER, TELECOMMUNICATIONS CABLE AND MAKE DUE PROVISION FOR THEIR PROTECTION AND REROUTING IF NECESSARY.

SCHEDULE OF MATERIALS

WALLS: BRICKWORK TO MATCH EXISTING

ROOF: FLAT FELT ROOF

DOORS/WINDOWS: NUP/V.C SYSTEM COLOUR WHITE TO MATCH EXISTING.

STORMWATER GUTTERS AND DOWN PIPES TO MATCH EXISTING AND CONNECTION INTO EXISTING SYSTEM.

PROPOSED SIDE ELEVATION

SCALE 1:100



NOTE:
THIS DRAWING IS COPYRIGHT AND MUST NOT BE REPRODUCED WHOLLY OR IN PART WITHOUT PRIOR PERMISSION.

NOTE:
DO NOT SCALE FROM THIS DRAWING
DISCARD DO NOT SCALE FOR PLANNING PURPOSE
NB: THIS IS A DESIGN INTENTION DRAWING ONLY. ALL DIMENSIONS TO BE CHECKED ON SITE.

STANDARDS OF WORK & MATERIALS ALL TO COMPLY WITH BRITISH STANDARDS AND CODES OF PRACTICE, AND THE CURRENT BUILDING REGULATIONS

PLANNING ISSUE

REV	AMENDMENTS	DATE
-----	------------	------

PROJECT:

59 Langdale Drive
Hayes
UB4 8SS

TITLE:

PROPOSED FLOOR PLAN
AND
ELEVATIONS

DRAWN:

MA / YM

SCALE:

1: 100 @ A3

DATE:

AUGUST 20

JOB No.

DRAWING No.

02

REV:

D



Unit 78, Norfolk House Saxon Gate West
Milton Keynes, MK9 2DL
Tel: 01908242135, Mob 07617364773,
Fax 01908242135, Email info@esigncom.co.uk