

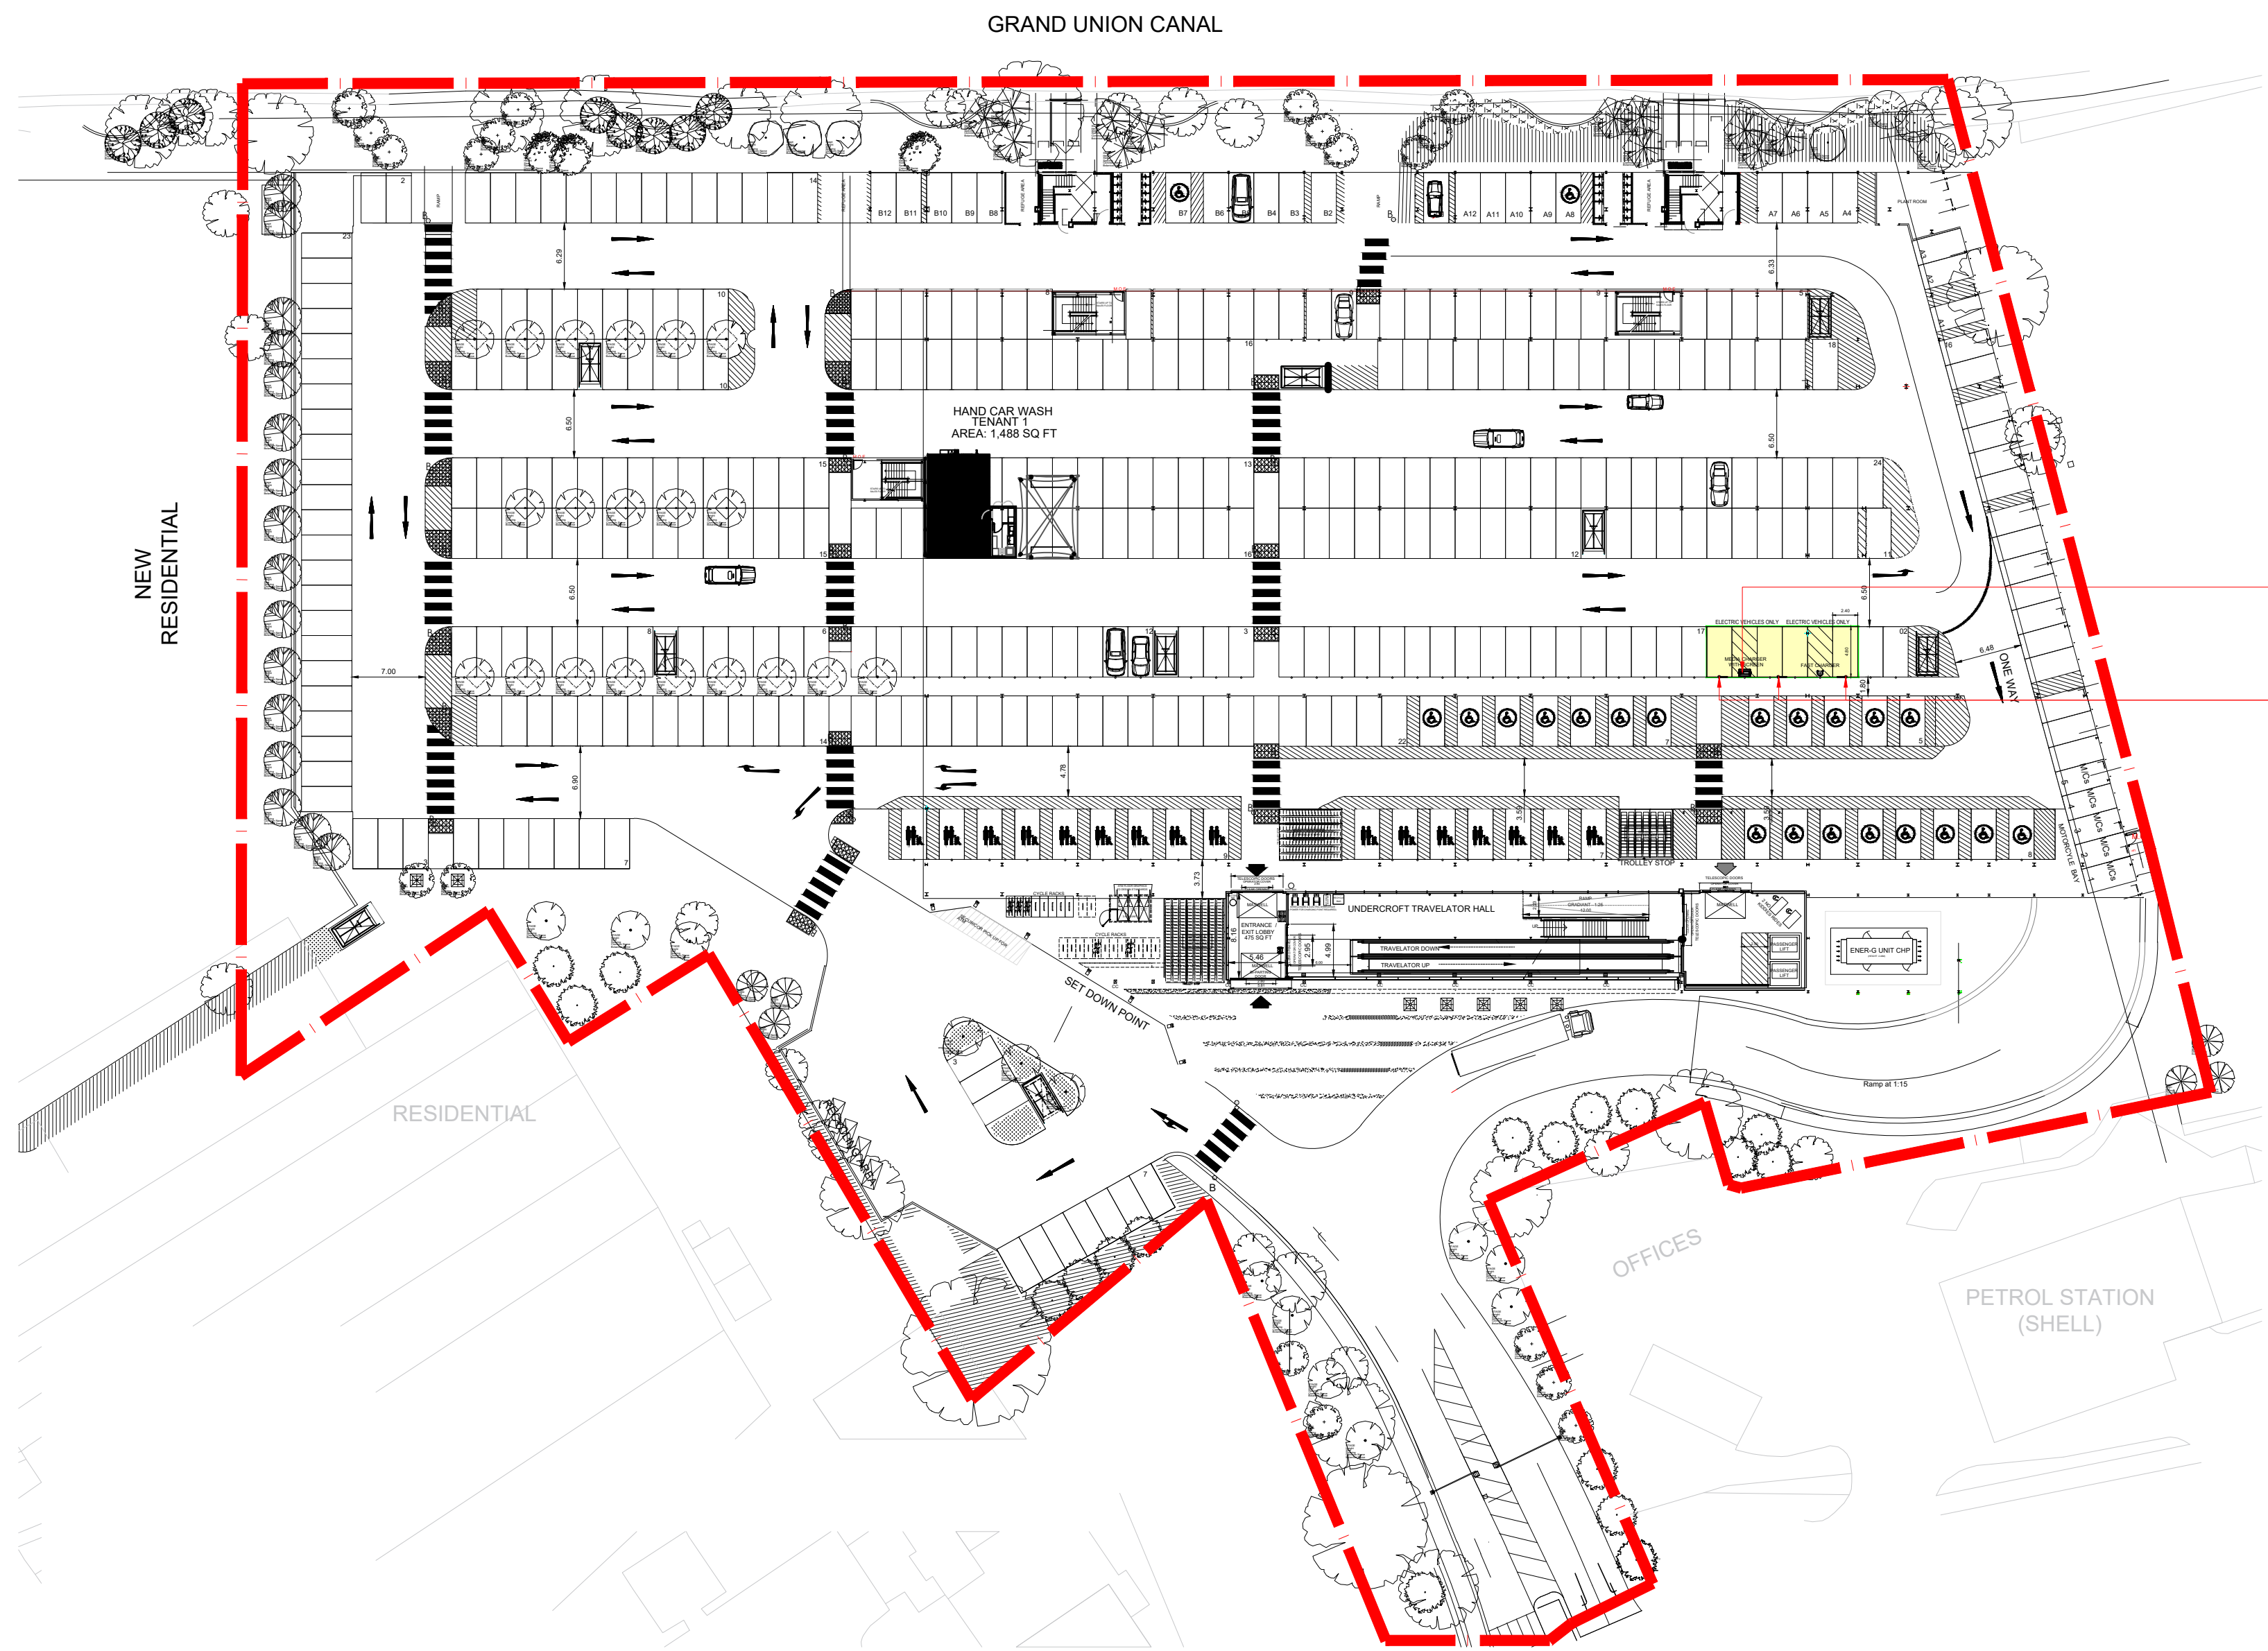


	Yiewsley Tesco Superstore Property Boundary
	Electric Vehicle Charge points with Integrated Media Screen Location

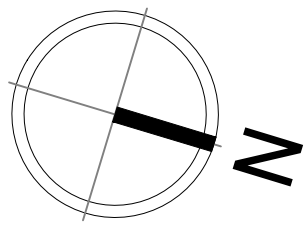

Proposed location for the Media Charger with Screen
Media Charger Unit : size-860(W)x2160(H)mm
with Screen size-530(W)x930(H) mm

Proposed 3X Post for Signage (size 700mm x 1250mm)

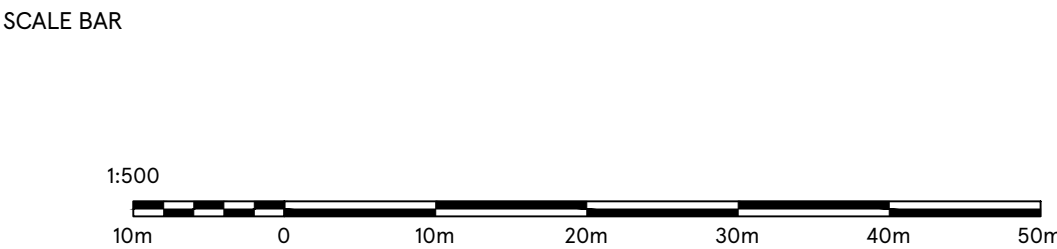

DRAWING NO 02_6163_02B	STORE TYPE SUPERSTORE	 TESCO FEASIBILITY PLANNING STORE PLANNING DEPARTMENT PROPERTY SERVICES HIGHWOODS BUILDING, KESTREAL WAY WELWYN GARDEN CITY, HERTFORDSHIRE, AL7 1GB UK TELEPHONE : 01707 395150 THE COPYRIGHT AND ALL OTHER RIGHTS IN AND RELATING TO THIS PUBLICATION BELONG TO AND ARE THE SOLE PROPERTY OF TESCO STORES LIMITED. ALL RIGHTS ARE RESERVED. NEITHER THE WHOLE NOR ANY PART OF THIS PUBLICATION MAY BE REPRODUCED OR TRANSMITTED IN ANY FORM OR BY ANY ELECTRONIC OR MECHANICAL MEANS INCLUDING PHOTOCOPYING AND RECORDING OR FROM ANY RETRIEVAL SYSTEM WITHOUT THE PRIOR WRITTEN LICENCE FROM THE OWNER. © 1997 TESCO STORES LIMITED
SCALE 1:500@A1	DATE 03.01.2020	
CHECKED BY ANDY HORWOOD	CONTENT PROPOSED SITE PLAN_SIGNAGE	
DRAWN BY PARUL SHARMA		