




Existing Rear Elevation




Existing Flank Wall Elevation




Existing Front Elevation

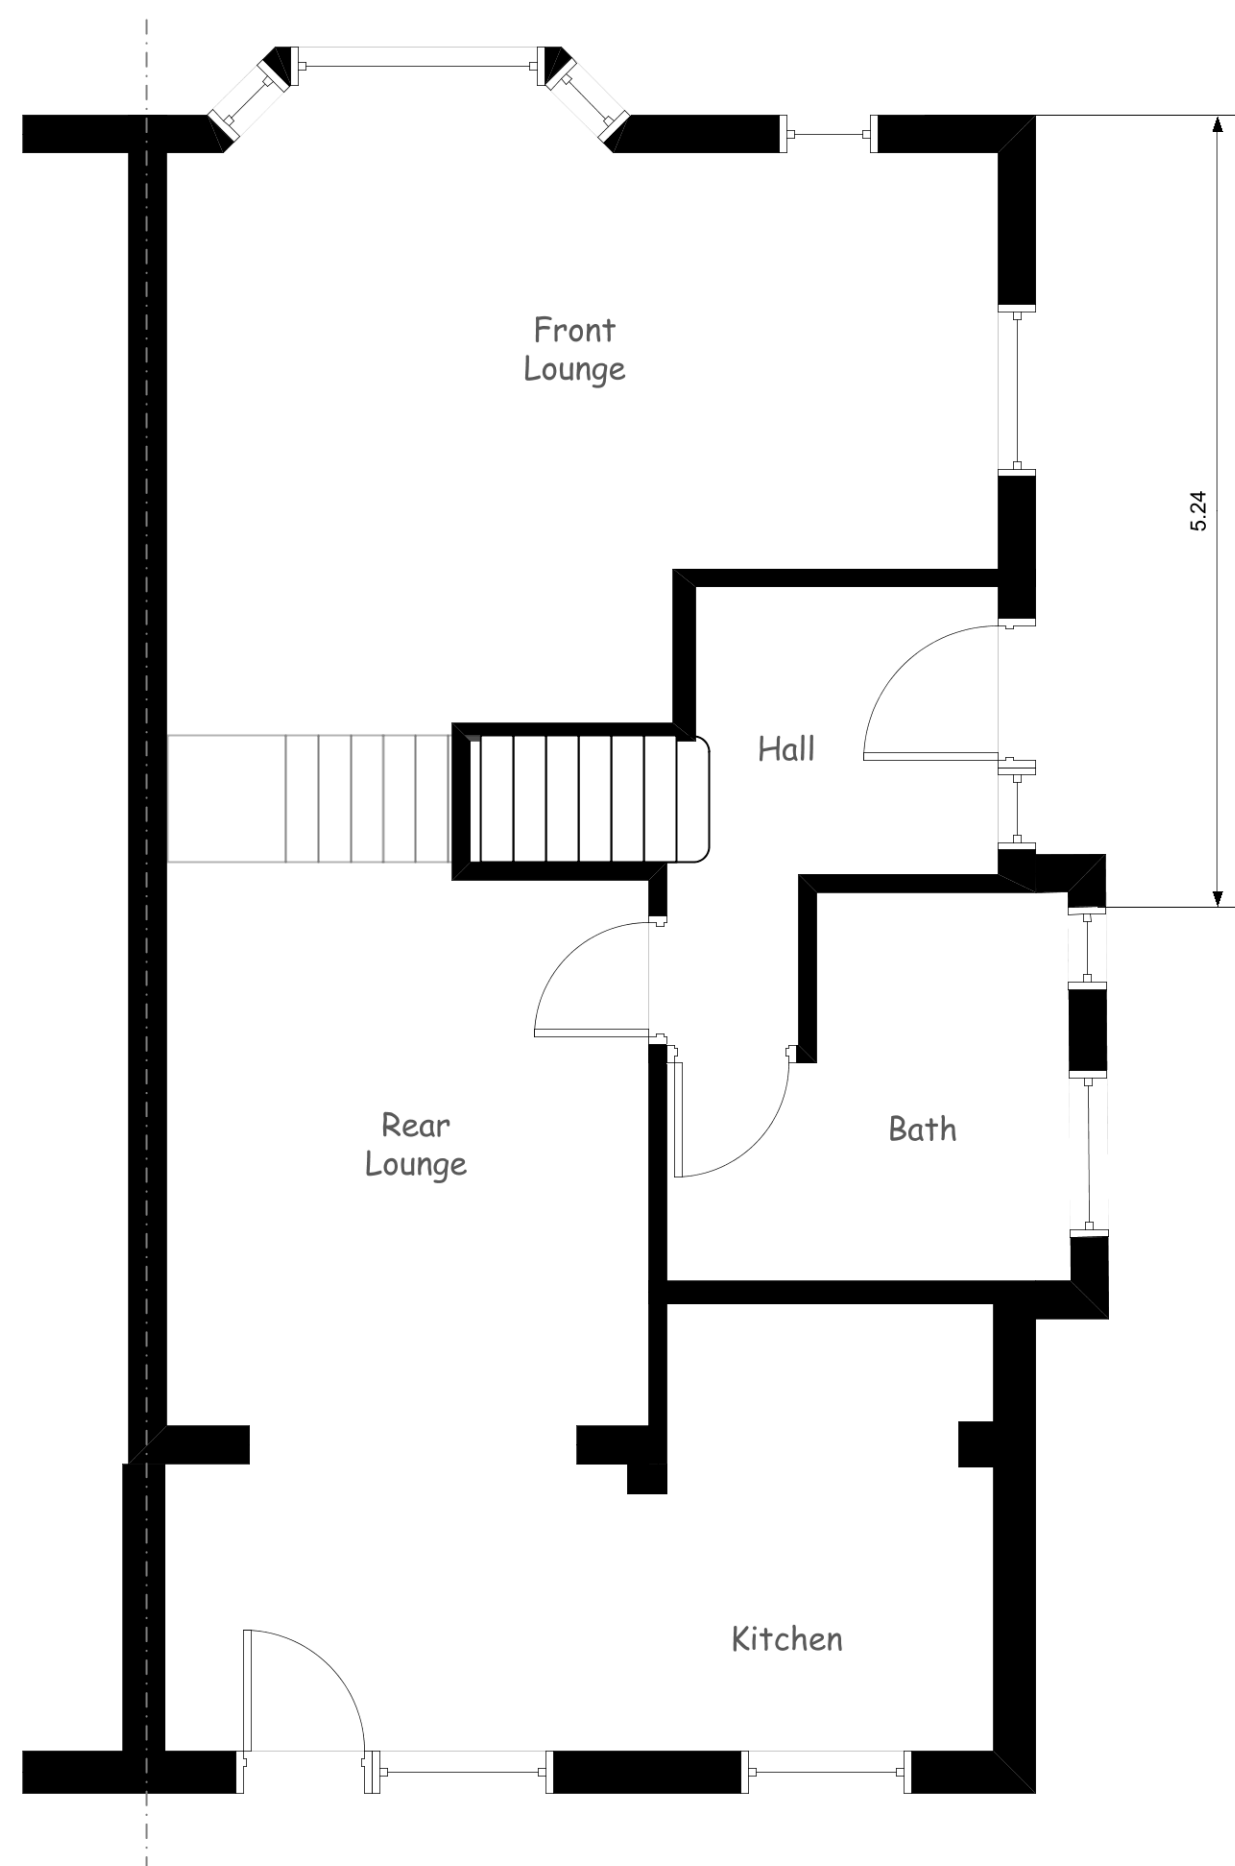


Existing Ground Floor Plan

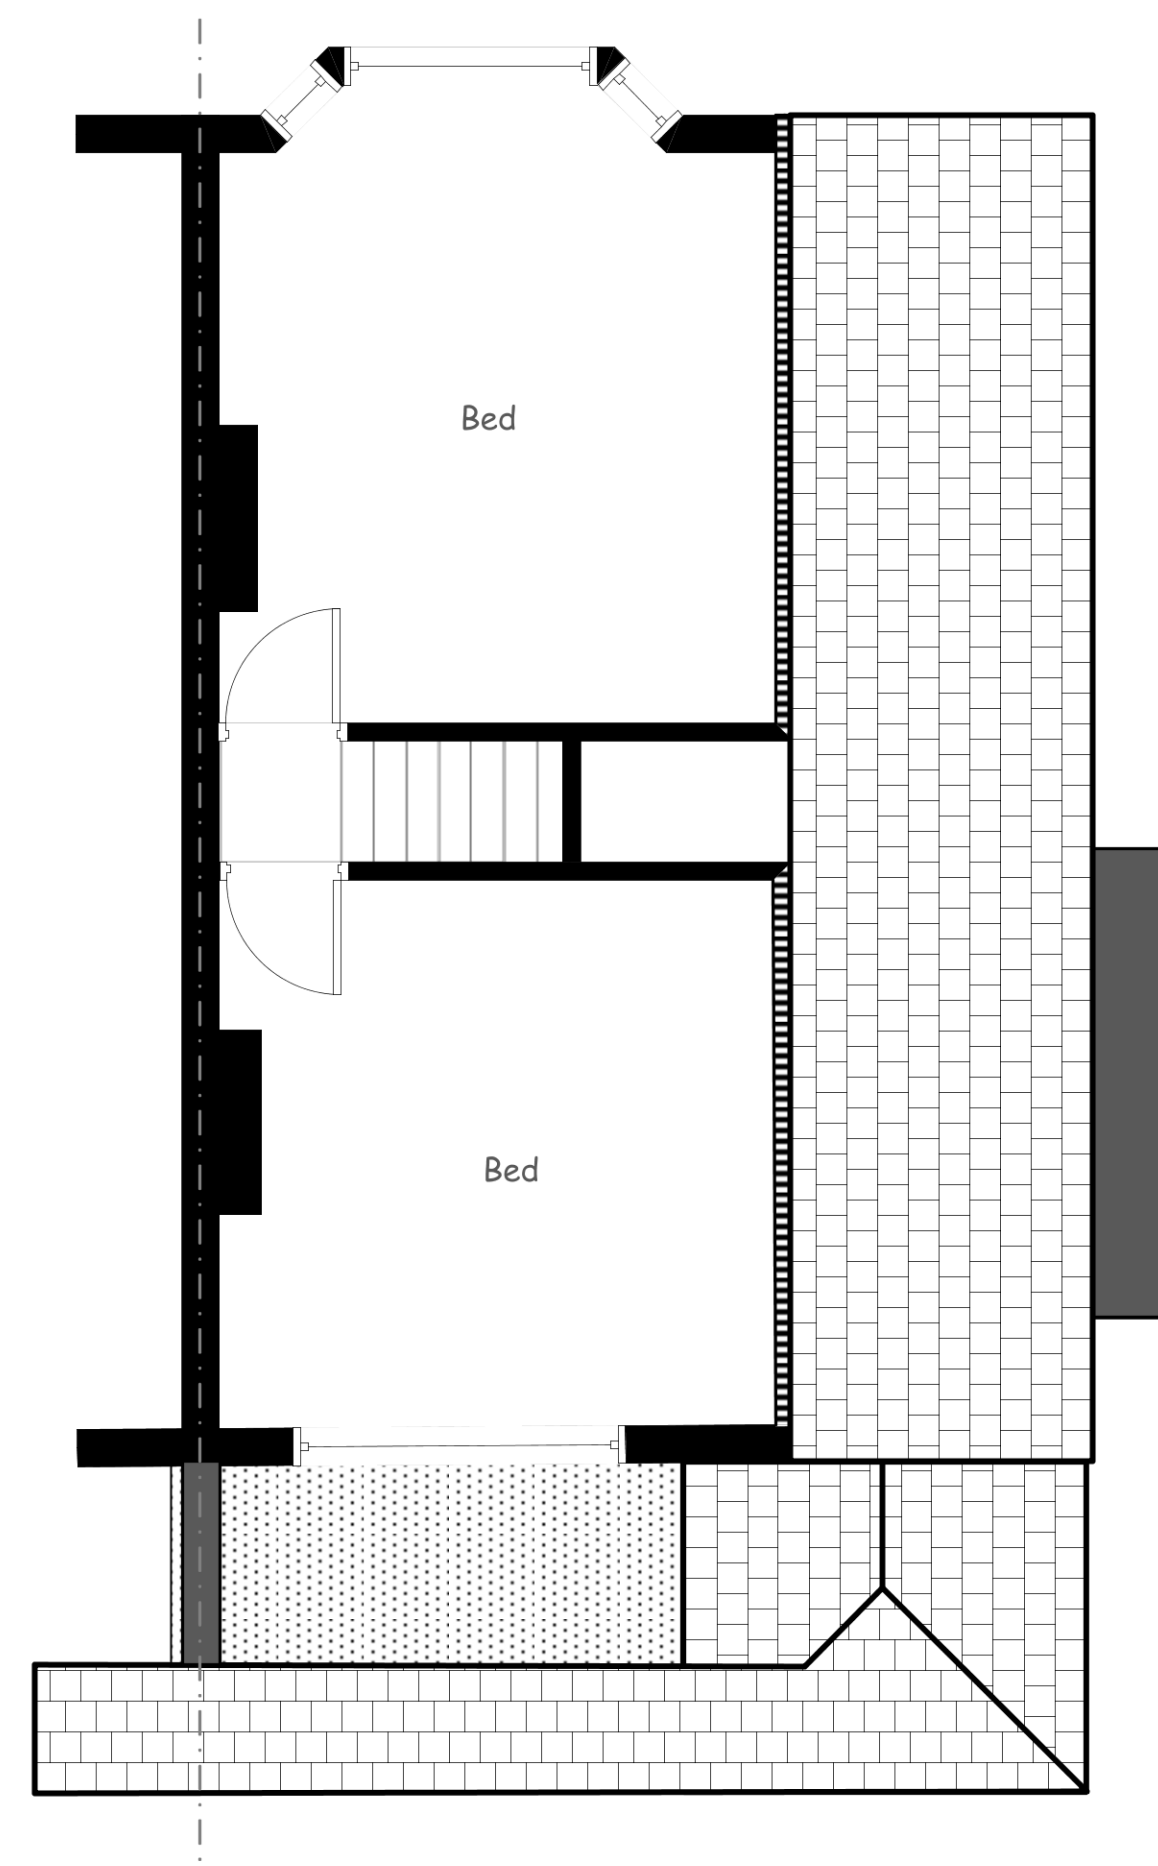


Existing First Floor Plan

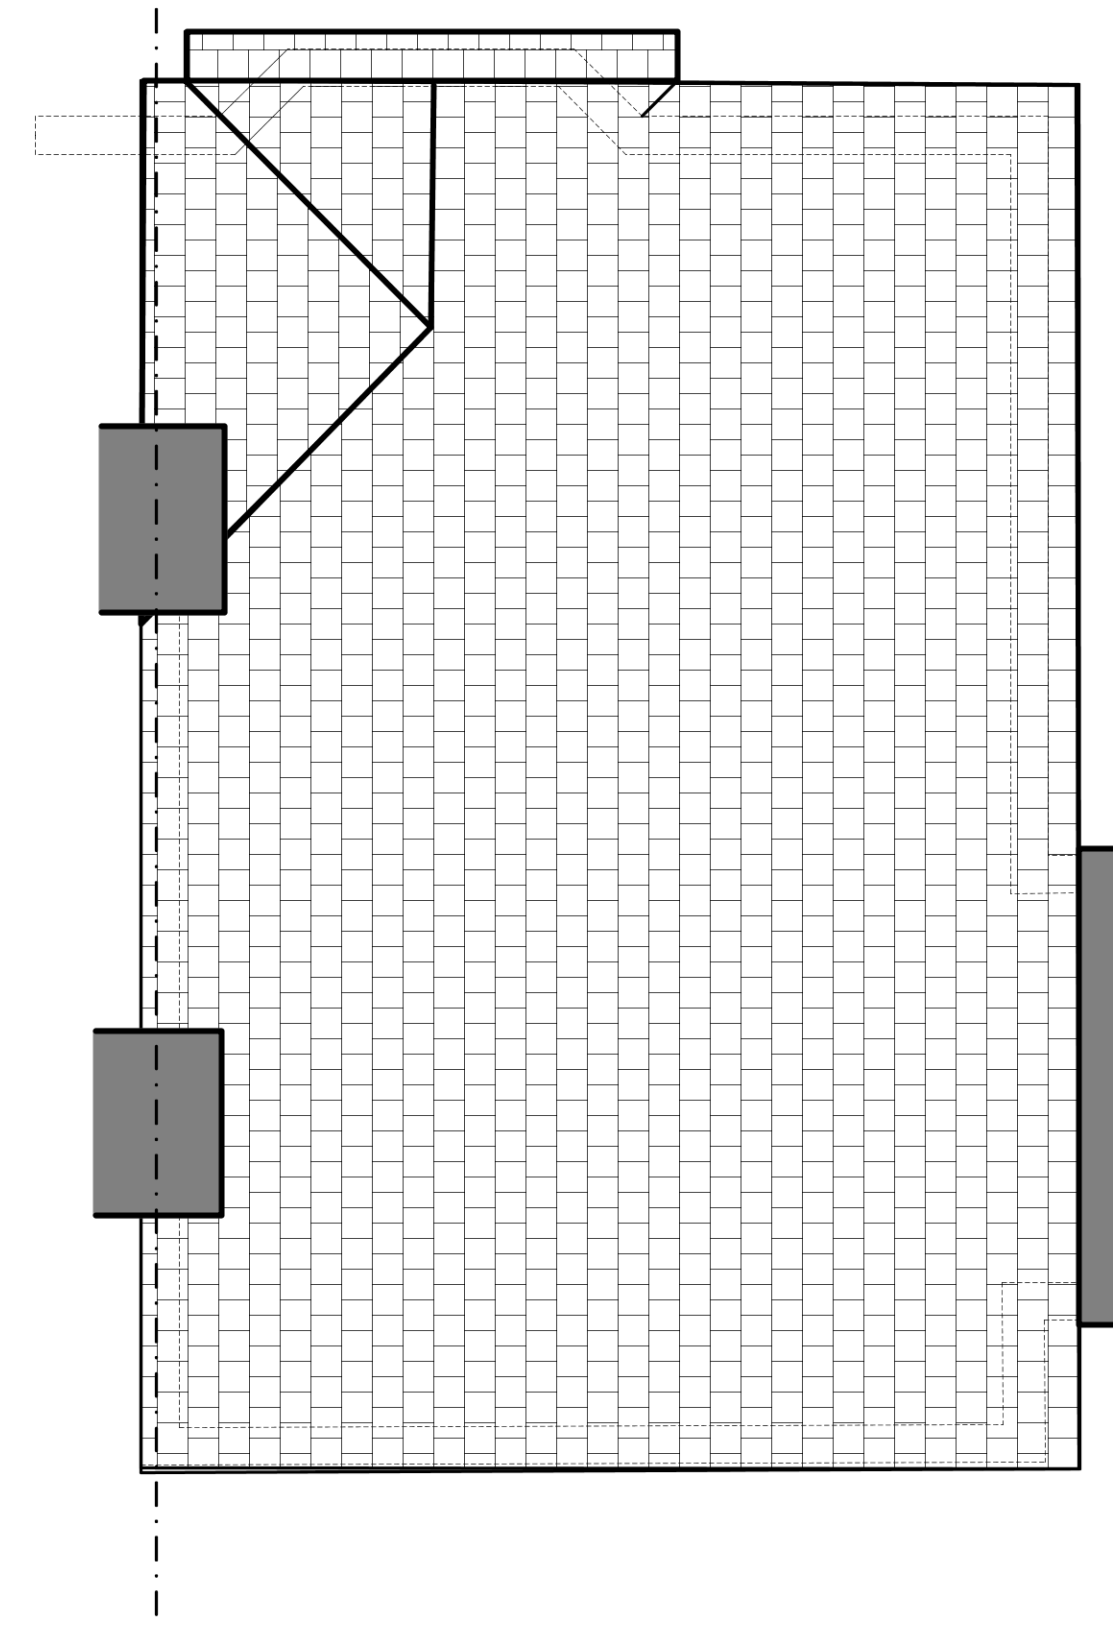


Existing Roof Plan

 


Amendments:		
Existing Plans and Elevations		
48 Cardinal Road HA4 9QE	Drawn: 25 May 2019	Scale: 1:50 @ A0
Roof Extension	Drg No. 48/CR/ FP01	

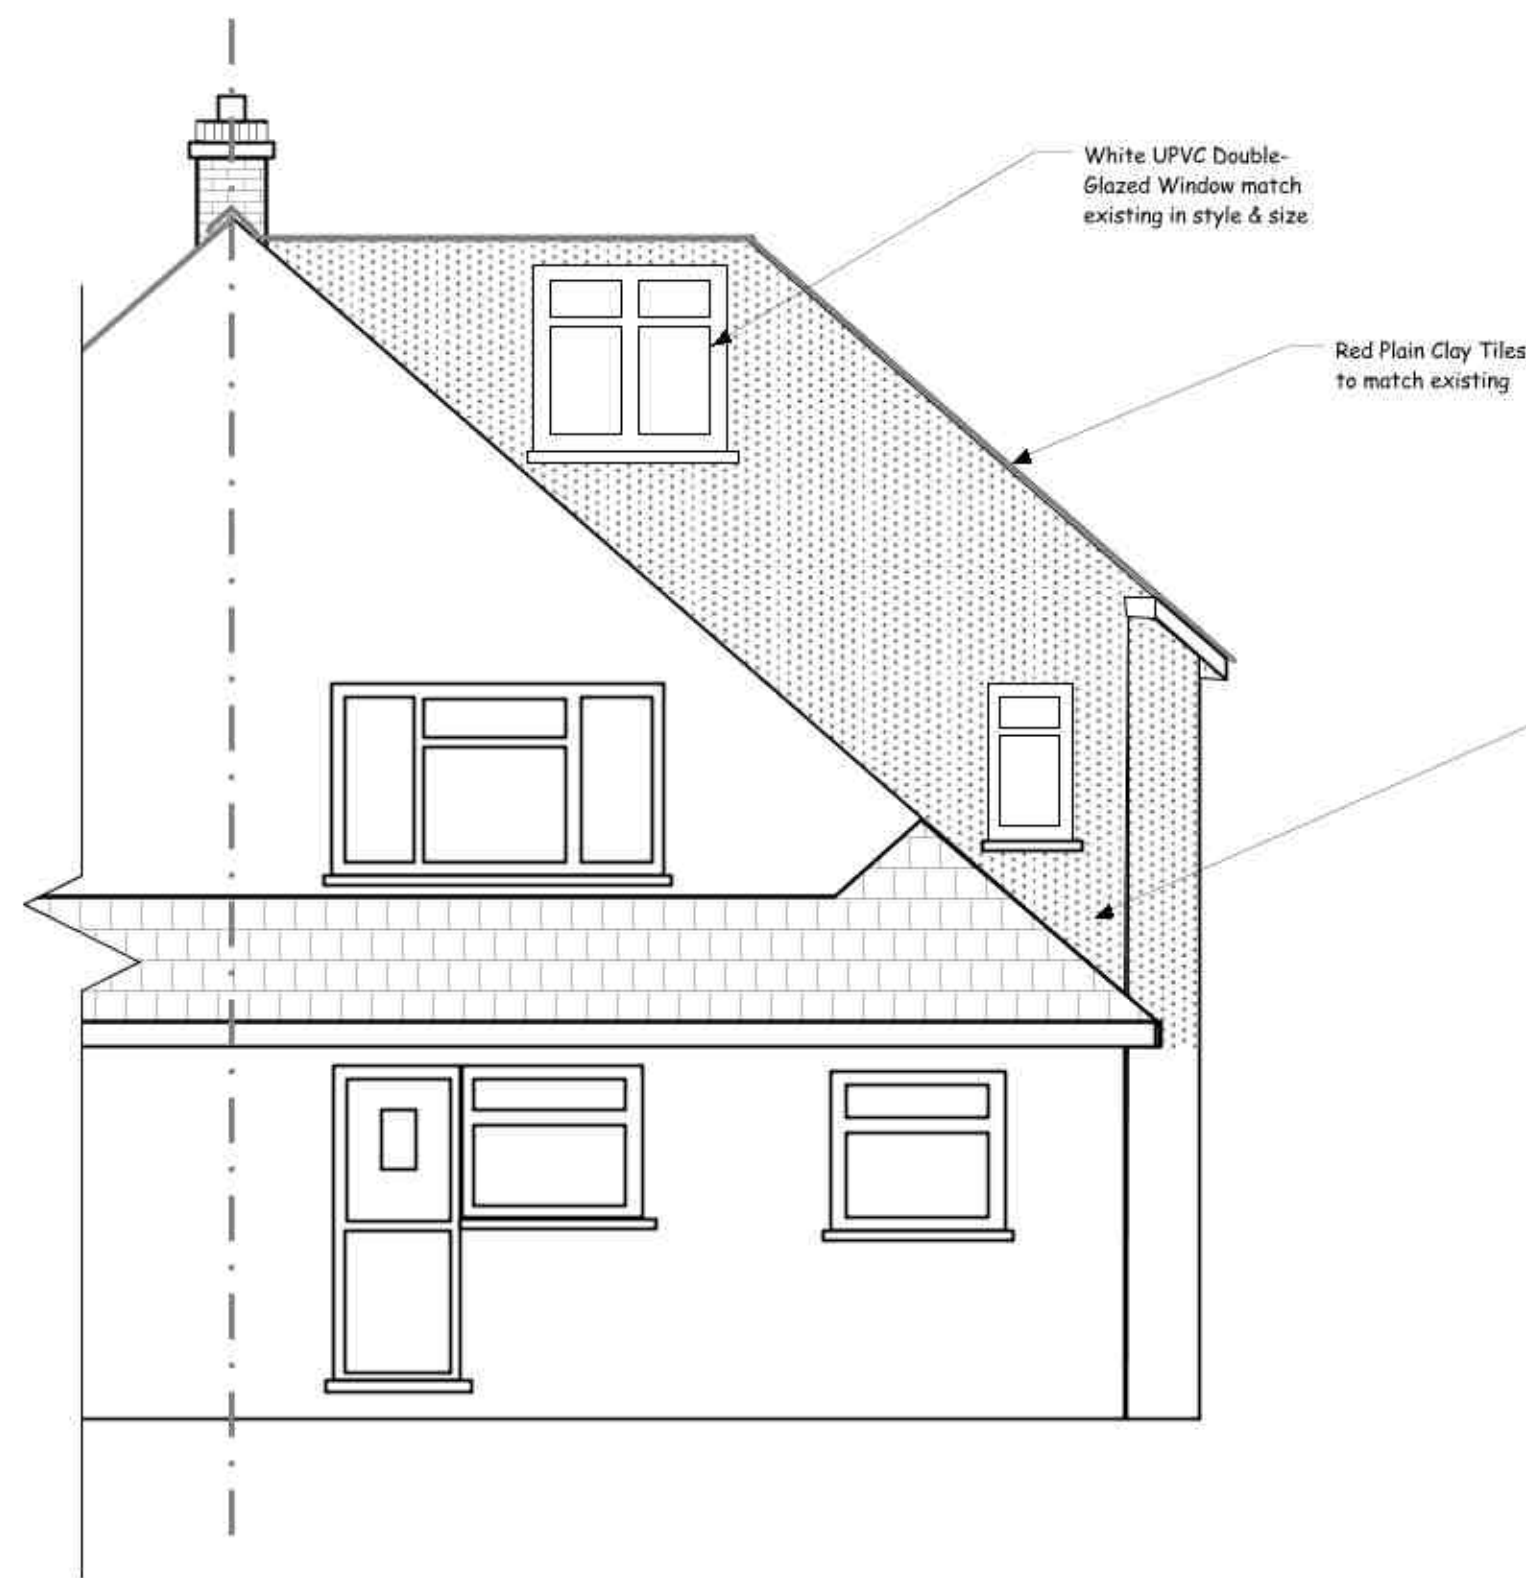


Proposed Rear Elevation

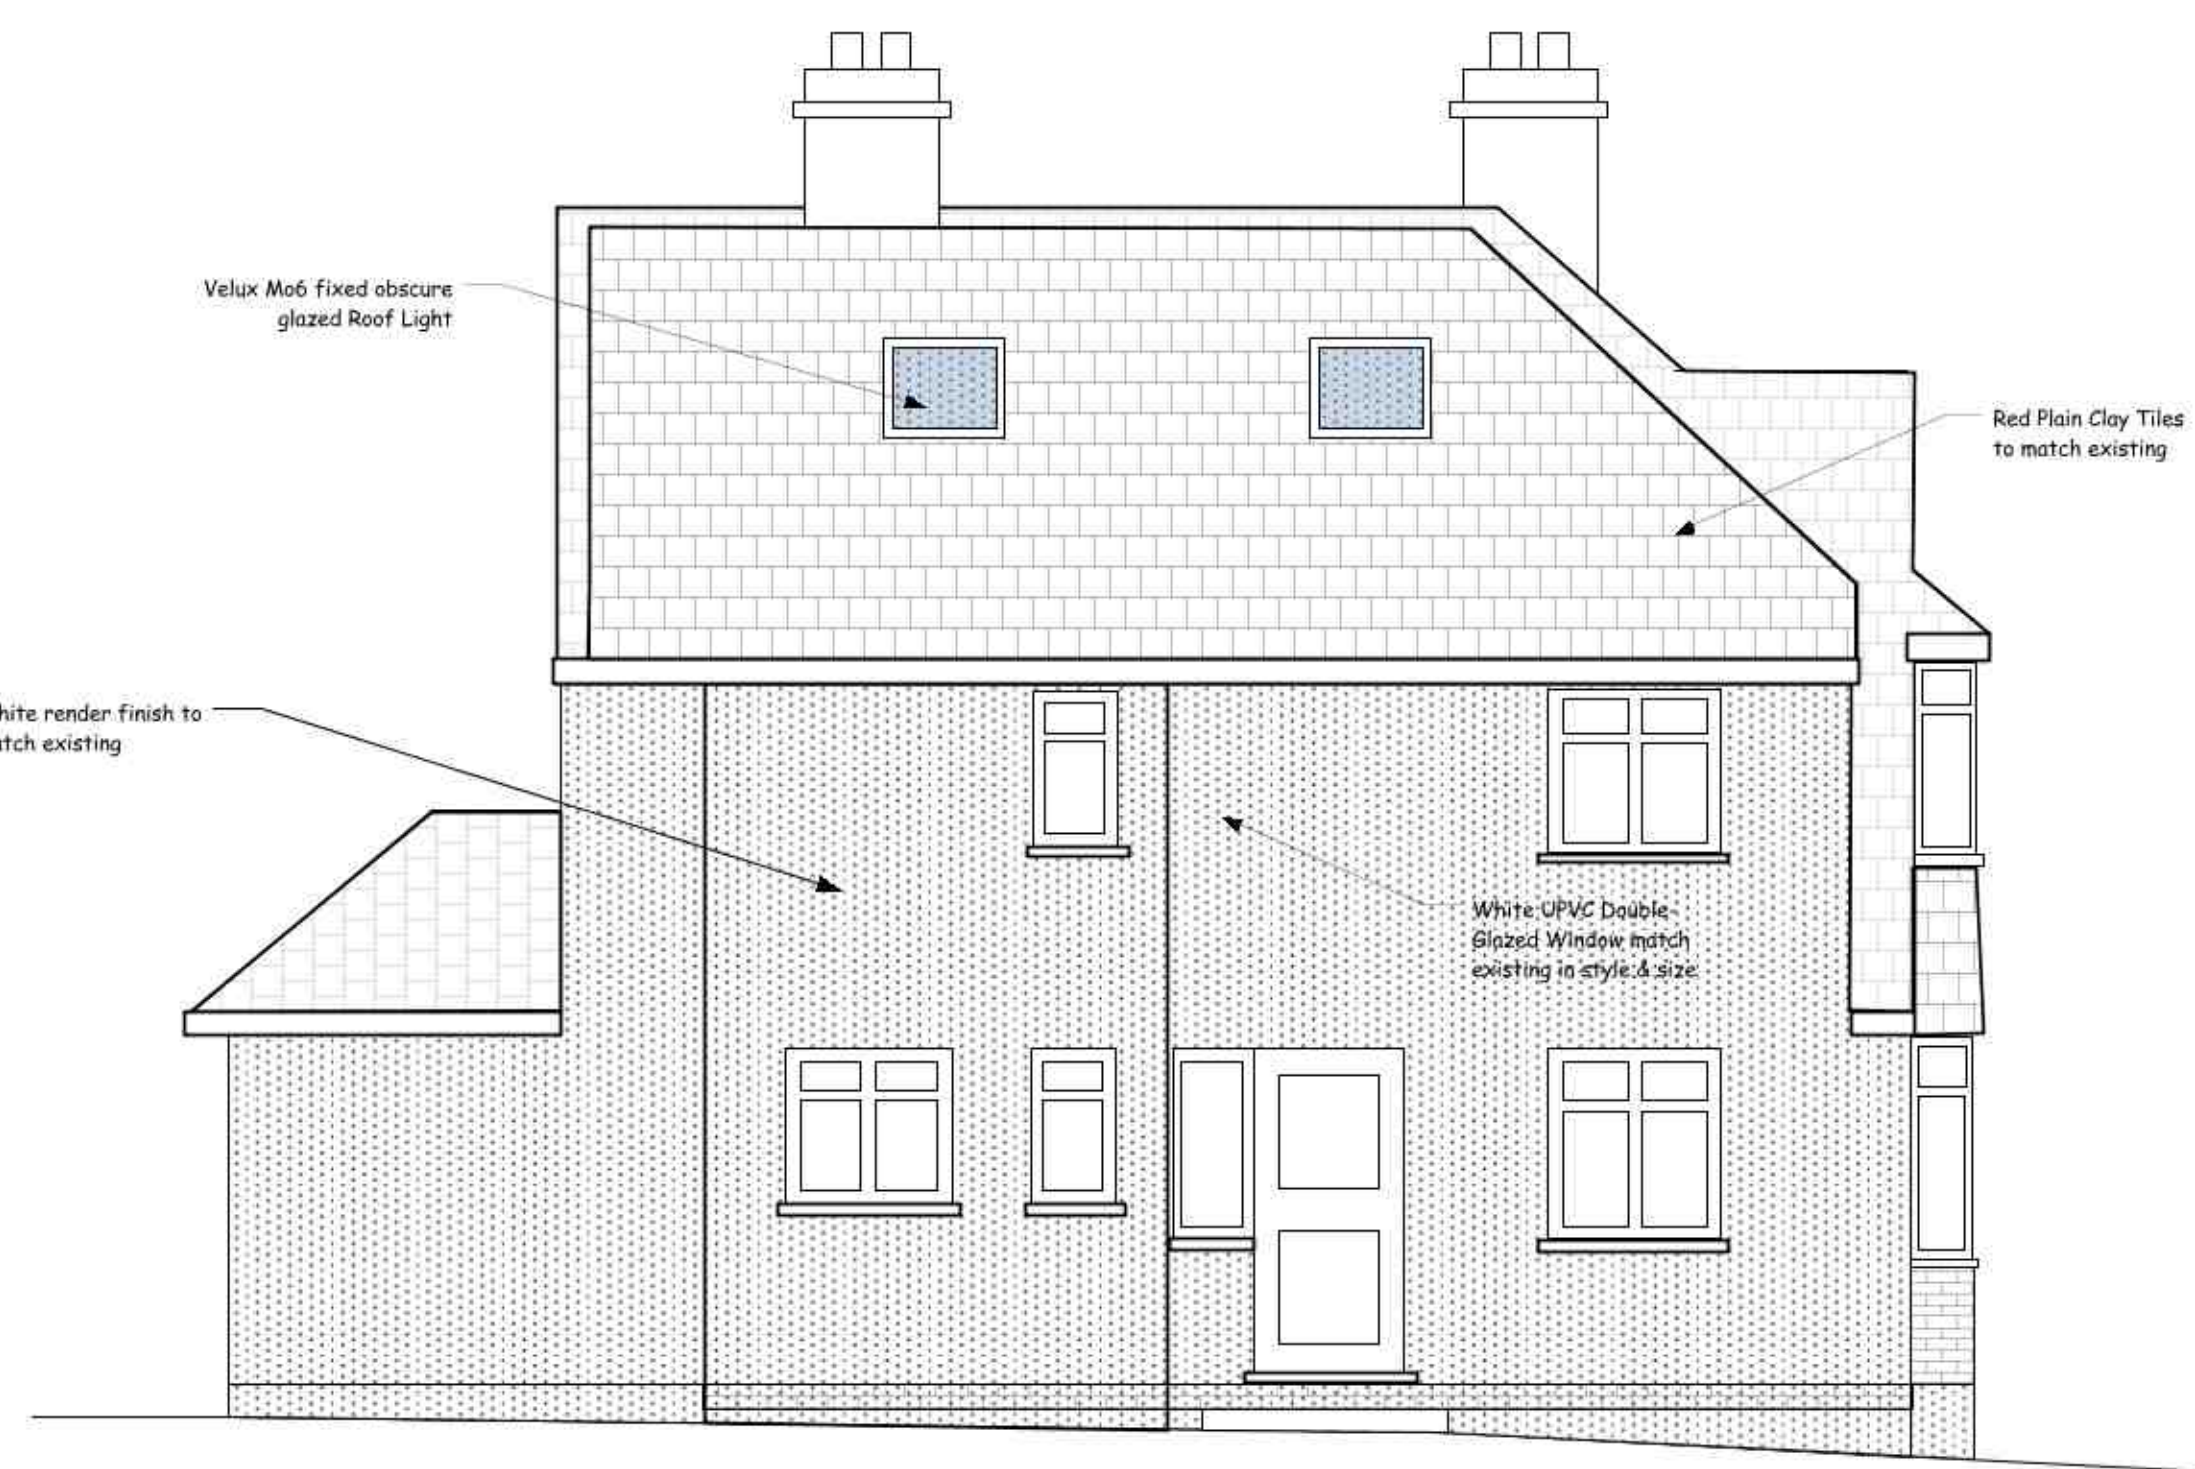


Proposed Flank Wall Elevation

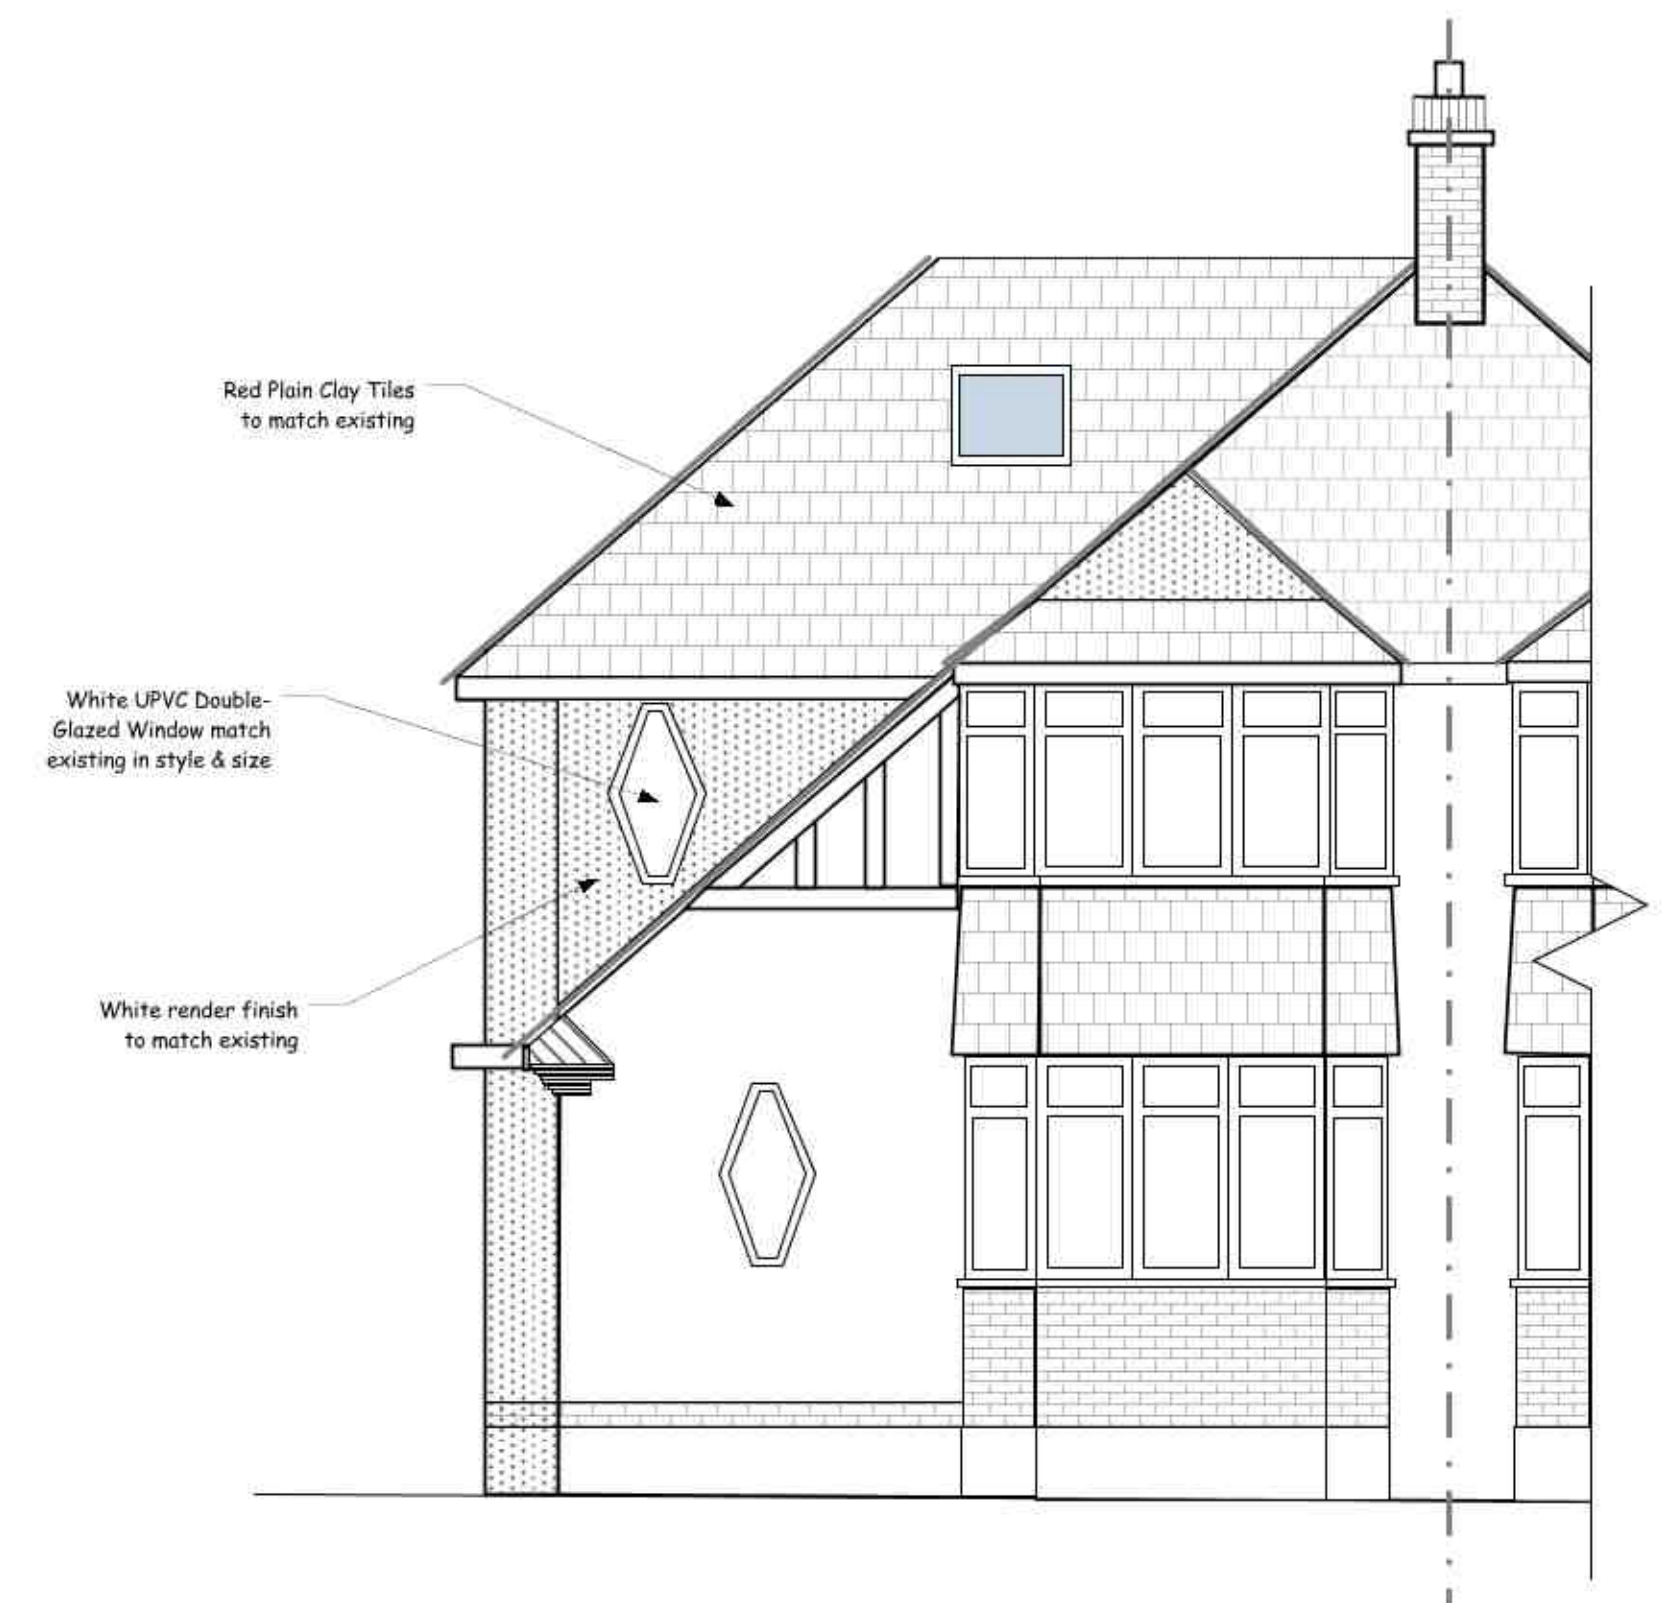


Proposed Front Elevation

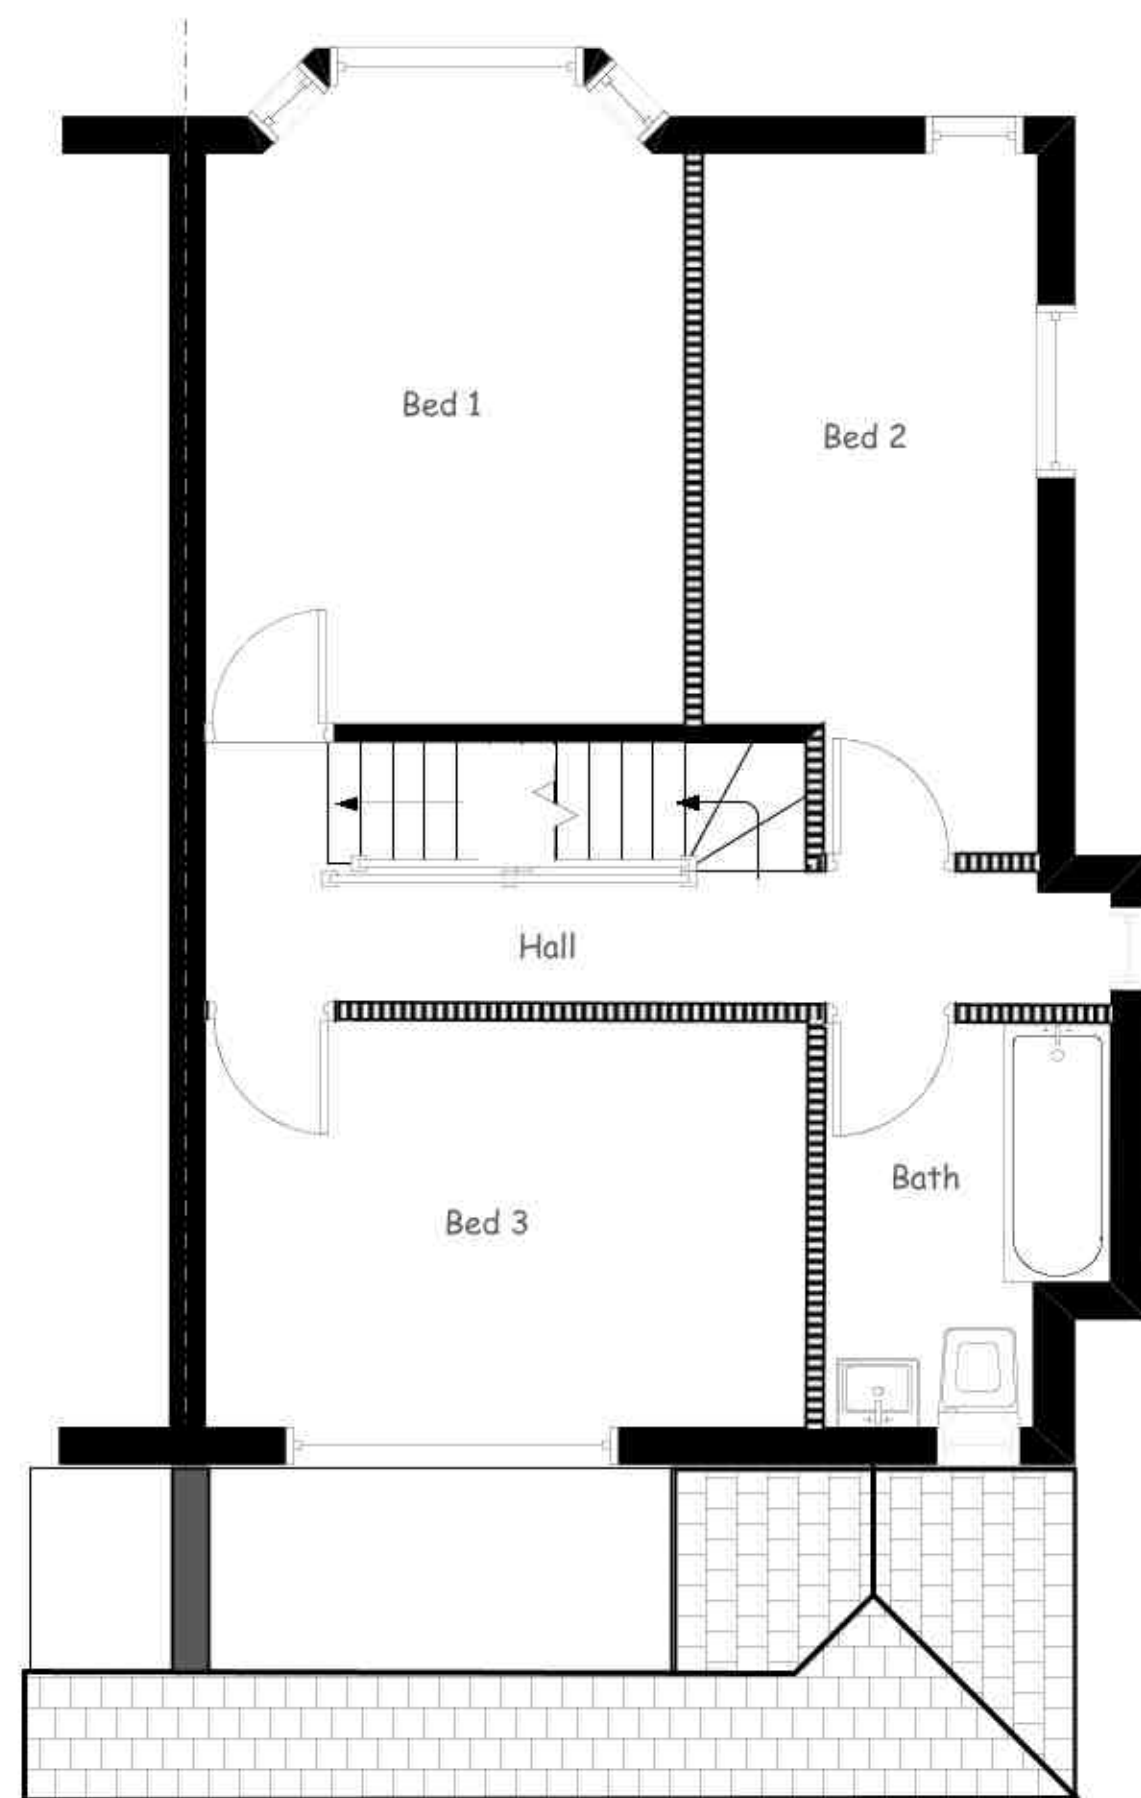


Proposed First Floor Plan

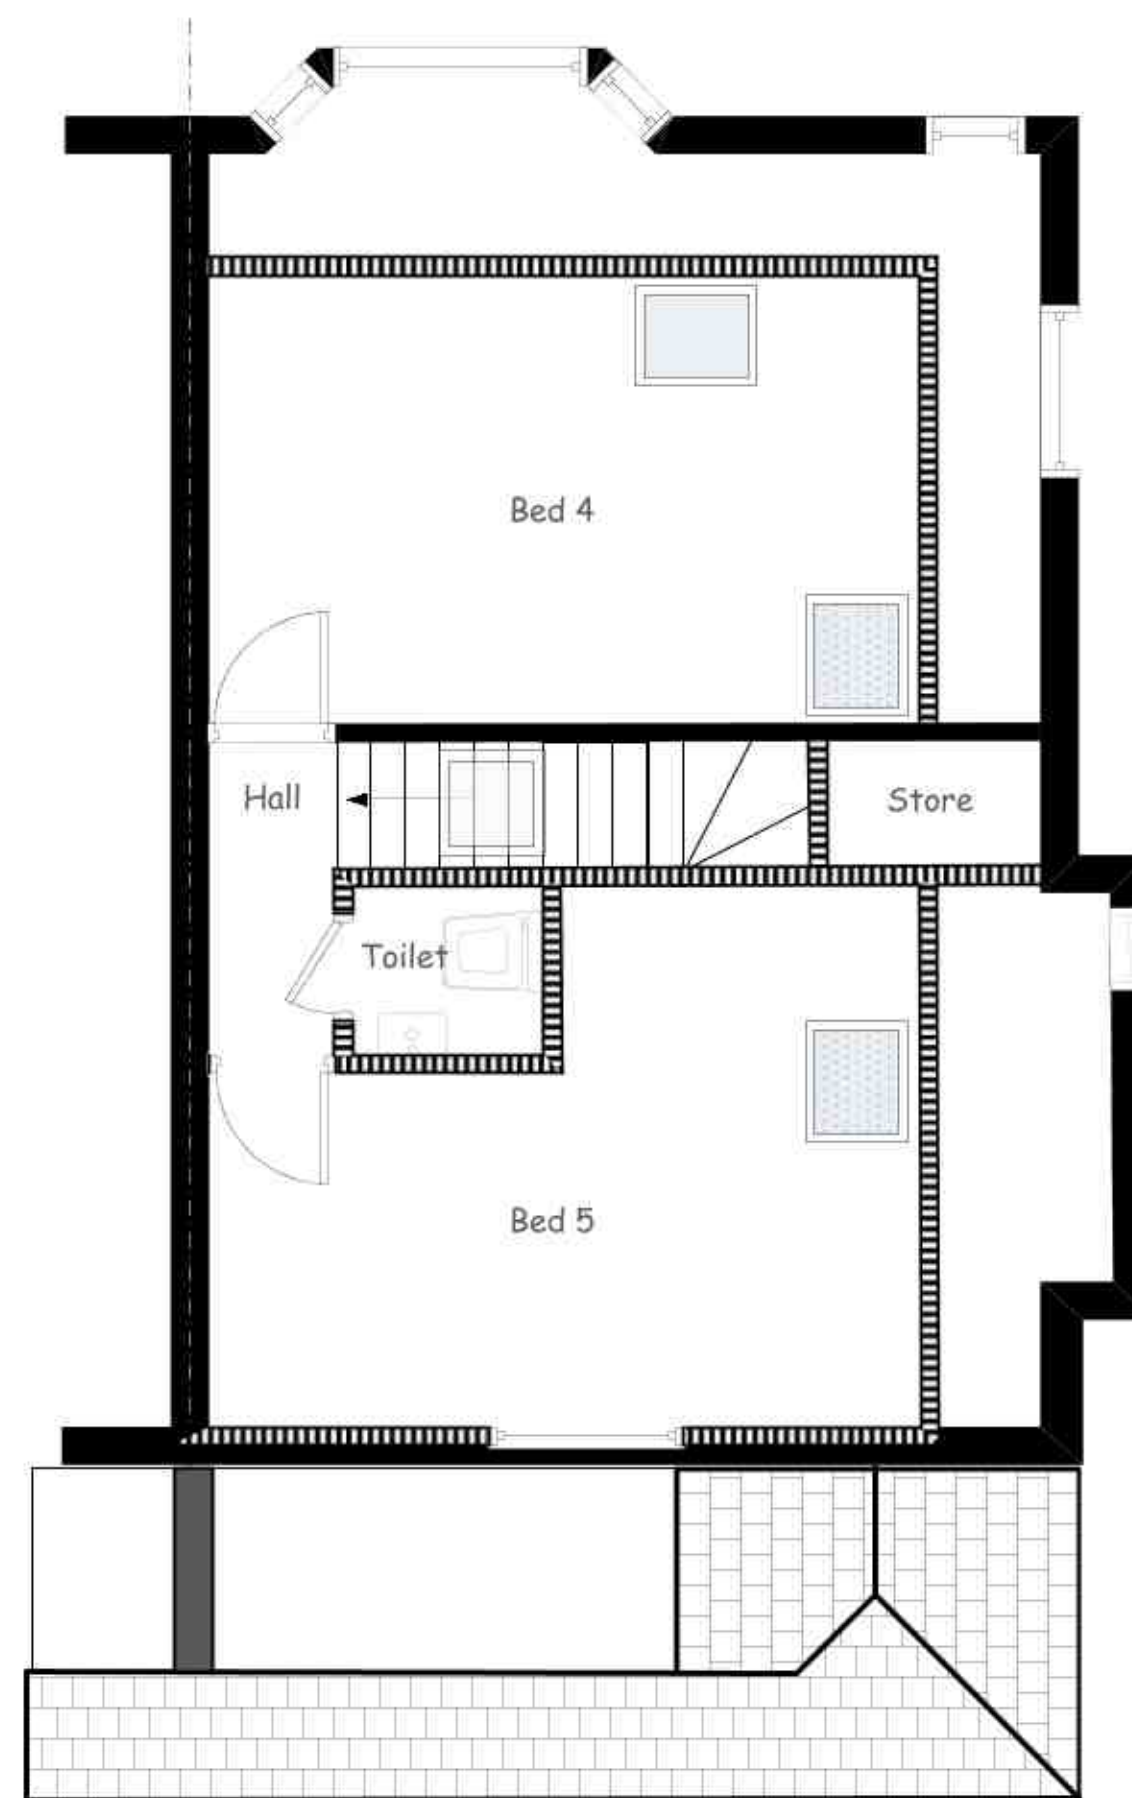

Proposed Loft Floor Plan

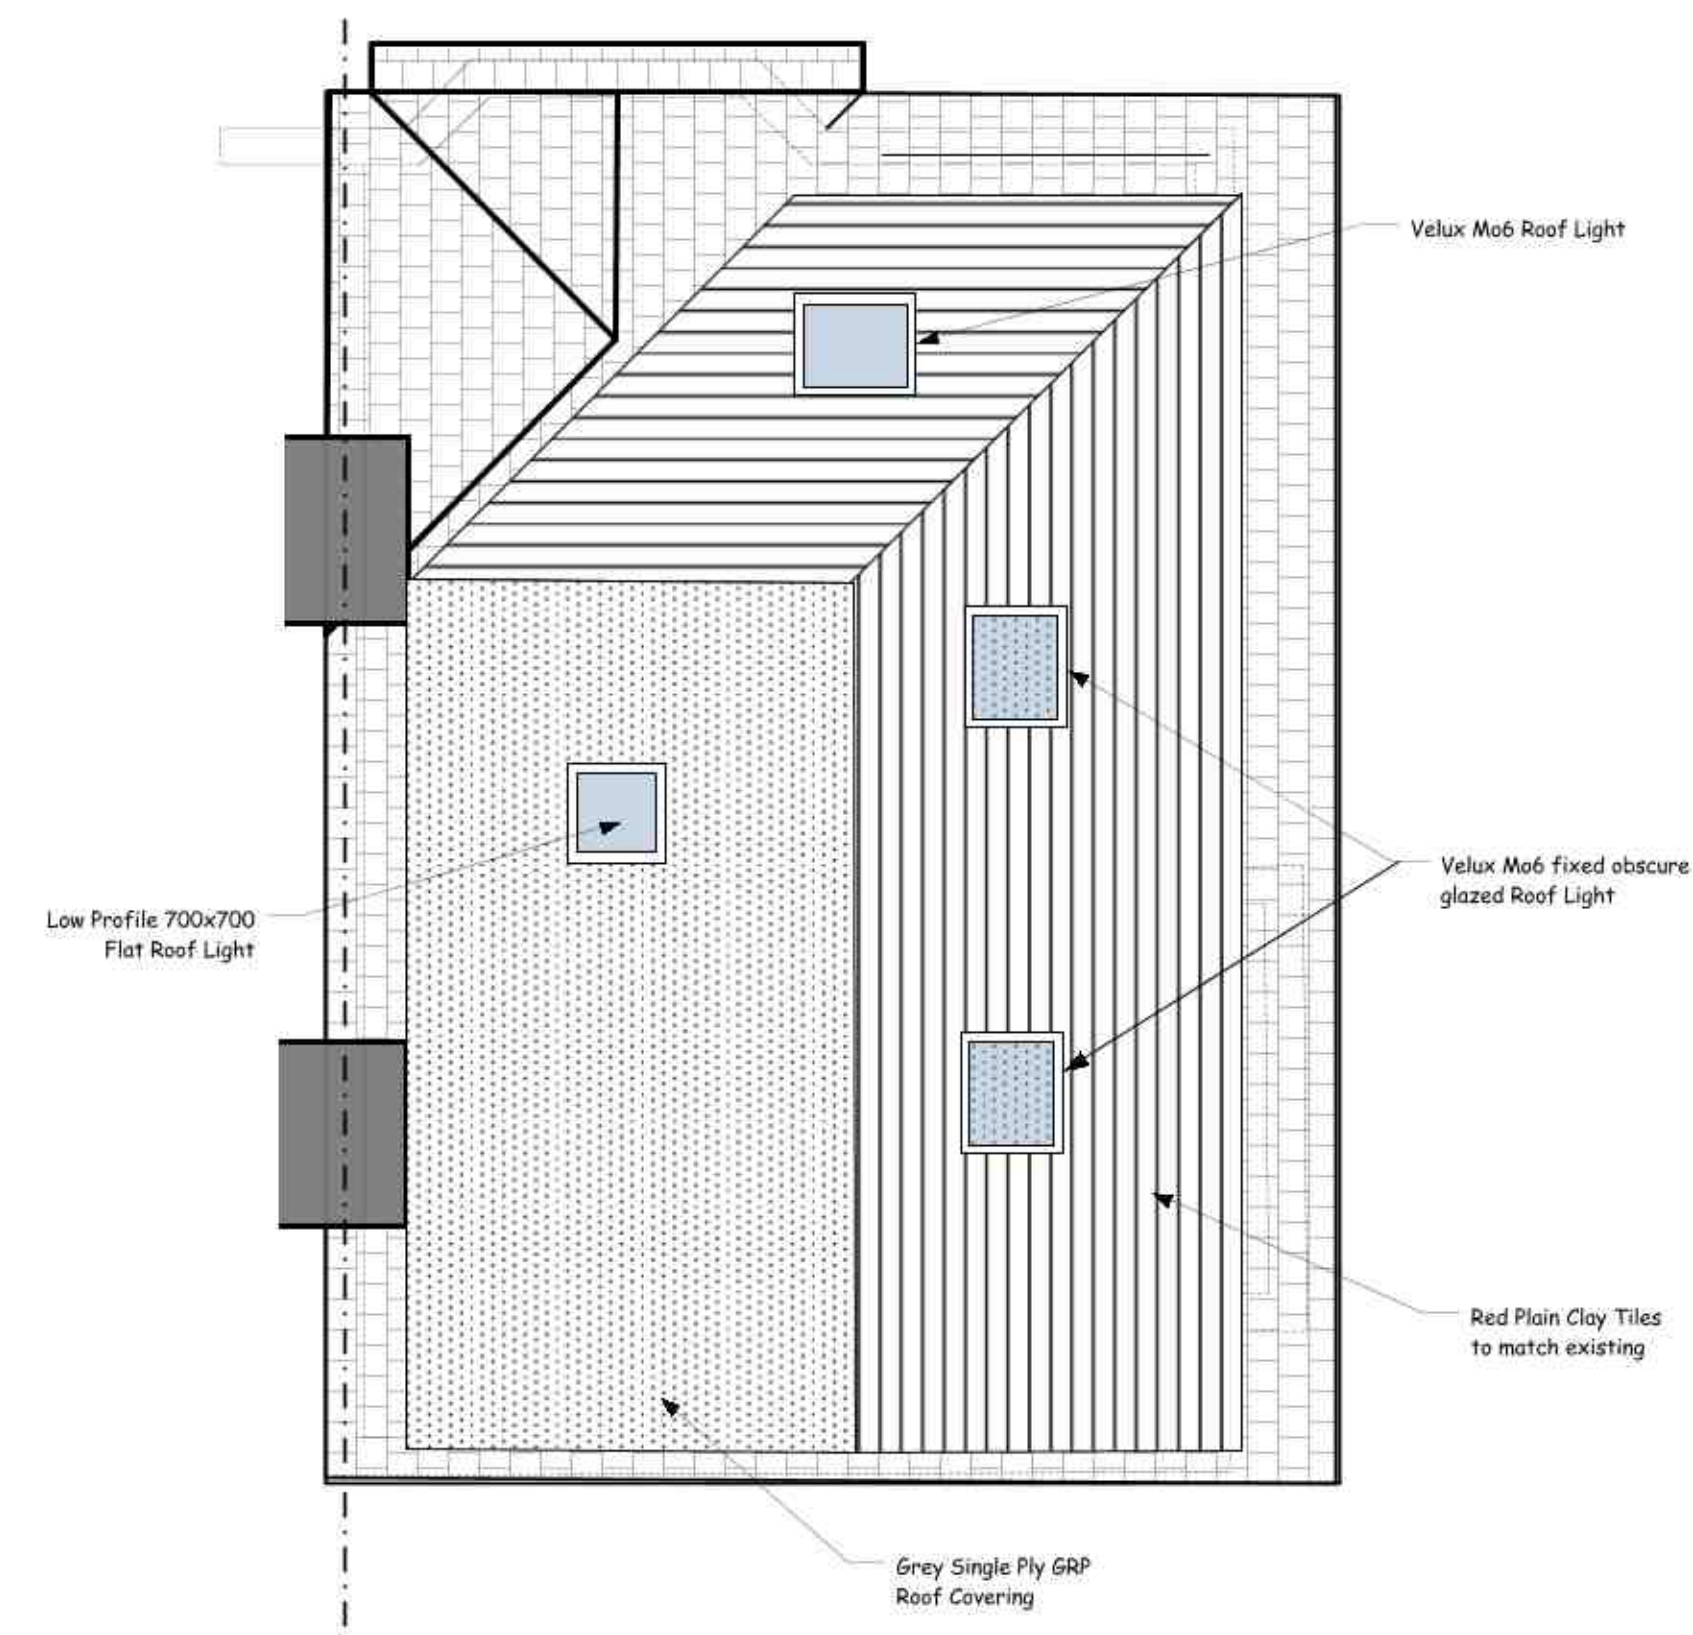

Proposed Roof Plan

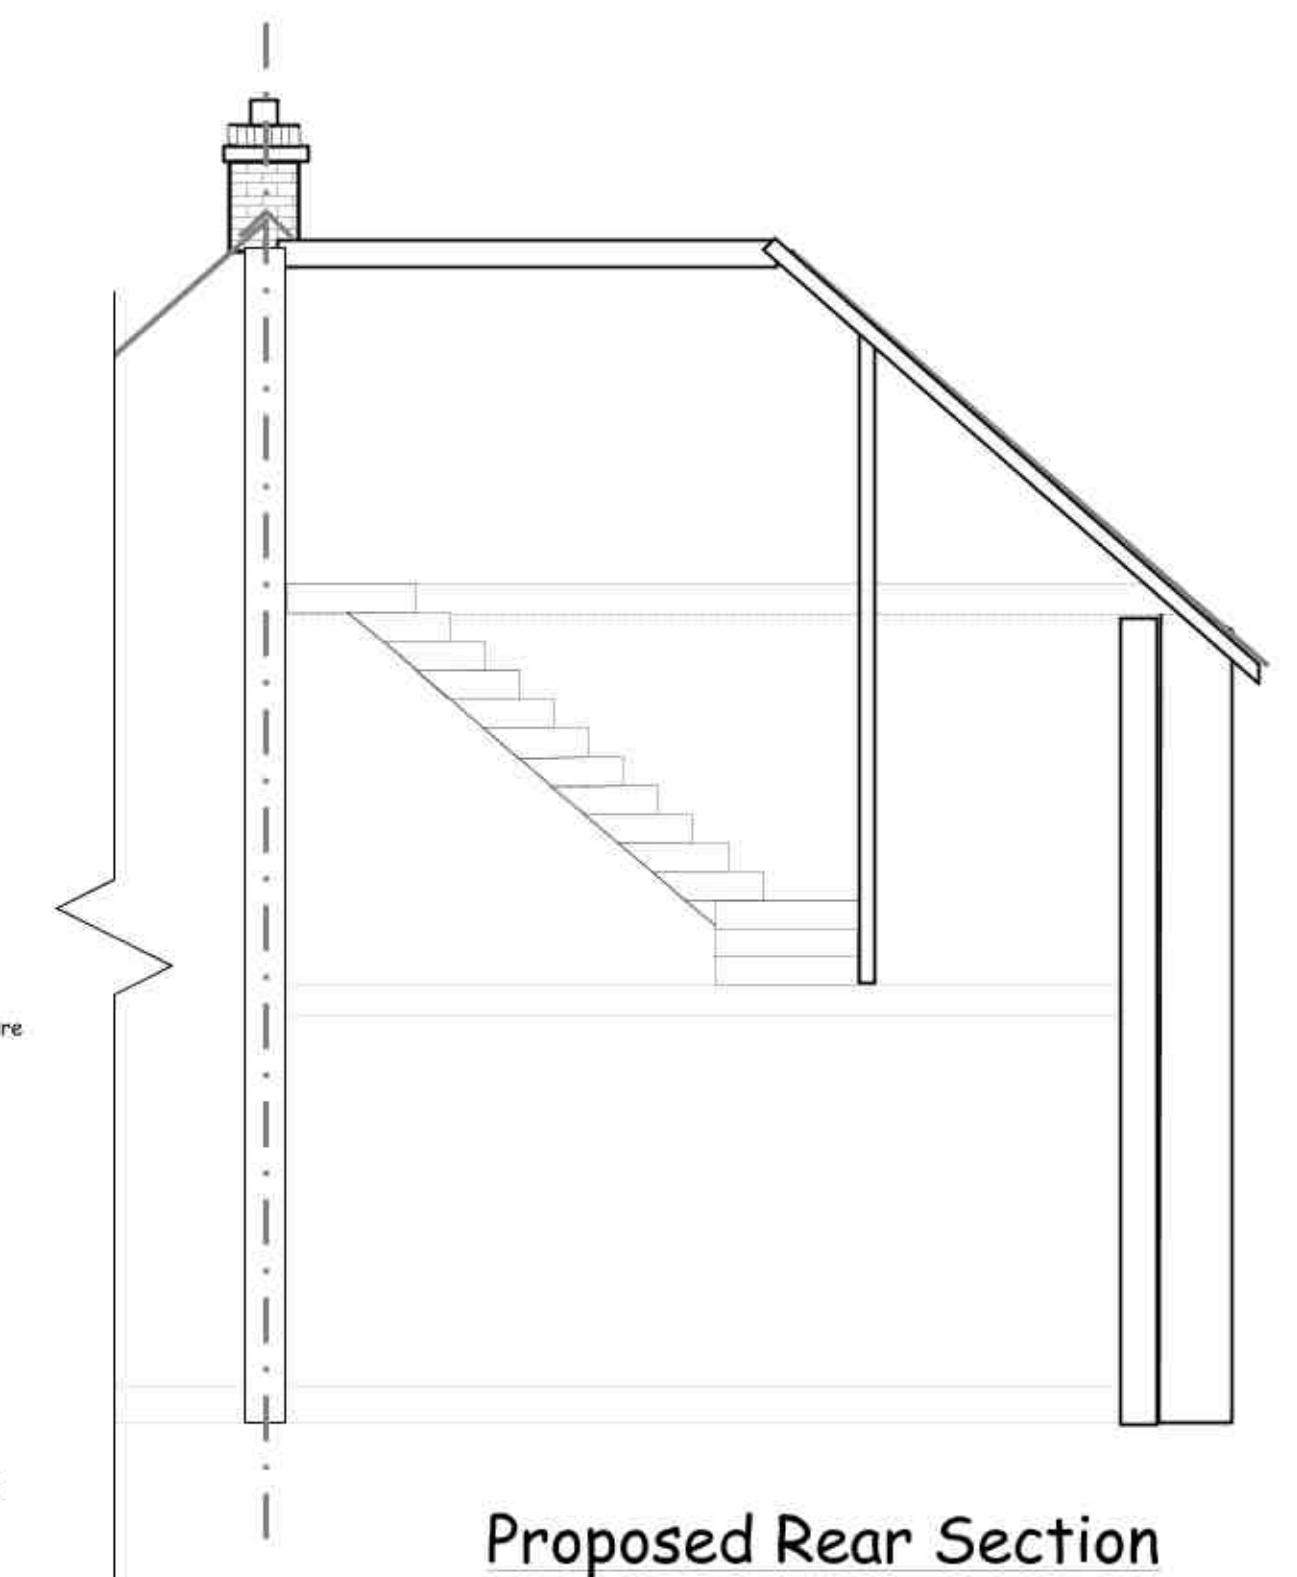

Proposed Rear Section

Amendments:
Rev A - Elevation correctly labelled + windows realigned
Rev B - Missing Bathroom window added and relocated

Proposed Plans and Elevations

48 Cardinal Road HA4 9QE

Drawn: 25 May 2019

Scale: 1:50 @ A0

Roof Extension

Drg No. 48/CR/ FP62^B