


c) Check all dimensions and report all errors and omissions

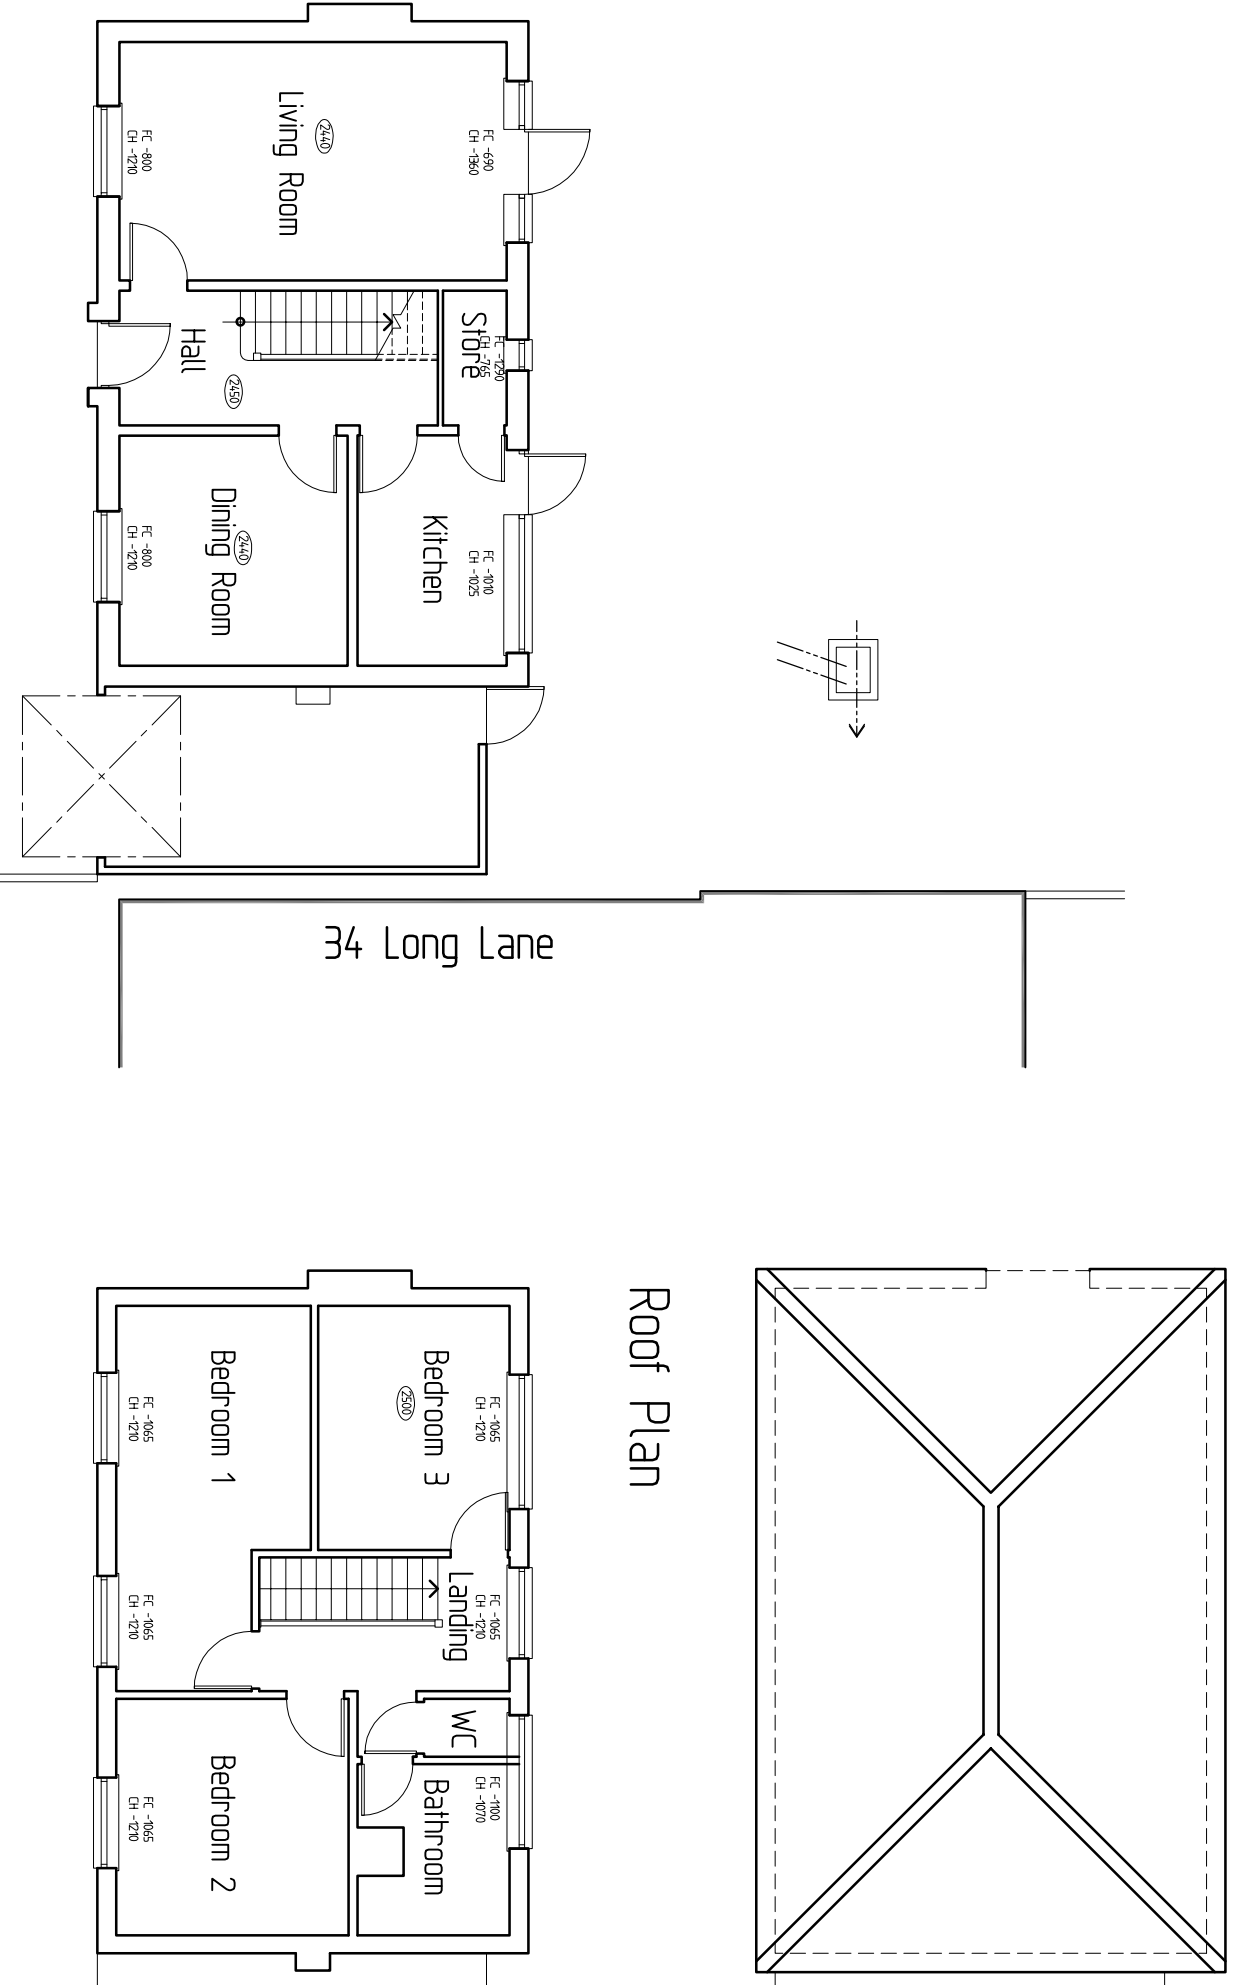


Ground Floor Plan

First Floor Plan



Site Plan 1:1250

All external finishes to match existing

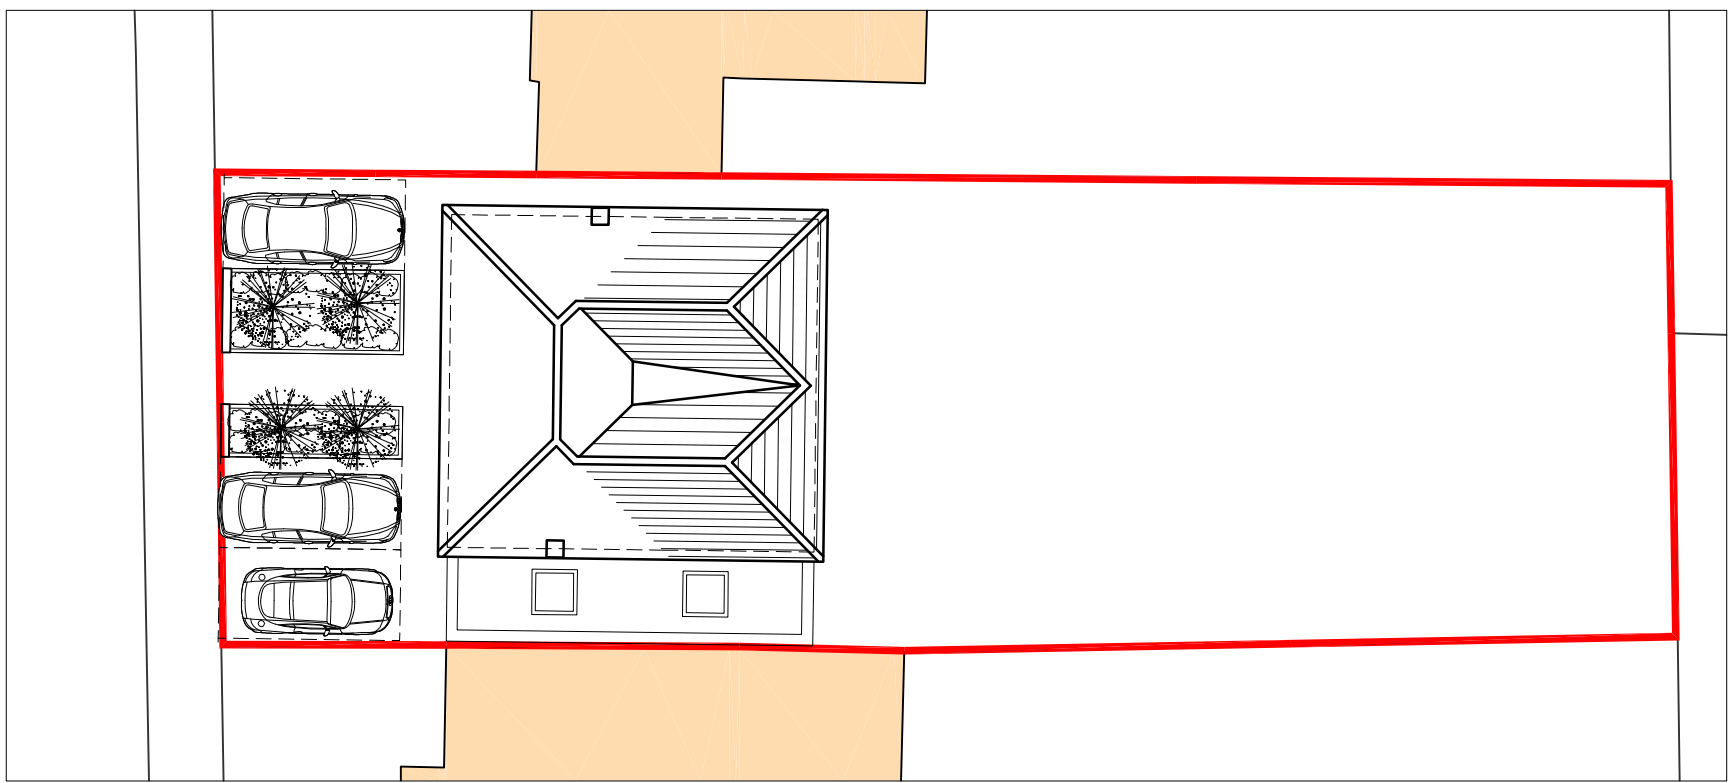

First Floor Plan

Roof Floor Plan

Block Plan - 1:200

Date :	Scale :	Drawing No. :	Revision :
Feb 2020	1:100	D-02-20-01	C