


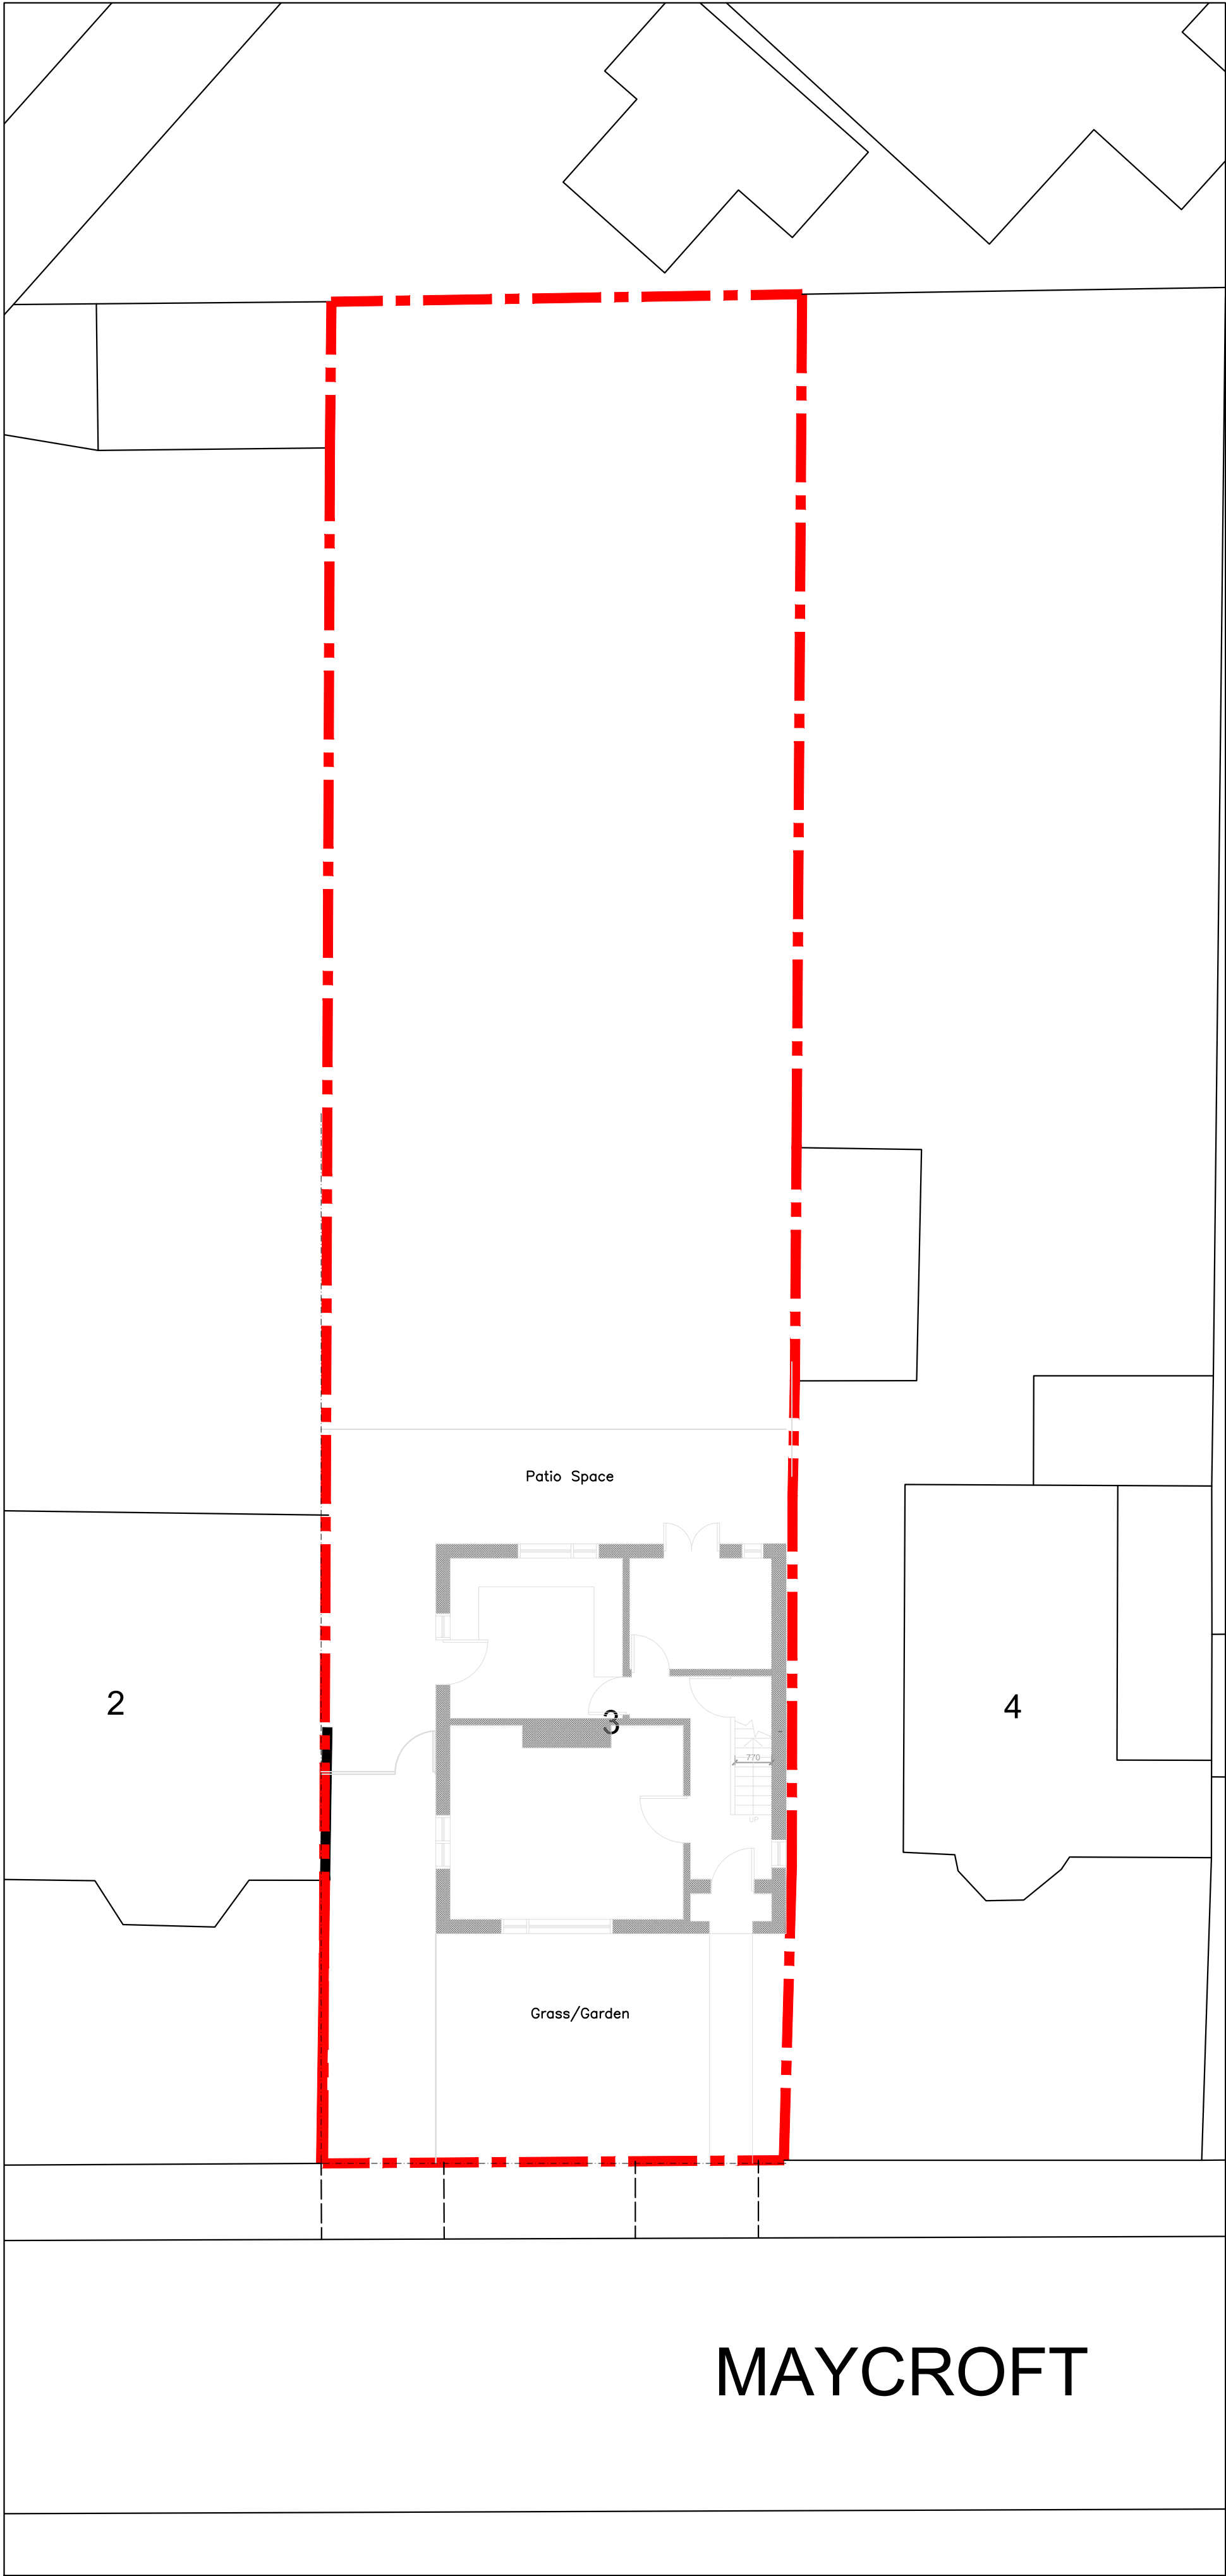


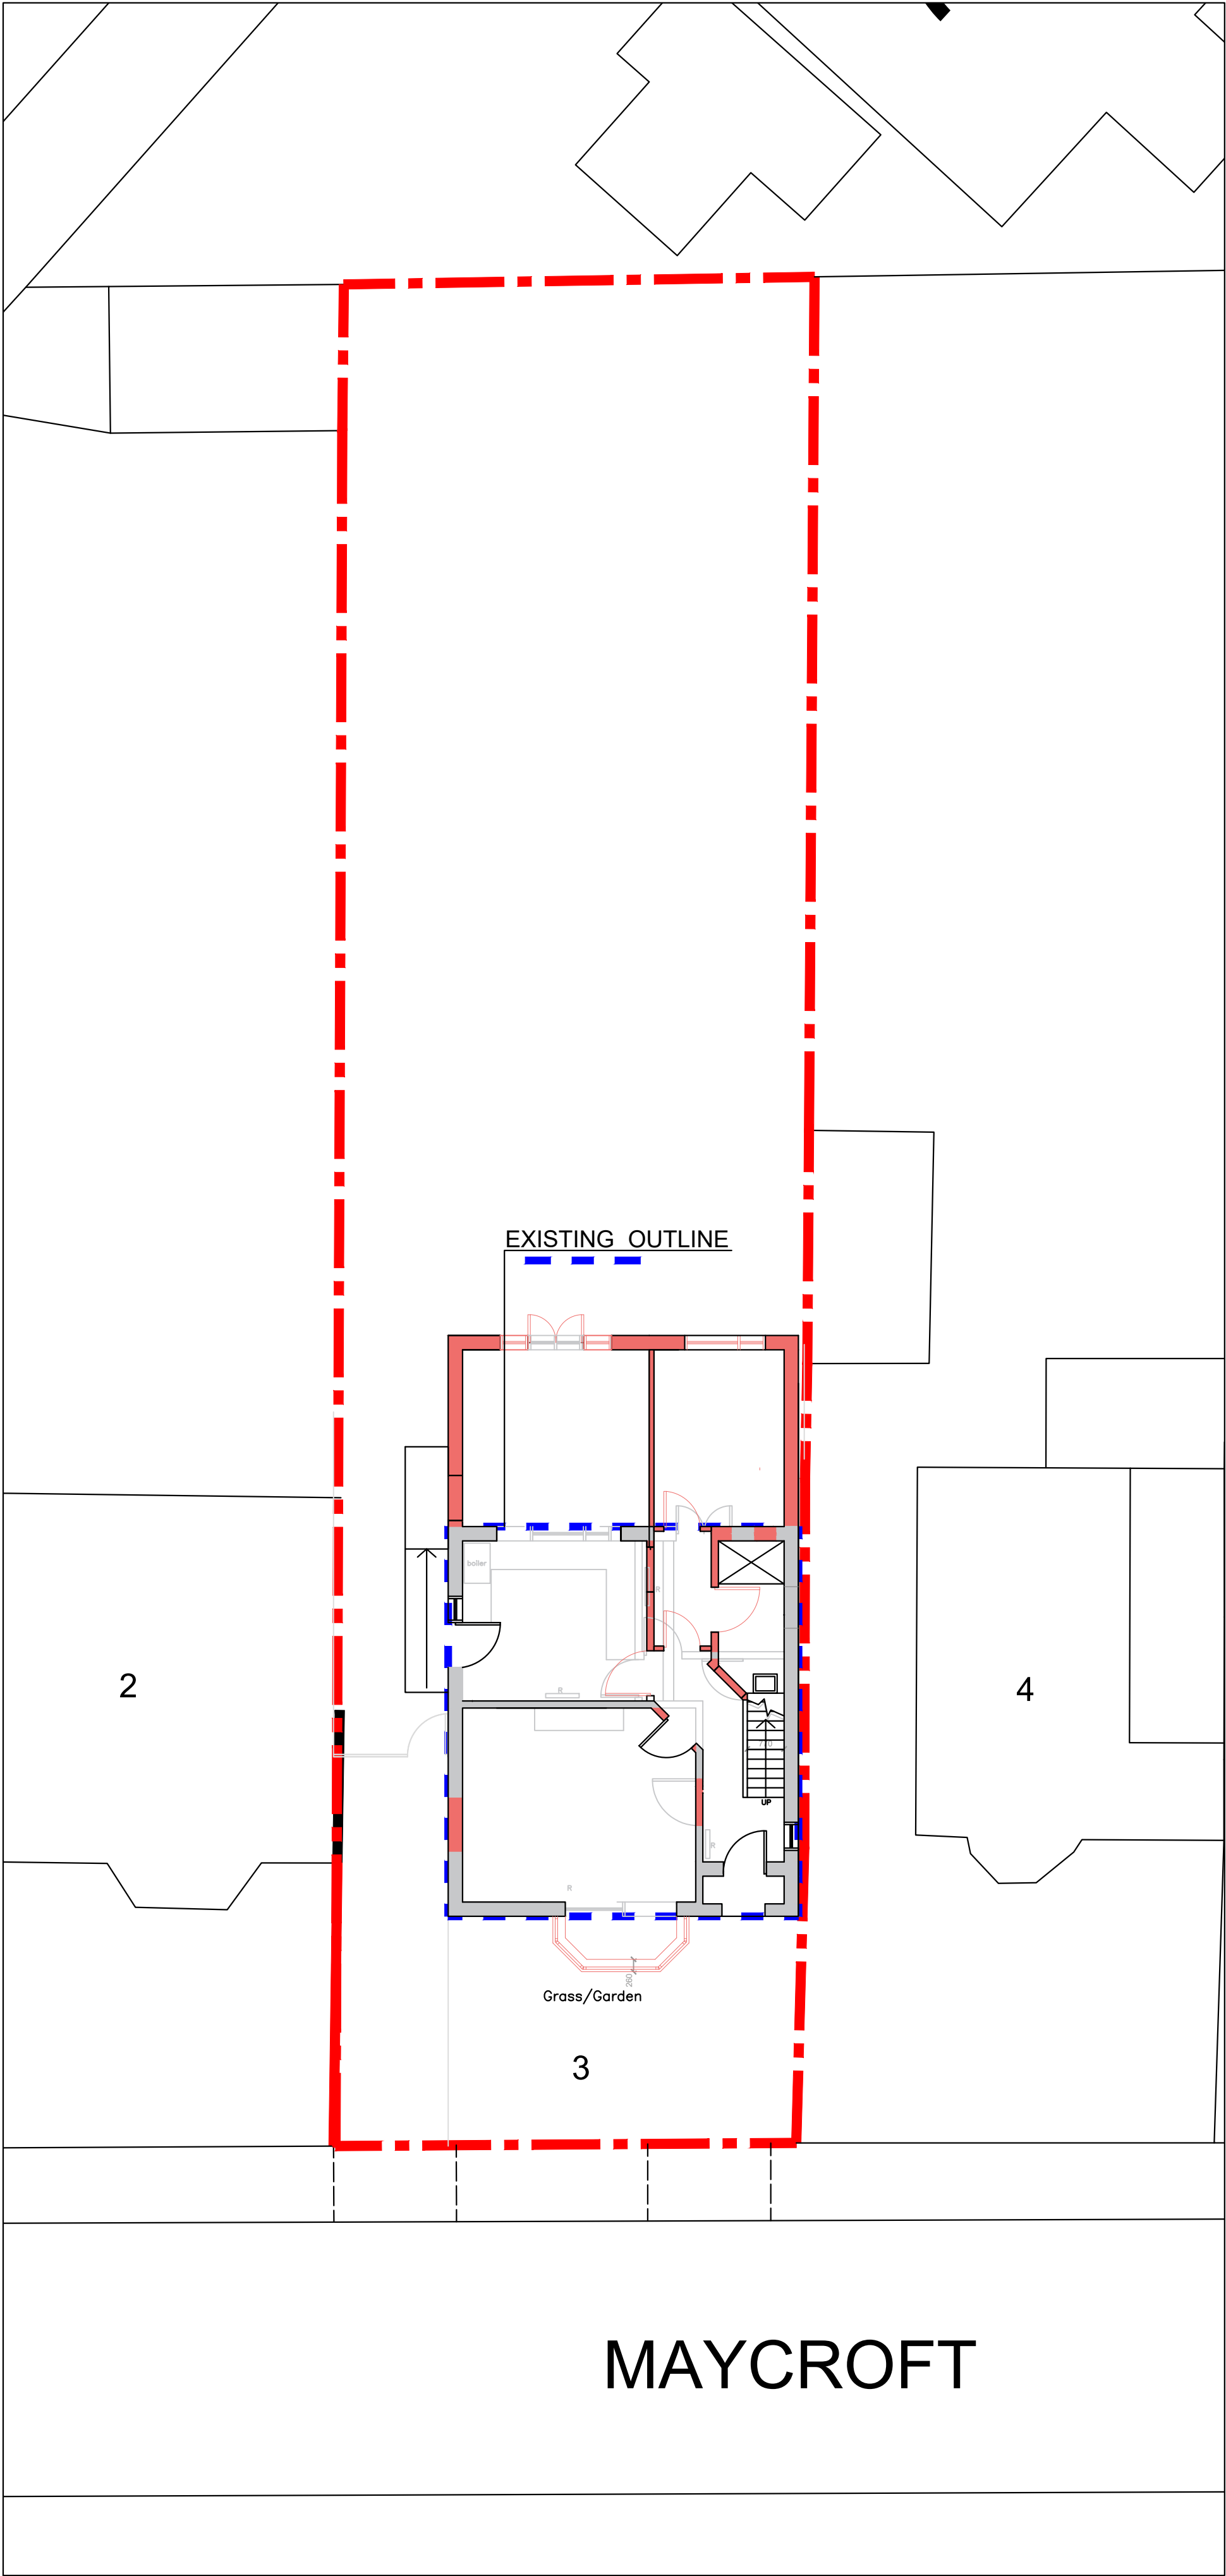


EXISTING SITE BLOCK PLAN

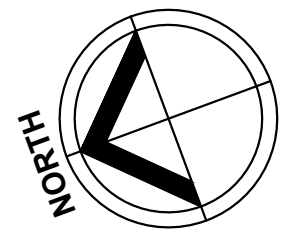

PROPOSED SITE BLOCK PLAN

 

LOCATION PLAN

 

Amendments/Notes			
Rev.	Detail	By	Date
A	Updated Site plan	SL	31.03.22

NOTE:

Red Hatch As Proposed. 

Grey Hatch As Existing. 

Grey Dash As Demolished 

All dimensions and levels to be checked on site by contractor prior to preparation of shop drawings and commencement of work on site. Dimensions MUST NOT be scaled from this drawing. This drawing and the copyrights and patents therein are the property of the Architect and may not be used or reproduced without consent. This drawing is to be read in conjunction with all relevant consultants and/or specialist's drawings/documents and any discrepancies or variations are to be notified to the Architect before the affected work commences. All works on site are to be carried out fully in accordance with current CDM regulations and recommendations, current Building Regulations, British Standards and Codes of Practice as appropriate.

Project

3 MAYCROFT
PINNER
HA5 3UB

Drawing

EXISTING & PROPOSED
SITE BLOCK & LOCATION PLANS

SEABROOK
ARCHITECTS
CHARTERED ARCHITECTS

Link House, St. Marys Way, Chesham, Bucks HP5 1HR
Tel: 01494 778918 e-mail: info@seabrookarchitects.co.uk

Drawn By	SA	Date	01.03.21
Checked By	JS	Date	-
Approved By		Scale	1:100@A1

Drawing No. 5809/PL005 Rev. A