
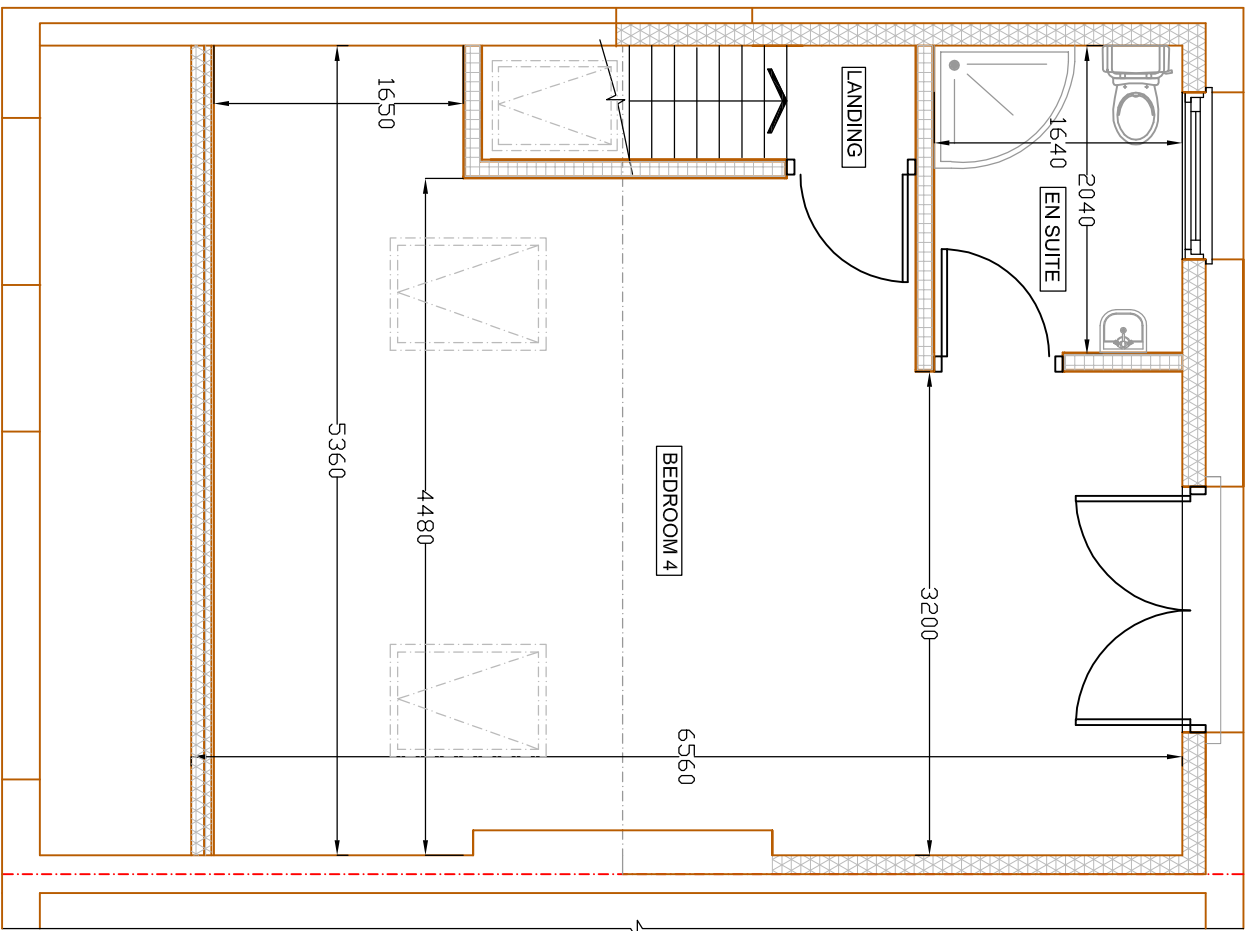
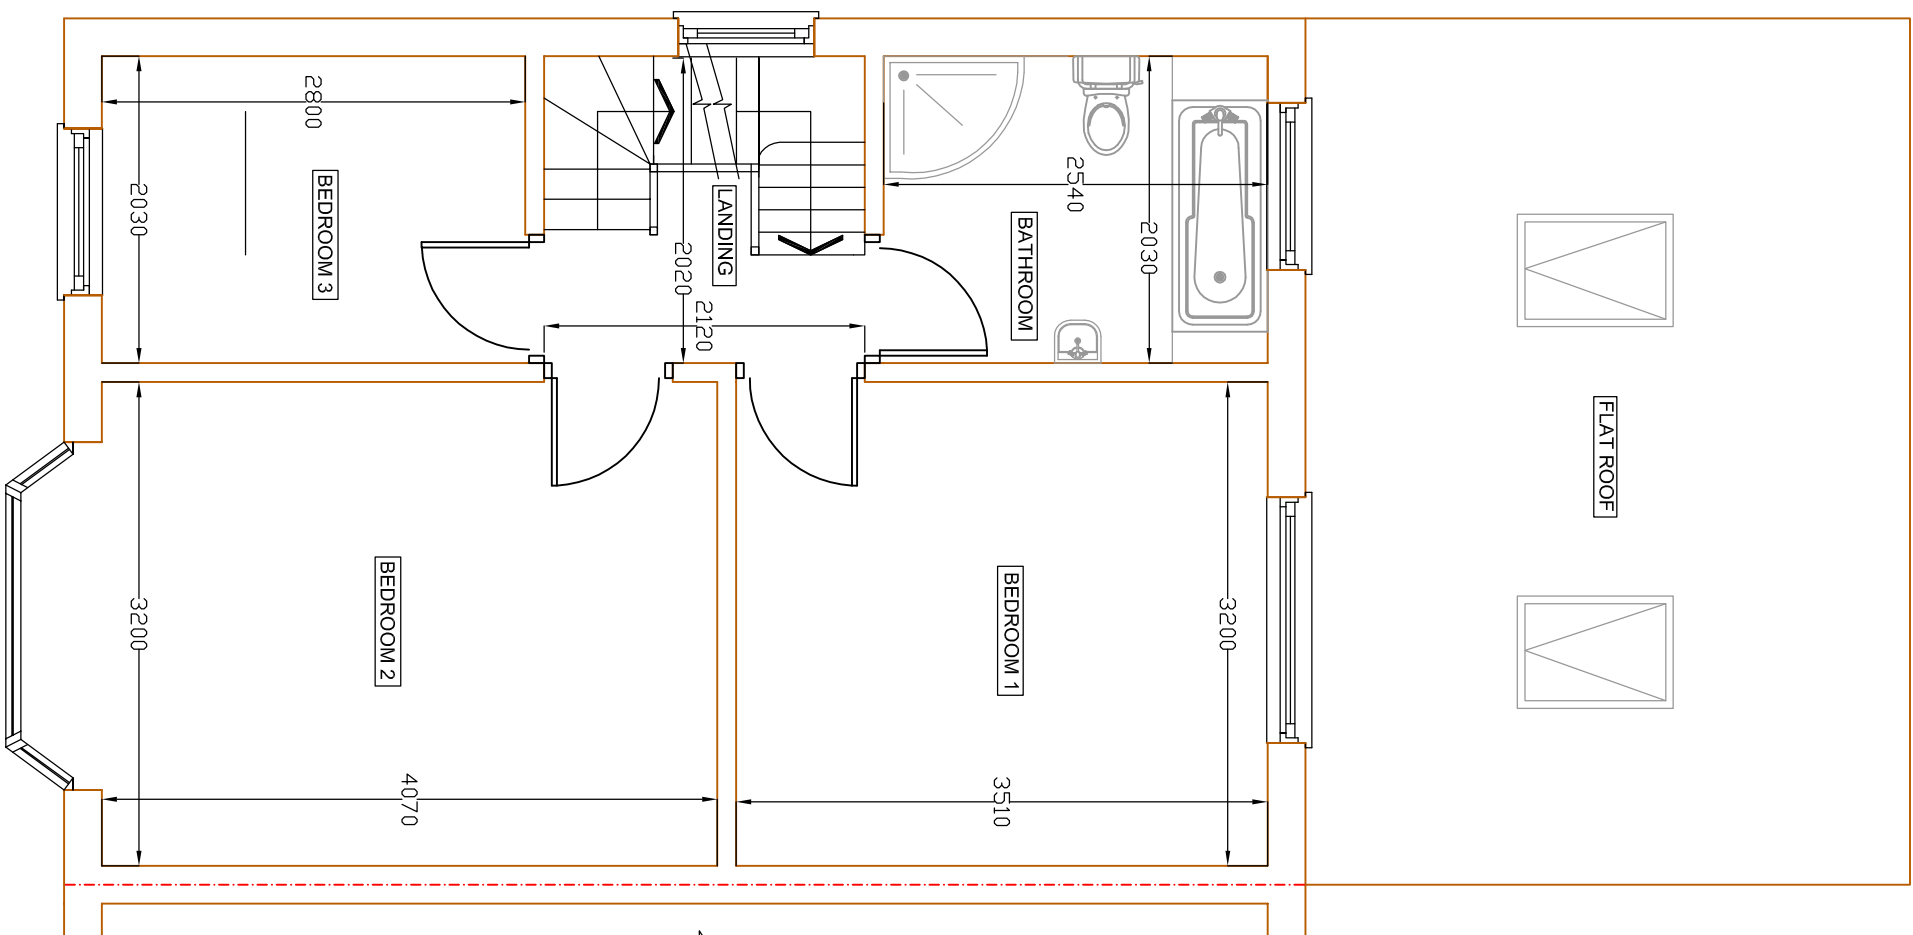
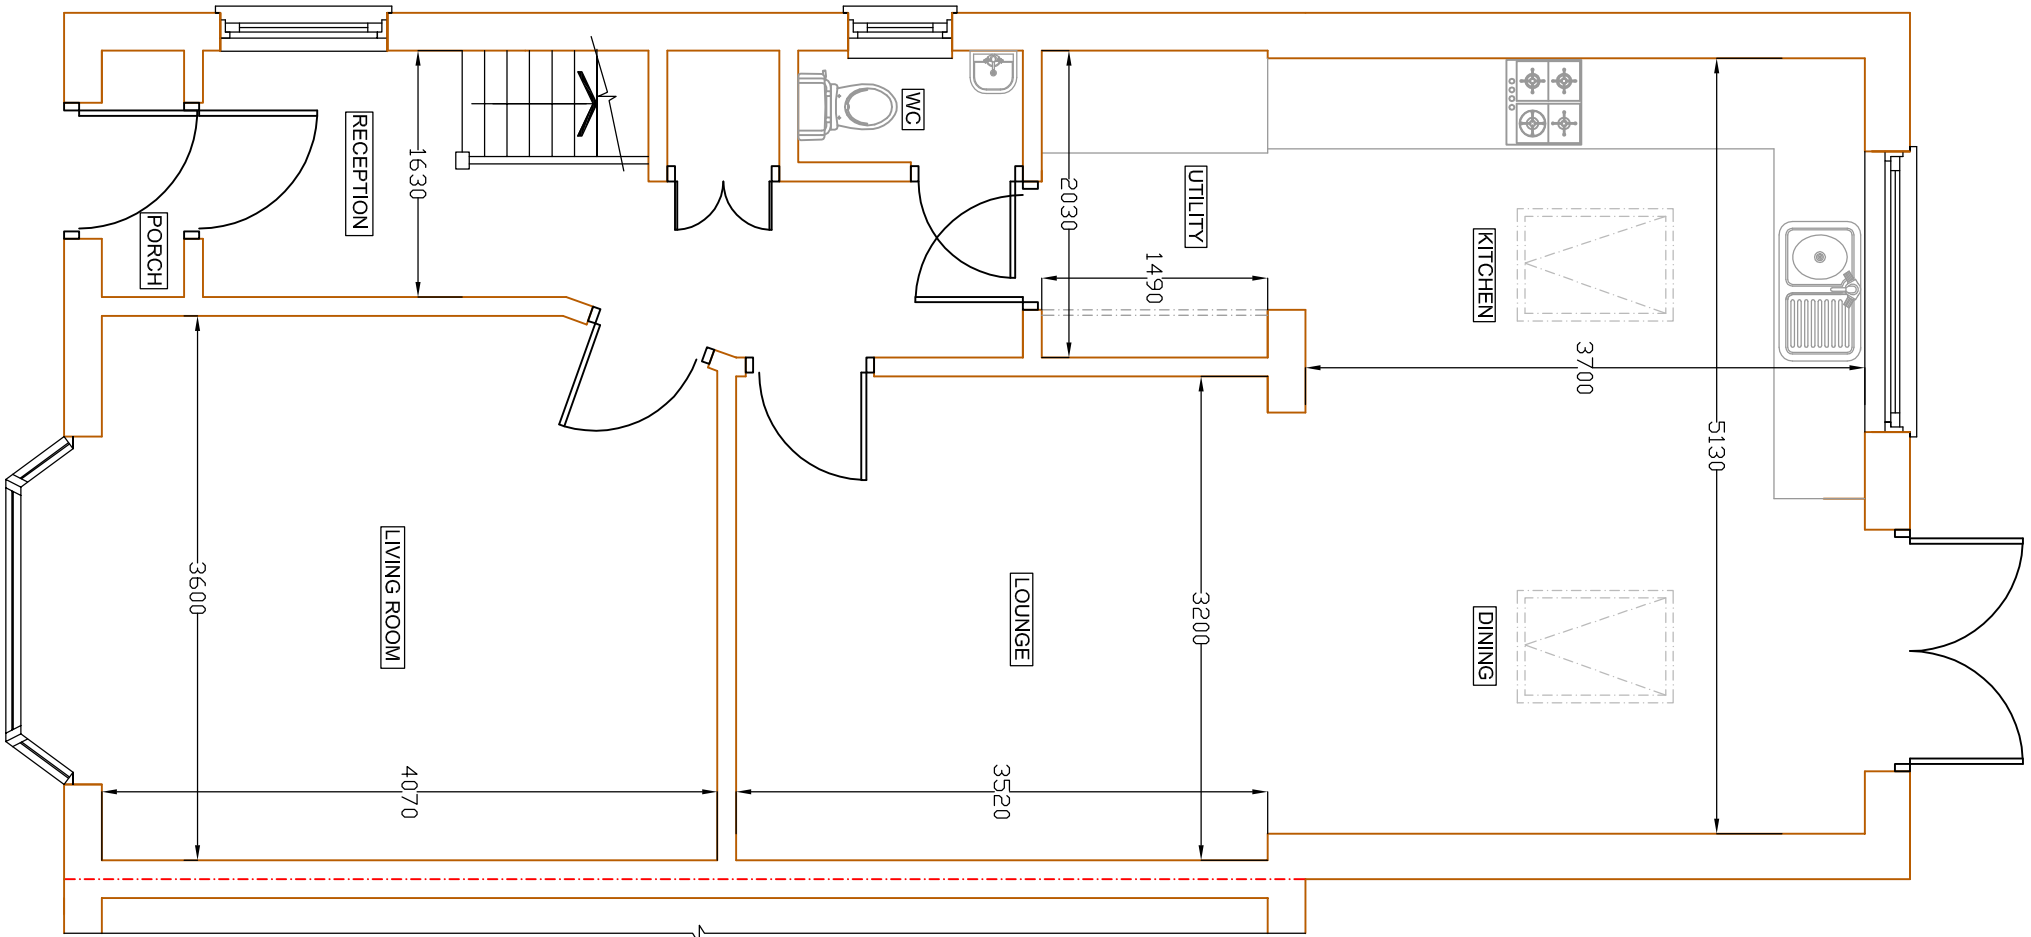
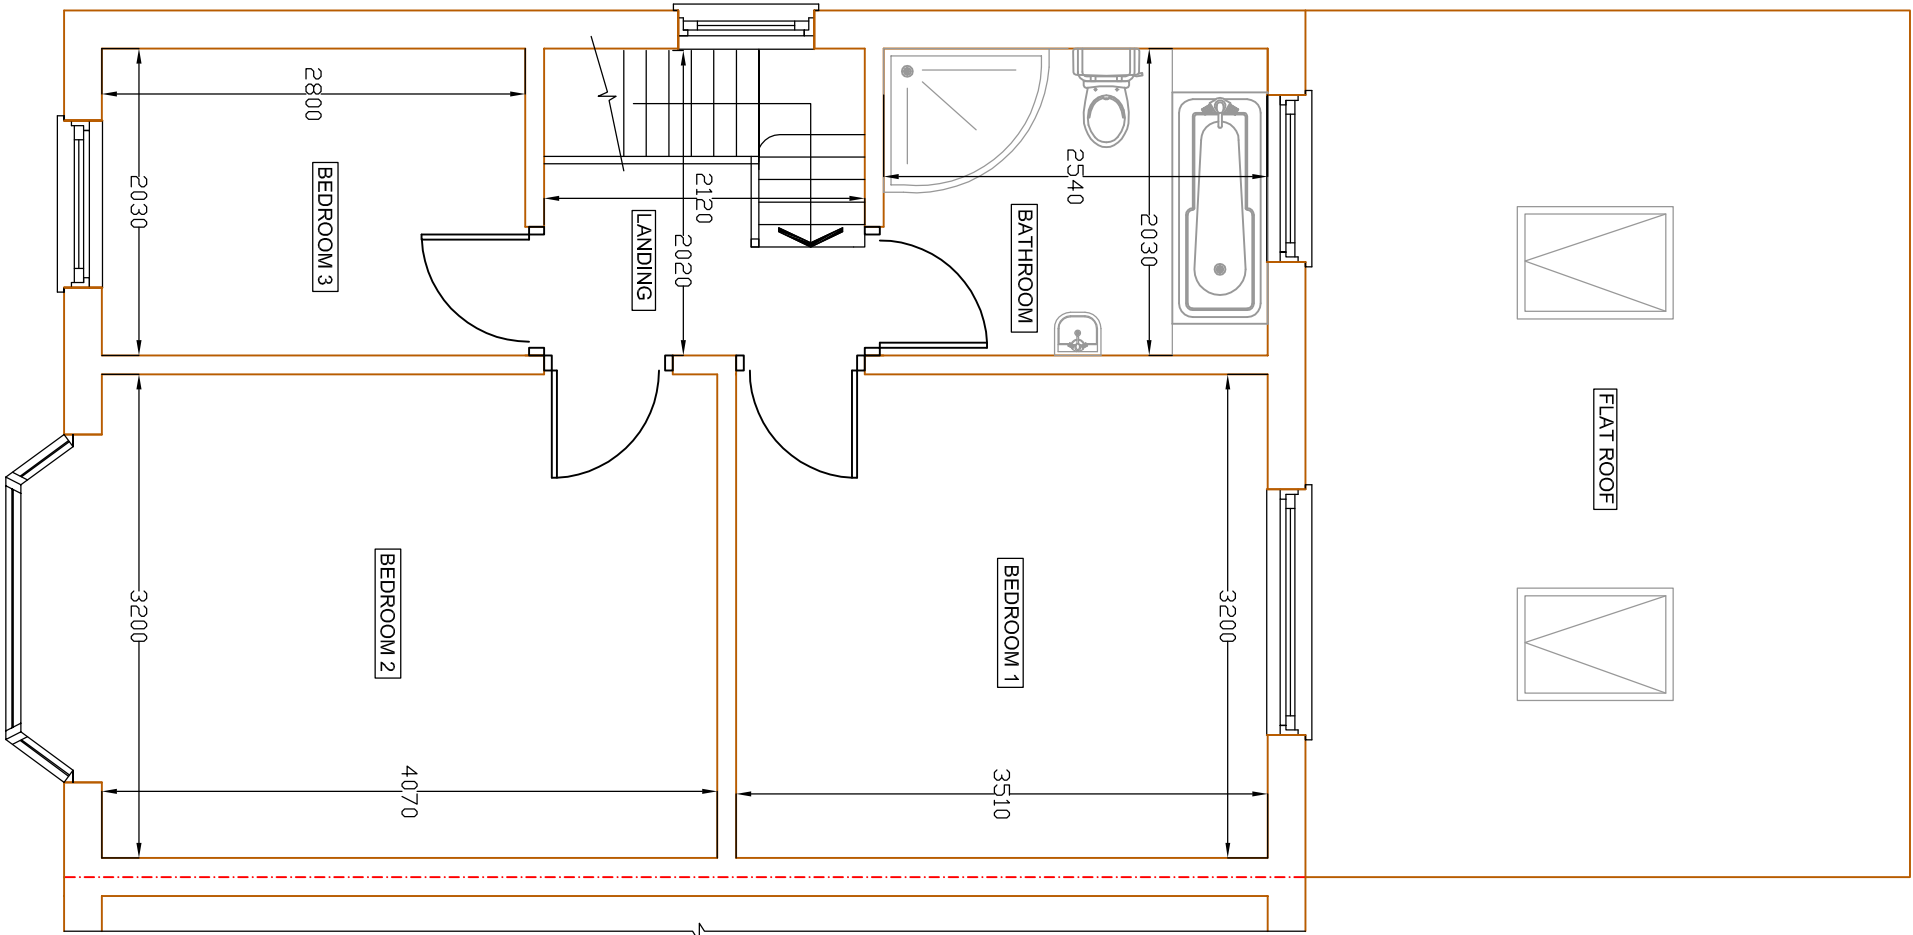


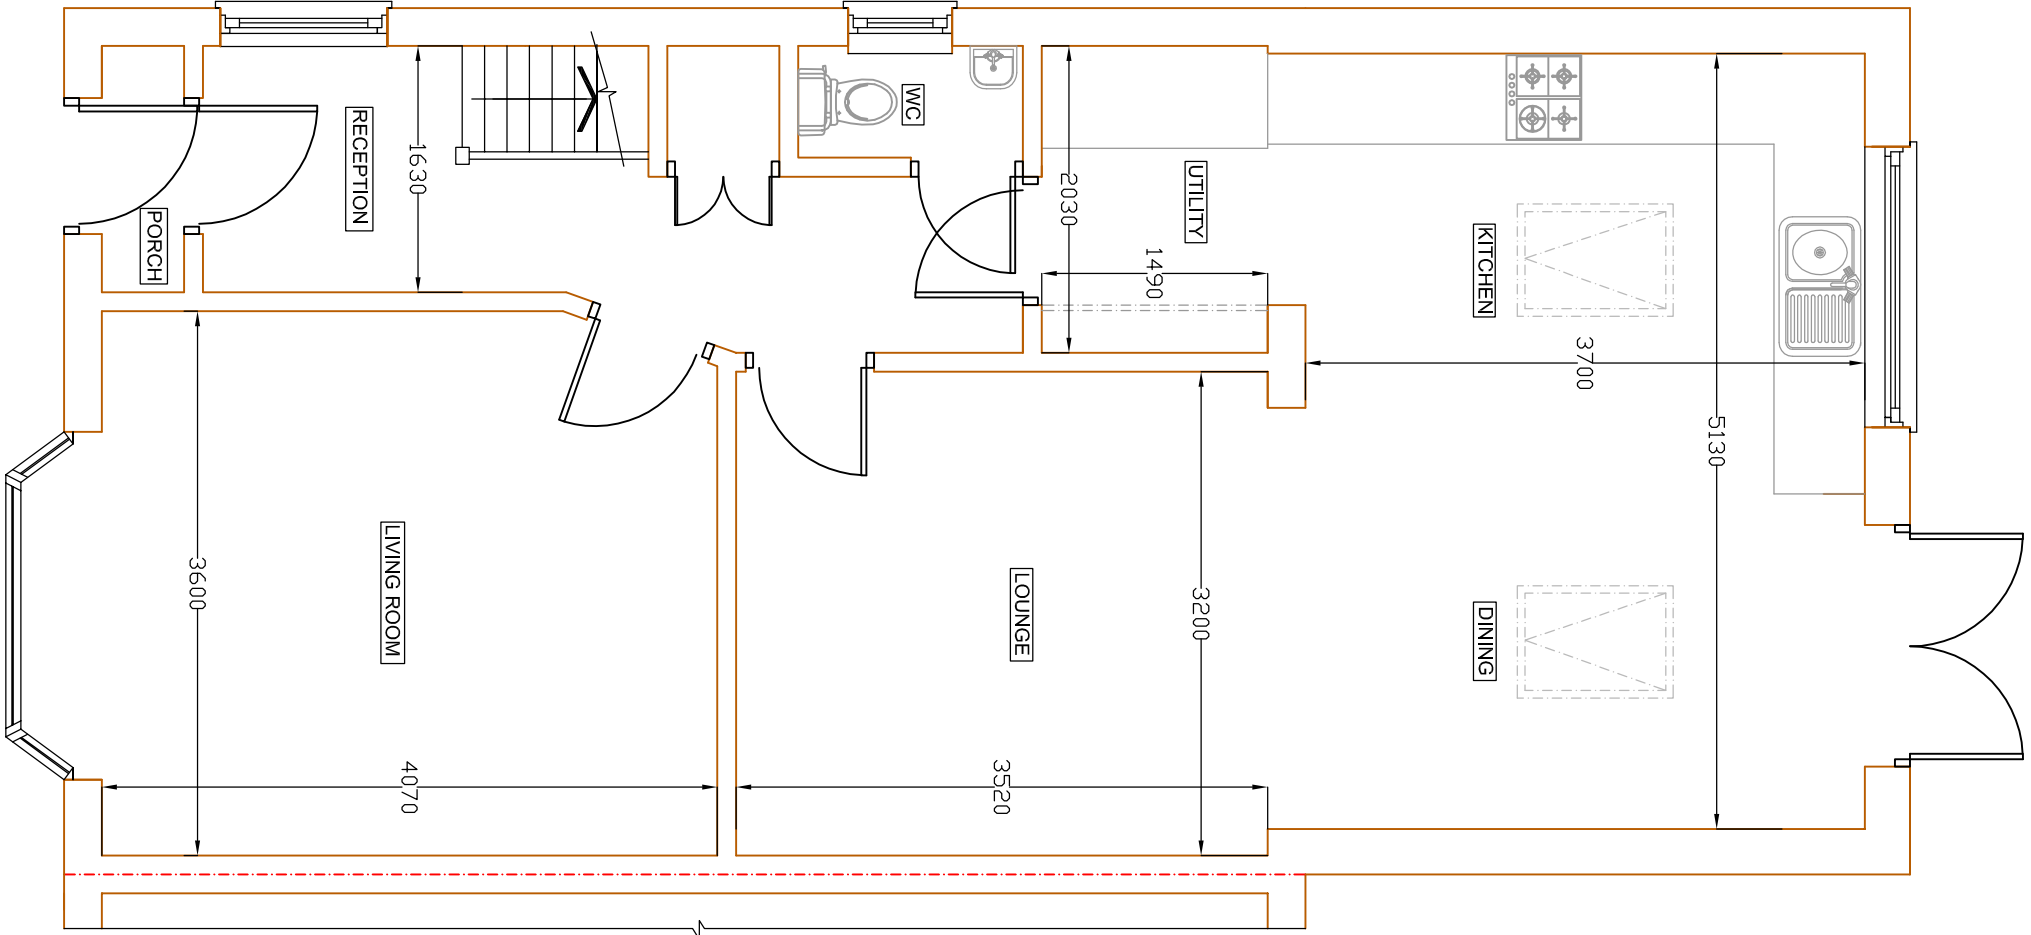

GENERAL NOTES:

THIS DRAWING IS NOT TO BE SCALED. THE MAIN CONTRACTOR IS RESPONSIBLE FOR CHECKING ALL DIMENSIONS ON SITE PRIOR TO COMMENCEMENT OF WORKS. ANY DIMENSIONS NOT SHOWN ON THIS DRAWING ARE TO BE TAKEN FROM THE BUILDING REGULATIONS, AND AS SUCH ANY UNFORESEEN BUILDING WORKS THAT MAY BE REQUIRED ON SITE.

ALL BUILDING WORK IS TO BE CARRIED OUT TO THE SATISFACTION OF THE LOCAL AUTHORITY. THE MAIN CONTRACTOR SHALL BE ENTIRELY RESPONSIBLE FOR THE SECURITY, STRENGTH AND STABILITY OF THE BUILDING SITE DURING THE WORKS DURATION. THIS DRAWING IS THE COPYRIGHT OF COTSWOLD RESIDENTIAL DESIGN LTD. THIS DRAWING MAY NOT BE COPIED BY ANY THIRD PARTIES WITHOUT PRIOR PERMISSION.

DIVISION	DESCRIPTION	DATE	BY
Cotswold Residential Design Ltd			

Oxford Office: 137a Cartton Mobile Home Park,

Milestone Road

Oxfordshire

OX15 3FU

Telephone: 07866363636

Email: info@cotswoldresidential.co.uk

Website: www.cotswoldresidential.co.uk

DRAWING TITLE: EXISTING AND PROPOSED FLOOR PLANS


SITE ADDRESS: 63 WELTHORPE DRIVE, SOUTH RUISUP

SCALE: 1:50 @ A1

DATE: 21.01.21

DRAWN BY: BG

DRAWING NO: WELTHORPE/01

 

SCALE BAR 1:50 @ A1