




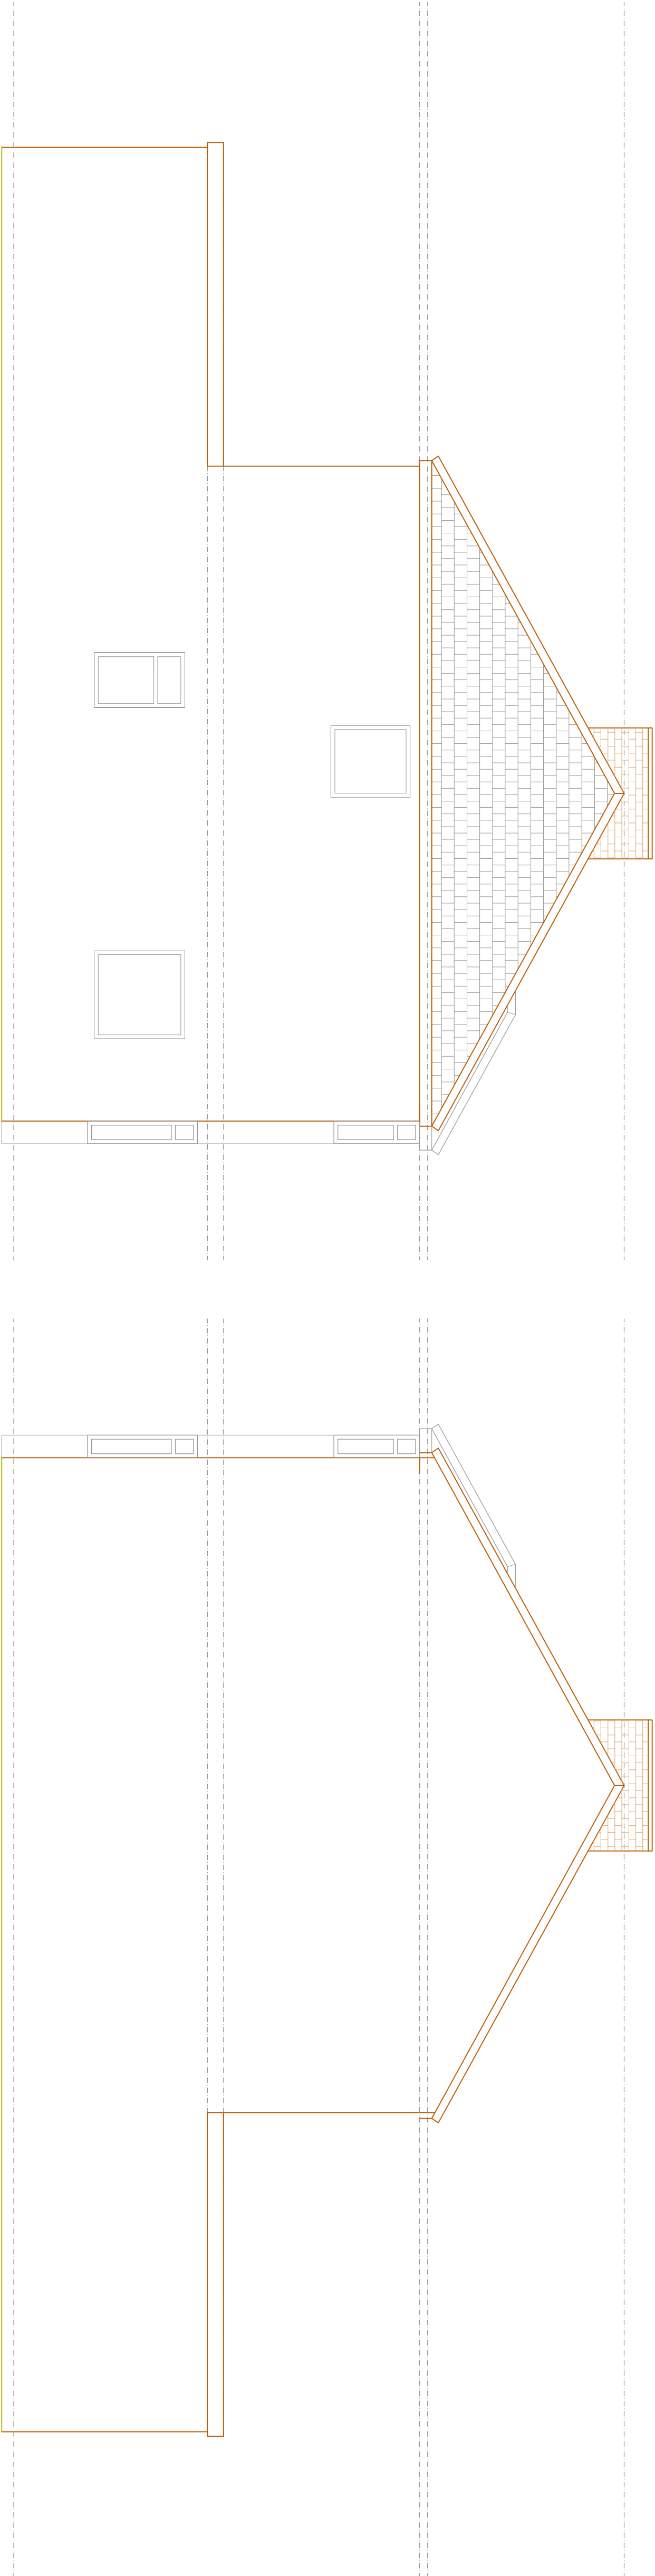


EXISTING SIDE ELEVATION 1
SCALE BAR 1:50 @ A1

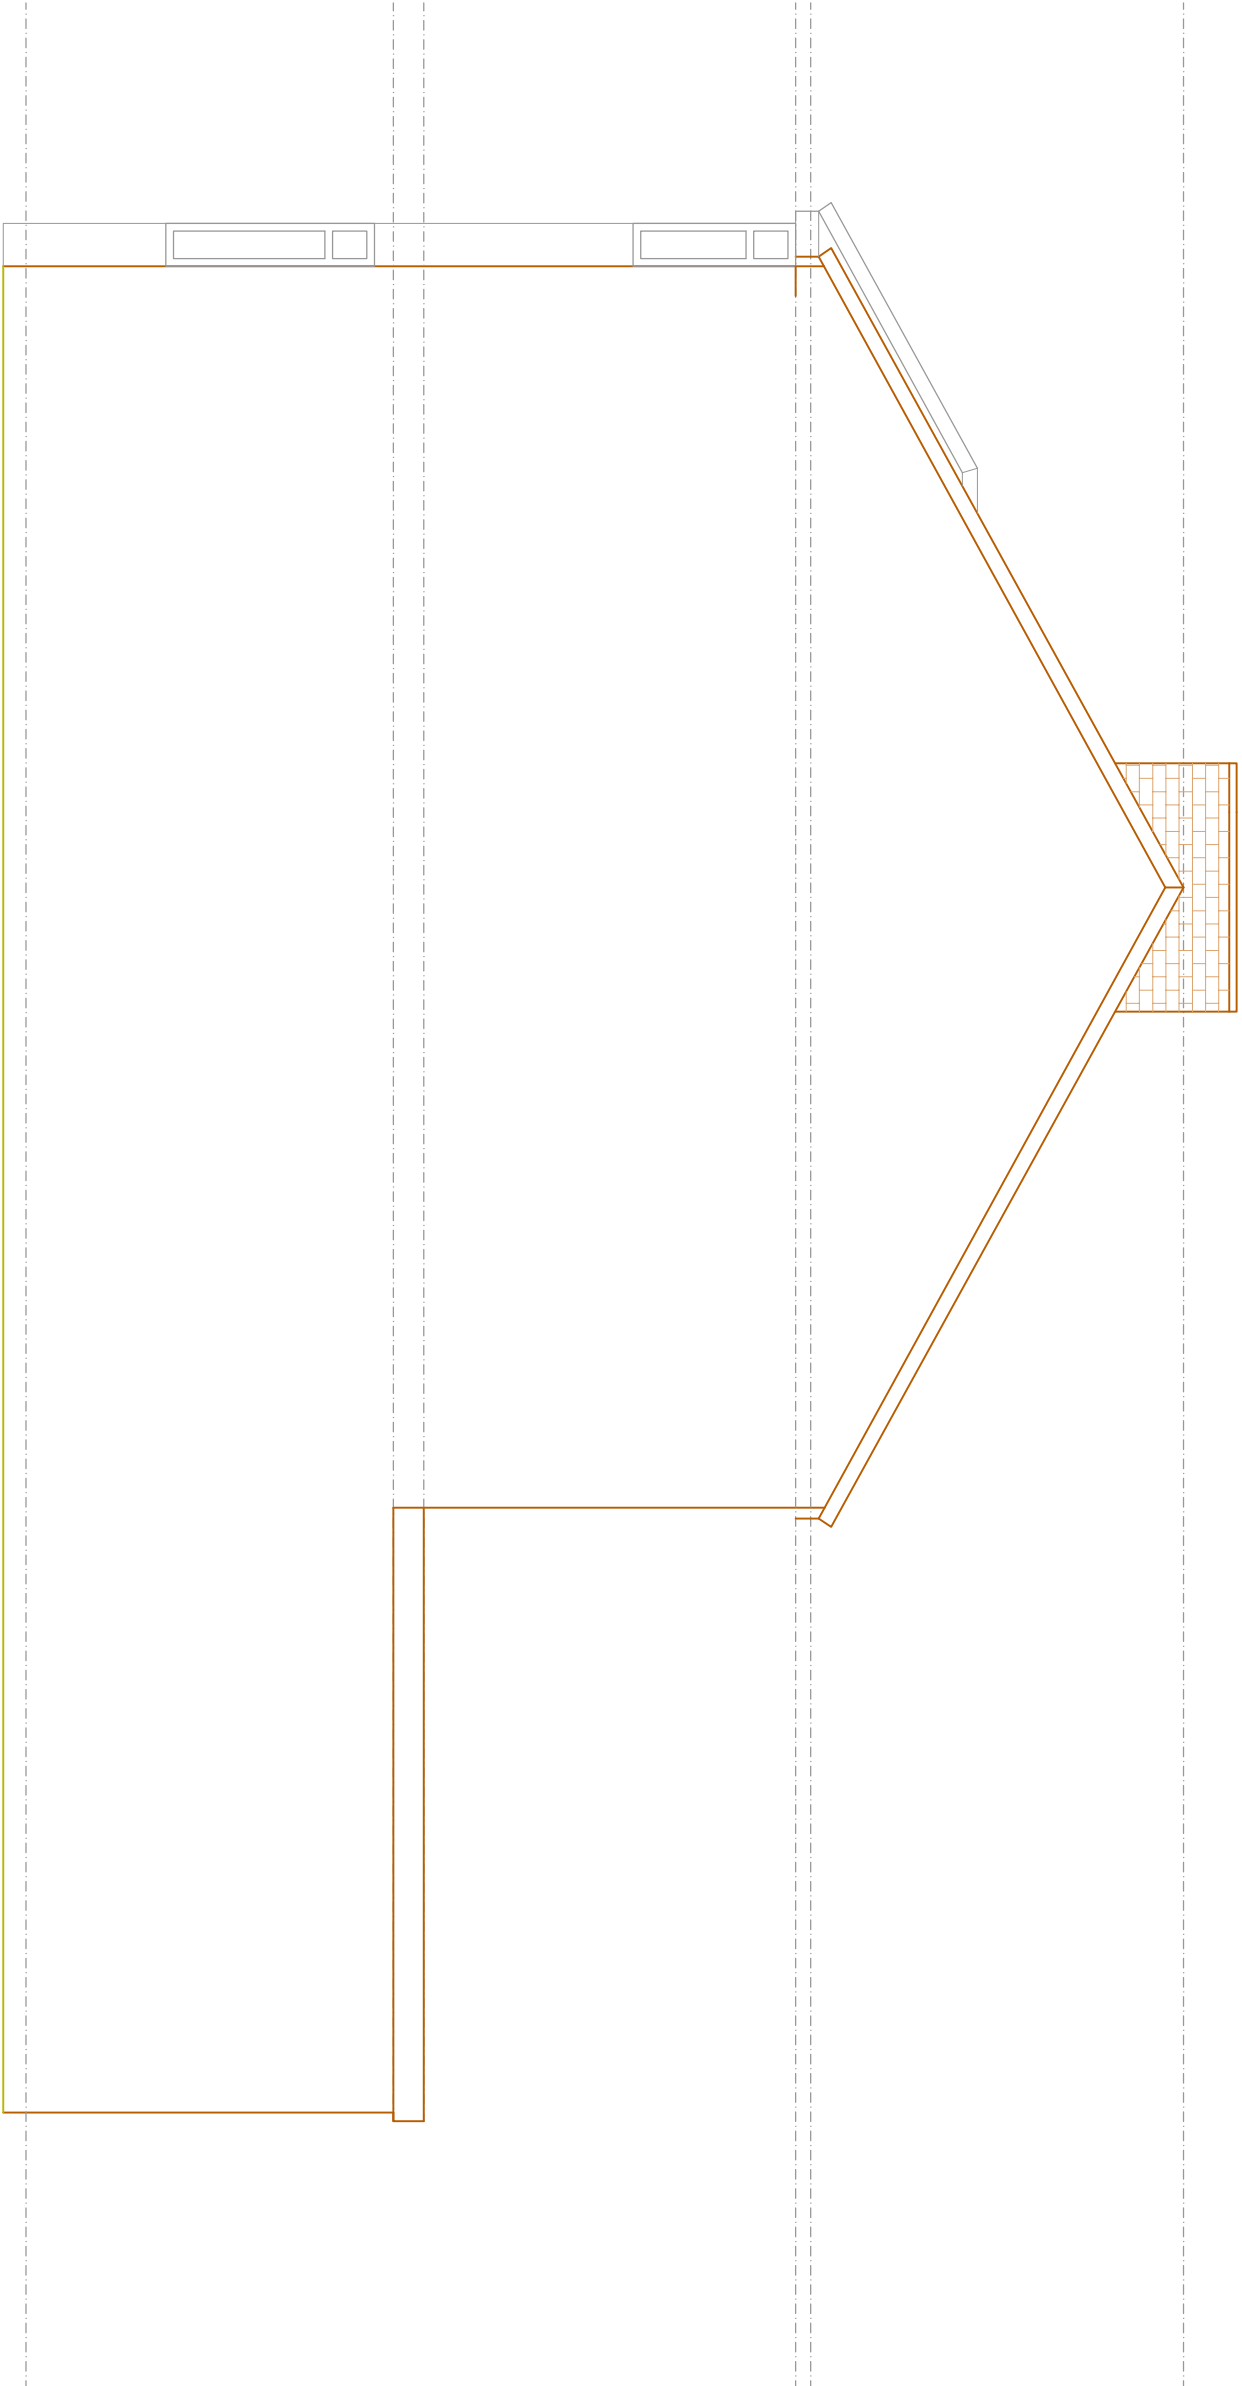

EXISTING SIDE ELEVATION 2
SCALE BAR 1:50 @ A1

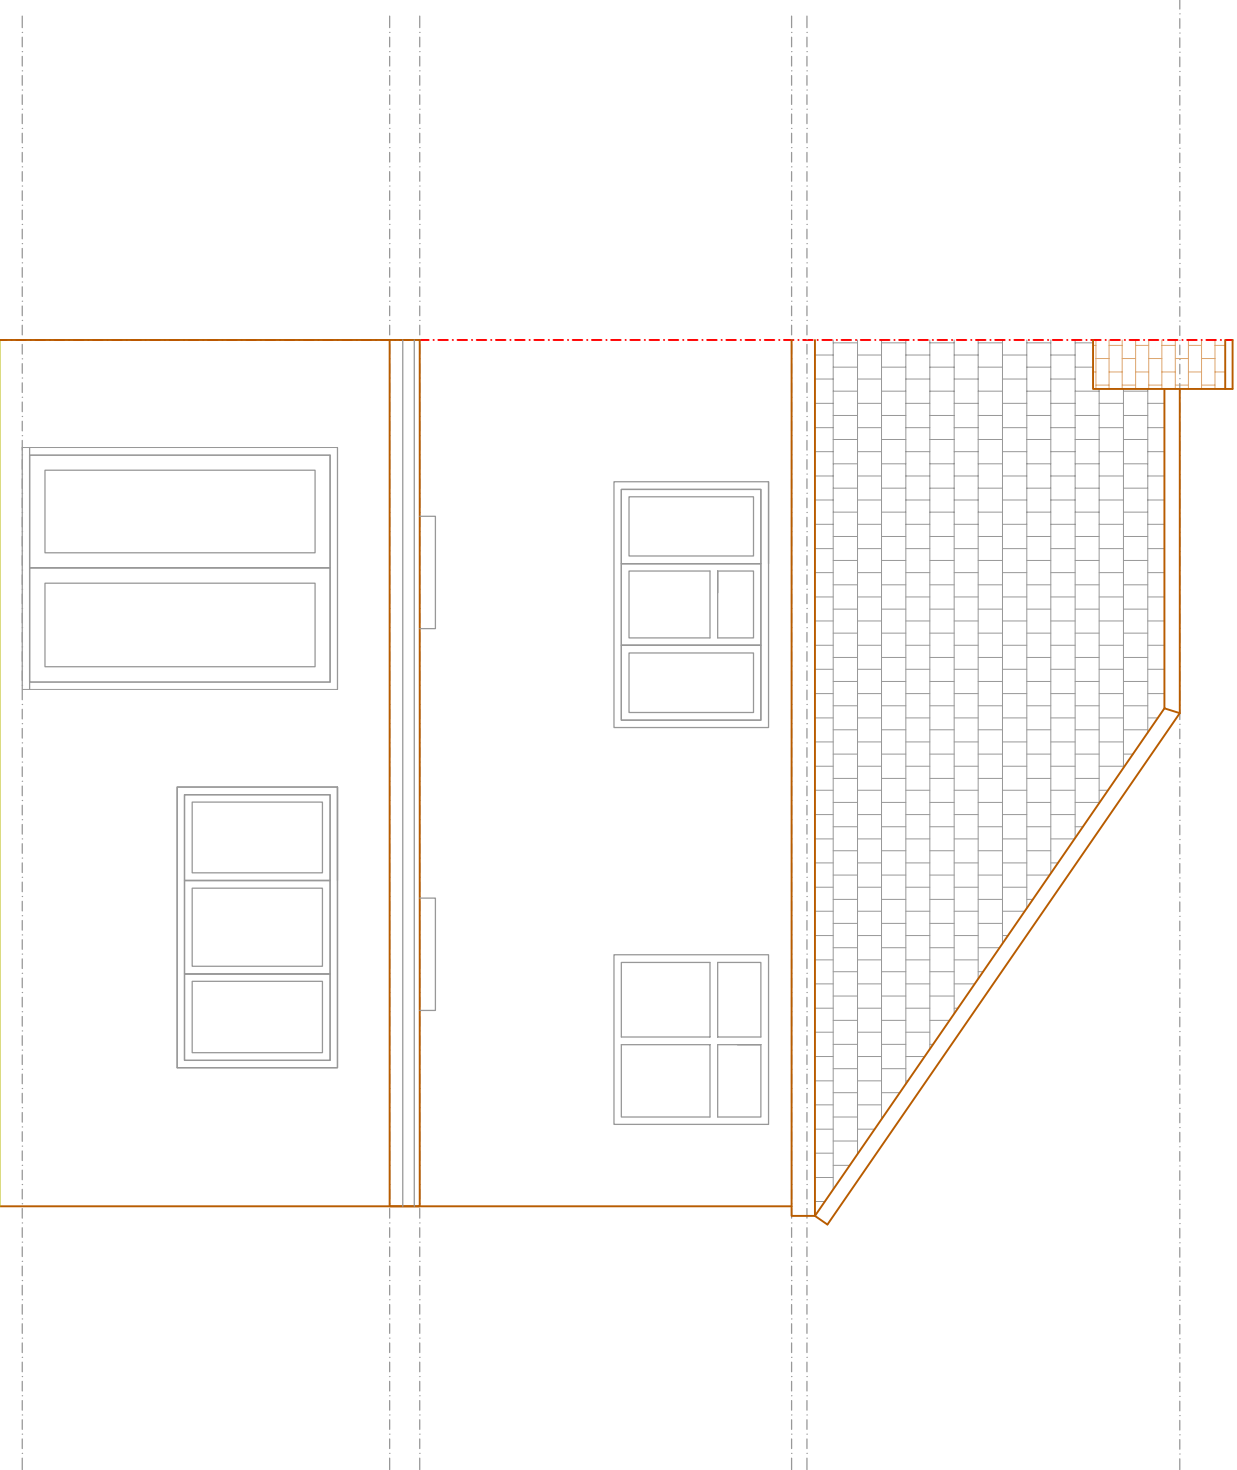


EXISTING REAR ELEVATION
SCALE BAR 1:50 @ A1

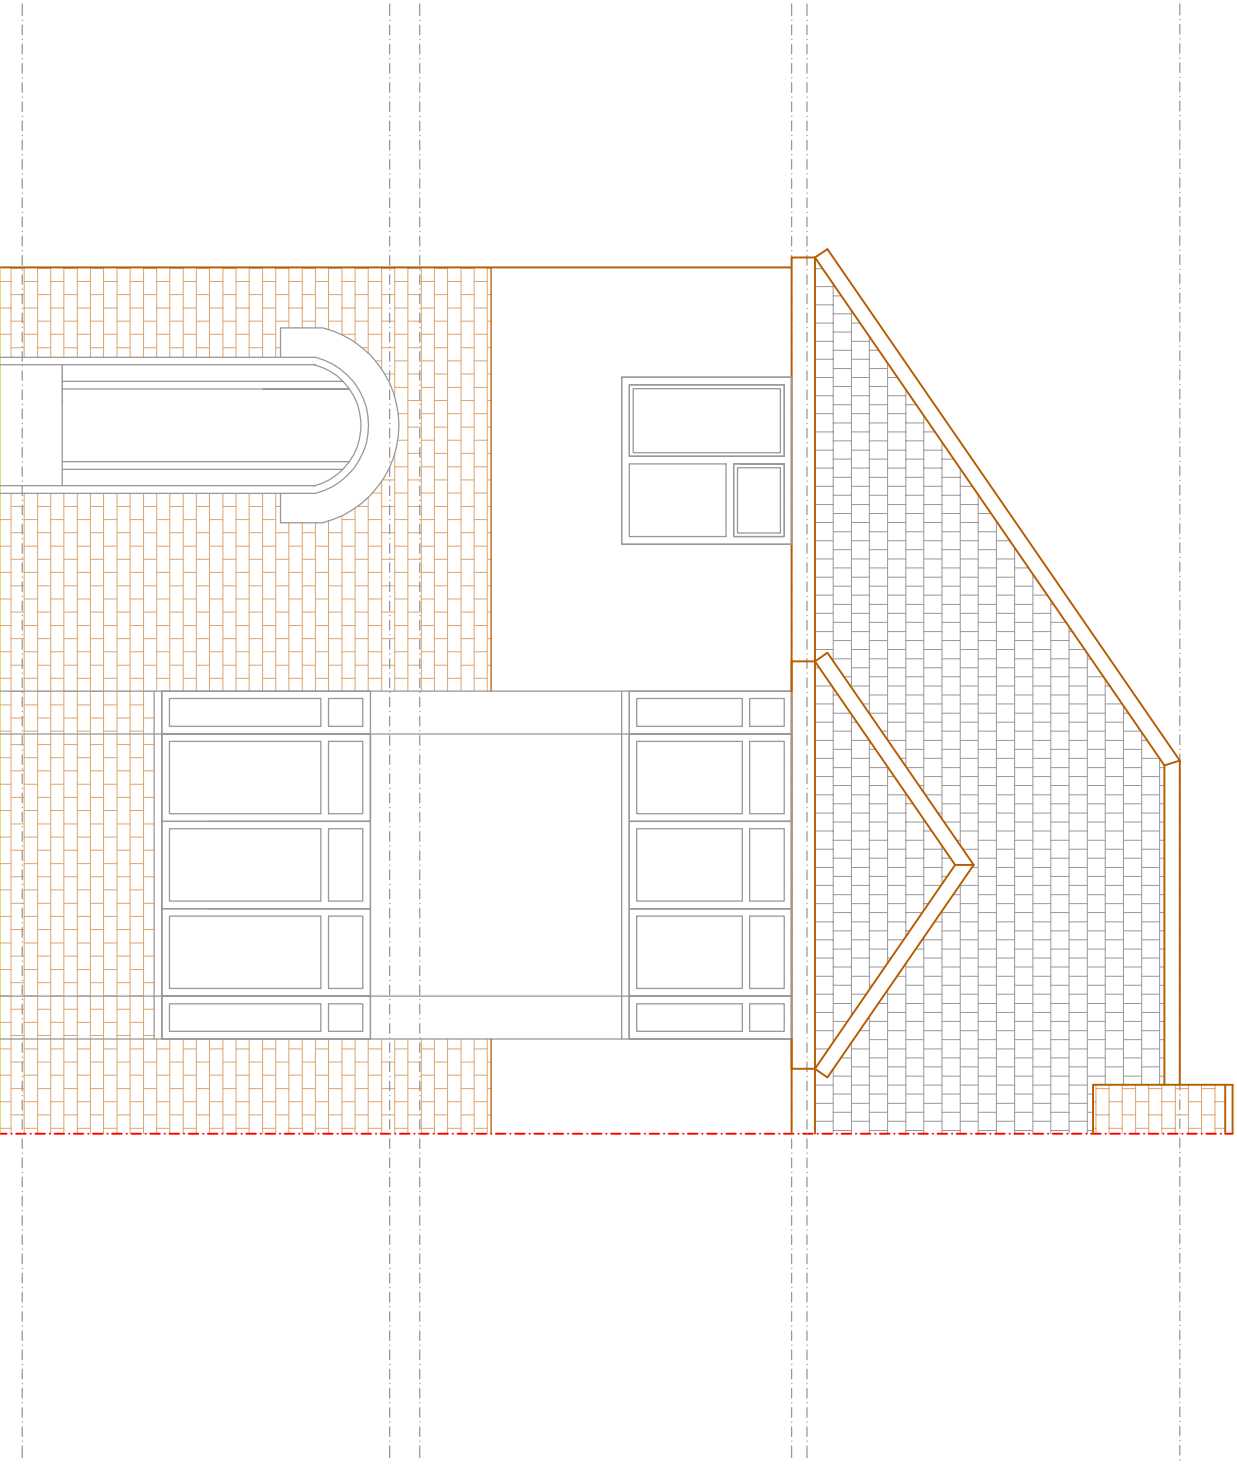

EXISTING FRONT ELEVATION
SCALE BAR 1:50 @ A1

GENERAL NOTES:
THIS DRAWING IS NOT TO BE SCALED. THE MAIN CONTRACTOR IS RESPONSIBLE FOR CHECKING ALL DIMENSIONS ON SITE PRIOR TO COMMENCEMENT OF WORKS. ANY DIMENSIONS NOT SHOWN TO CONFORM TO THE NATIONAL BUILDING REGULATIONS, AND AS SUCH ANY UNFORESEEN BUILDING WORKS THAT MAY BE REQUIRED ON SITE.
ALL BUILDING WORK IS TO BE CARRIED OUT TO THE SATISFACTION OF THE LOCAL AUTHORITY. THE MAIN CONTRACTOR SHALL BE ENTIRELY RESPONSIBLE FOR THE SECURITY, STRENGTH AND STABILITY OF THE BUILDING SITE DURING THE WORKS DURATION. THIS DRAWING IS THE COPYRIGHT OF COTSWOLD RESIDENTIAL DESIGN LTD. THIS DRAWING MAY NOT BE COPIED BY ANY THIRD PARTIES WITHOUT PRIOR PERMISSION.

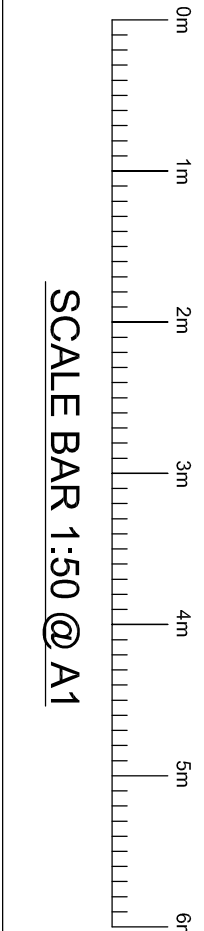

SCALE BAR 1:50 @ A1

REVISION	DESCRIPTION	DATE	BY						
Cotswold Residential Design Ltd Oxford Office: 137a Cartton Mobile Home Park, Millstone Road Oxfordshire, OX18 3FU Telephone: 07565 86360 Email: info@cotswoldresidential.co.uk DRAWING TITLE: EXISTING ELEVATIONS SITE ADDRESS: 63 WELTHORNE DRIVE, SOUTH RUMBUP <table><tr><td>SCALE: 1:50 @ A1</td><td>DRAWN BY: BG</td></tr><tr><td>DATE: 21.01.21</td><td></td></tr><tr><td colspan="2">DRAWING NO: WELTHORNE/02</td></tr></table>				SCALE: 1:50 @ A1	DRAWN BY: BG	DATE: 21.01.21		DRAWING NO: WELTHORNE/02	
SCALE: 1:50 @ A1	DRAWN BY: BG								
DATE: 21.01.21									
DRAWING NO: WELTHORNE/02									