




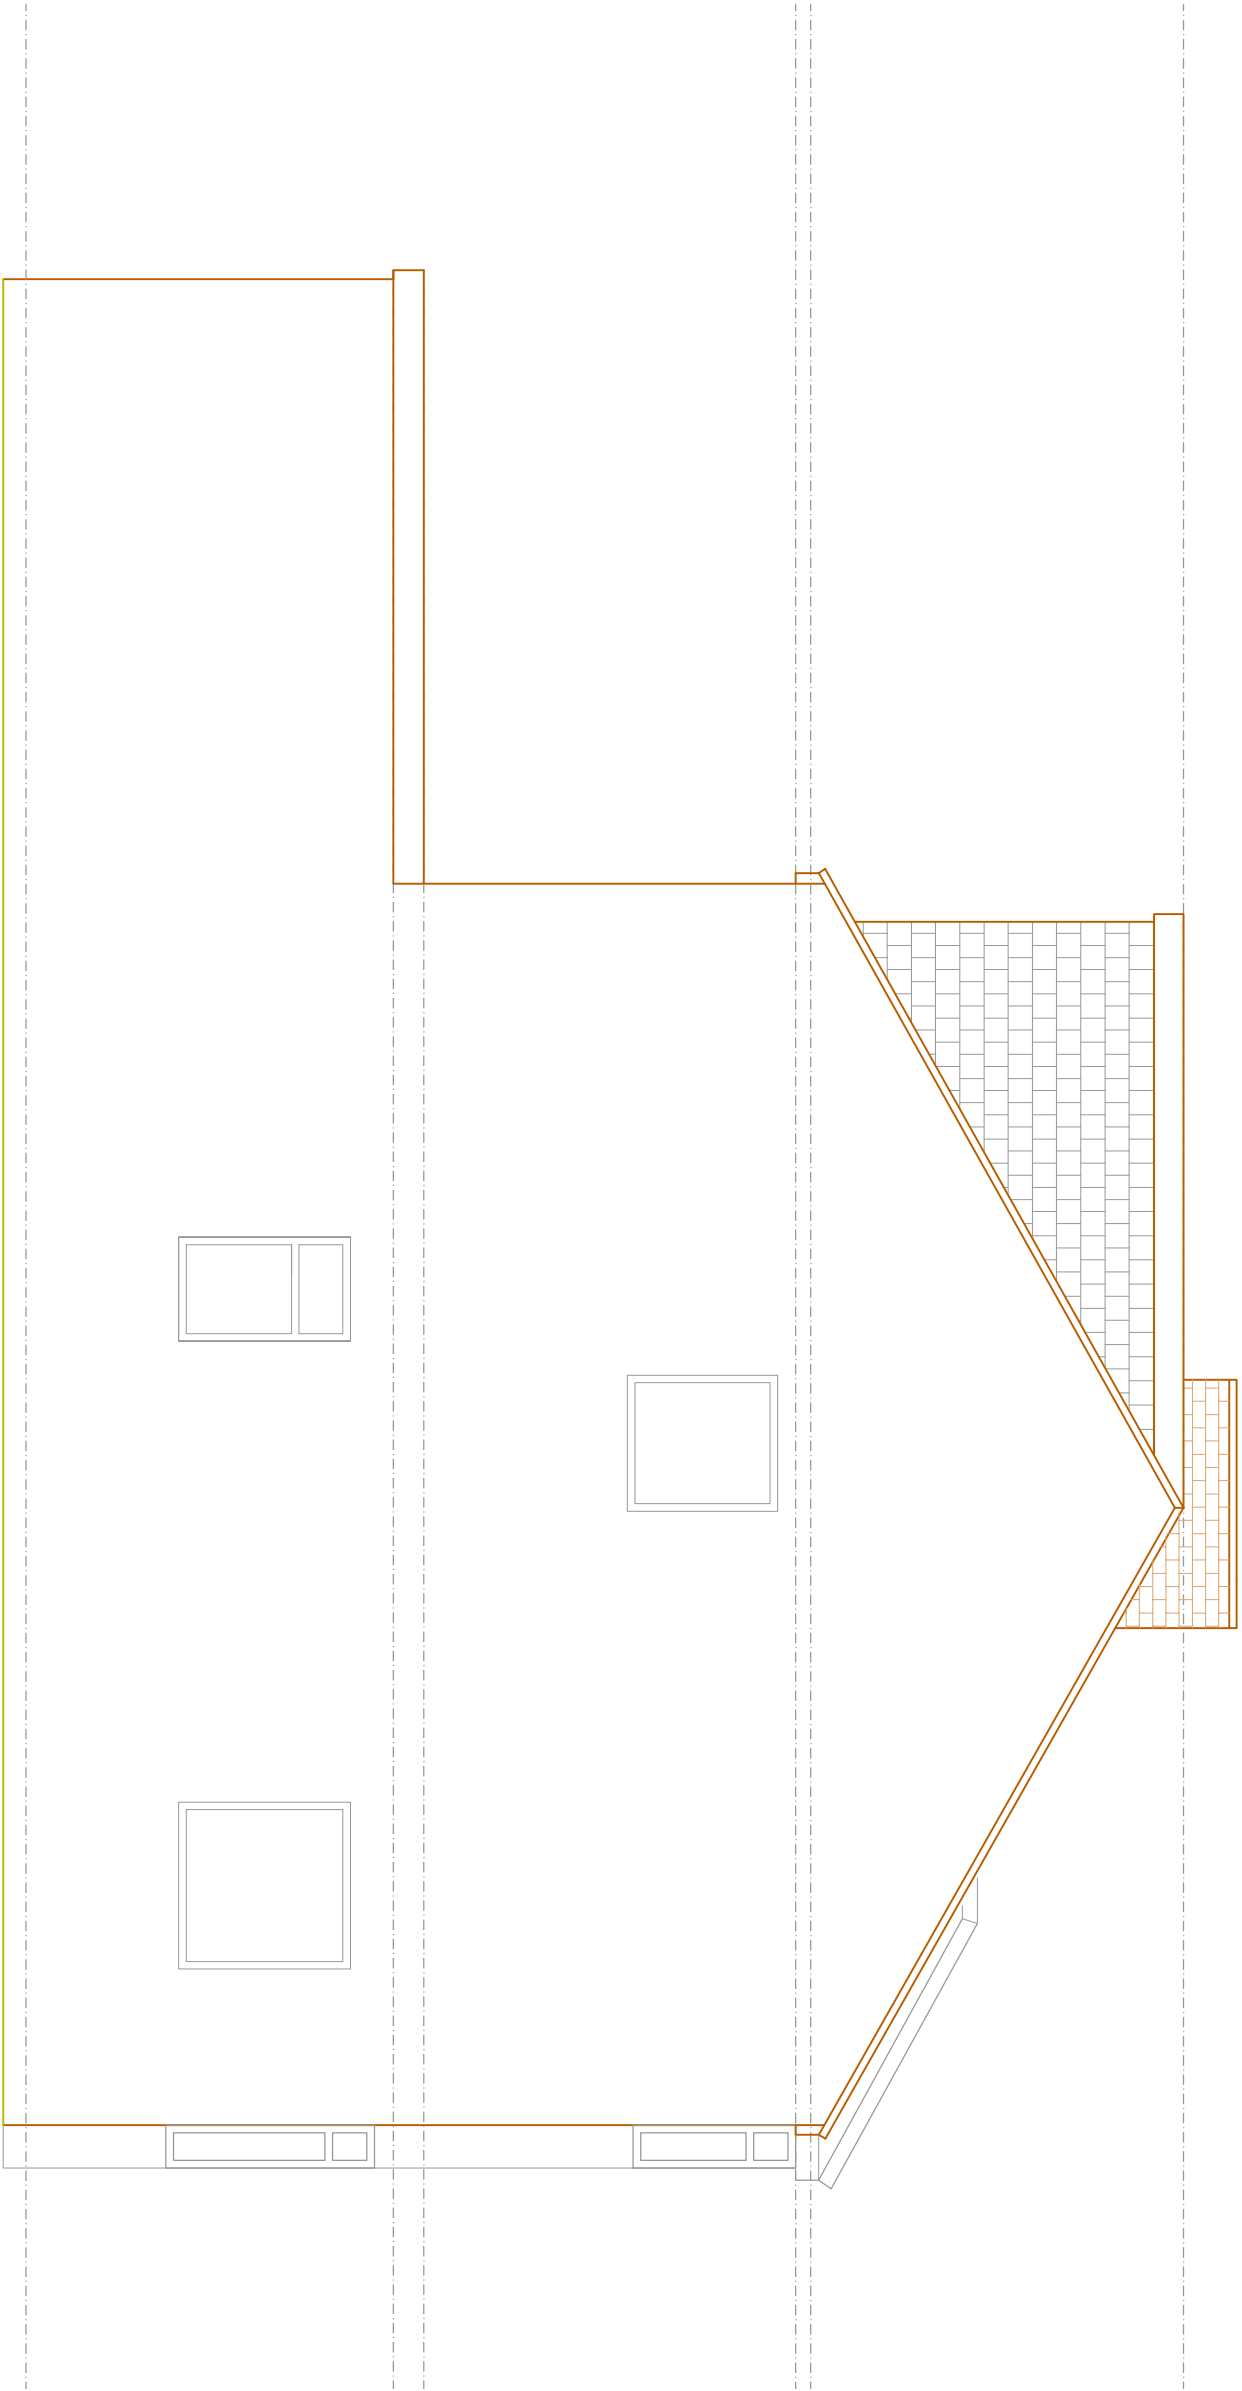


PROPOSED SIDE ELEVATION 1
SCALE BAR 1:50 @ A1

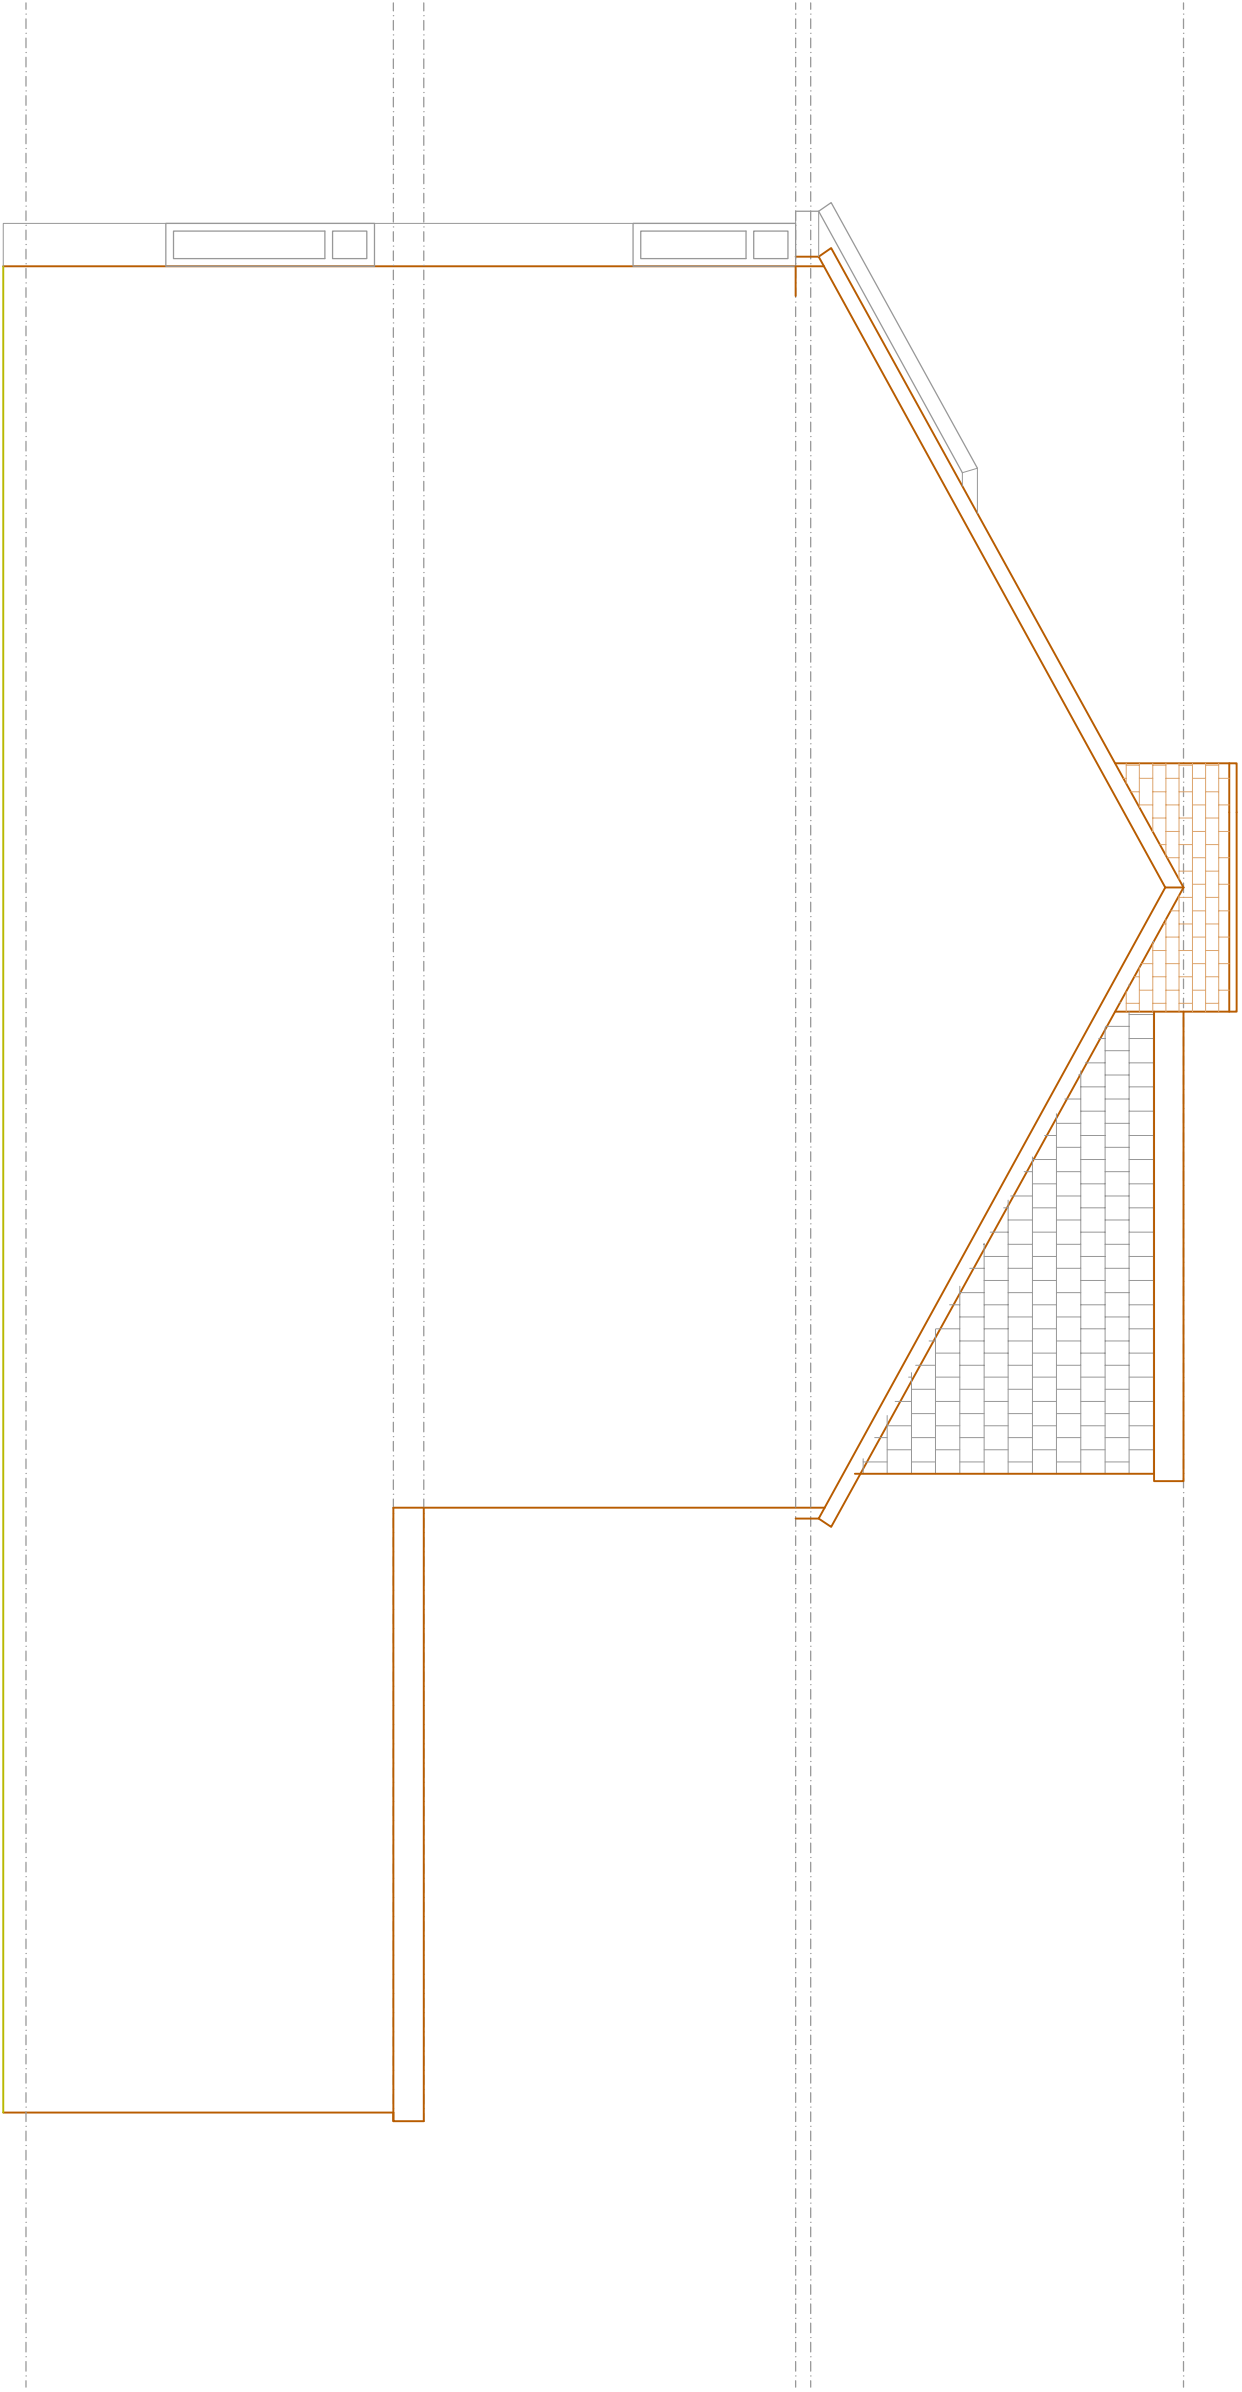

PROPOSED SIDE ELEVATION 2
SCALE BAR 1:50 @ A1

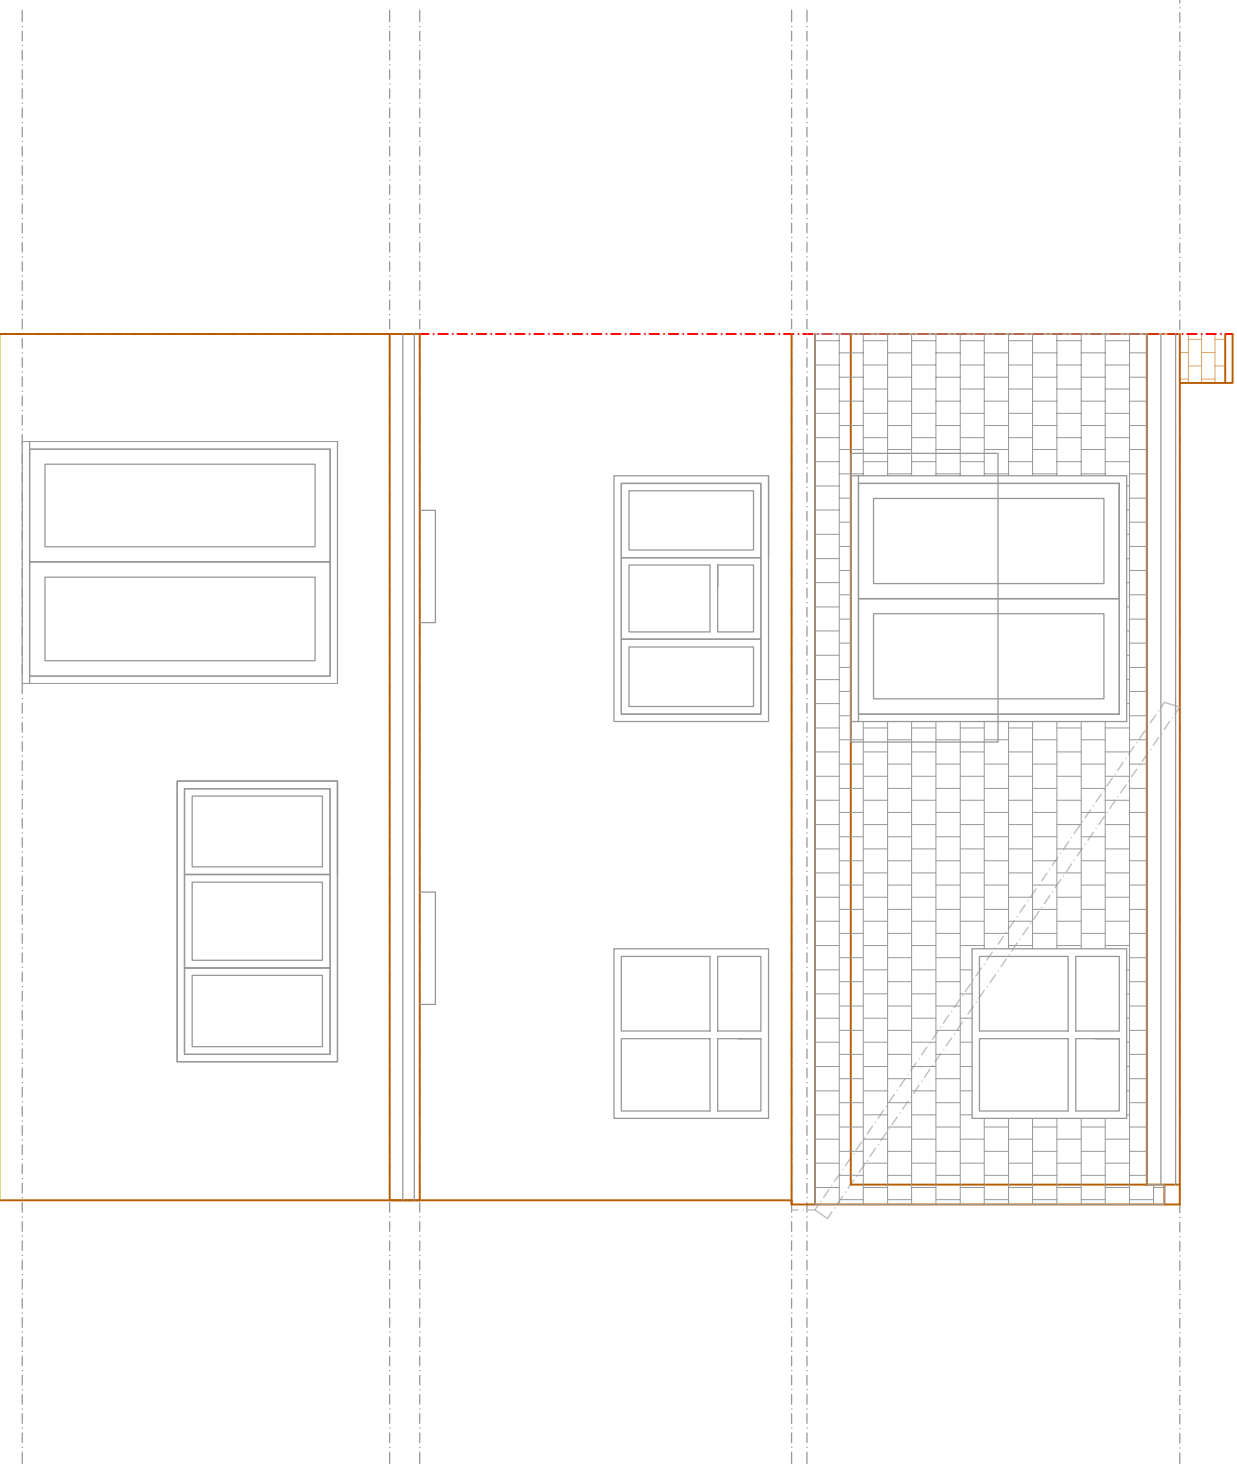

PROPOSED REAR ELEVATION
SCALE BAR 1:50 @ A1

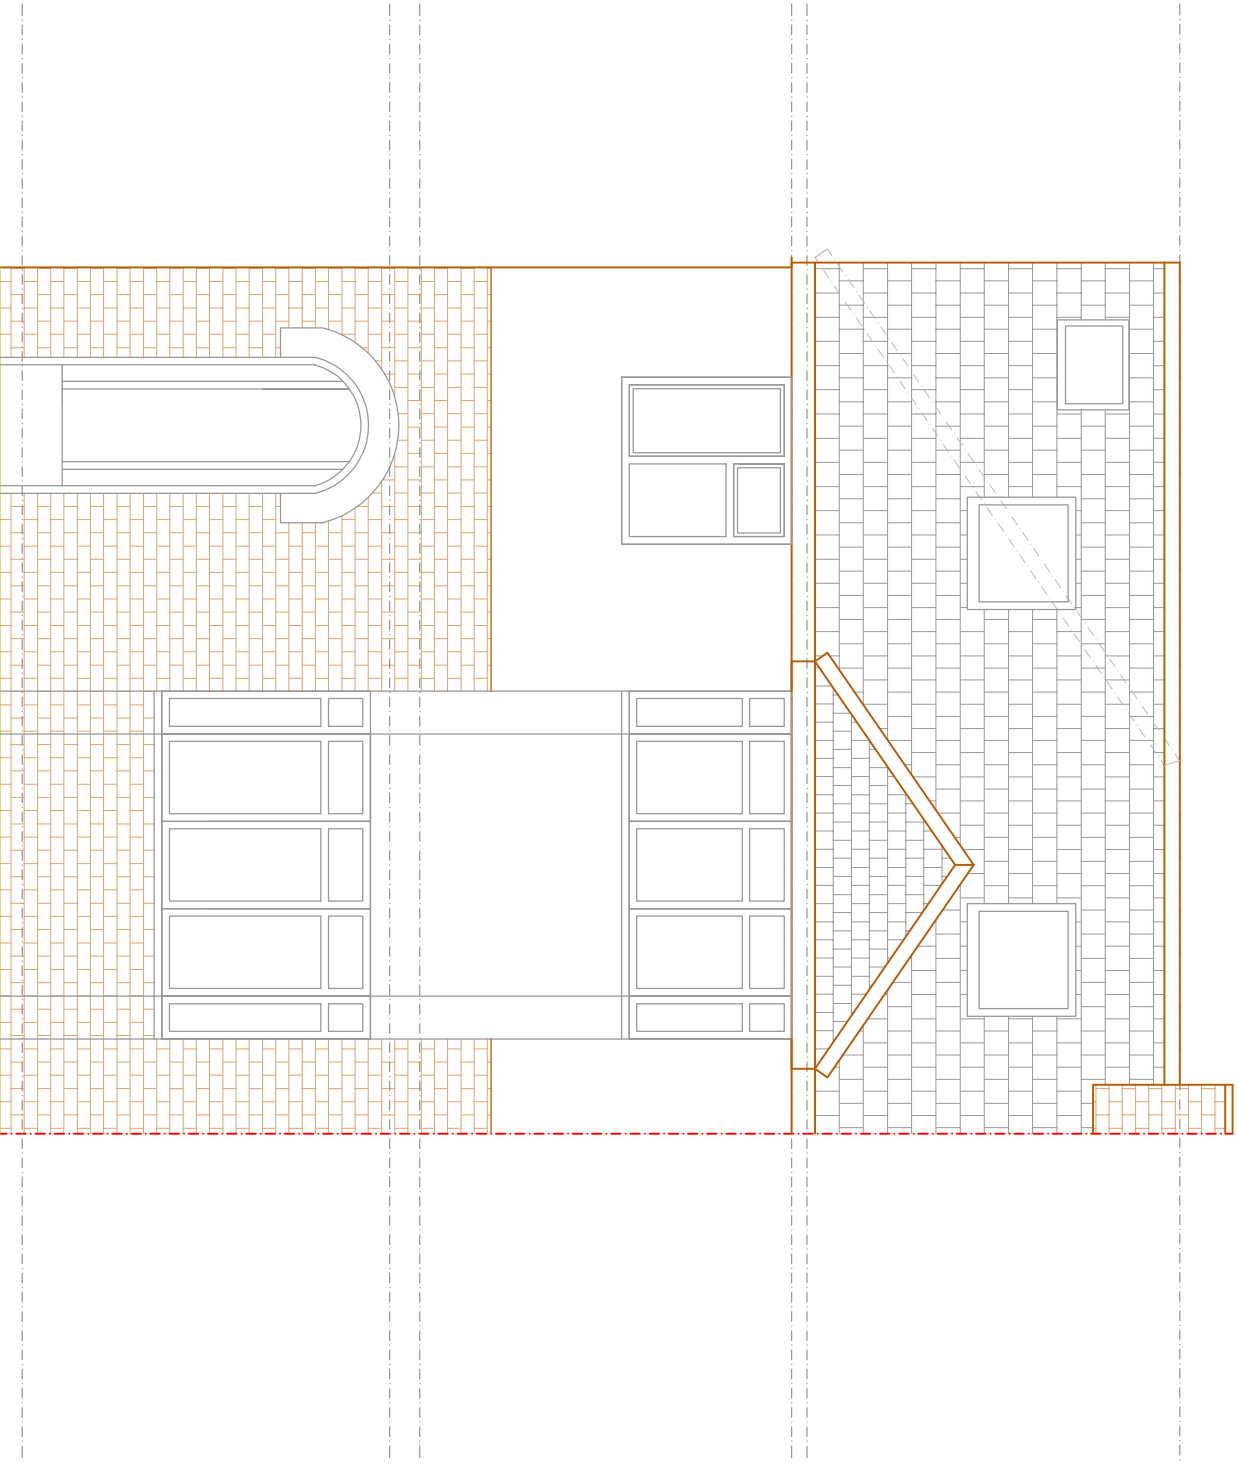


PROPOSED FRONT ELEVATION
SCALE BAR 1:50 @ A1

GENERAL NOTES:

THIS DRAWING IS NOT TO BE SCALED. THE MAIN CONTRACTOR IS RESPONSIBLE FOR CHECKING ALL DIMENSIONS ON SITE PRIOR TO COMMENCEMENT OF WORKS. ANY DIMENSIONS NOT SHOWN ON THIS DRAWING ARE TO BE TAKEN FROM THE BUILDING REGULATIONS, AND AS SUCH ANY UNFORESEEN BUILDING WORKS THAT MAY BE REQUIRED ON SITE.

ALL BUILDING WORK IS TO BE CARRIED OUT TO THE SATISFACTION OF THE LOCAL AUTHORITY. THE MAIN CONTRACTOR SHALL BE ENTIRELY RESPONSIBLE FOR THE SECURITY, STRENGTH AND STABILITY OF THE BUILDING SITE DURING THE WORKS DURATION. THIS DRAWING IS THE COPYRIGHT OF COTSWOLD RESIDENTIAL DESIGN LTD. THIS DRAWING MAY NOT BE COPIED BY ANY THIRD PARTIES WITHOUT PRIOR PERMISSION.

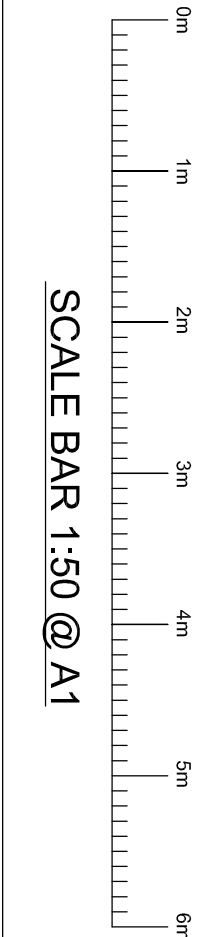

REVISION		DATE	BY
DRAWING DESCRIPTION			
Cotswold Residential Design Ltd			
Oxford Office: 137a Cartton Mobile Home Park, Millstone Road Oxfordshire OX18 3FU Telephone: 07560 36360 Email: info@cotswoldresidential.co.uk			
DRAWING TITLE: PROPOSED ELEVATIONS			
SITE ADDRESS: 63 WELTHORNE DRIVE, SOUTH RUISUP			
SCALE: 1:50 @ A1		DRAWN BY: BG	
DATE: 21.01.21			
DRAWING NO: WELTHORNE/03			