




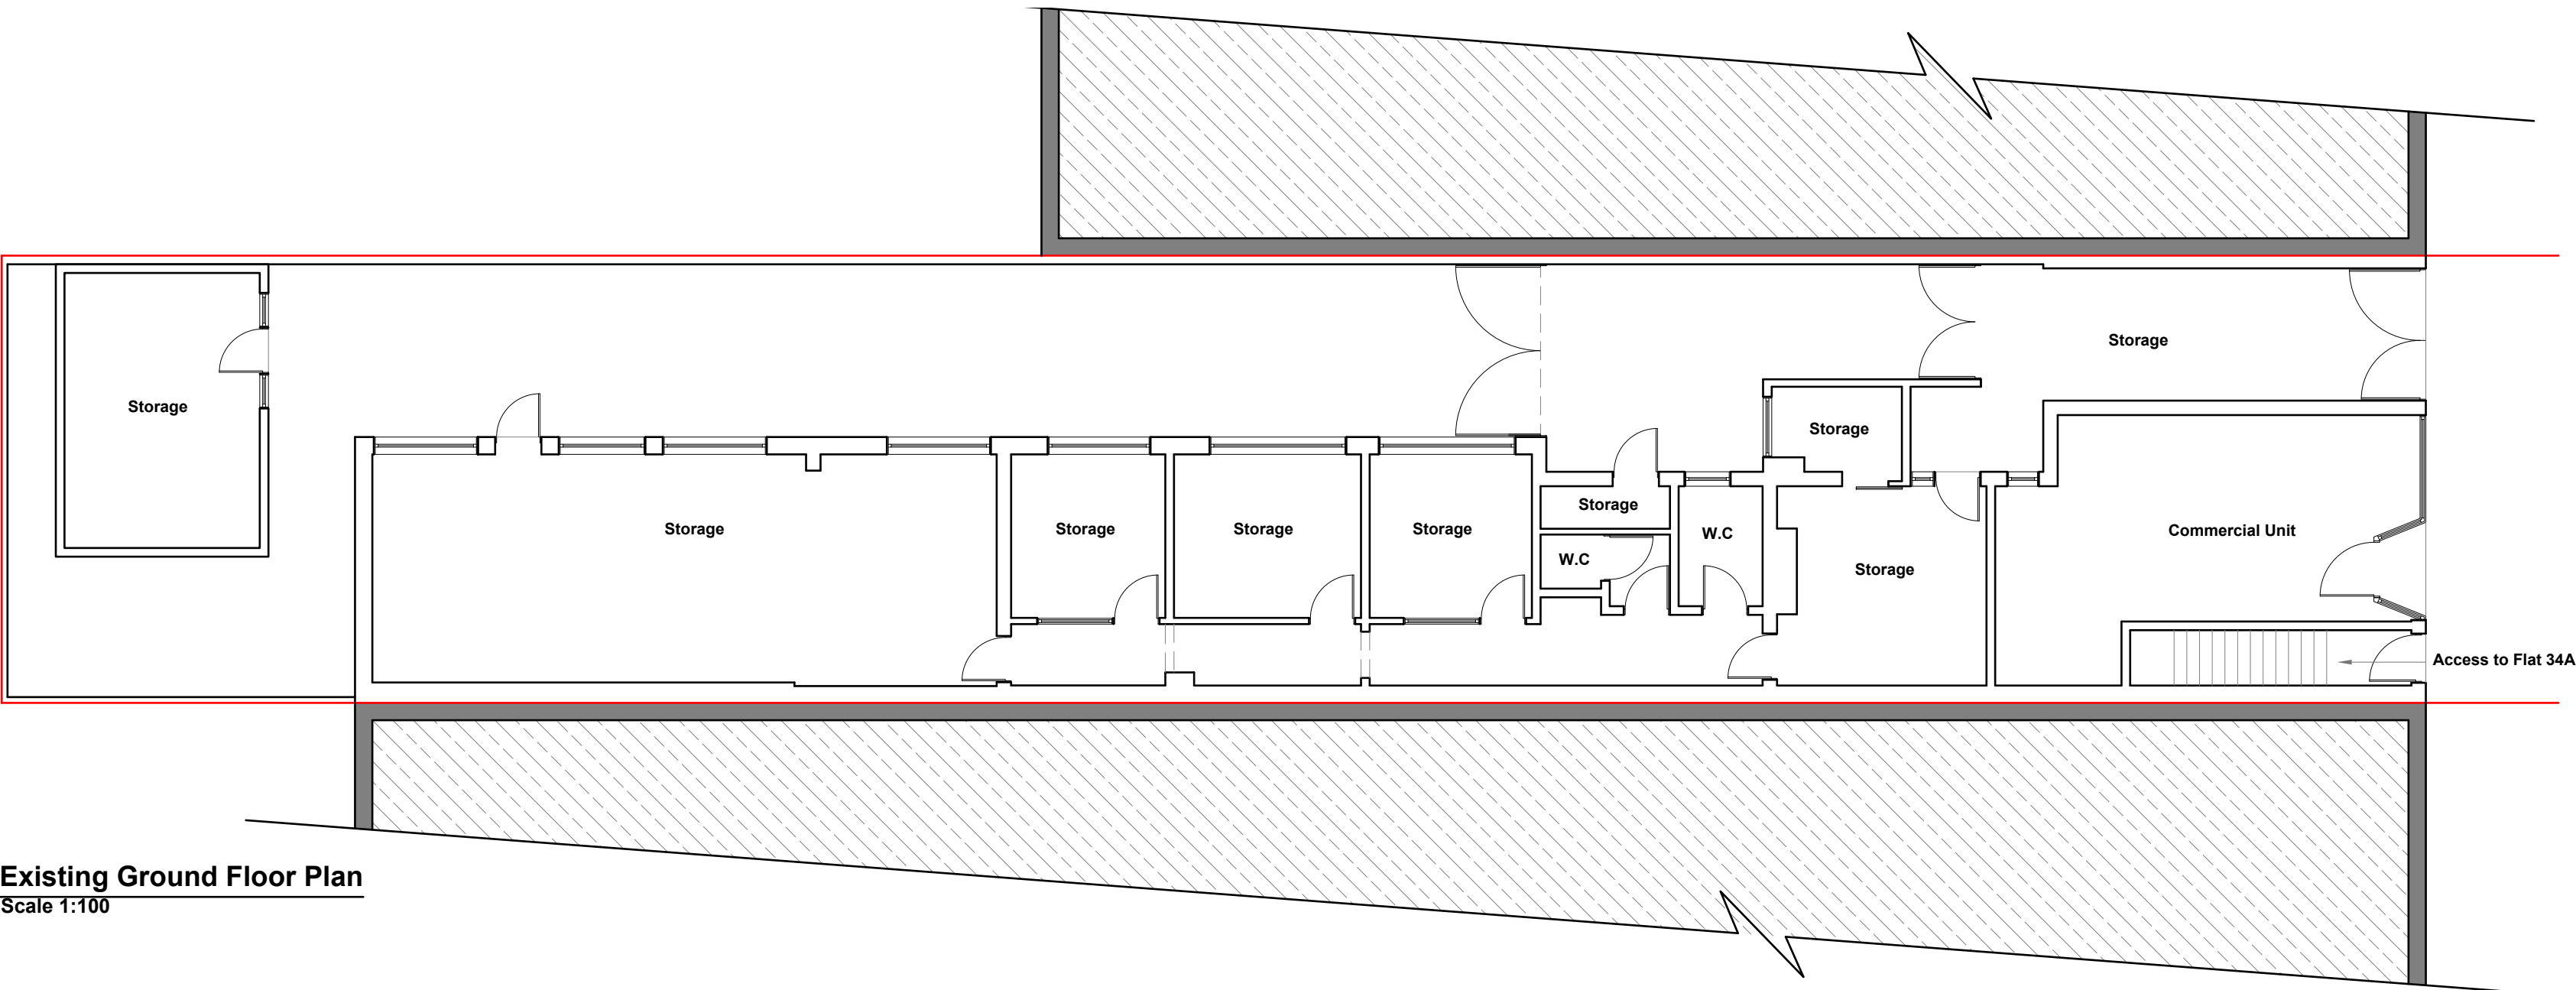


Existing Ground Floor Plan
Scale 1:100

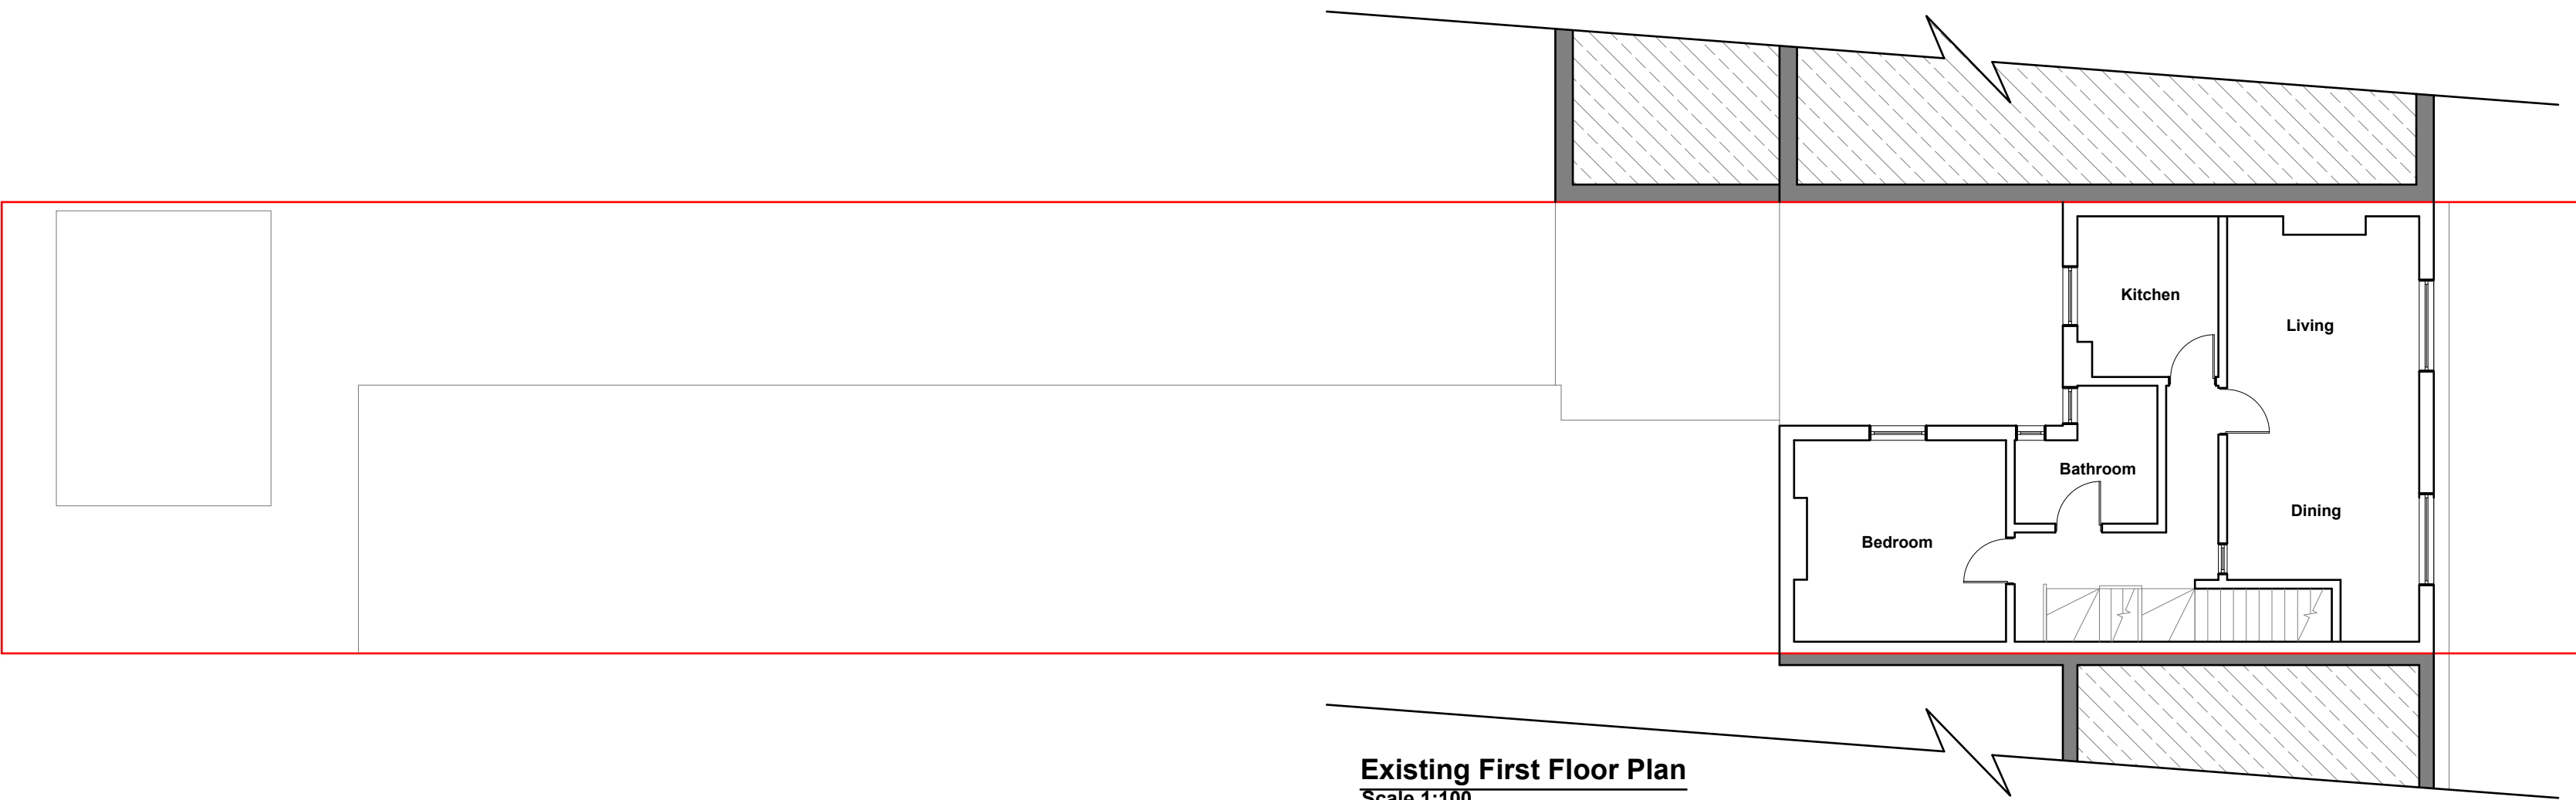

Existing First Floor Plan
Scale 1:100

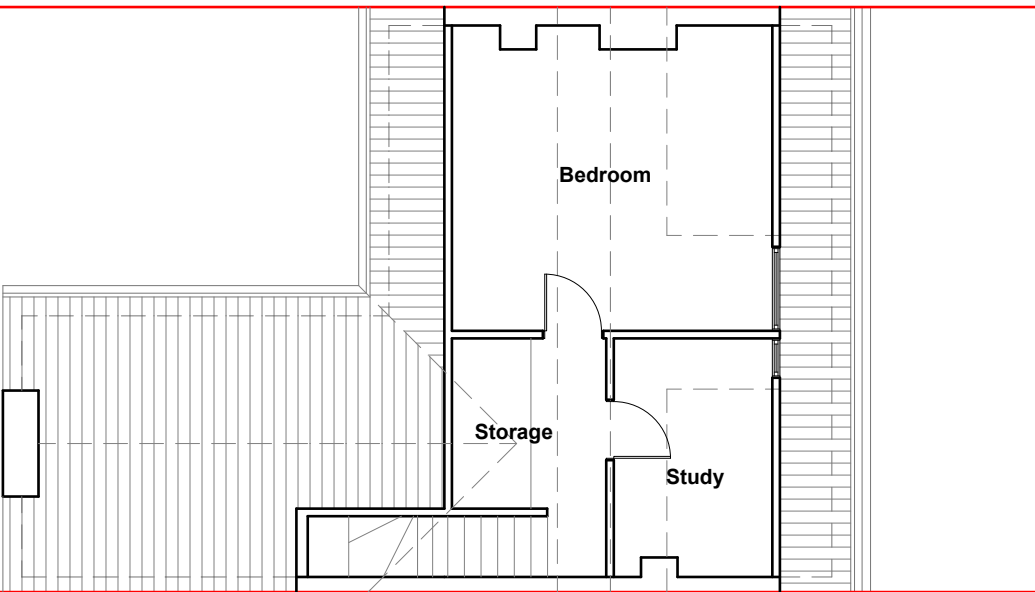

Existing Loft Floor Plan
Scale 1:100

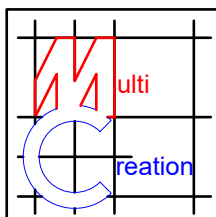	Project:	Title:	Scale: 1:100 @ A2
	34A High Street Northwood Middx. HA6 1DZ	Existing Floor Plans	Date: 01-10-2020
			Drawing No.: 3281 - 01/BK
			Revision
239 Western Road, Southall, Middx, UB2 5HS Tel: 020 8571 1369 info@multicreation.co.uk			


All work to comply with current building regulations and codes of practice

Do not scale from drawings all dimensions to be checked on site before the start of any work


Proposed External Finish Materials to Match Existing External Finish Materials

1:100



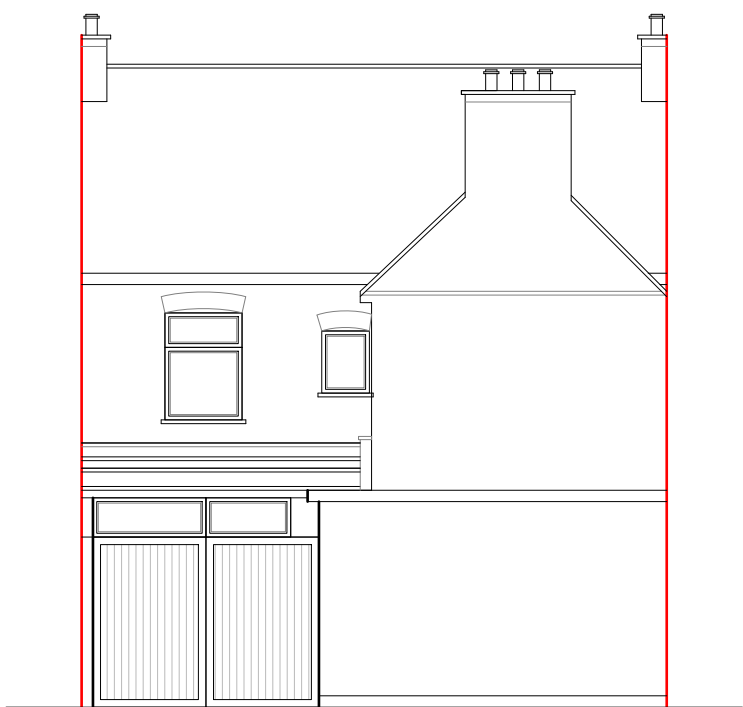

Existing Rear Elevation
Scale:1:100

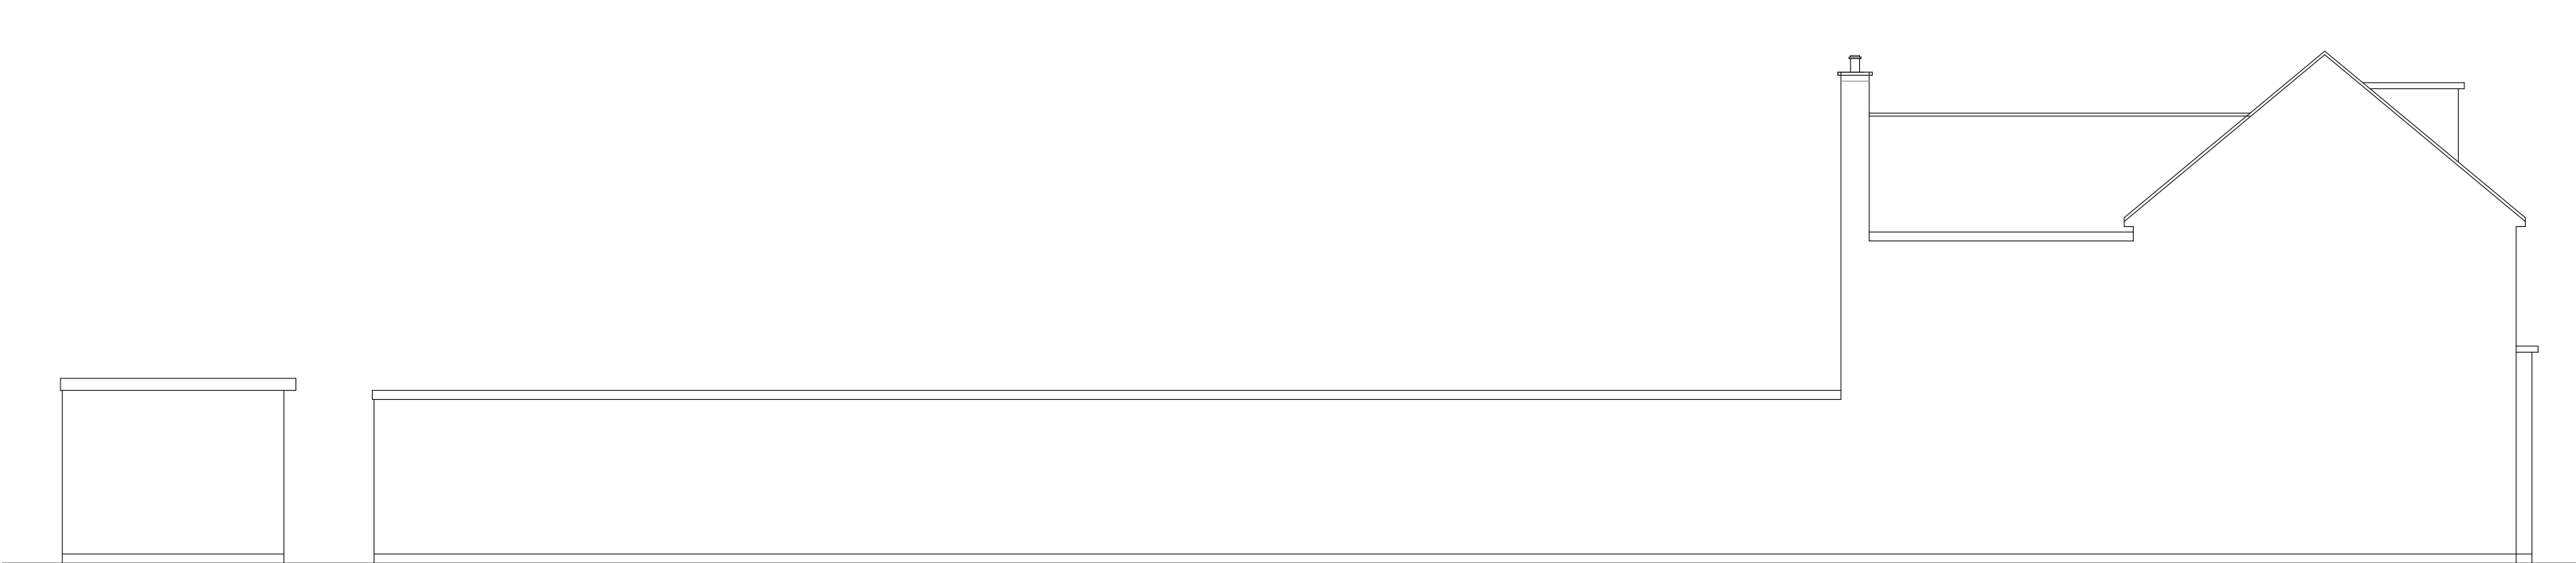


Existing Side Elevation
Scale:1:100




Existing Front Elevation
Scale:1:100



ExistingSide Elevation
Scale:1:100

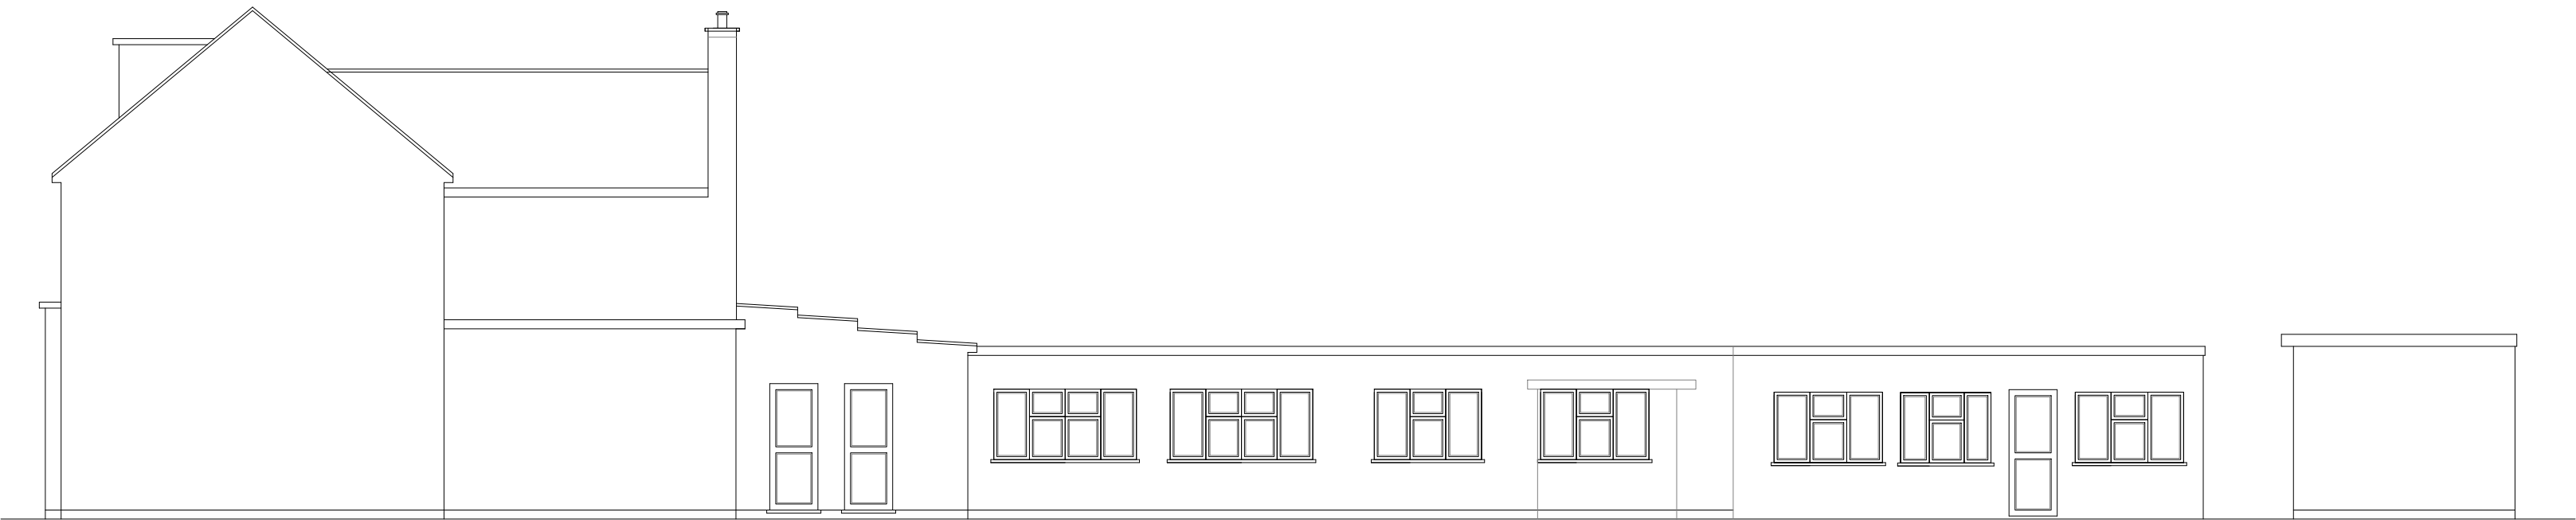

ExistingSide Elevation
Scale:1:100

 


All work to comply with current building regulations and codes of practice


Do not scale from drawings all dimensions to be checked on site before the start of any work

Proposed External Finish Materials to Match Existing External Finish Materials

	Project: 34A High Street Northwood Middx. HA6 1DZ	Title: Existing Elevations	Scale: 1:100 @ A2
			Date: 01-10-2020
			Drawing No.: 3281 - 02/BK
			Revision
239 Western Road, Southall, Middx, UB2 5HS Tel: 020 8571 1369 info@multicreation.co.uk			

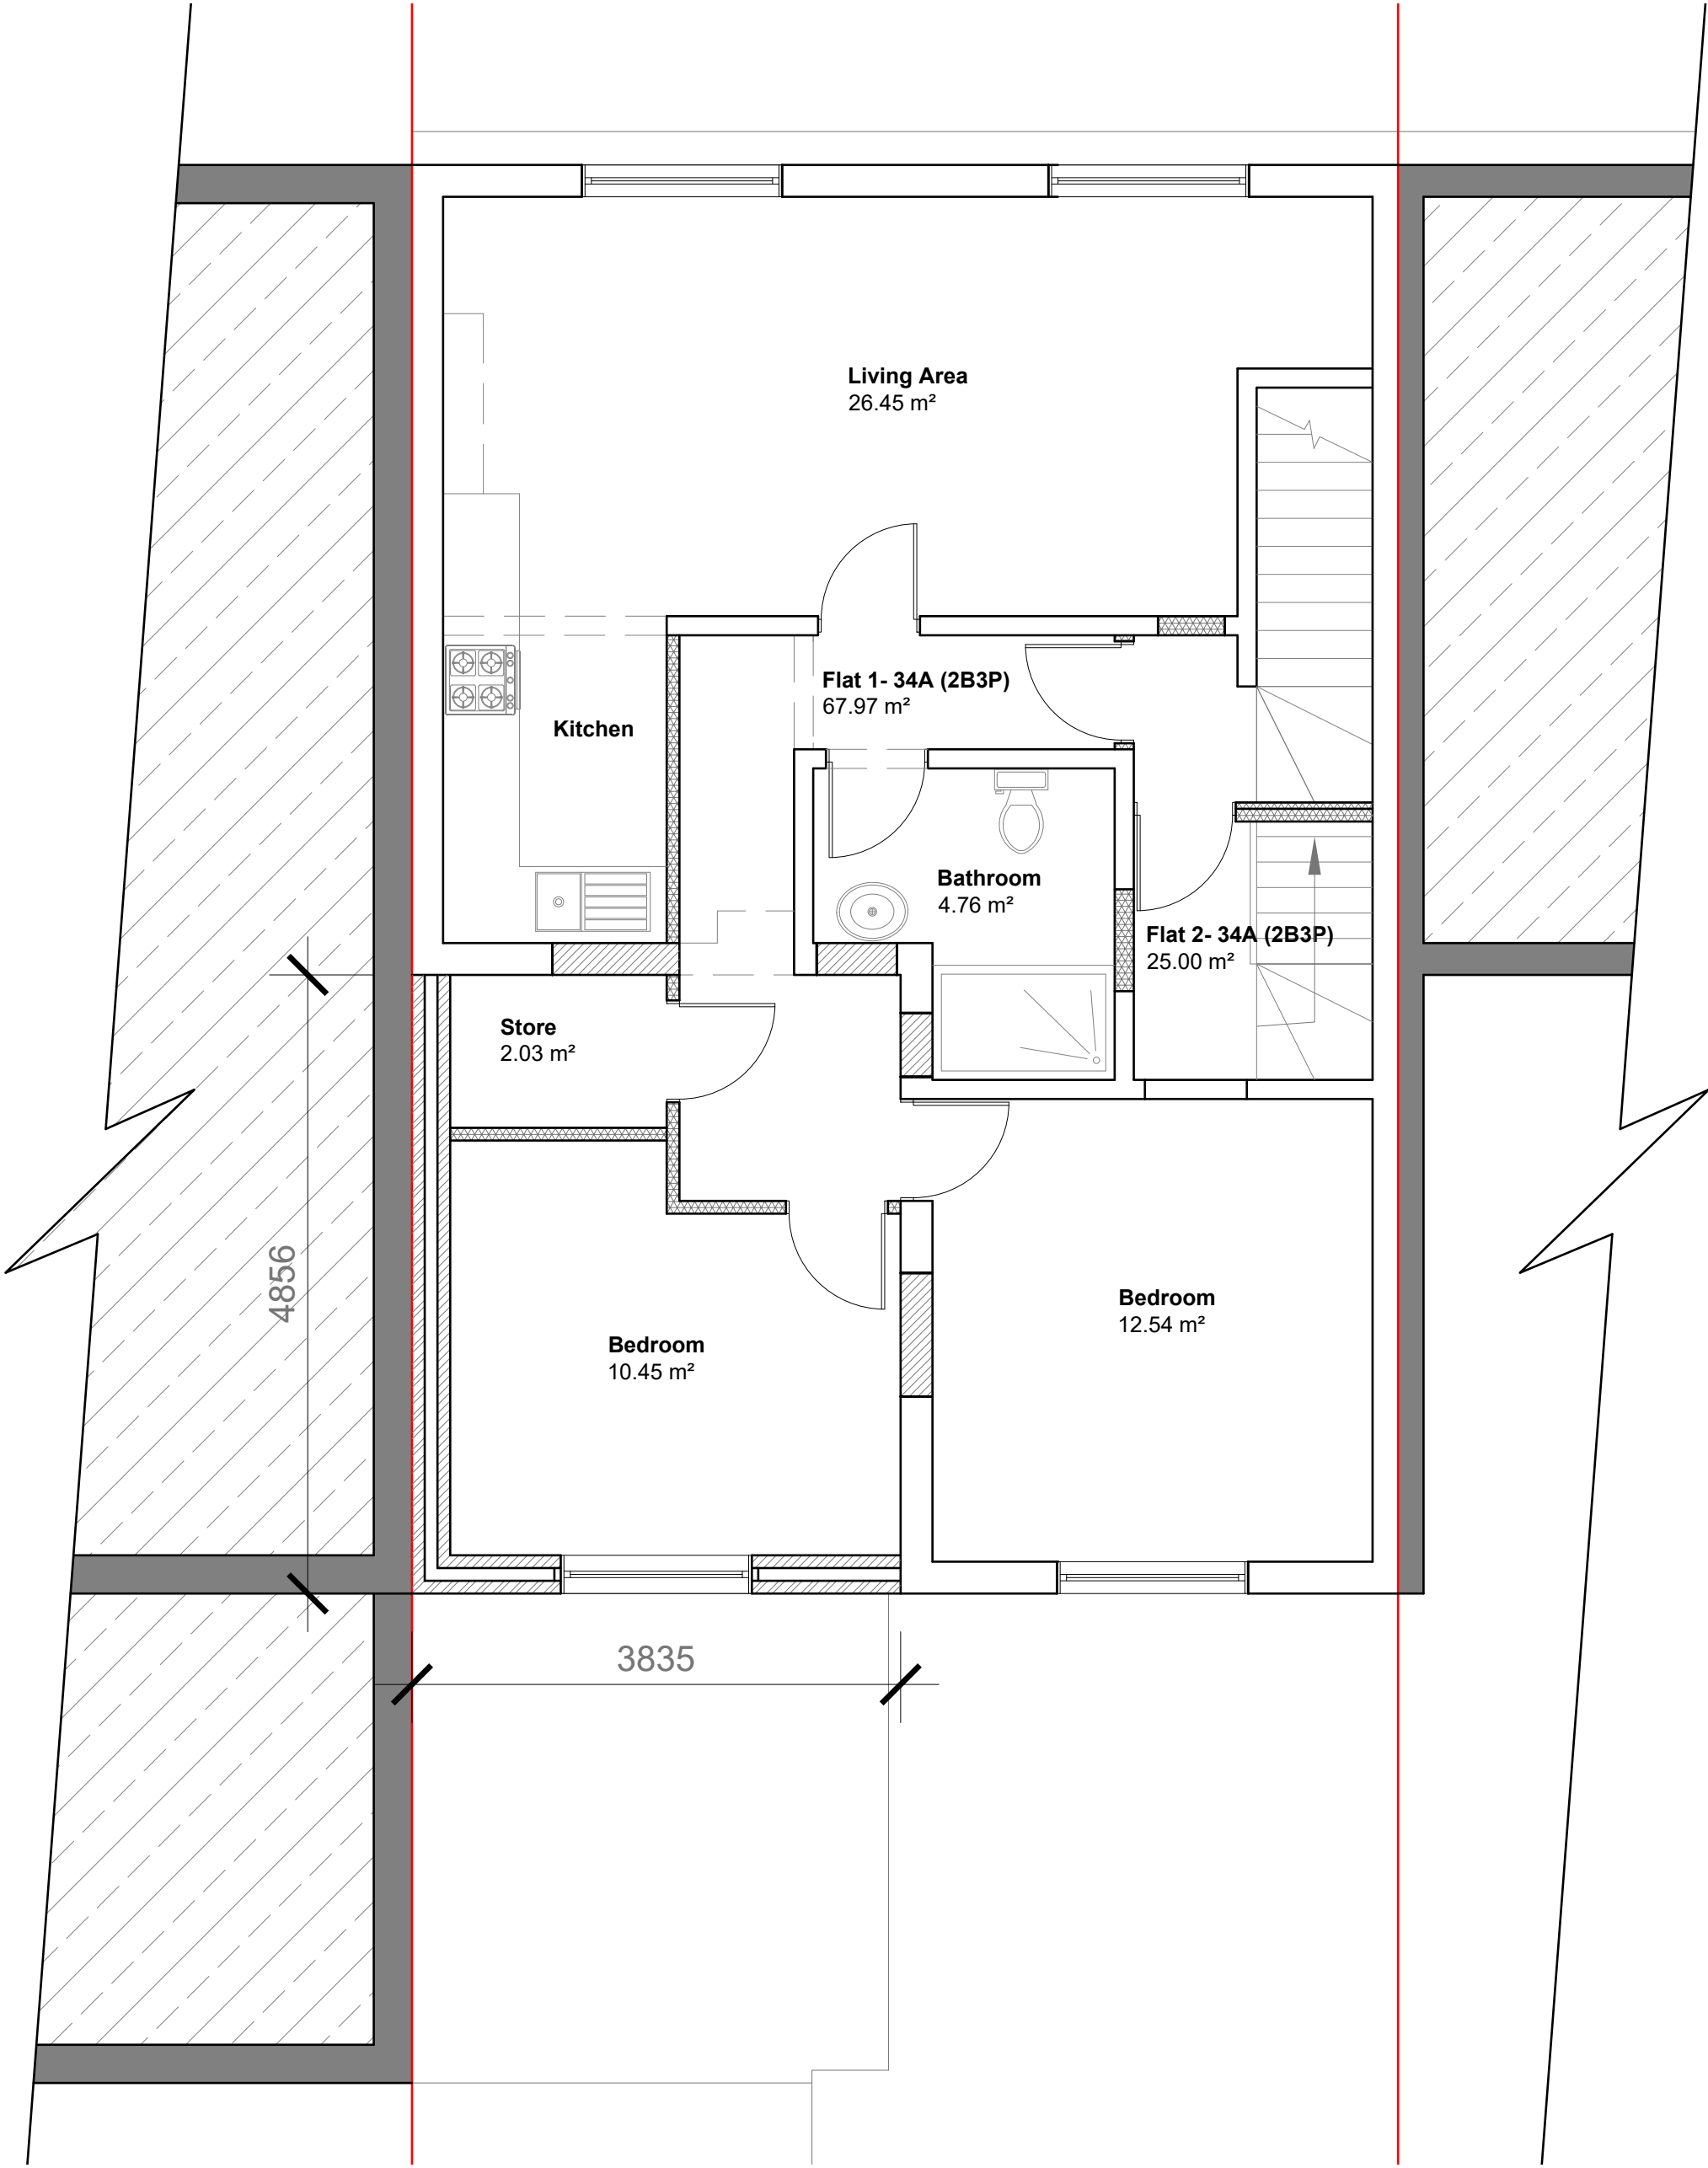


Proposed First Floor Plan
Scale 1:50

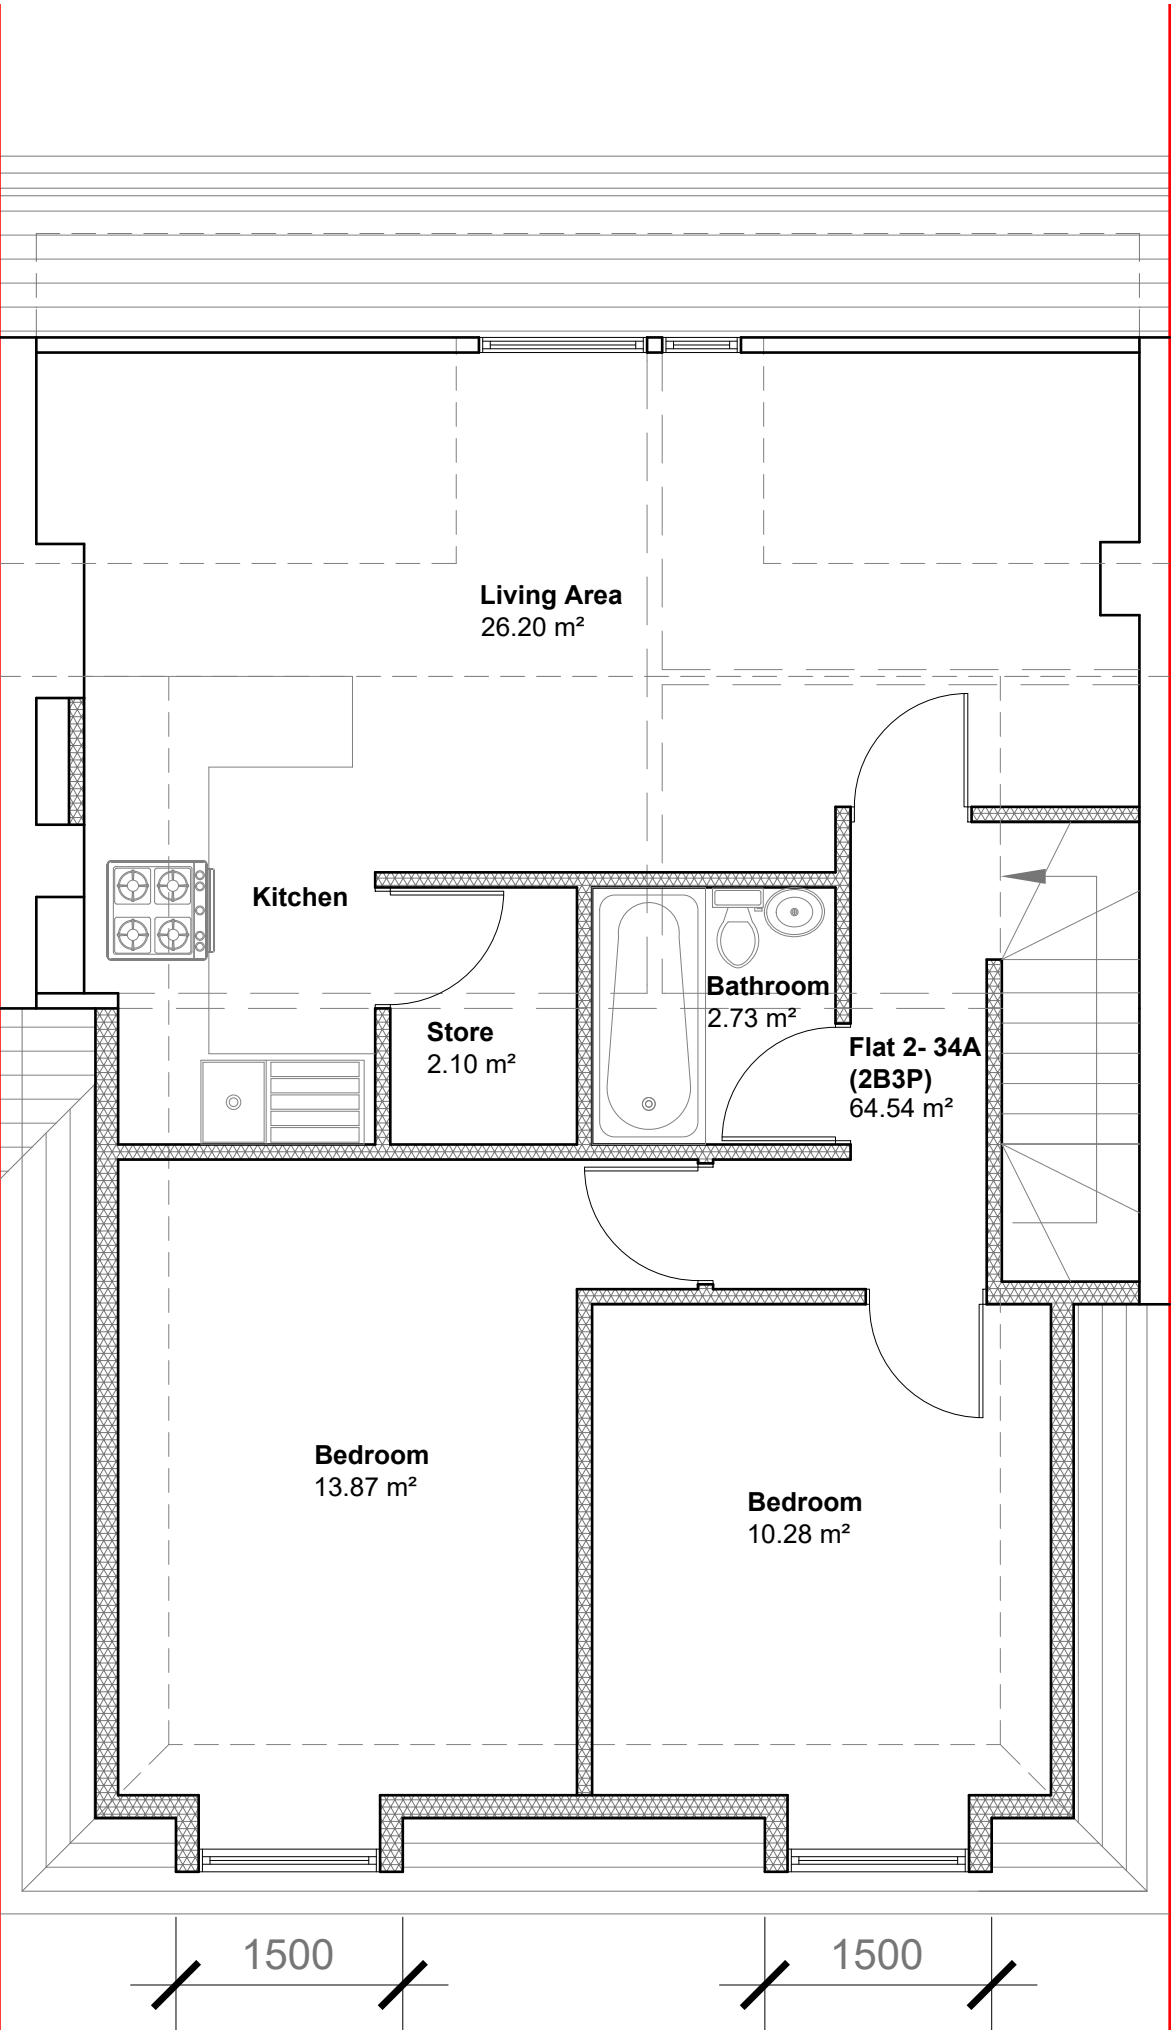

Proposed Loft Floor Plan
Scale 1:50

Flat 1 -34A - 67.97 m² (2B3P - GIA requirement 61m²)
Flat 2 34A - 64.54 m² (2B3P - GIA requirement 61m²)

	Project:	Title:	Scale: 1:100 @ A2
	34A High Street Northwood Middx. HA6 1DZ	Proposed First Floor & Loft Plans	Date: 01-10-2020
			Drawing No.: 3281 - 03/BK
			Revision
239 Western Road, Southall, Middx, UB2 5HS Tel: 020 8571 1369 info@multicreation.co.uk			

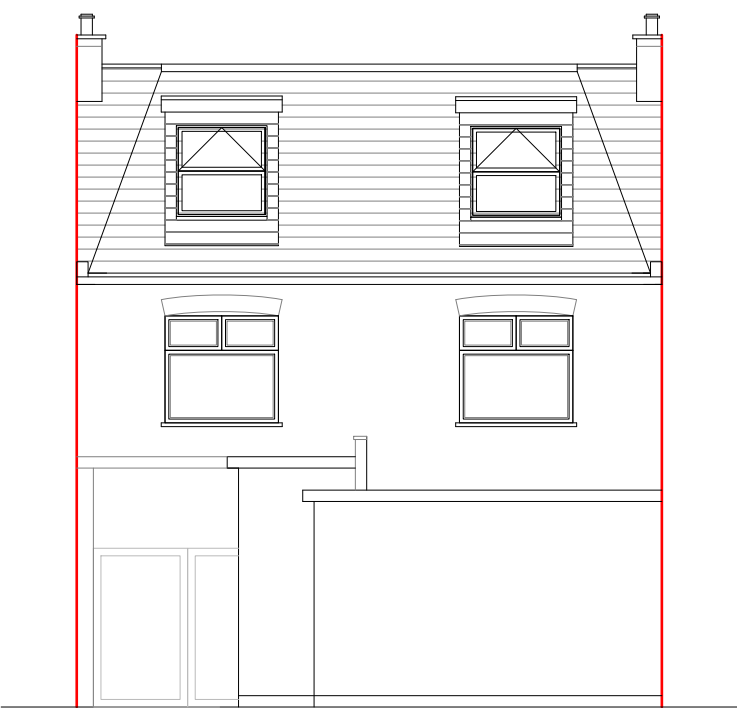


Proposed Rear Elevation
Scale:1:100




Proposed Side Elevation
Scale:1:100



Proposed Front Elevation
Scale:1:100

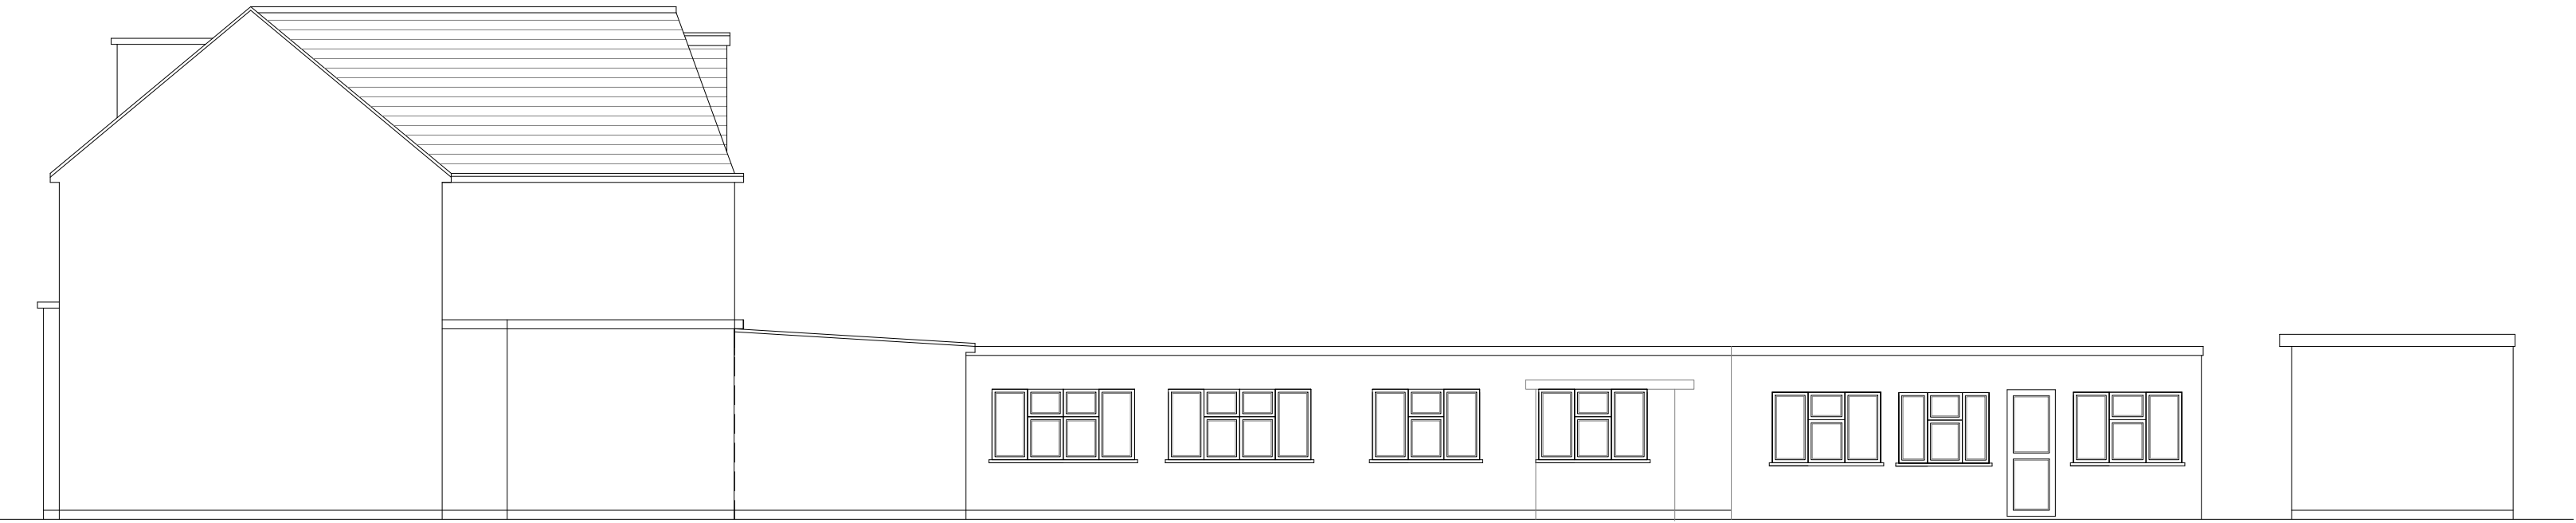

Proposed Side Elevation
Scale:1:100

 


All work to comply with current building regulations and codes of practice


Do not scale from drawings all dimensions to be checked on site before the start of any work

Proposed External Finish Materials to Match Existing External Finish Materials



	Project: 34A High Street Northwood Middx. HA6 1DZ	Title: Proposed Elevations	Scale: 1:100 @ A2
			Date: 01-10-2020
			Drawing No.: 3281 - 04/BK
			Revision
239 Western Road, Southall, Middx, UB2 5HS Tel: 020 8571 1369 info@multicreation.co.uk			

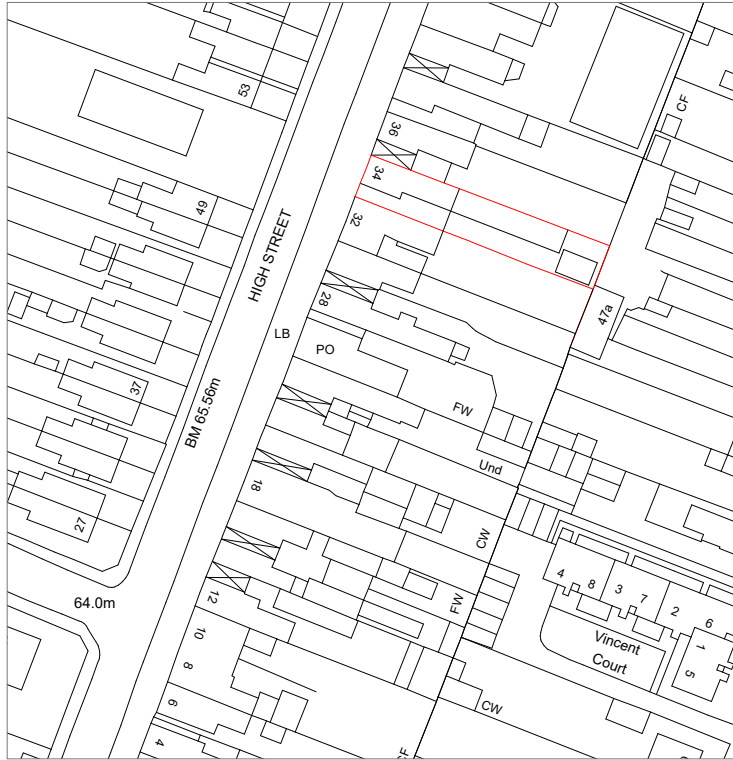


Location Plan
Scale 1:1250

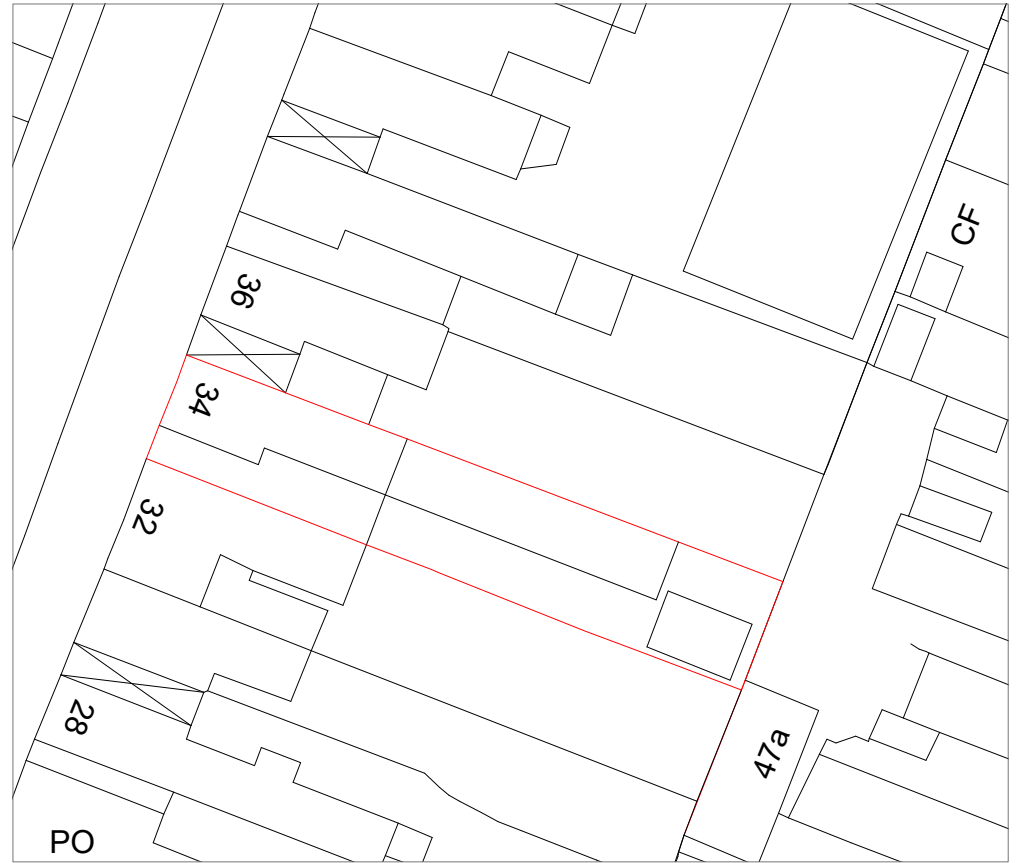

Block Plan
Scale 1:500

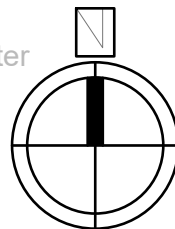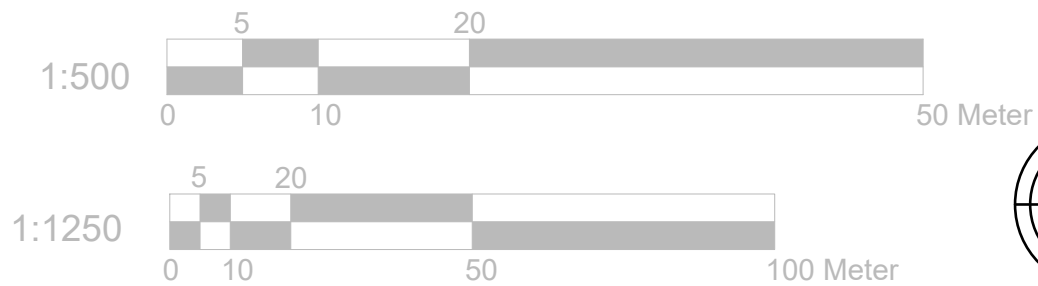

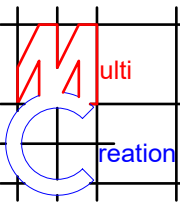	Project:	Title:	Scale: 1:500/1250 @ A4
	34A High Street	Location Plan	Date: 01-10-2020
	Northwood	Block Plan	Drawing No.: 3281 - 05/BK
	Middx. HA6 1DZ		Revision
239 Western Road, Southall, Middx, UB2 5HS Tel: 020 8571 1369 info@multicreation.co.uk			