




PROPOSED 1:50

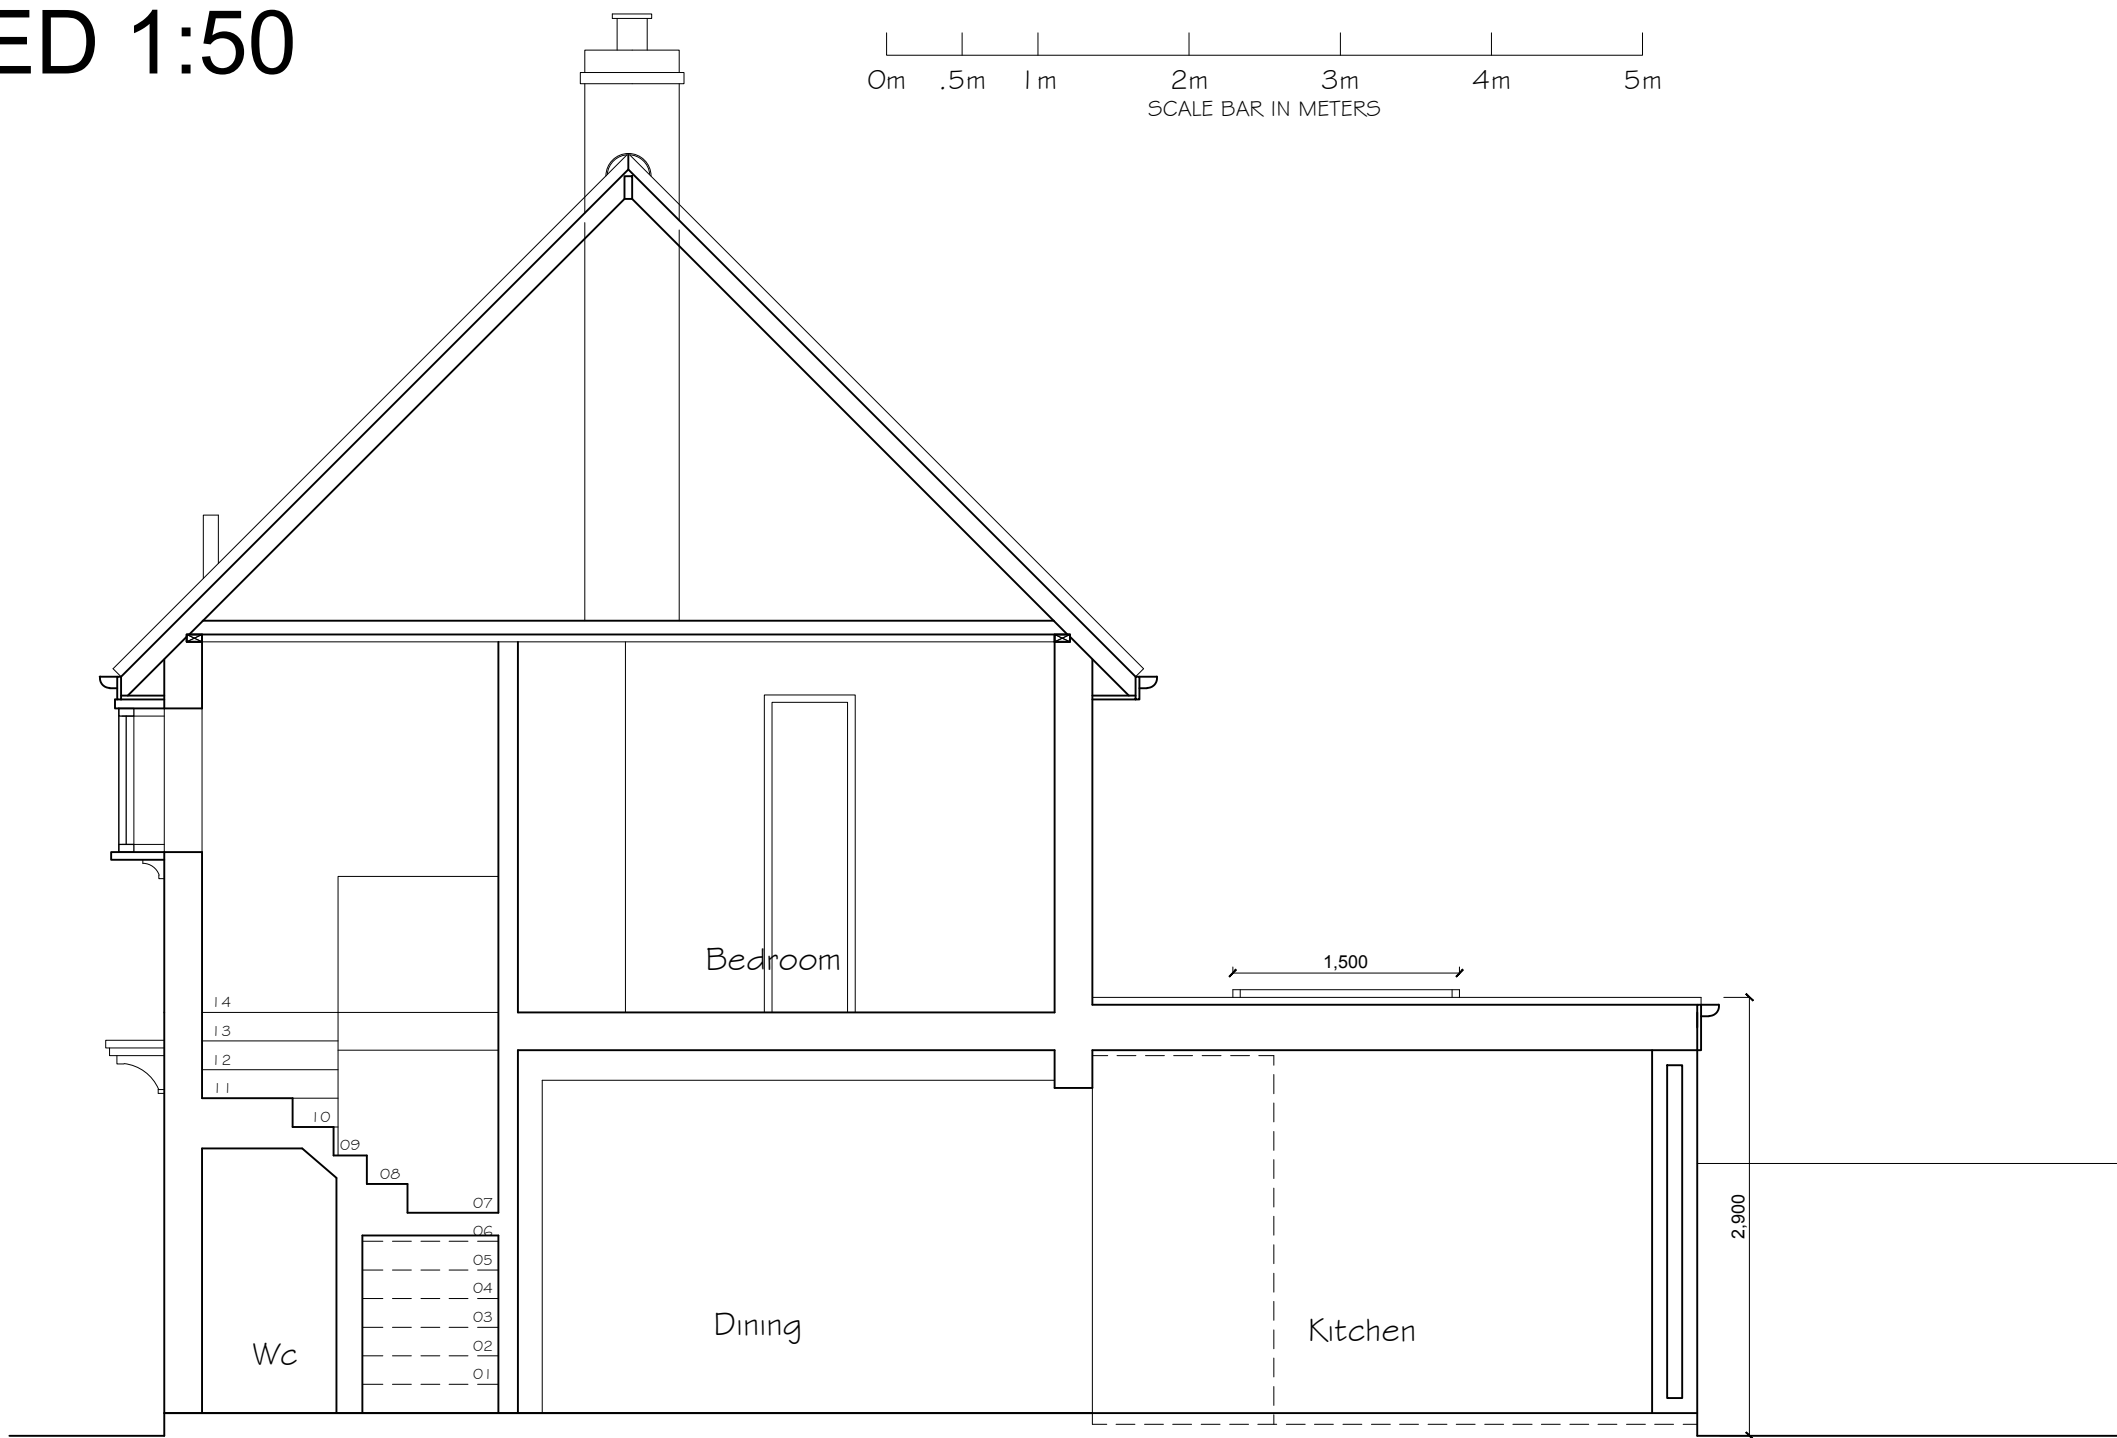

PROPOSED SECTION A-A

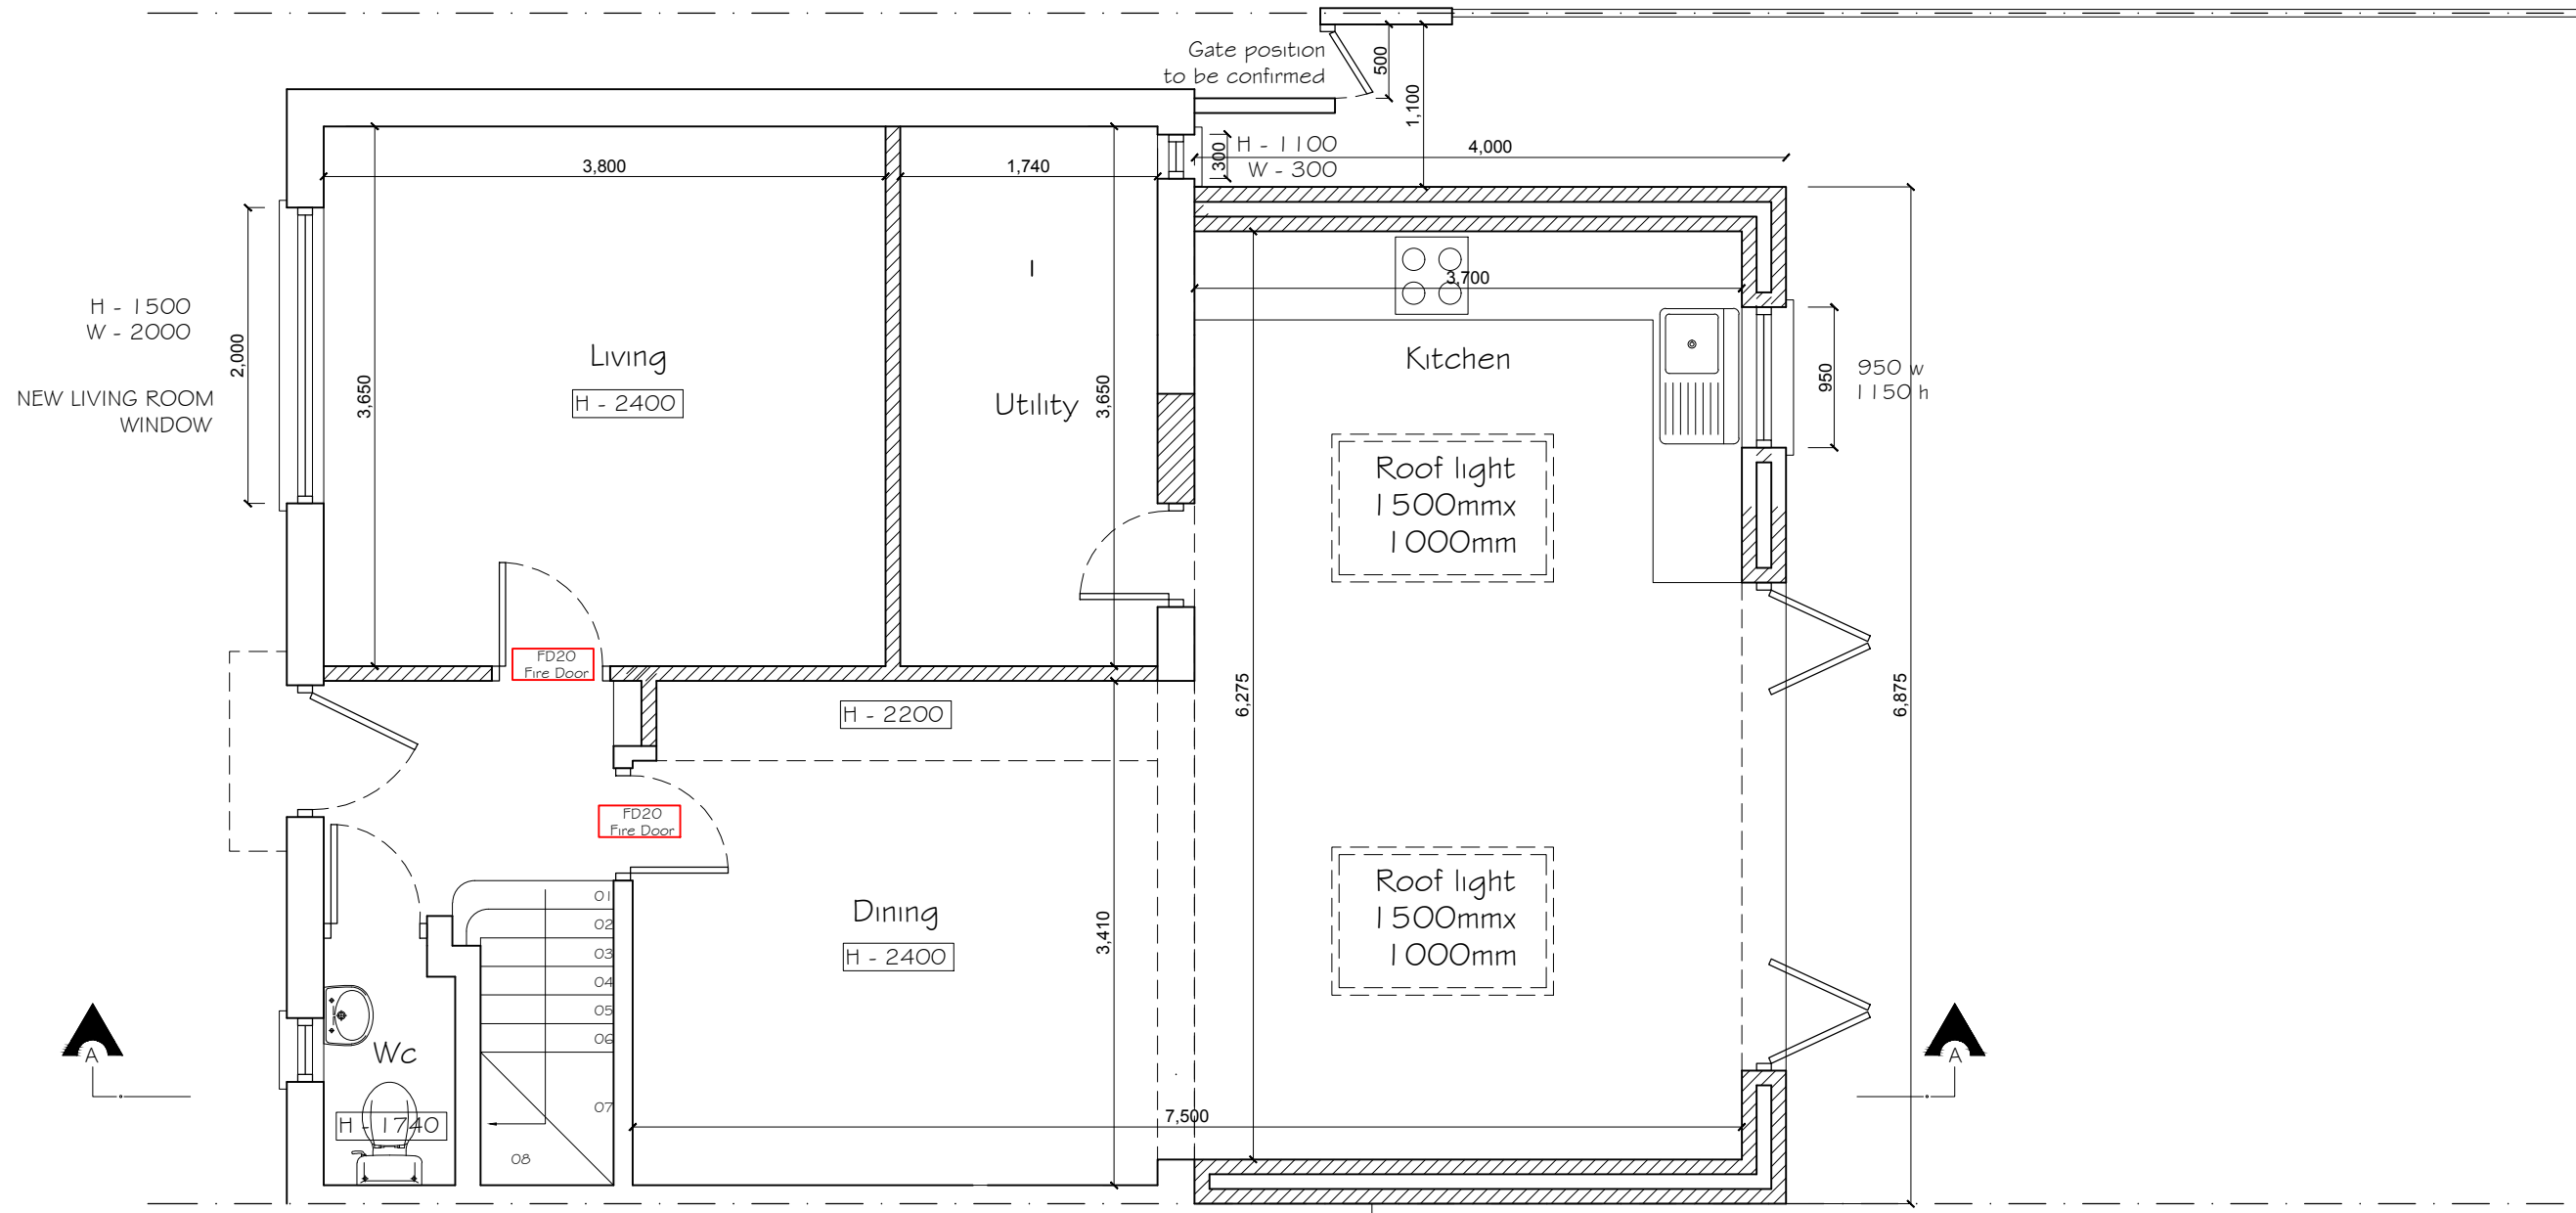

PROPOSED GROUND FLOOR PLAN

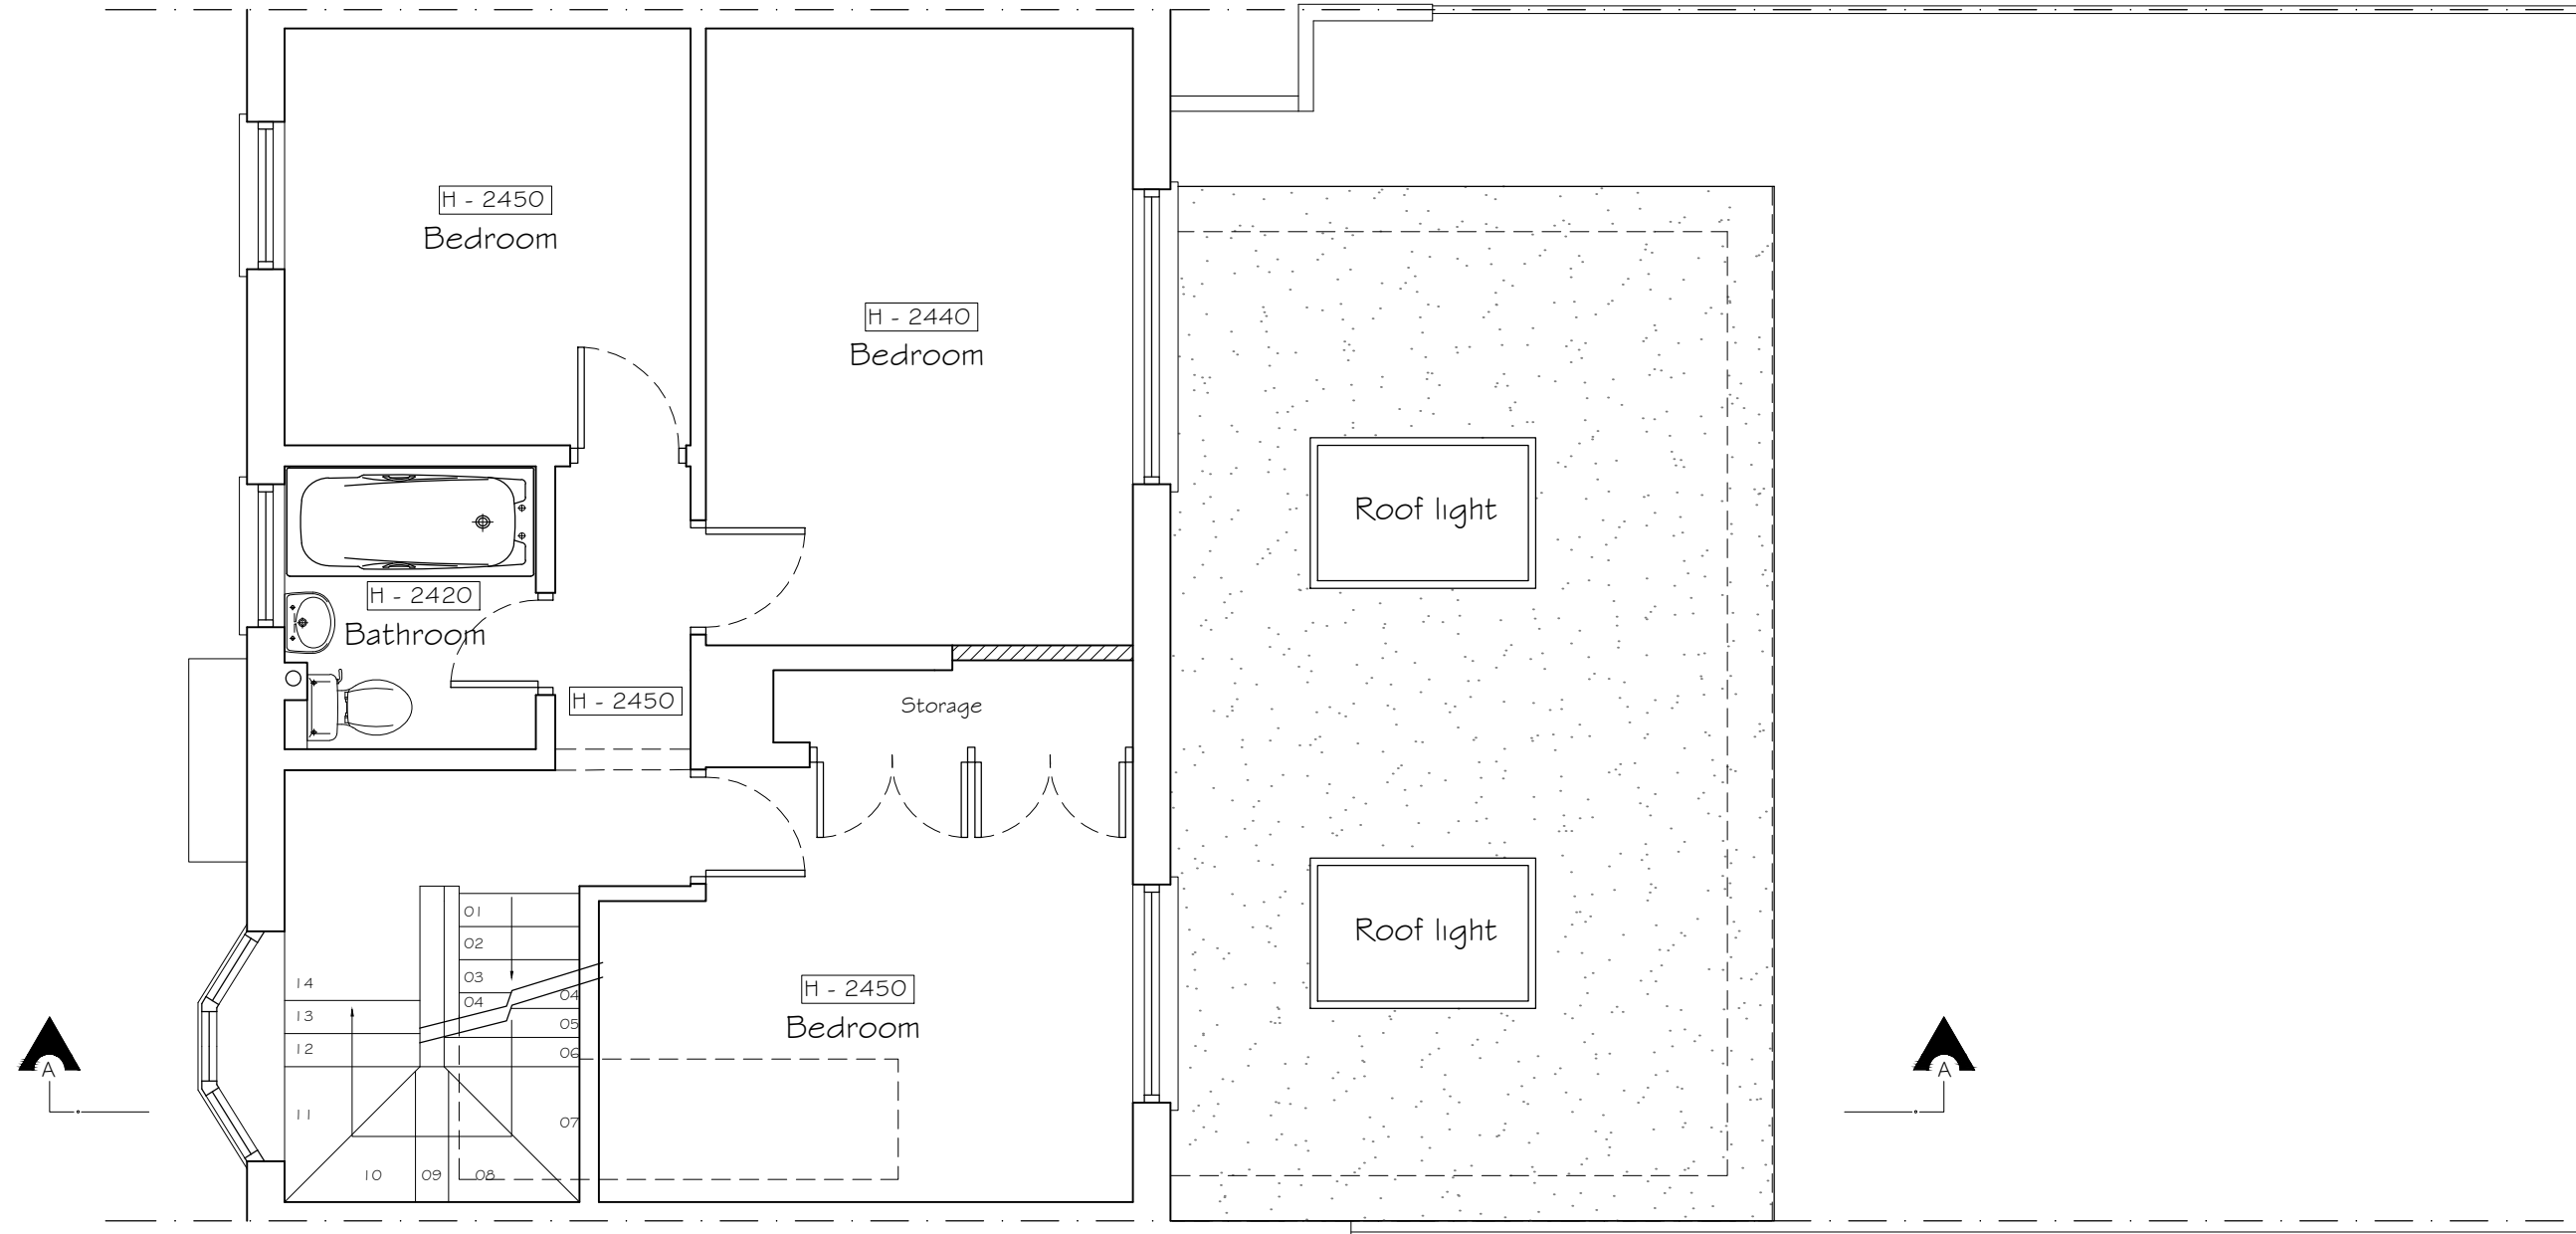


PROPOSED FIRST FLOOR PLAN

PROPOSED 1:100




PROPOSED FRONT ELEVATION

PROPOSED SIDE ELEVATION 01

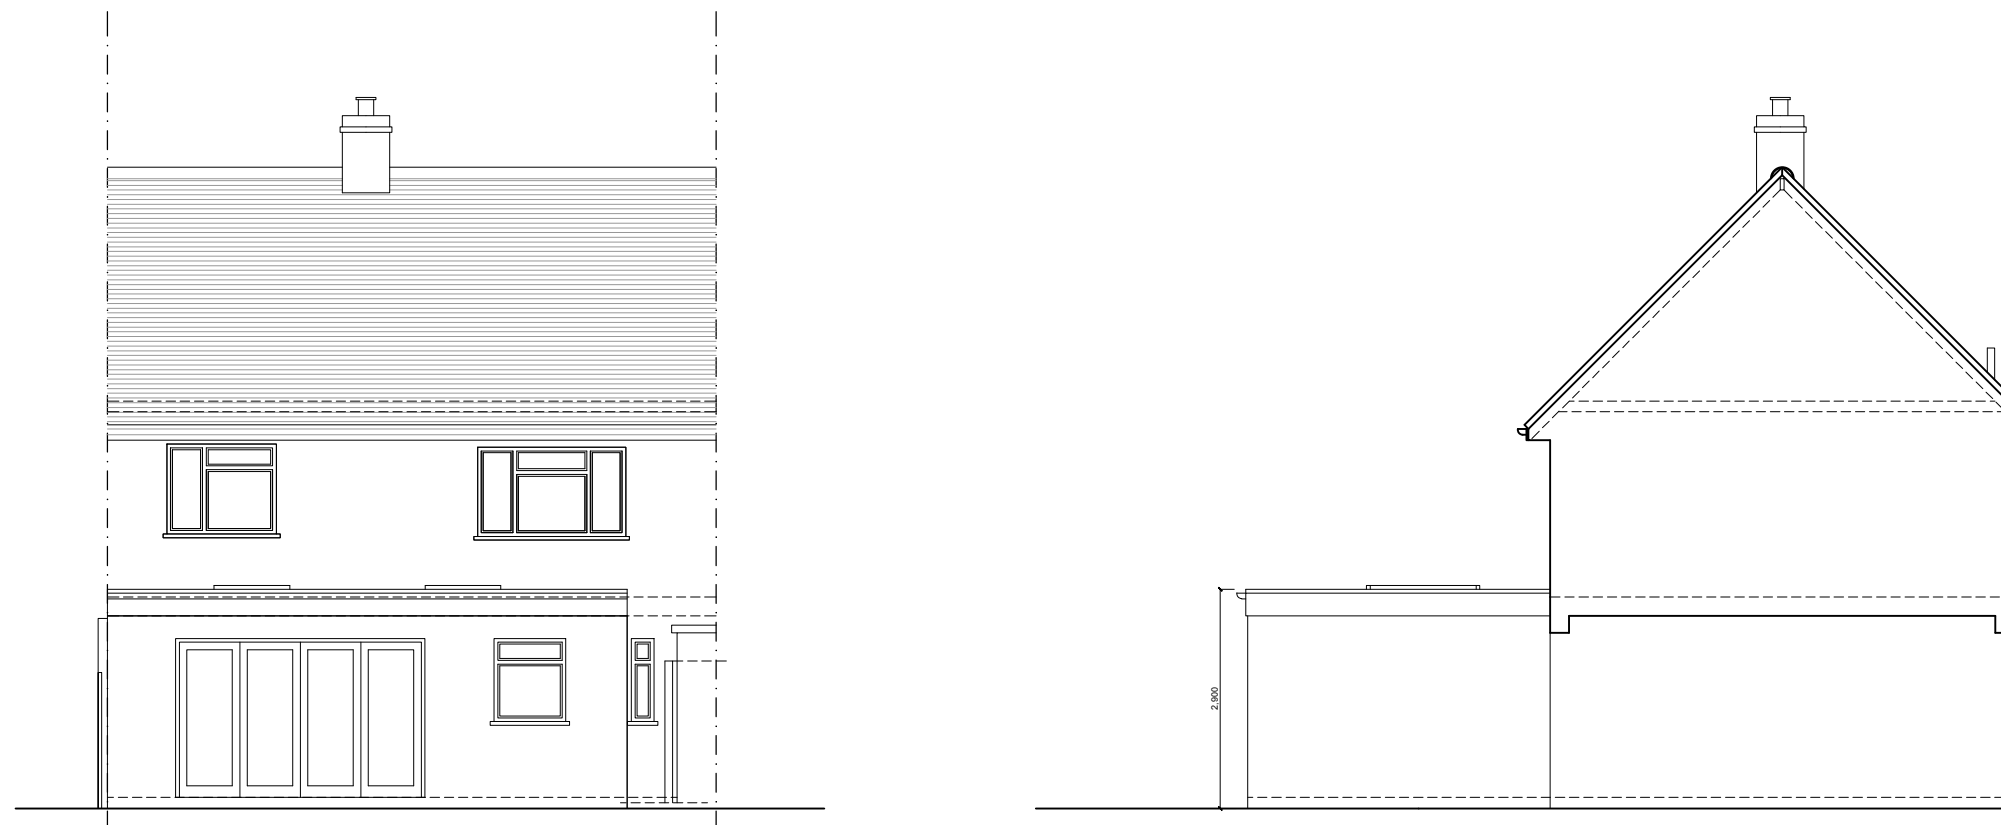


PROPOSED REAR ELEVATION

PROPOSED SIDE ELEVATION 02

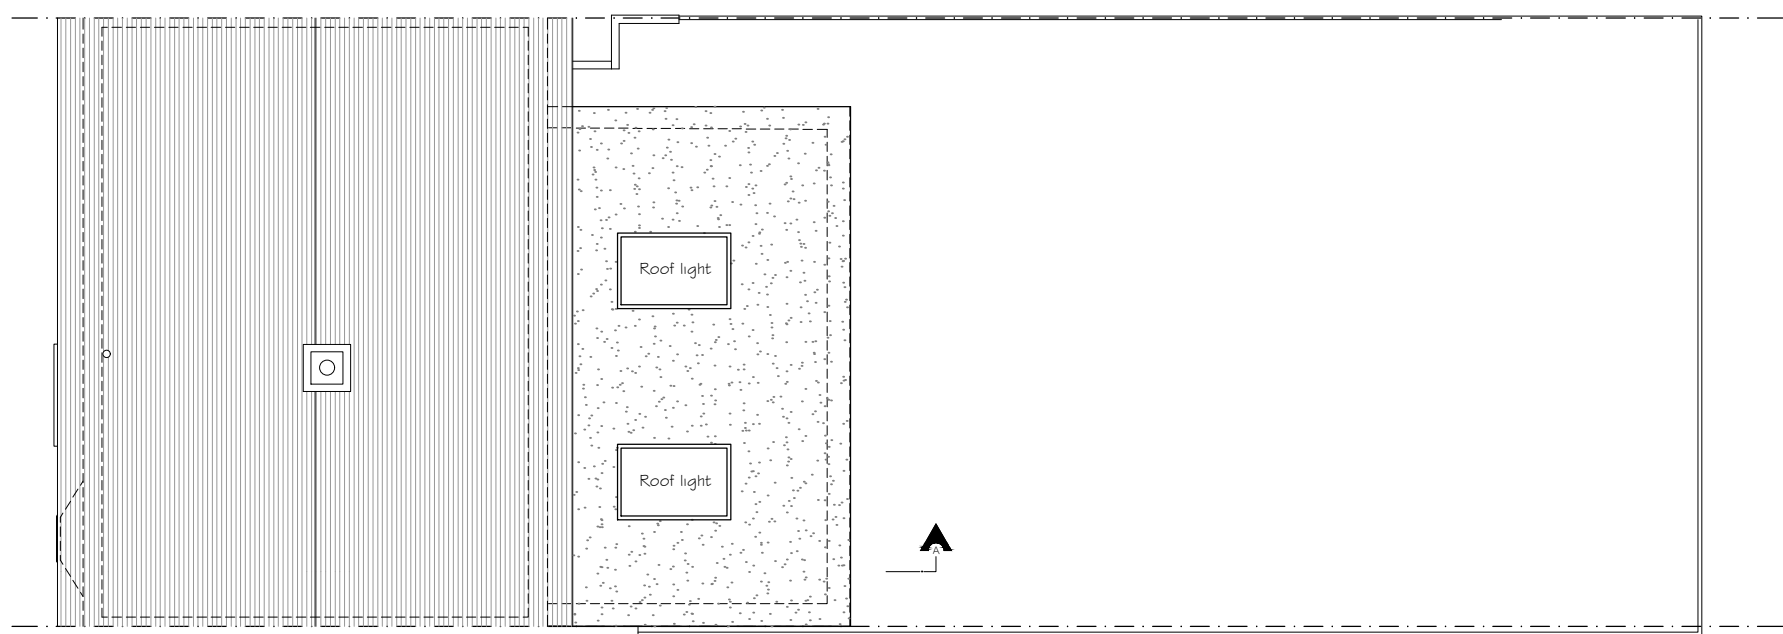

PROPOSED ROOF PLAN

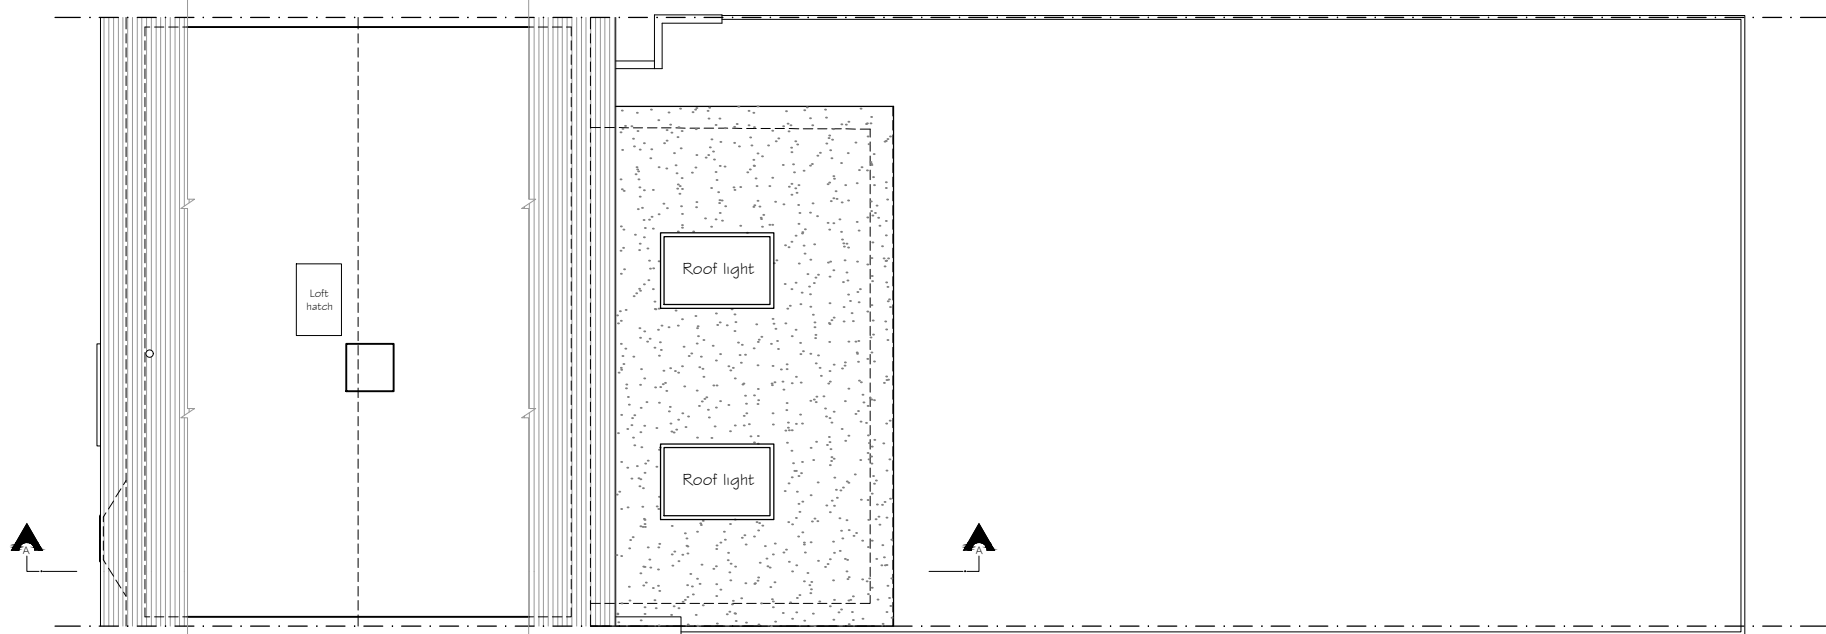

PROPOSED LOFT FLOOR PLAN

Copyright © Studio 136 Architects Ltd
This drawing which is the property of Studio 136 Architects Ltd
is the subject of Intellectual Property Rights including
copyright and design right and shall not be reproduced,
copied, loaned or submitted to any other party without the
written consent of Studio 136 Architects Ltd.

This drawing is not to be scaled. Only figured dimensions
to be taken. Any discrepancies to be reported to the
Studio 136 Architects prior to setting out or ordering
of any materials

studio
136 architects

© The Broadway, Wembley, Middlesex, HA9 8JT
Tel/Fax: 020 8907 7131 e-mail: info@studio136.co.uk

Project
LOFT CONVERSION PORCH OUTBUILDING AT
52 WINGFIELD WAY
SOUTH RUISLIP
HA4 6RH

Client
MR VYAS
52 WINGFIELD WAY
SOUTH RUISLIP
HA4 6RH

Drawing Title
PROPOSED PLANS, SECTION AND ELEVATIONS

Scale	Drawn	Checked	Authorised
1:100/1:50@ A1	-	-	-
	MARCH 2021	-	-
Drawing Number	Rev		
ST_M21_52WING_HPP_002	G		