


LAWFUL CERTIFICATE APPLICATION

For a Loft Conversion

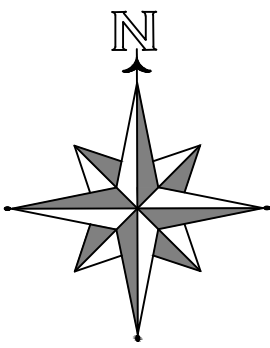


SITE LOCATION PLAN
AREA 2 HA
SCALE 1:1250 on A4
CENTRE COORDINATES: 510316, 189281




LOCATION PLAN
SCALE 1: 1250.

Supplied by Streetwise Maps Ltd
www.streetwise.net
Licence No: 100047474
05/01/2022 22:30

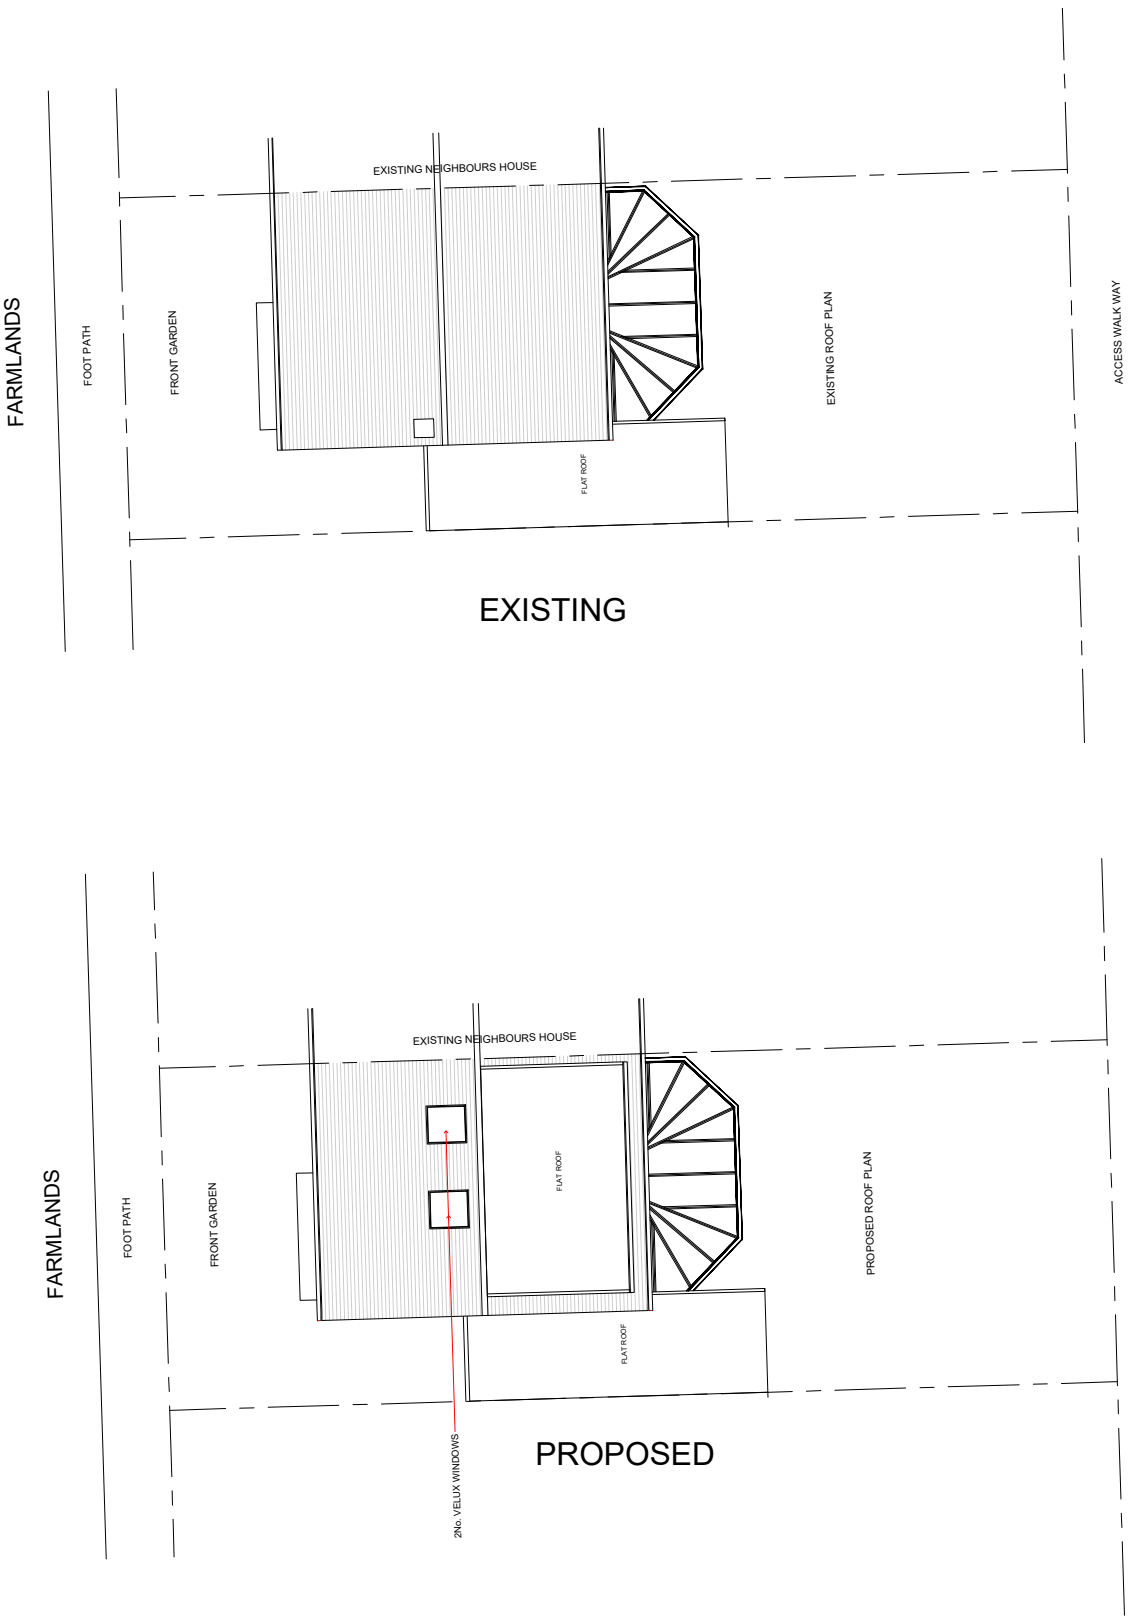

SITE PLAN
SCALE 1: 200.

REVISION	

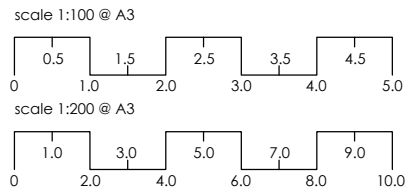

THE CONTRACTOR SHOULD CHECK ALL DIMENSIONS ON SITE.
NO DIMENSIONS TO BE SCALED FROM THIS DRAWING (EXCEPT FOR PLANNING PURPOSES).
NO PART OF THE DRAWING IS TO BE COPIED OR REPRODUCED WITHOUT CONSENT OF THE ARCHITECT.
IT IS THE CONTRACTORS RESPONSIBILITY TO ENSURE COMPLIANCE WITH BUILDING REGULATIONS & CDM.

Project: 34 Farmlands, Northwood Hills, HA5 2LW

LOCATION PLAN & SITE PLAN
Client: Mr Linay Khambhaita

Scale @ A3: 1:1250/1: 200. Date: JAN '22 Drw No: 2022/P/34-01

31 KNOLL CRESCENT, NORTHWOOD, HA6 1HH T: 0759 053 1795 E: MAIL@: bd.designsltd@outlook.com

bd
CONSULTANCY

NOT FOR CONSTRUCTION