


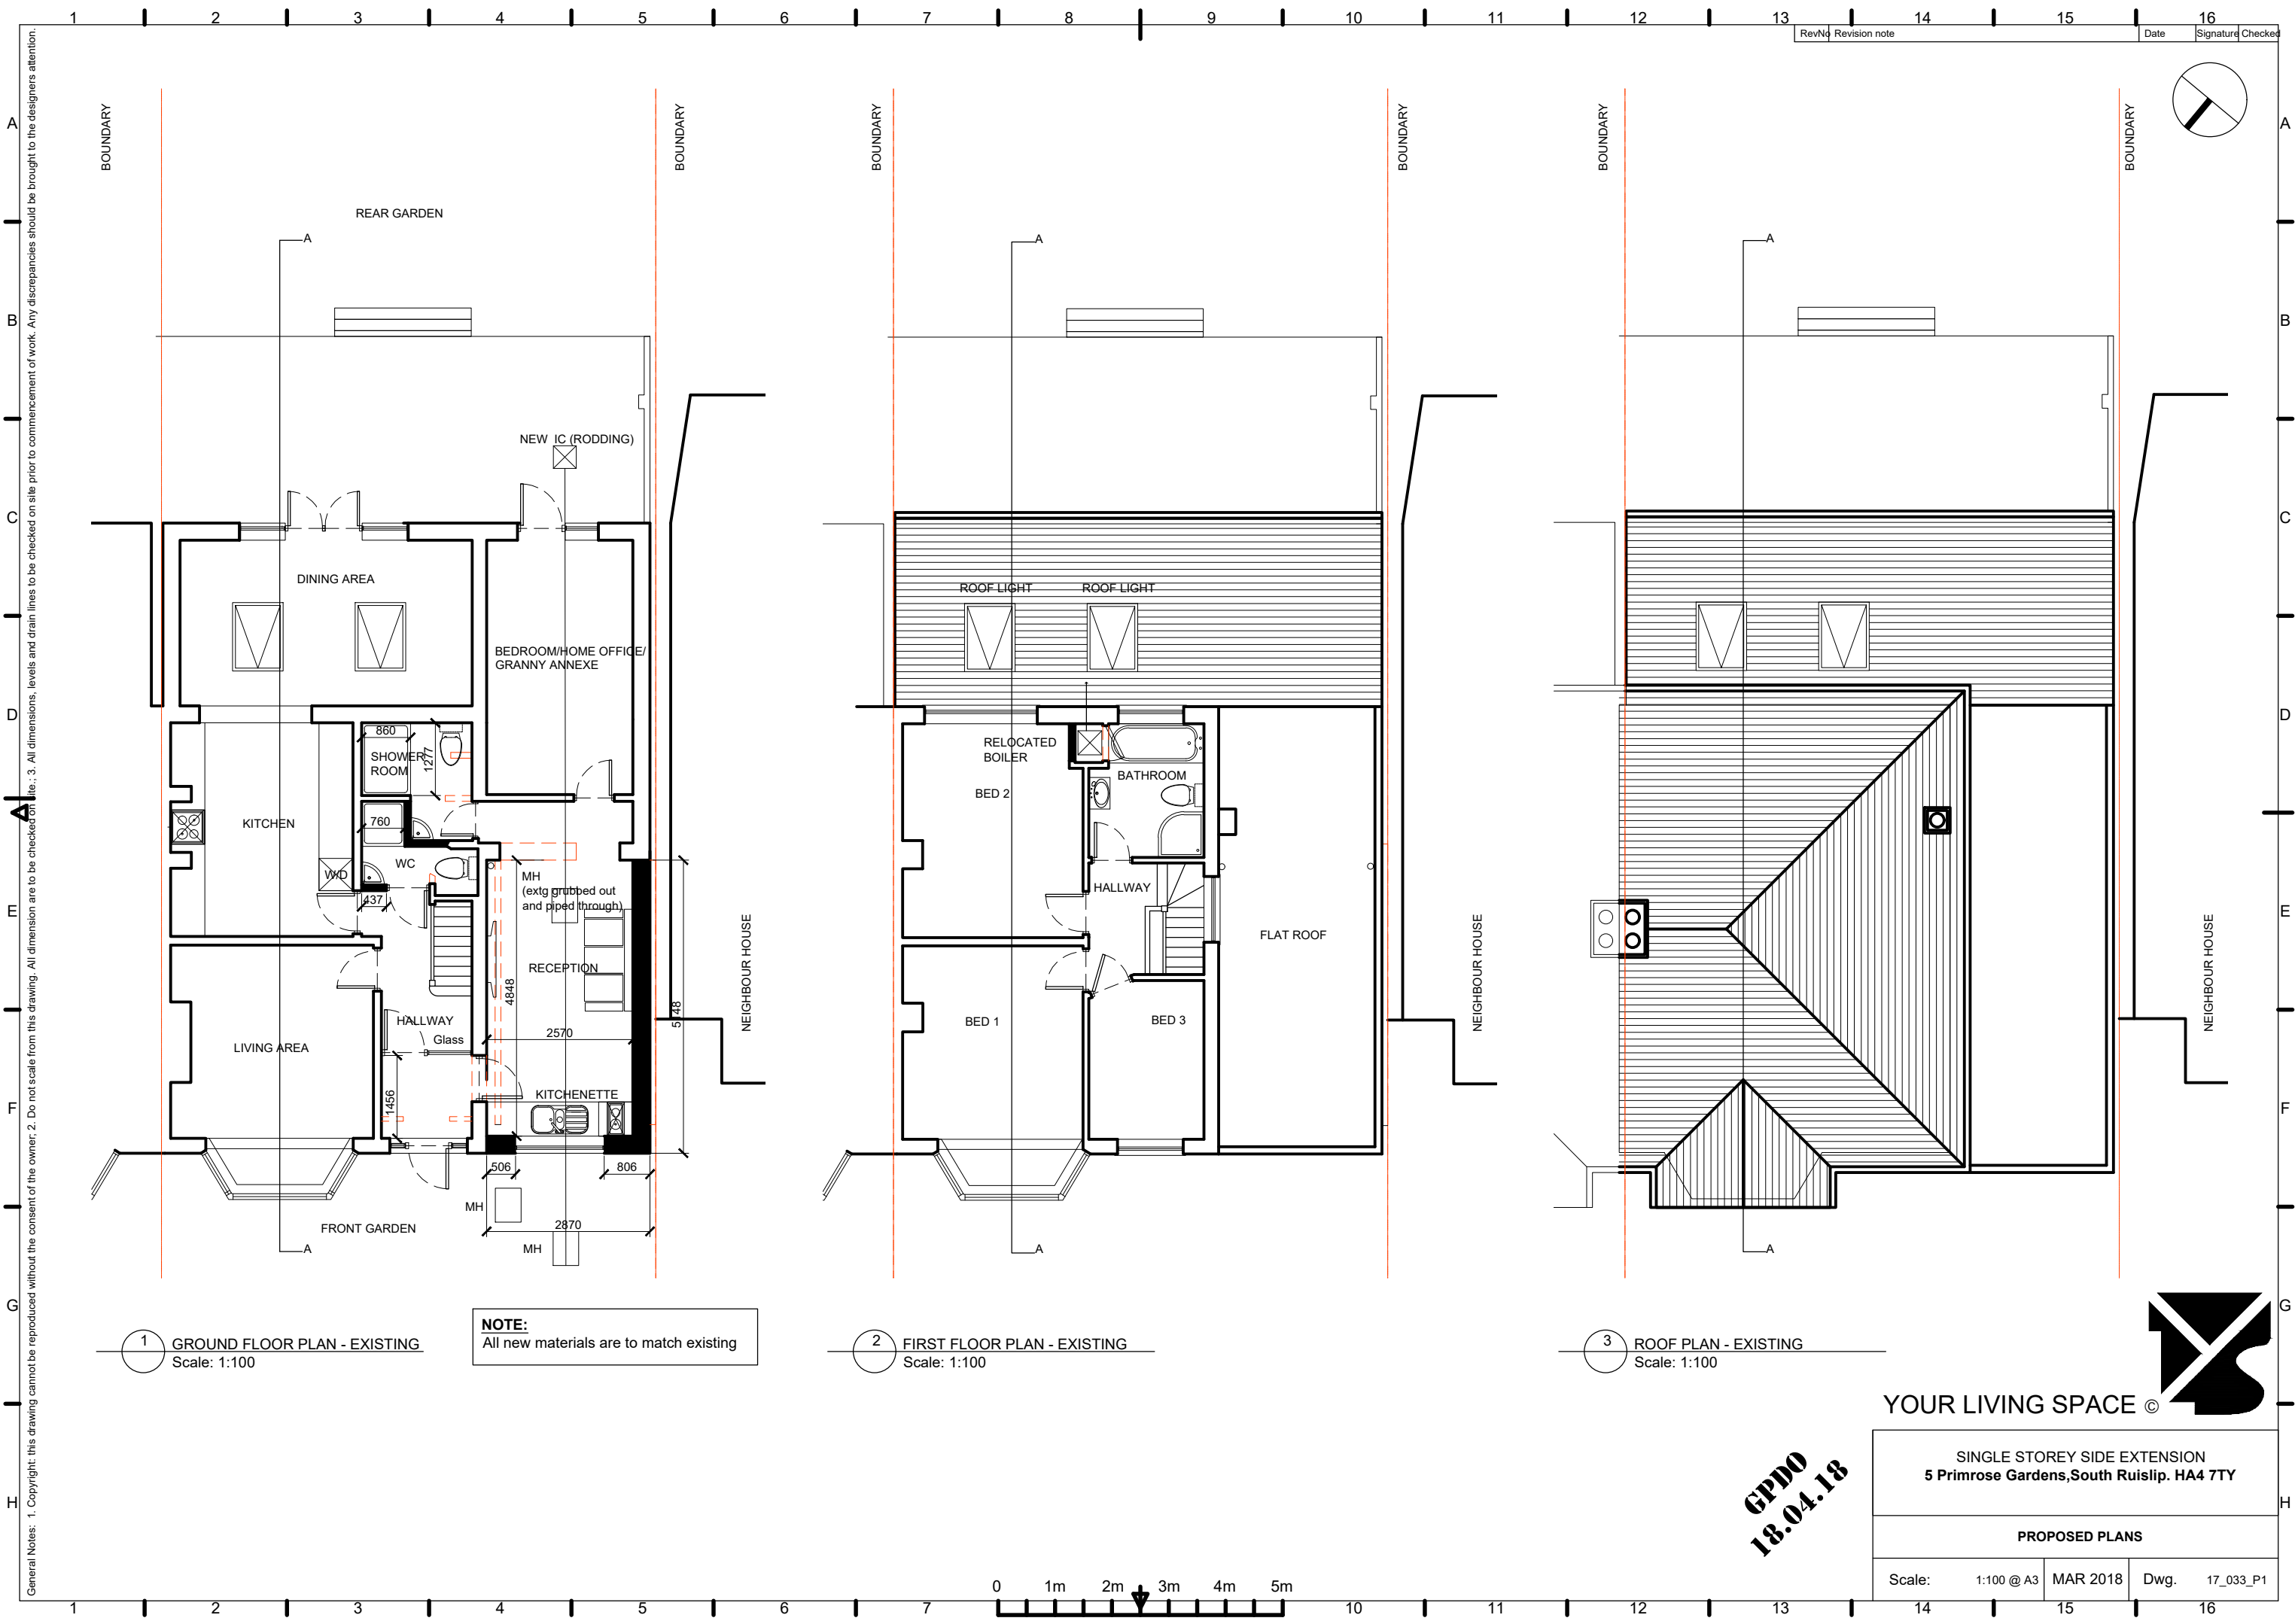

General Notes: 1. Copyright: this drawing cannot be reproduced without the consent of the owner. 2. Do not scale from this drawing. All dimensions are to be checked on site prior to commencement of work. Any discrepancies should be brought to the designers attention. 3. All dimensions, levels and drain lines to be checked on site prior to commencement of work. Any discrepancies should be brought to the designers attention.

Rev	Q	Revision note	Date	Signature	Checked
-----	---	---------------	------	-----------	---------

1 GROUND FLOOR PLAN - EXISTING
Scale: 1:100

NOTE:
All new materials are to match existing

2 FIRST FLOOR PLAN - EXISTING
Scale: 1:100

3 ROOF PLAN - EXISTING
Scale: 1:100

GPDO
18.04.18

YOUR LIVING SPACE ©

SINGLE STOREY SIDE EXTENSION
5 Primrose Gardens, South Ruislip. HA4 7TY

PROPOSED PLANS

Scale: 1:100 @ A3	MAR 2018	Dwg. 17_033_P1
-------------------	----------	----------------