



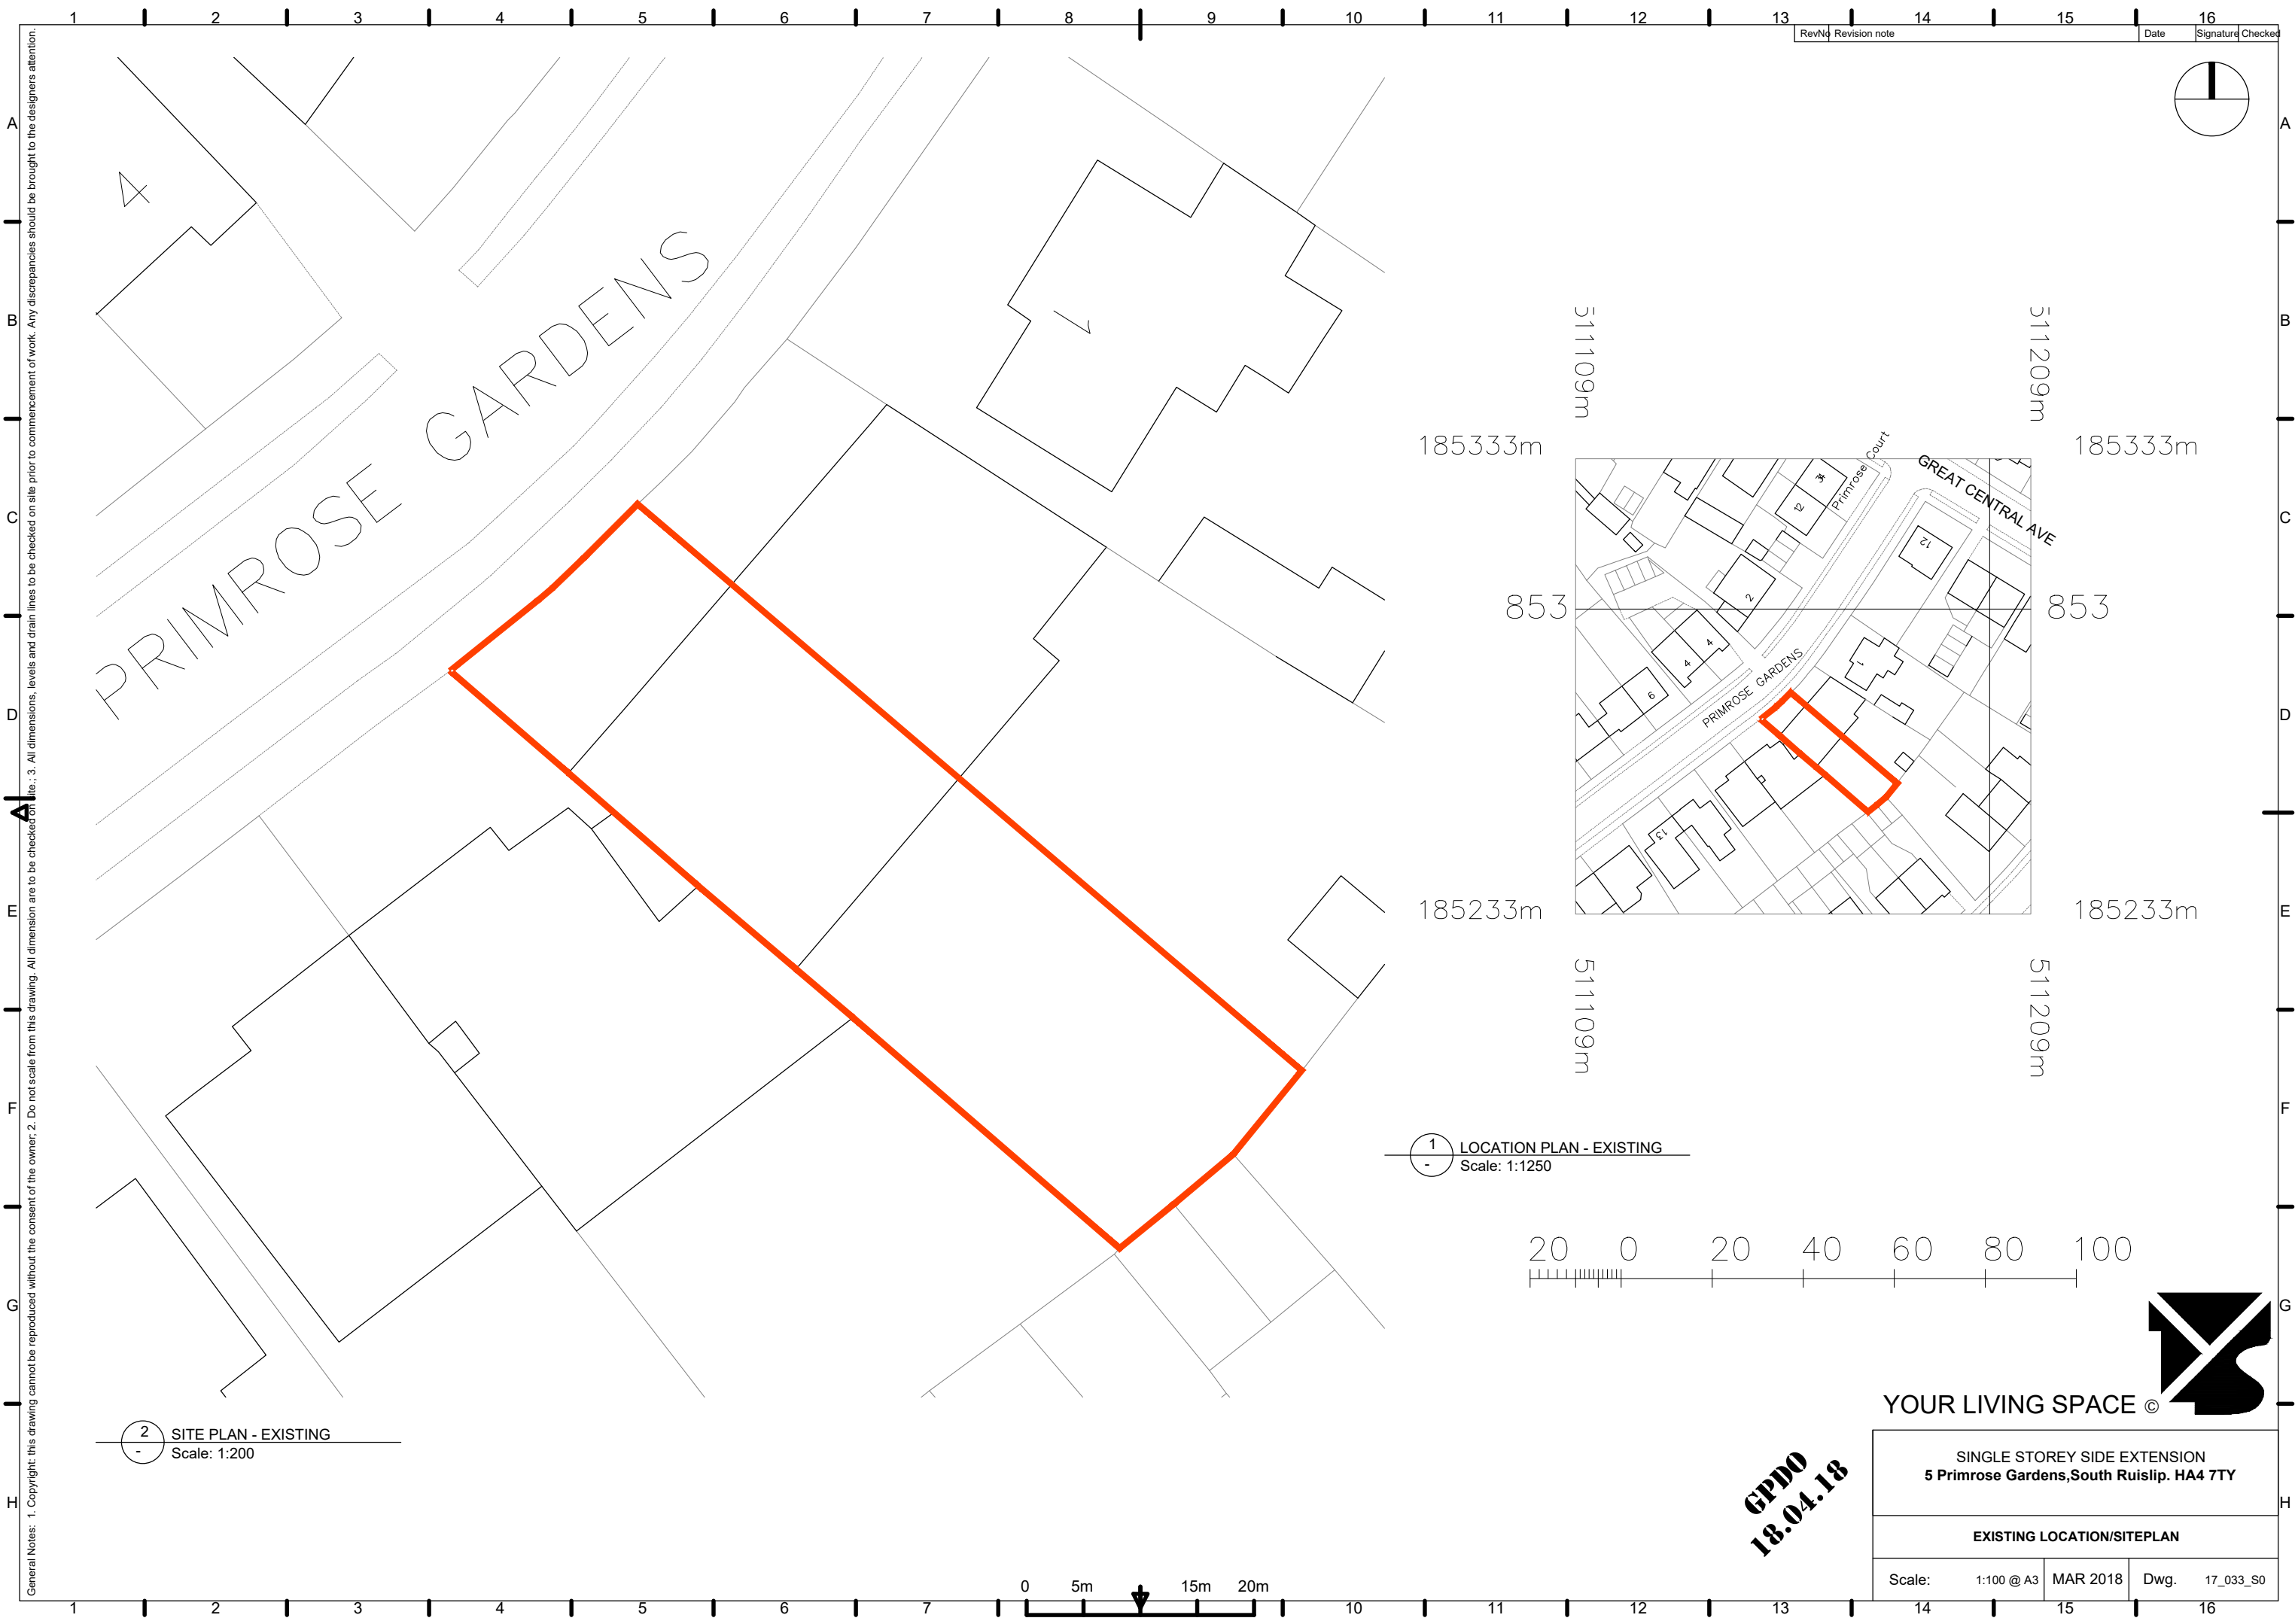

2 SITE PLAN - EXISTING
Scale: 1:200

1 LOCATION PLAN - EXISTING
Scale: 1:1250

 

GPDO
18.04.18

YOUR LIVING SPACE ©

SINGLE STOREY SIDE EXTENSION
5 Primrose Gardens, South Ruislip. HA4 7TY

EXISTING LOCATION/SITEPLAN

Scale: 1:100 @ A3	MAR 2018	Dwg. 17_033_S0
-------------------	----------	----------------