


Proposed first floor extension

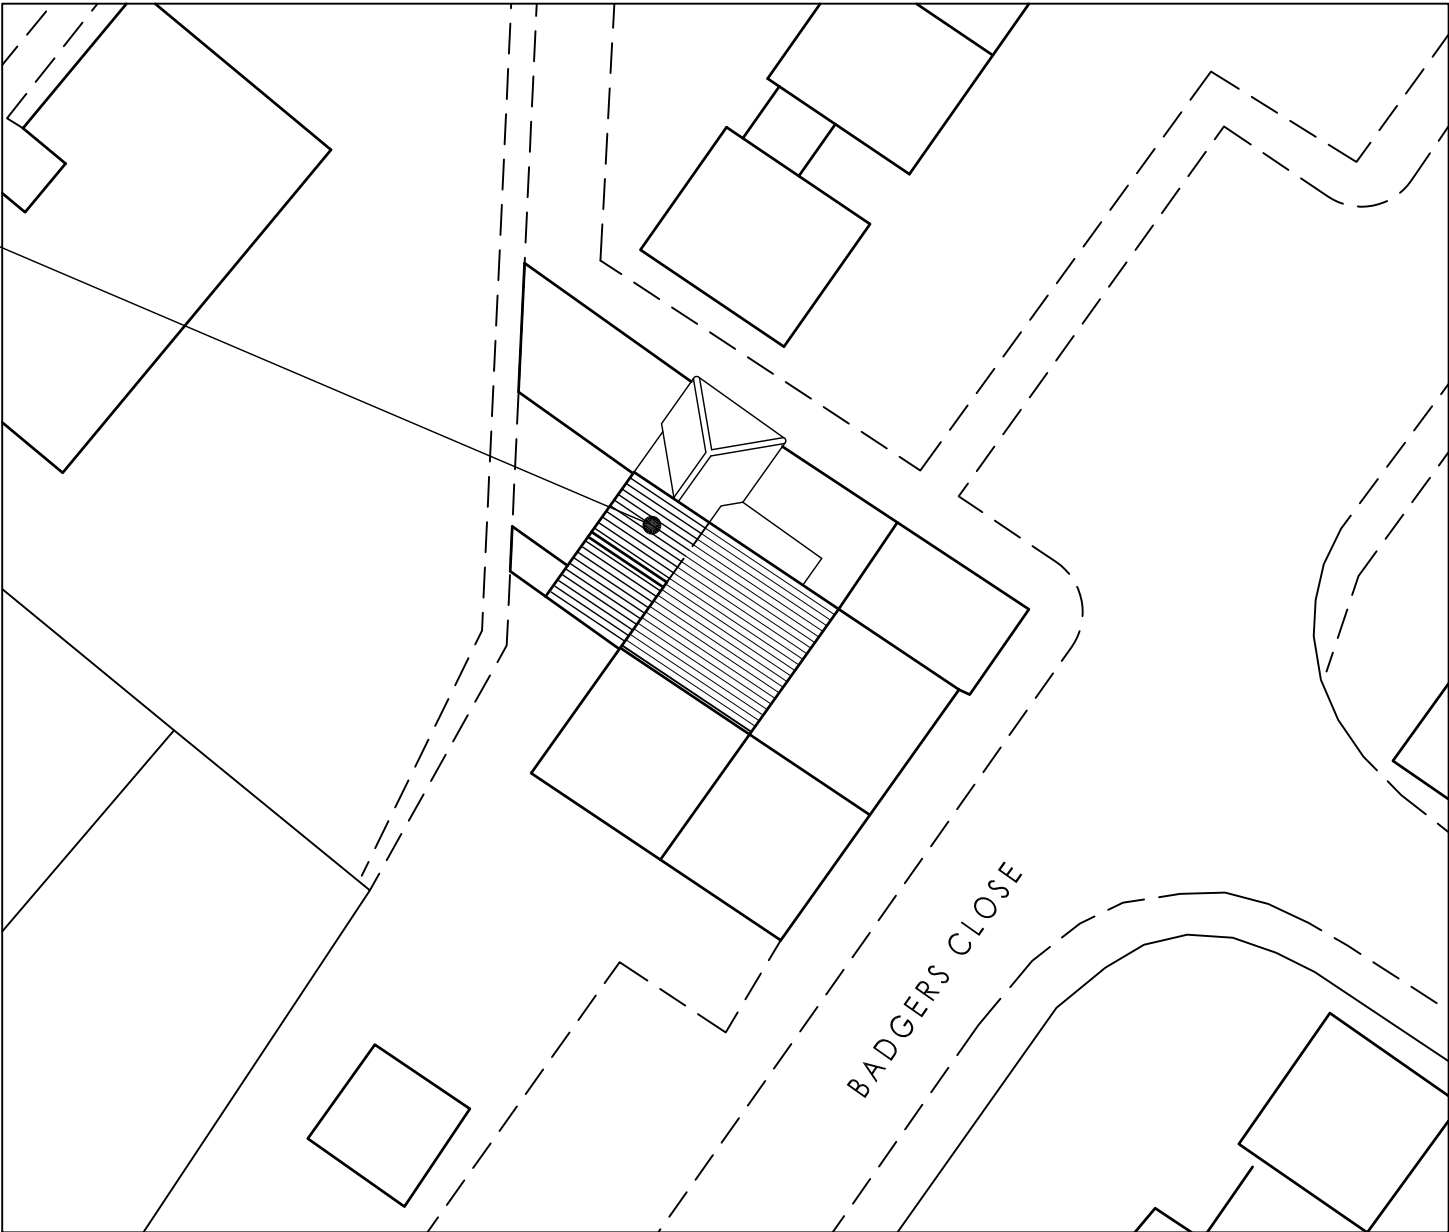

SITE PLAN
[scale 1:250]



for approval

rev.	date	description	chk.
------	------	-------------	------

client:
Mr Biswanath Ghoorun

job title:
6 BADGERS CLOSE
HAYES, UB3 1LQ
Proposed First Floor Extension

drawing title:
SITE PLAN

scale: 1:250@A3 date: Dec 2015 drawn by: MRH checked by:

job number: 09-299	drawing number: 101	revision: A
-----------------------	------------------------	----------------