




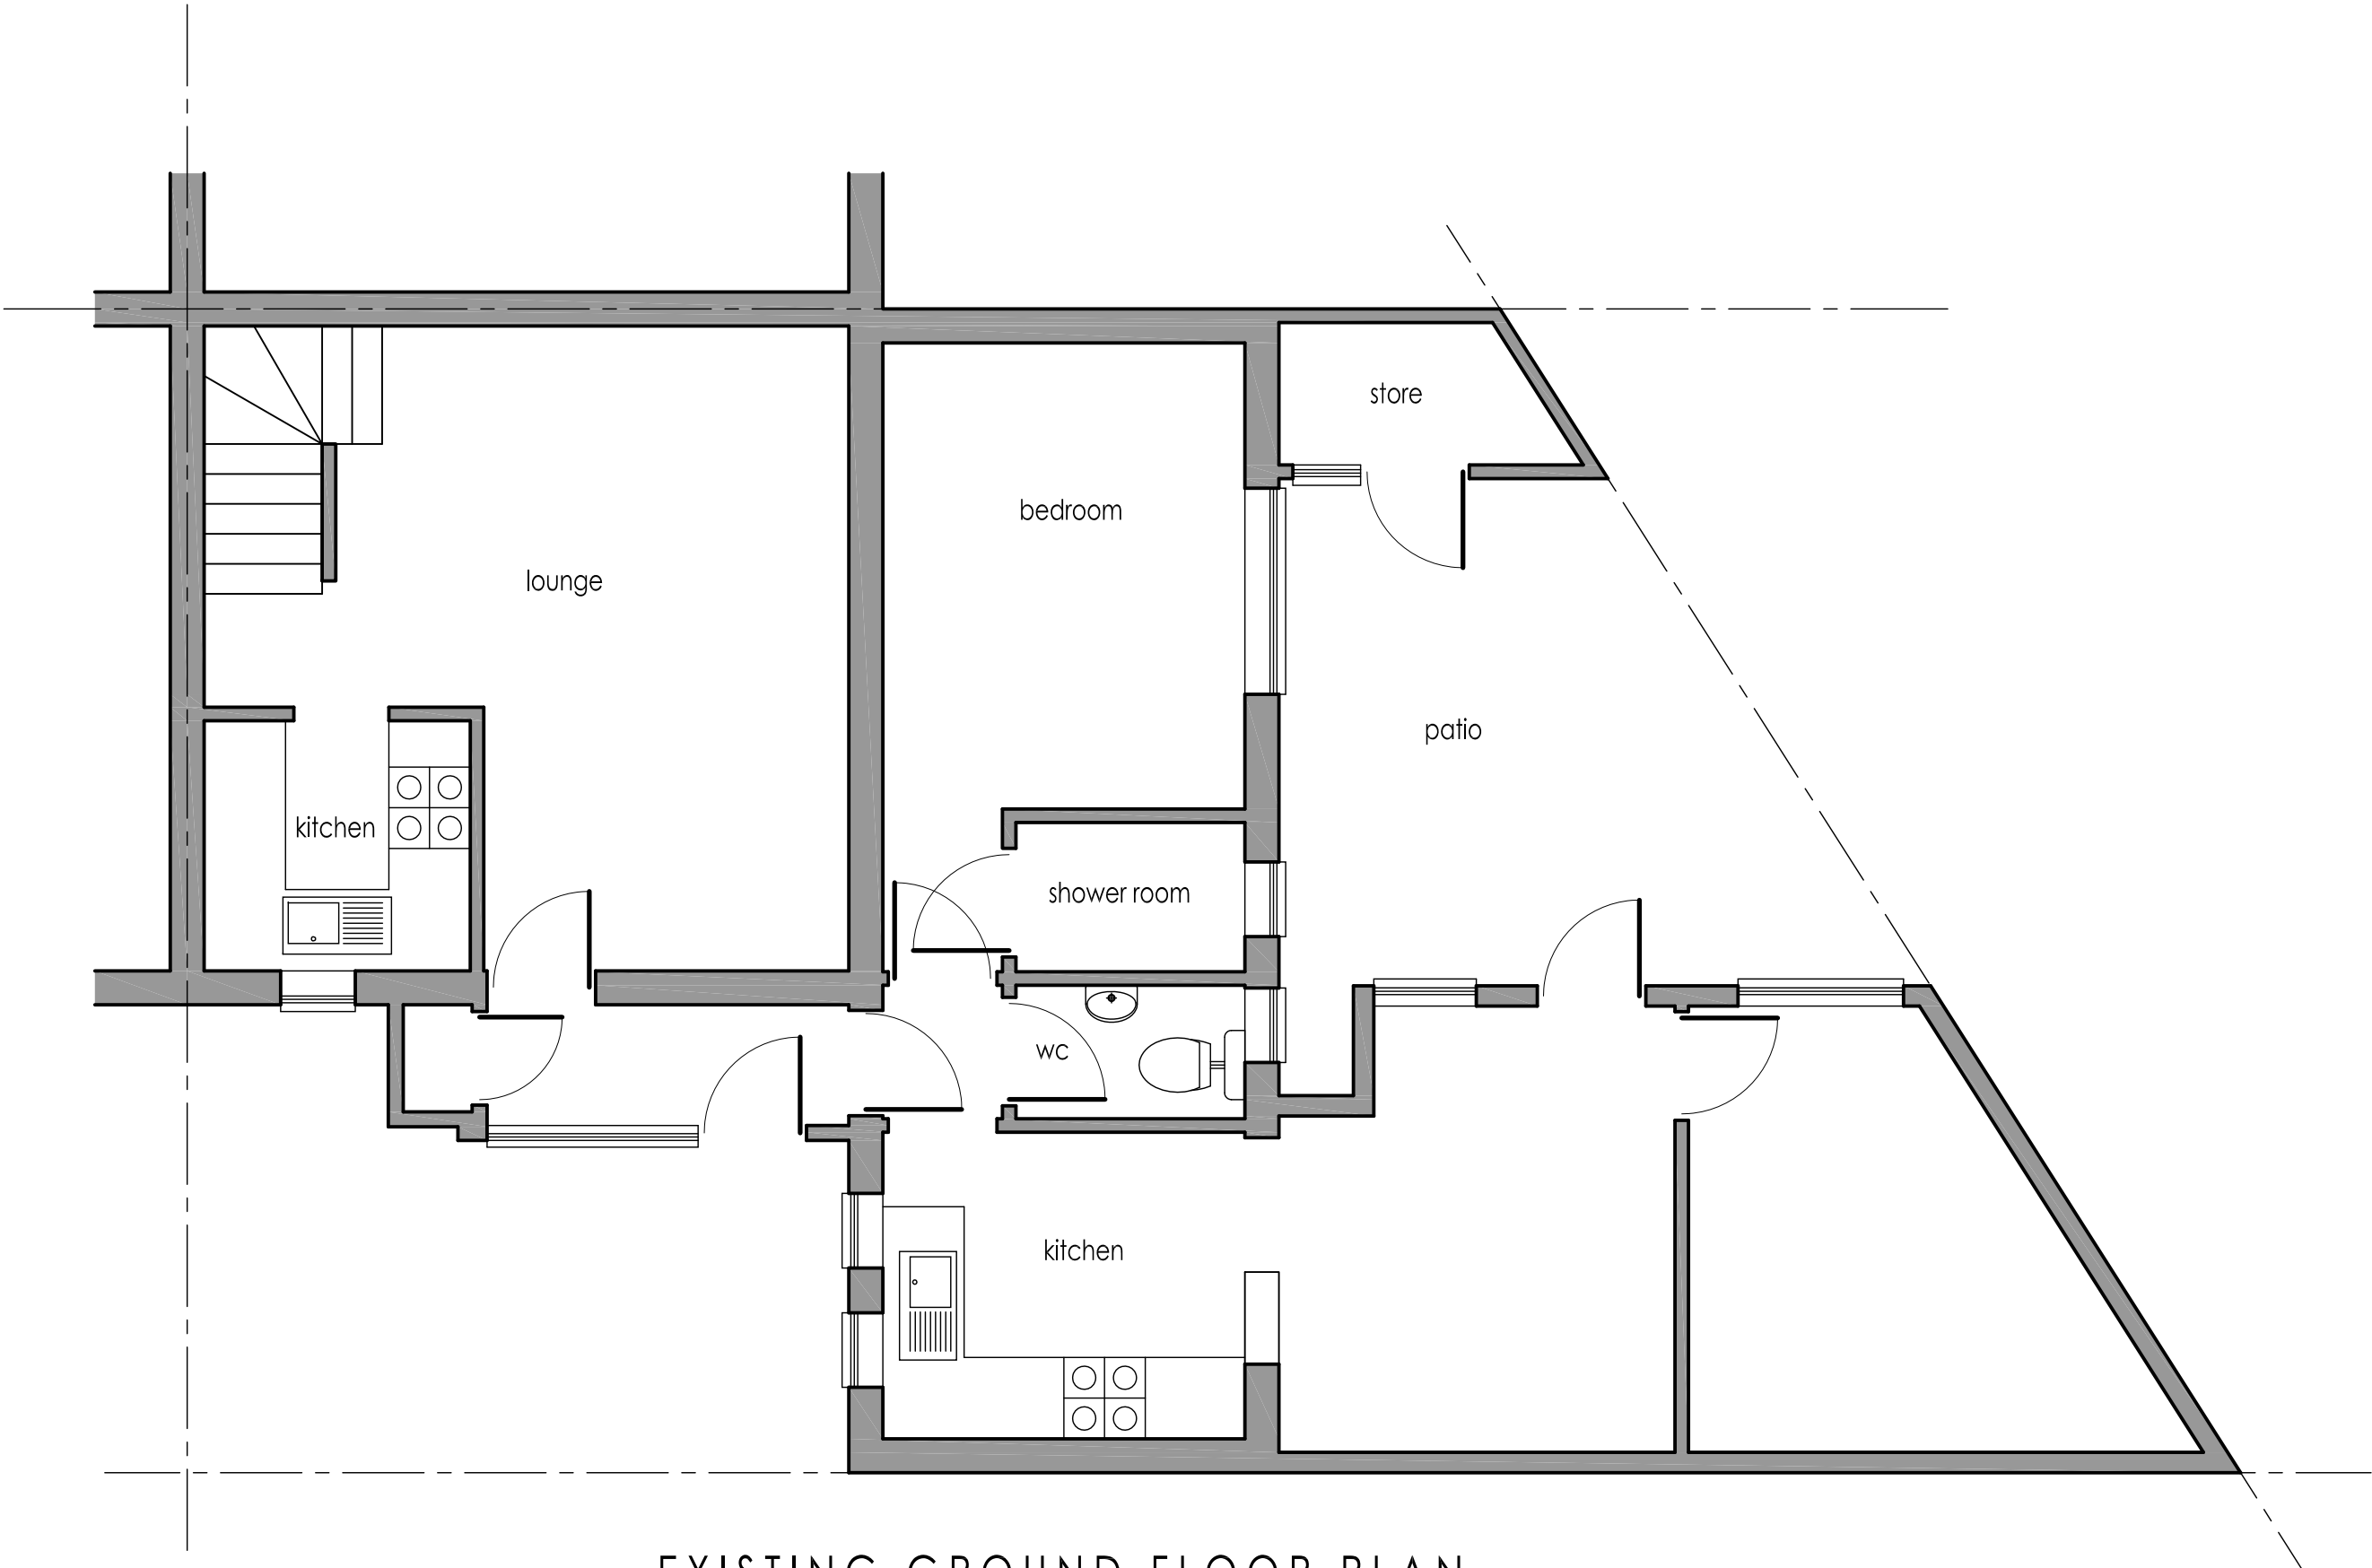


EXISTING GROUND FLOOR PLAN
[scale 1:50]

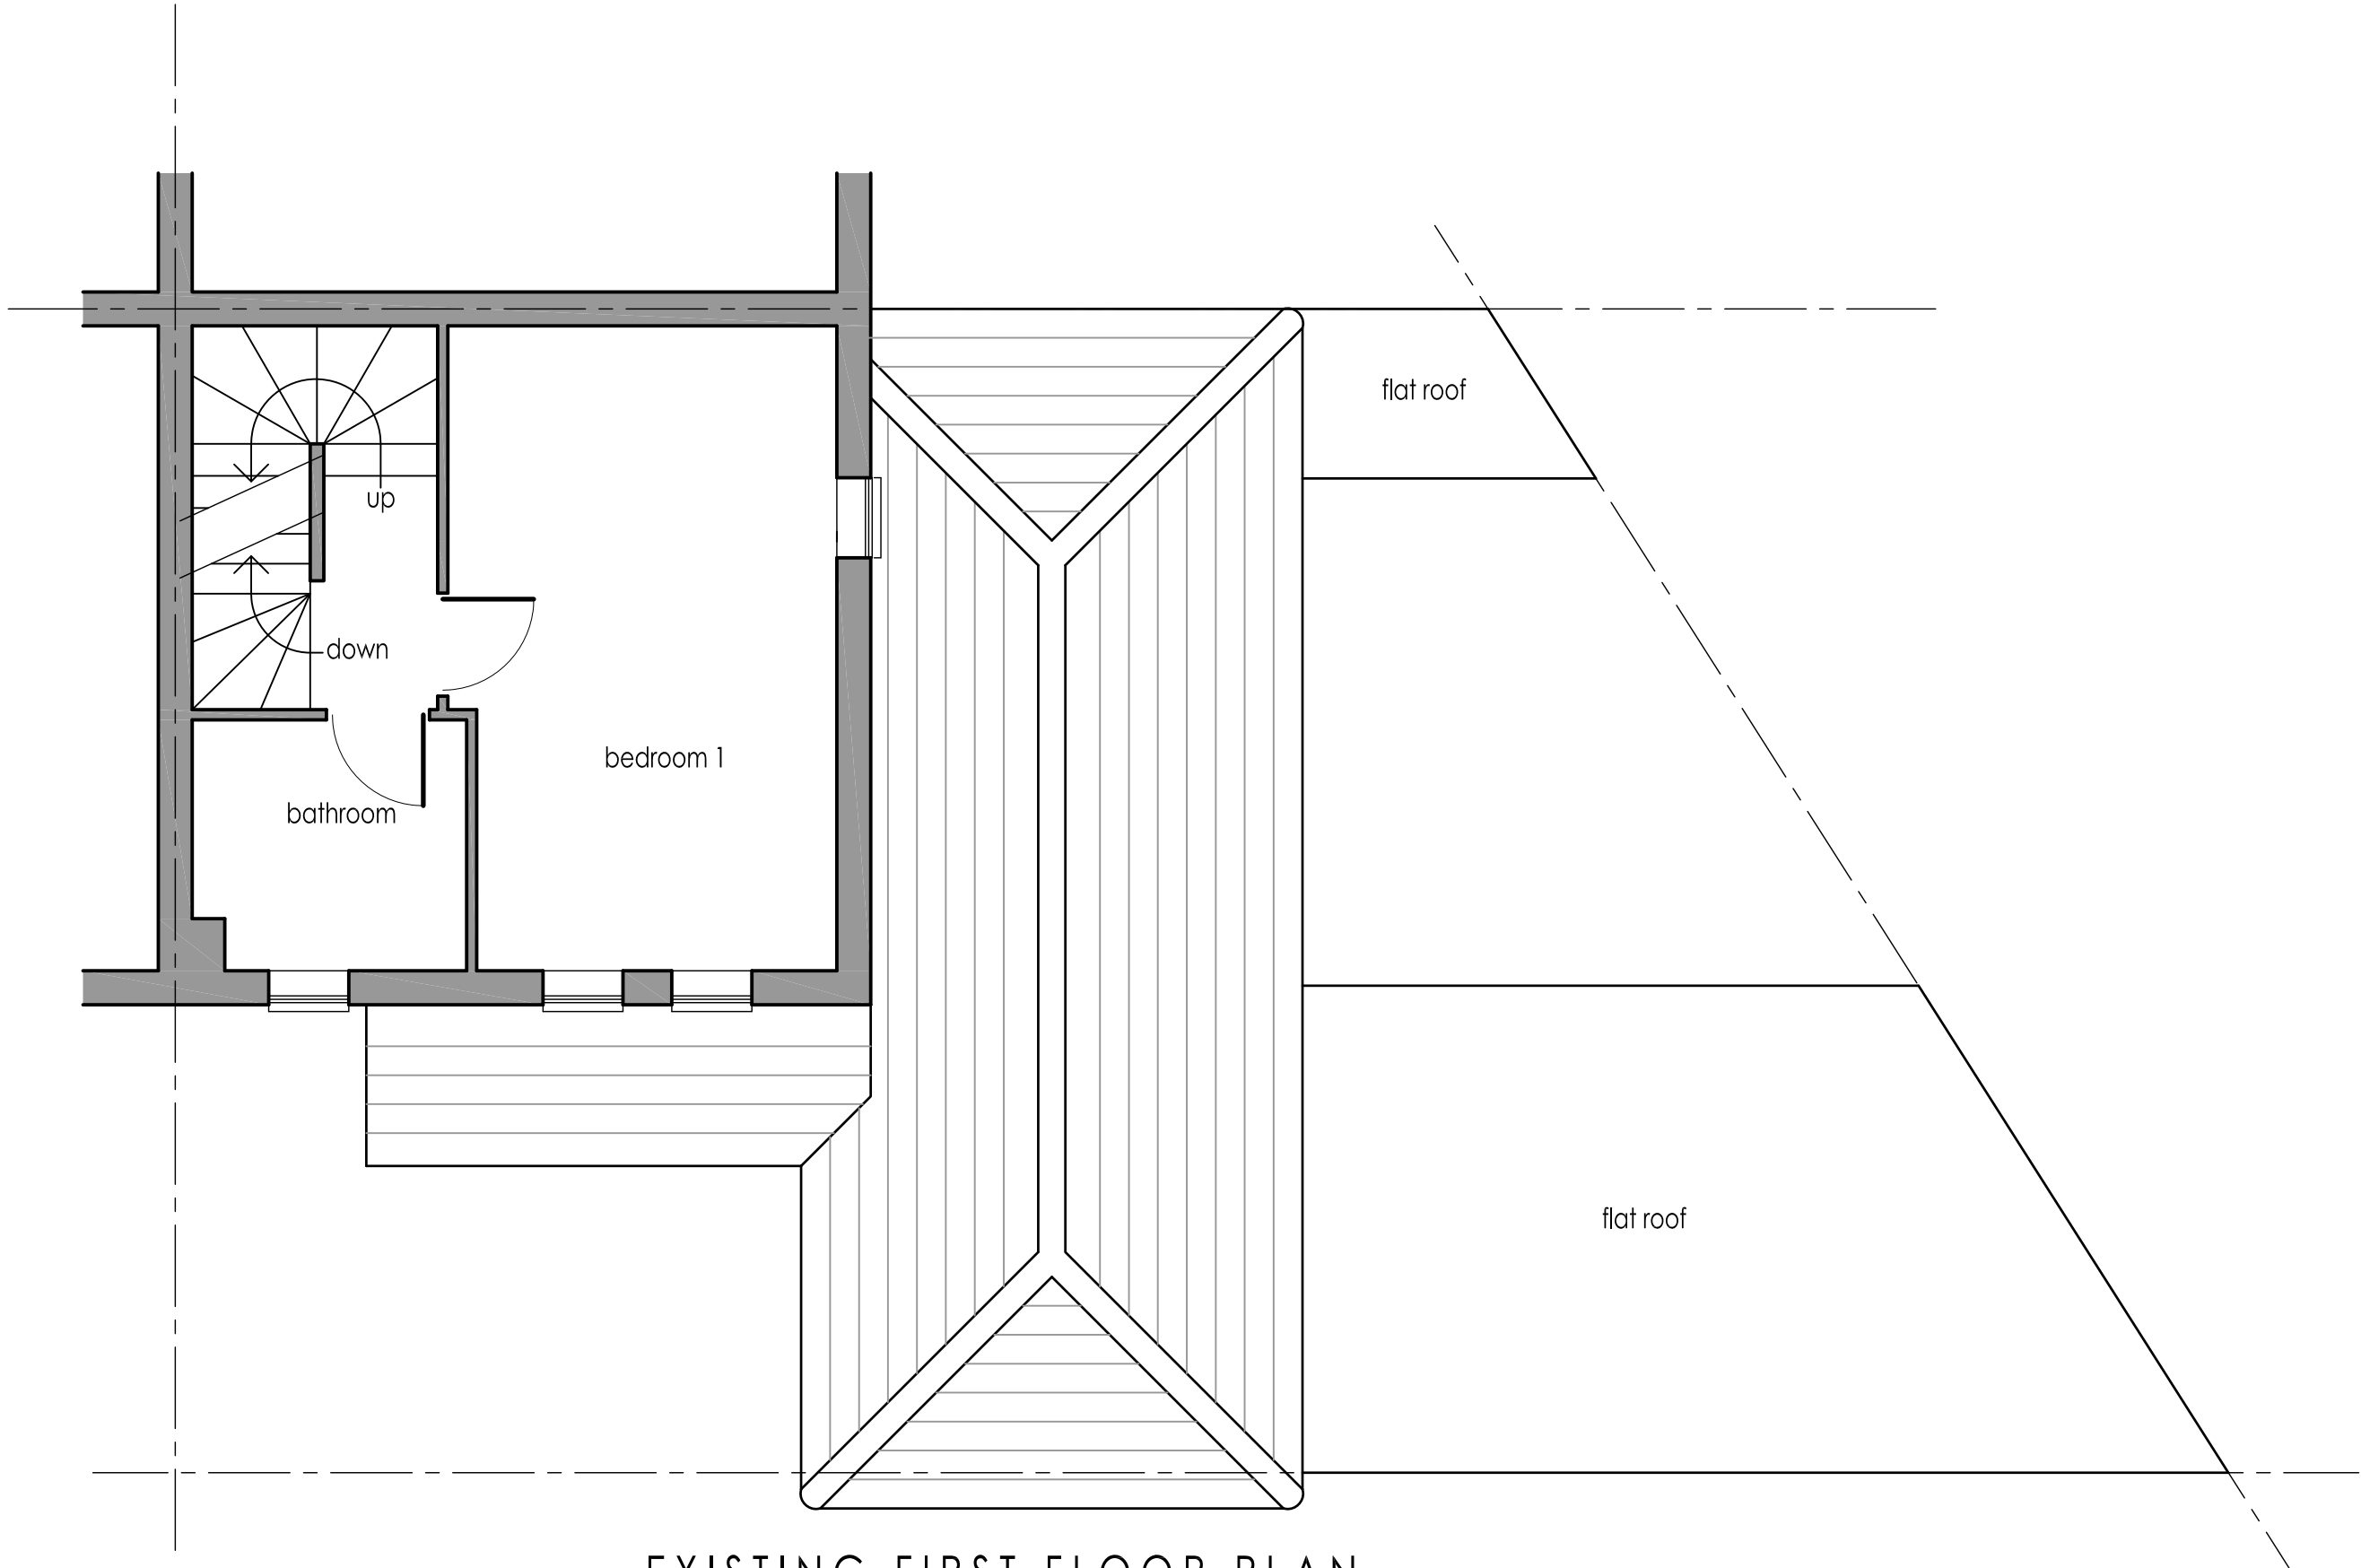

EXISTING FIRST FLOOR PLAN
[scale 1:50]

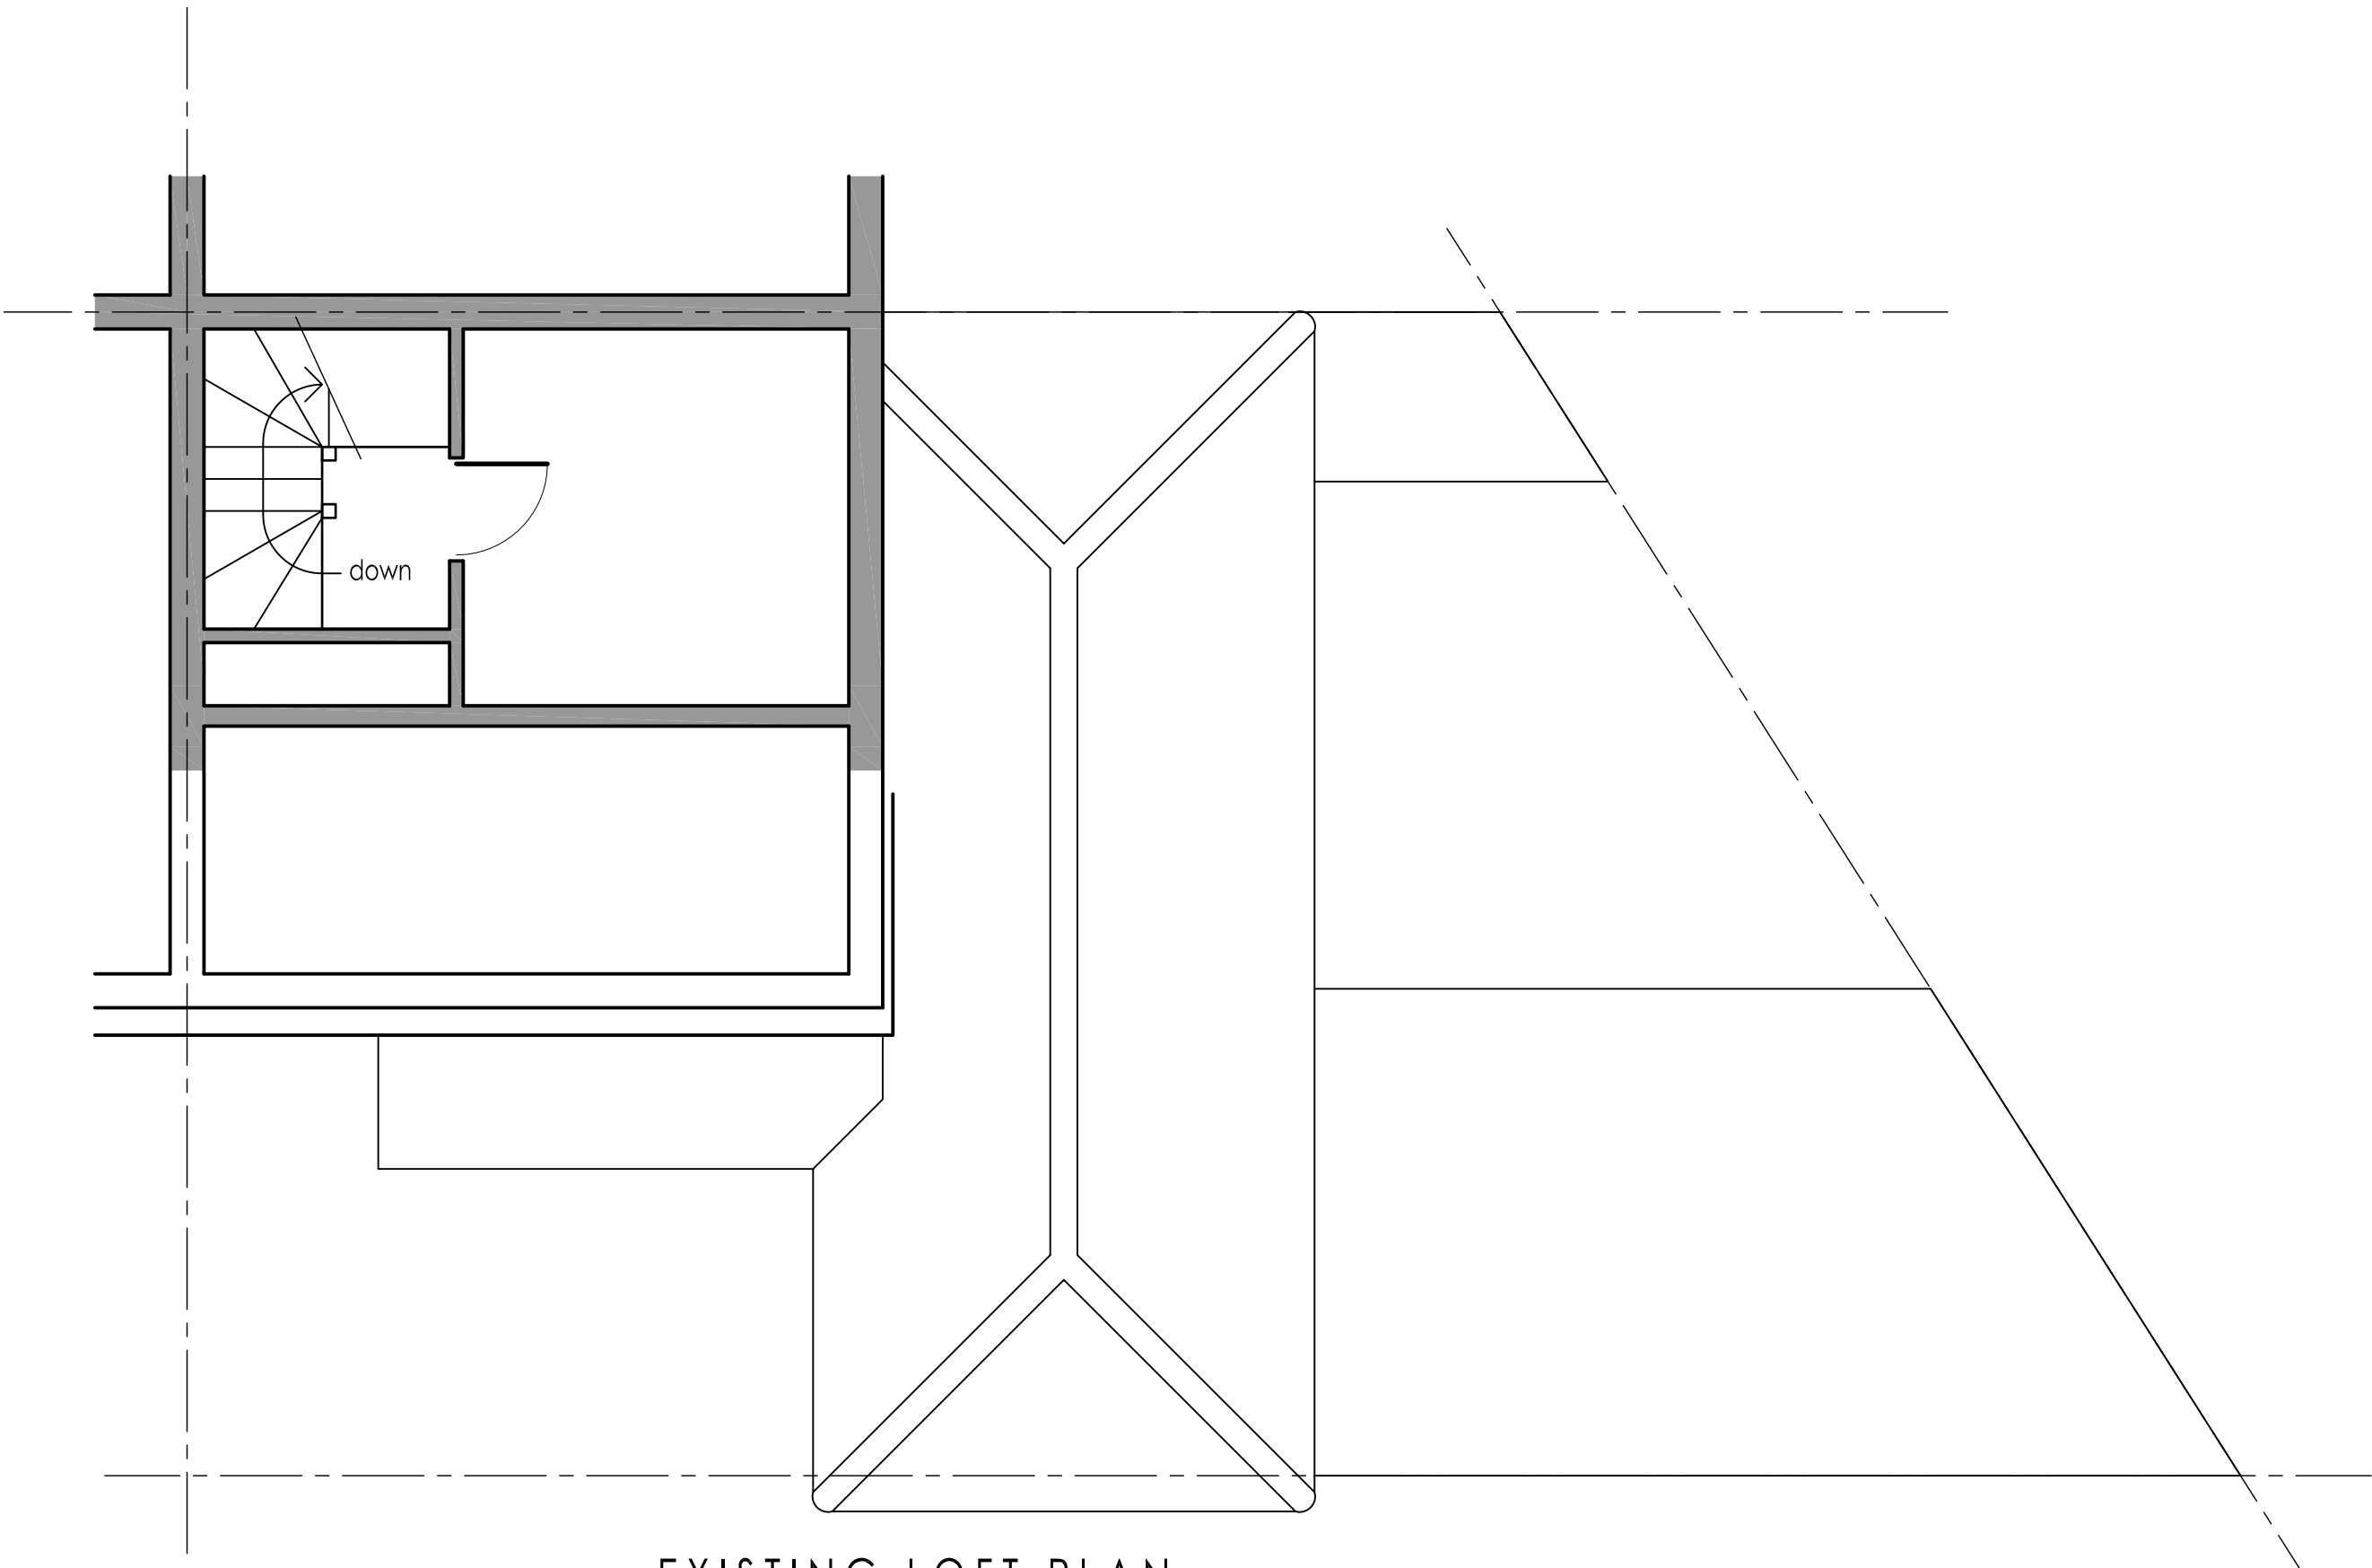

EXISTING LOFT PLAN
[scale 1:50]

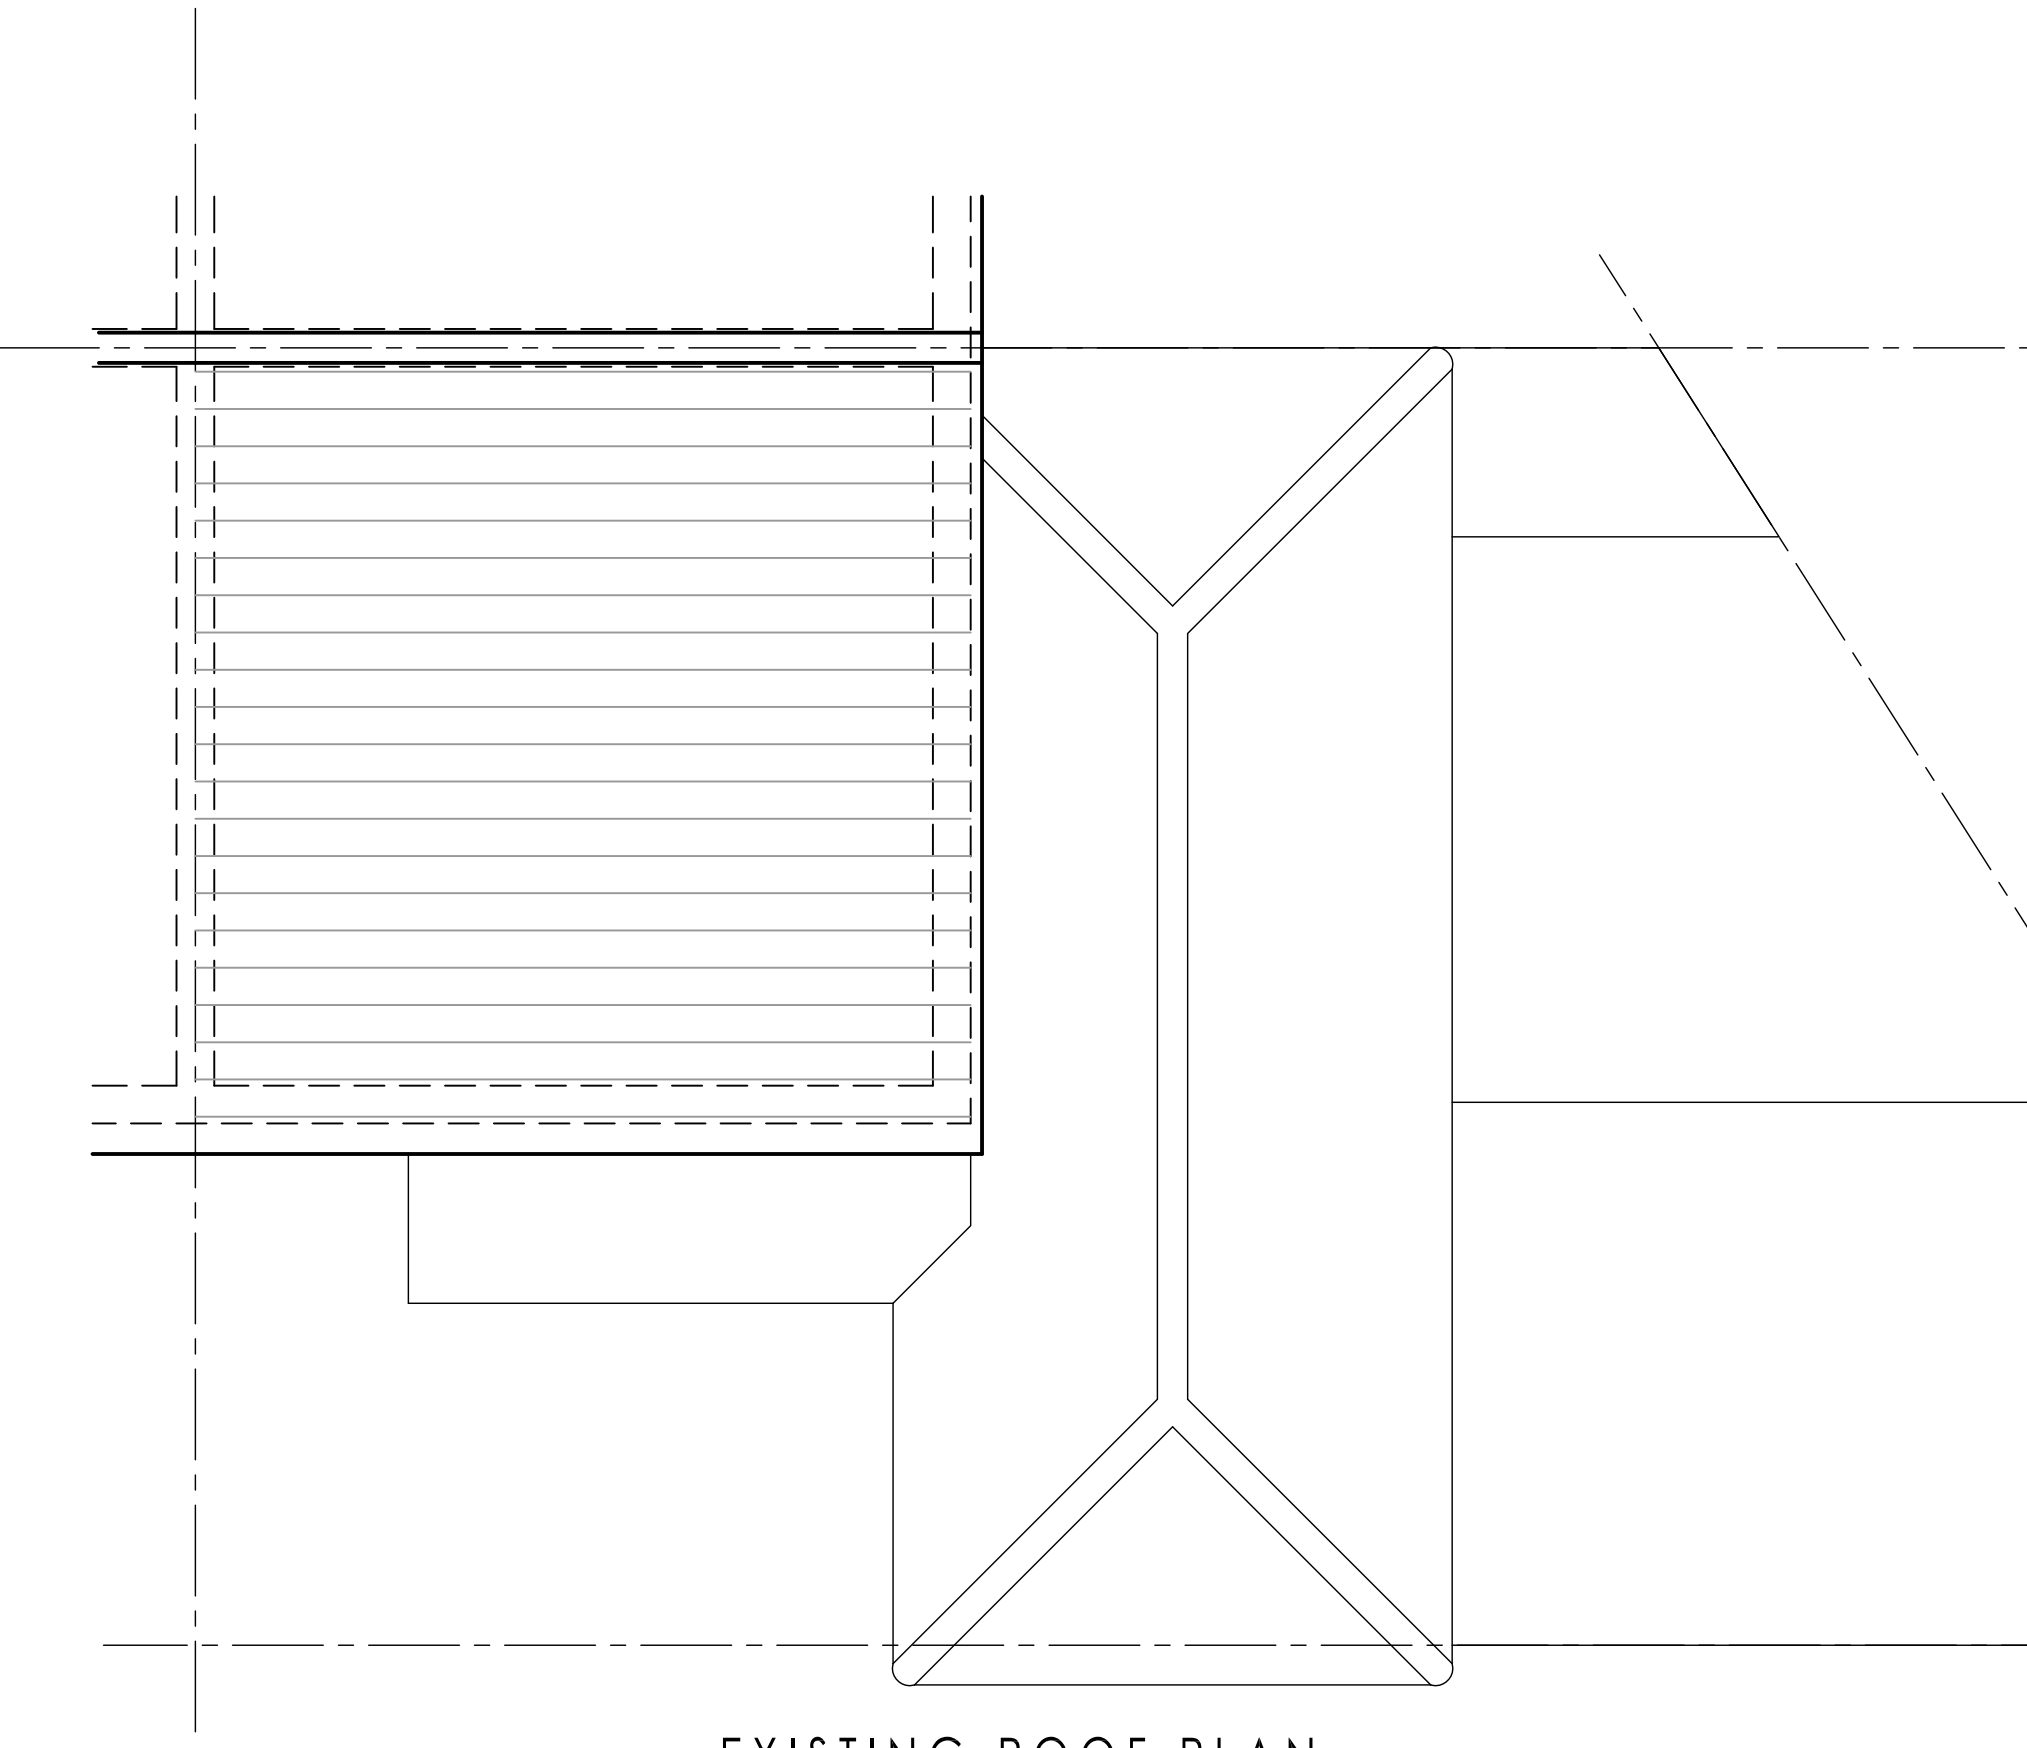

EXISTING ROOF PLAN
[scale 1:50]

for approval

rev.	date	description	chk.
------	------	-------------	------

client:
Mr Biswanath Ghoorun

job title:
6 BADGERS CLOSE
HAYES, UB3 1LQ
Proposed First Floor Extension

drawing title:
EXISTING PLANS

scale: 1:50@A1 date: Dec 2015 drawn by: MRH checked by:

job number: 09-299	drawing number: 102	revision: A
-----------------------	------------------------	----------------

