




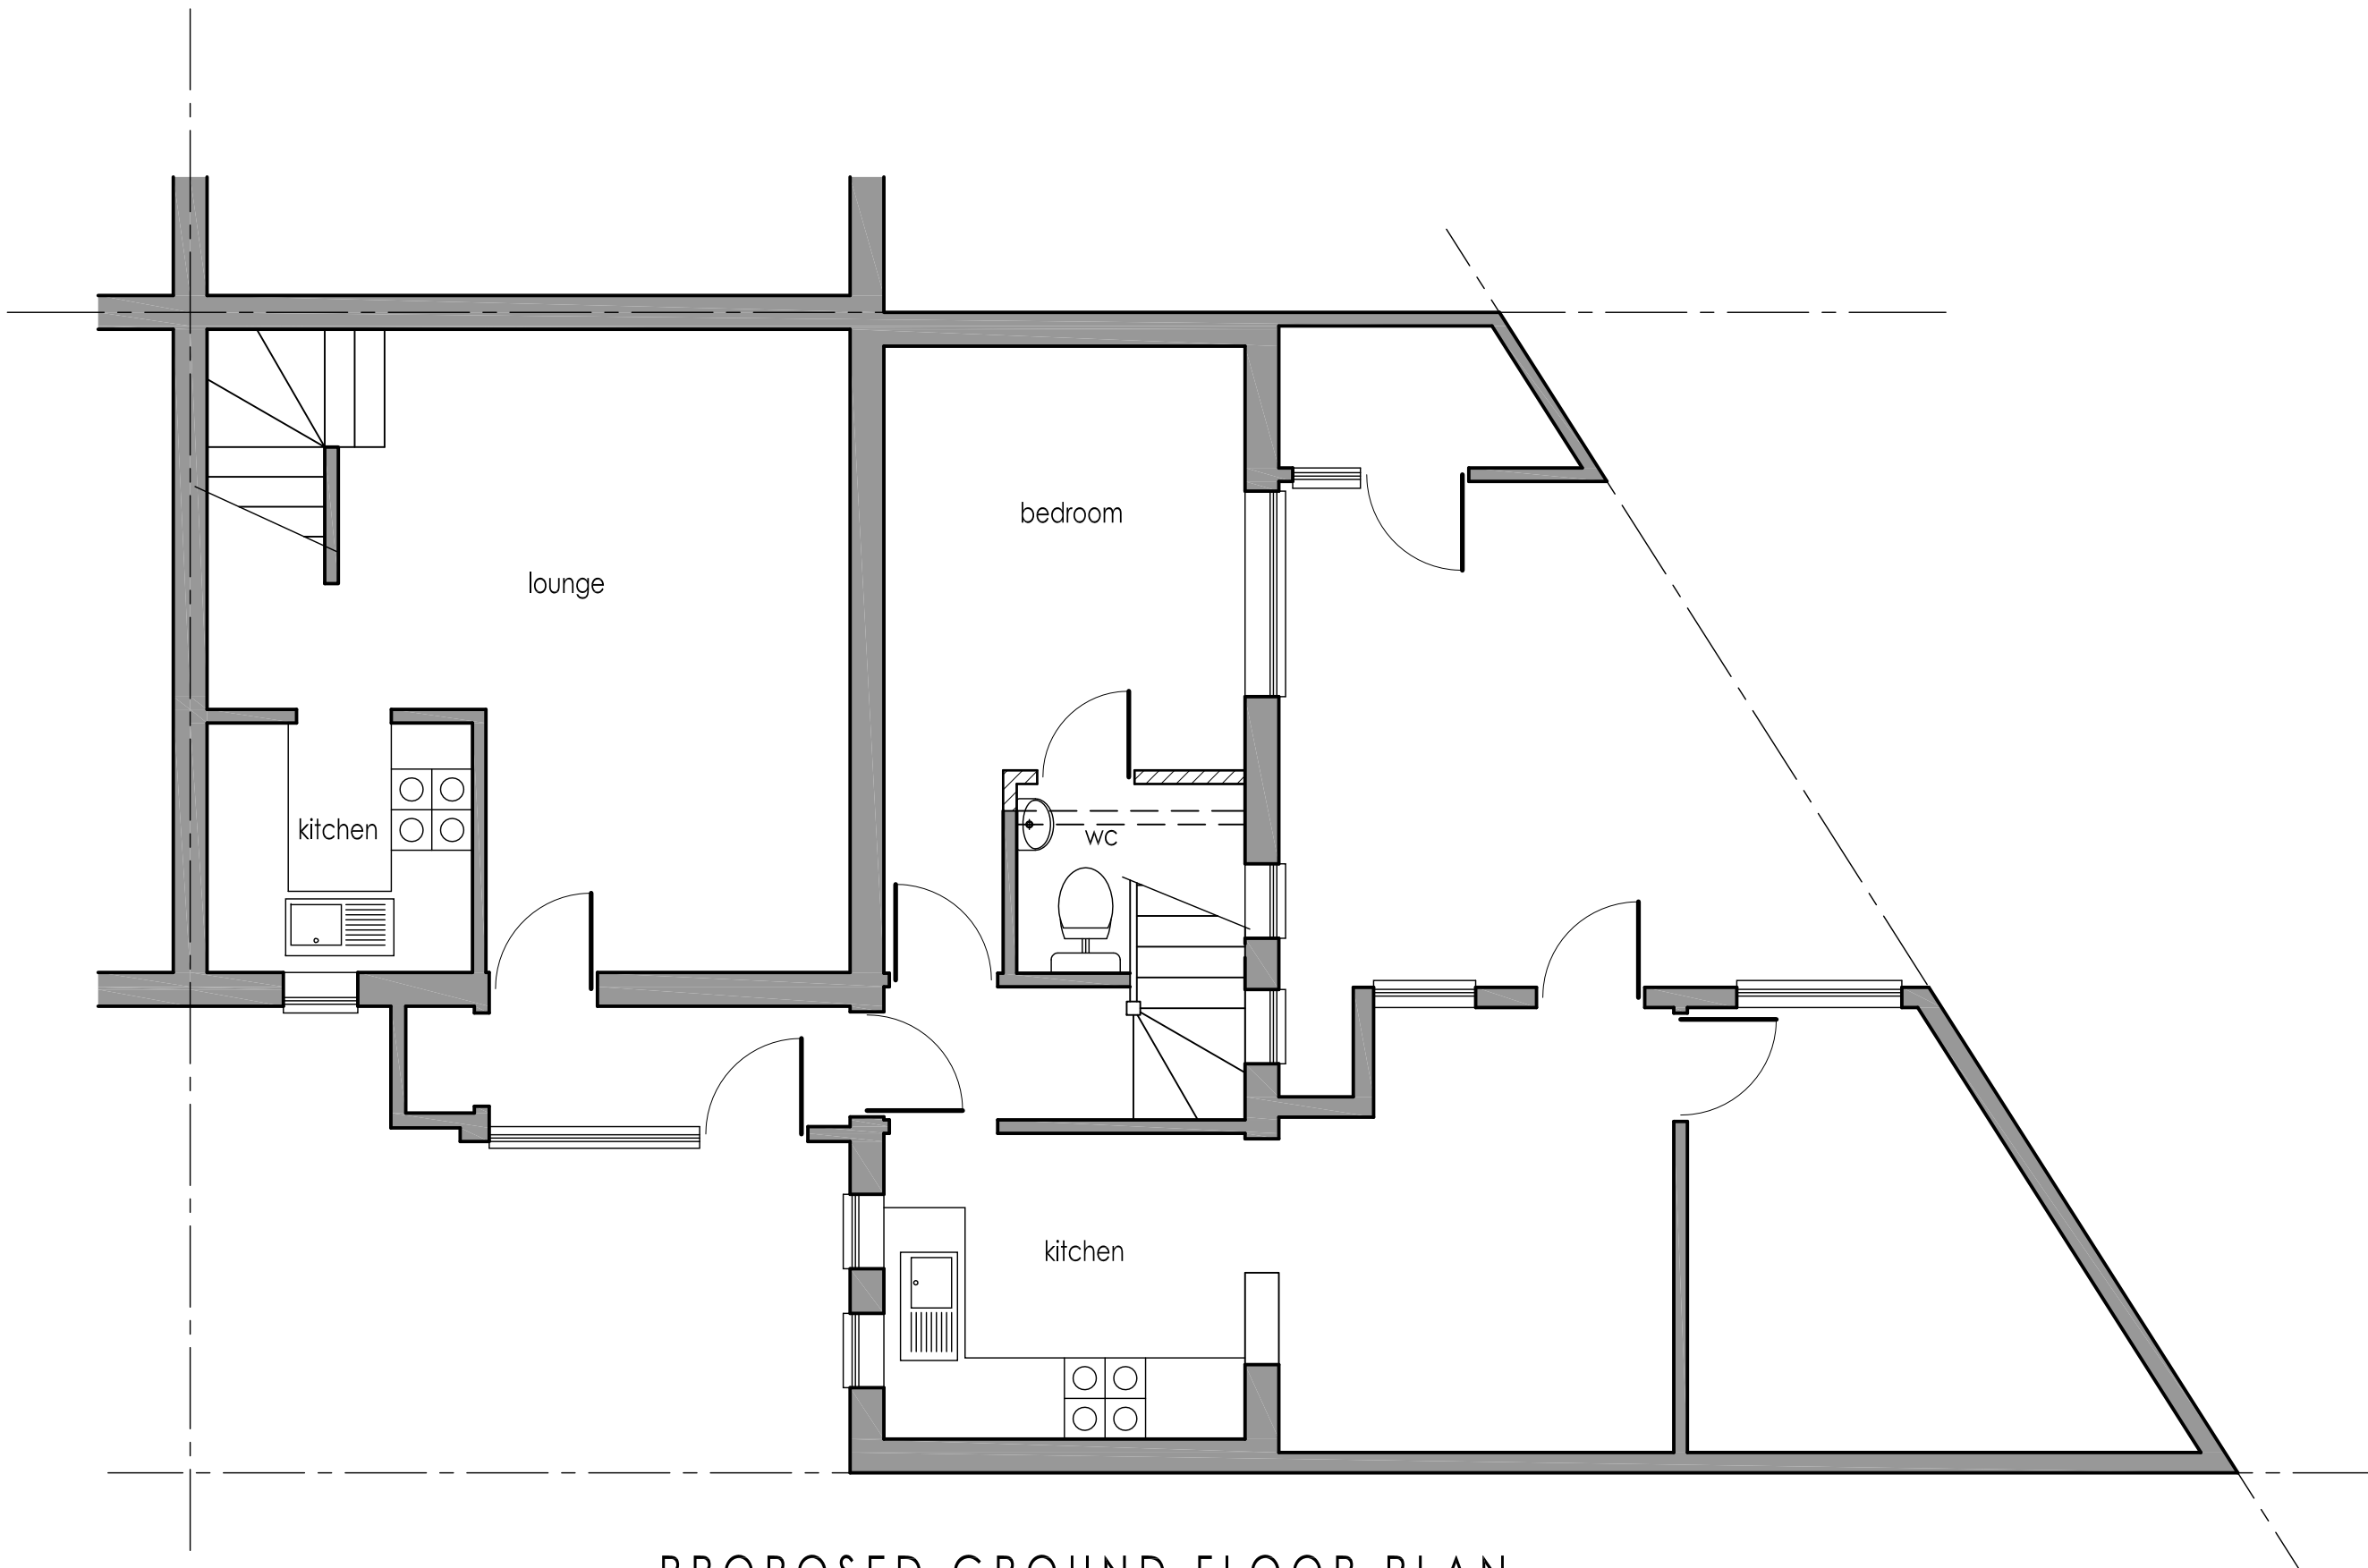

PROPOSED GROUND FLOOR PLAN
[scale 1:50]

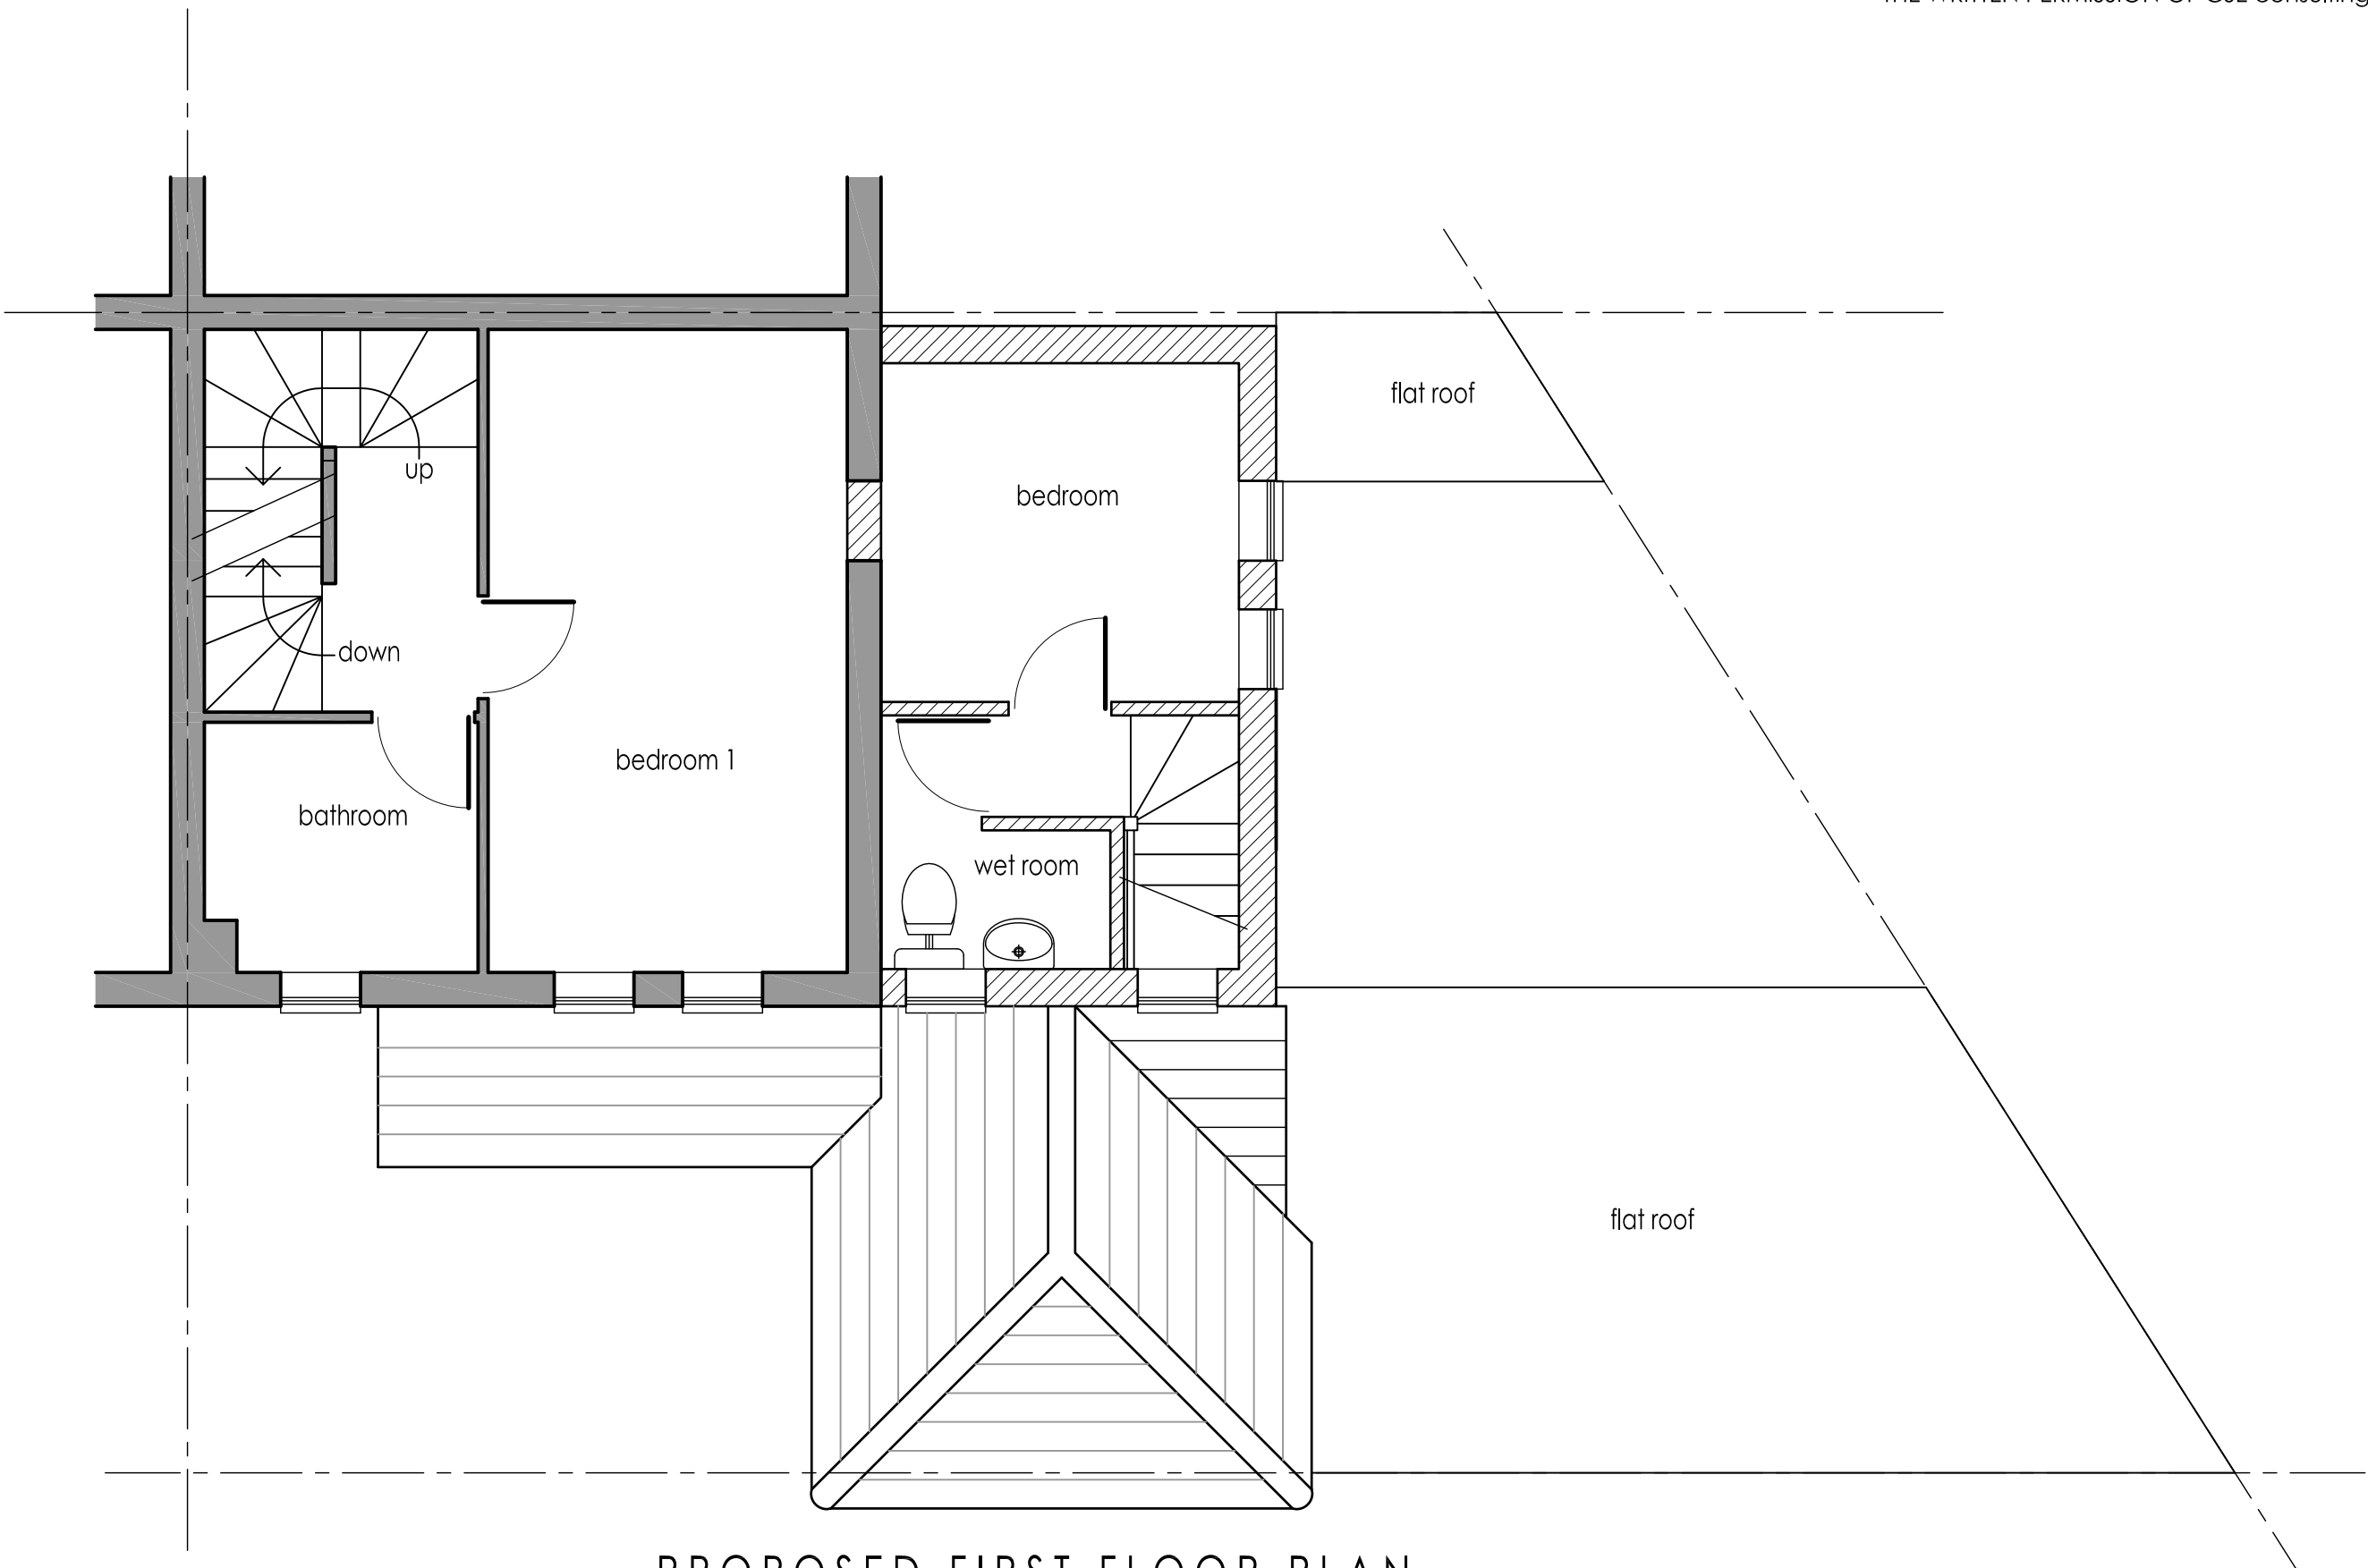

PROPOSED FIRST FLOOR PLAN
[scale 1:50]

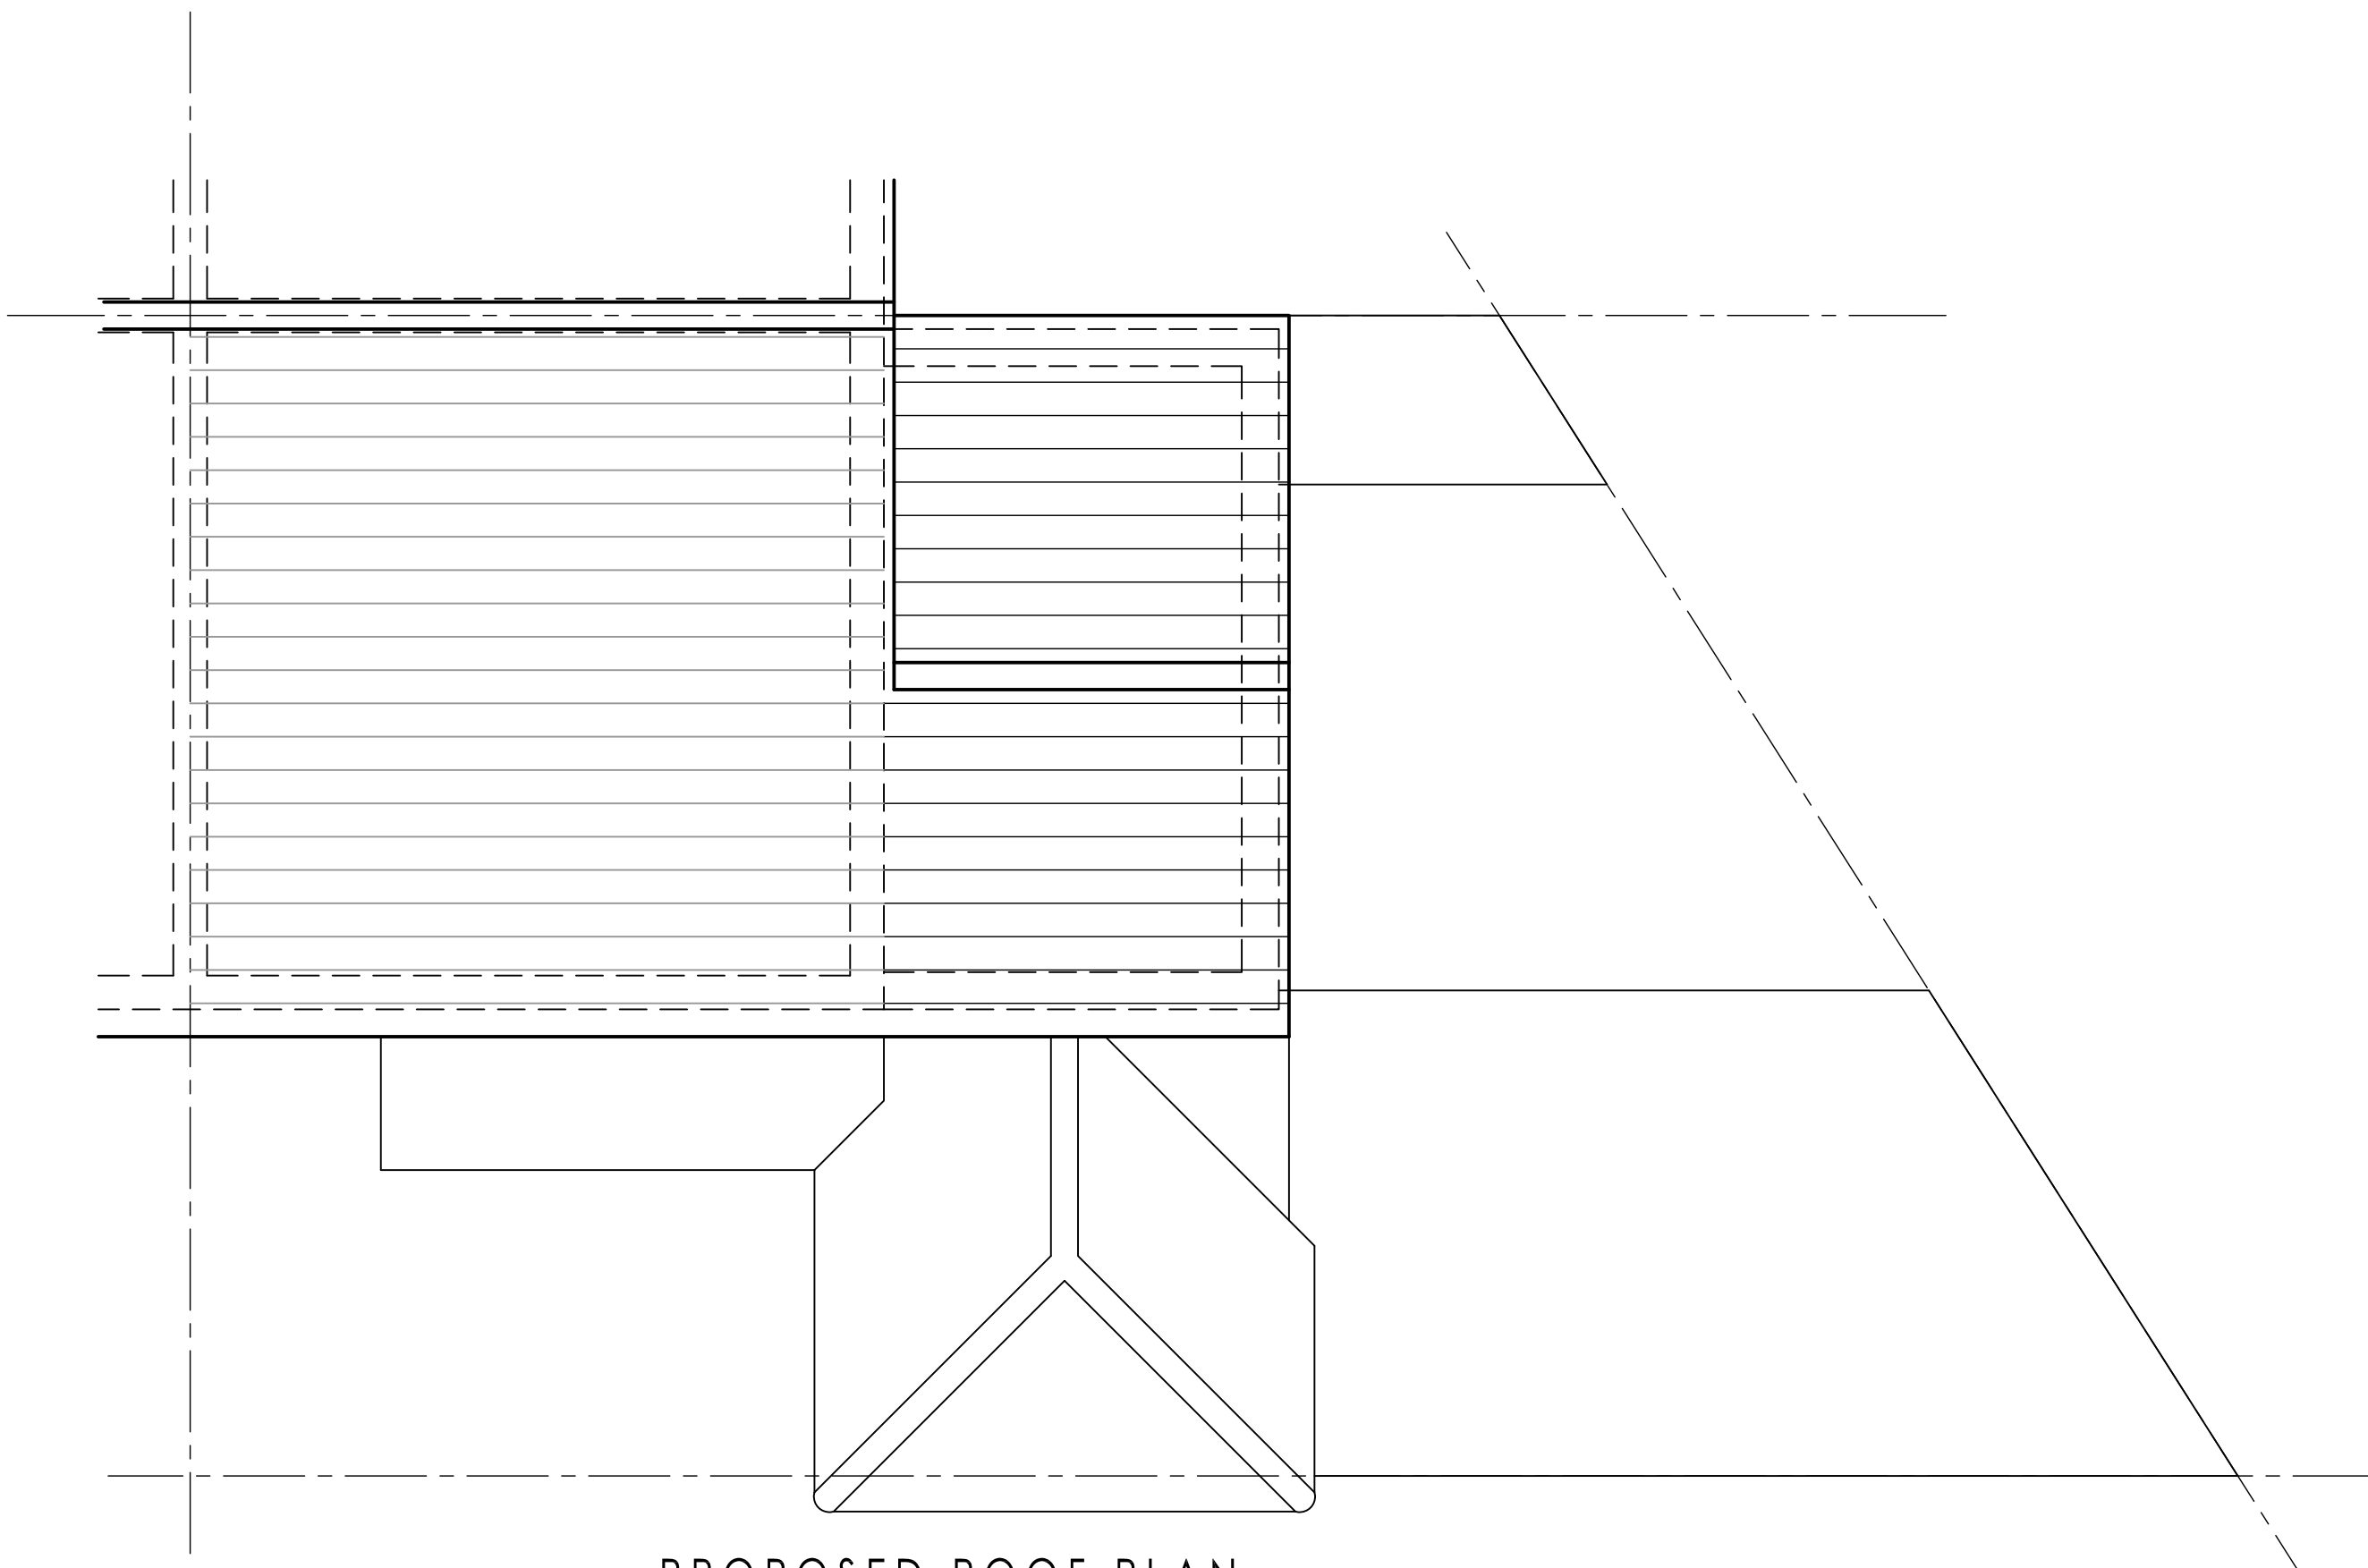

PROPOSED ROOF PLAN
[scale 1:50]

for approval

rev.	date	description	chk.
------	------	-------------	------

CSE CONSULTING civil structural engineers
Victoria House
Desborough Street
High Wycombe
Bucks HP11 2NF
tel: 01494 601170
fax: 01494 601171
email: mail@cseconsulting.co.uk

client: Mr Biswanath Ghoorun

job title: 6 BADGERS CLOSE
HAYES, UB3 1LQ
Proposed First Floor Extension

drawing title: PROPOSED PLANS

scale: 1:50@A1 date: Dec 2015 drawn by: MRH checked by:

job number: 10-244	drawing number: 104	revision: A
--------------------	---------------------	-------------

