





PROPOSED FRONT ELEVATION
[scale 1:50]

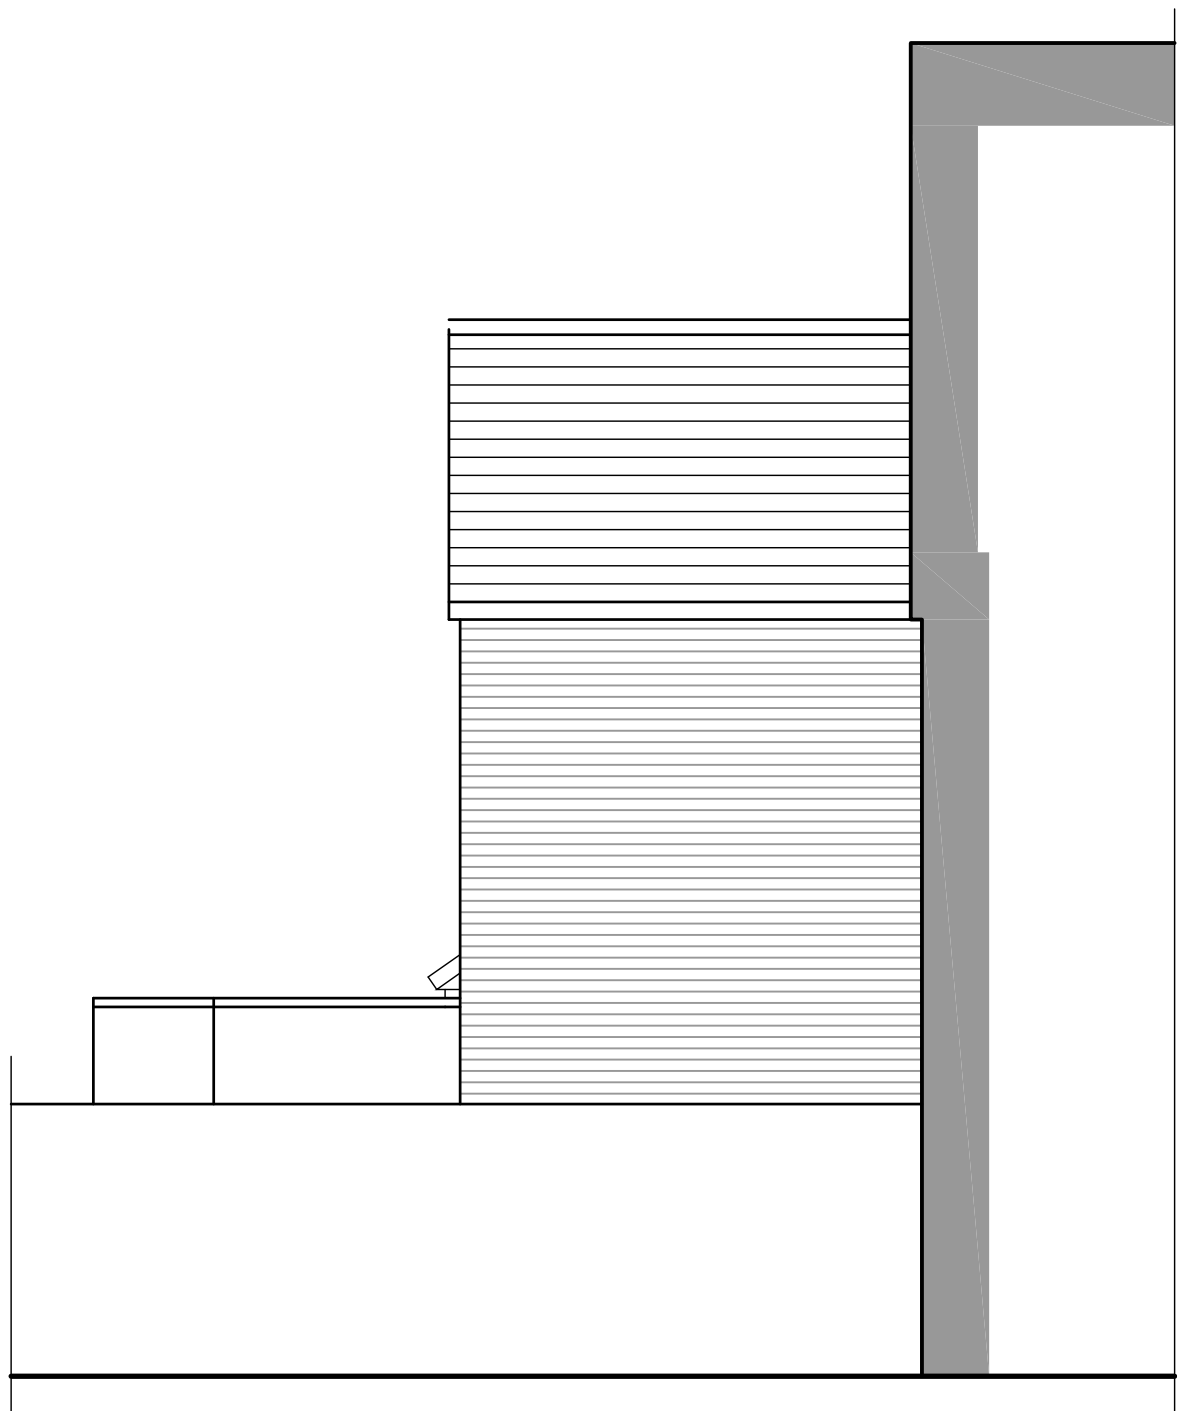

PROPOSED SIDE ELEVATION
[scale 1:50]



PROPOSED REAR ELEVATION
[scale 1:50]

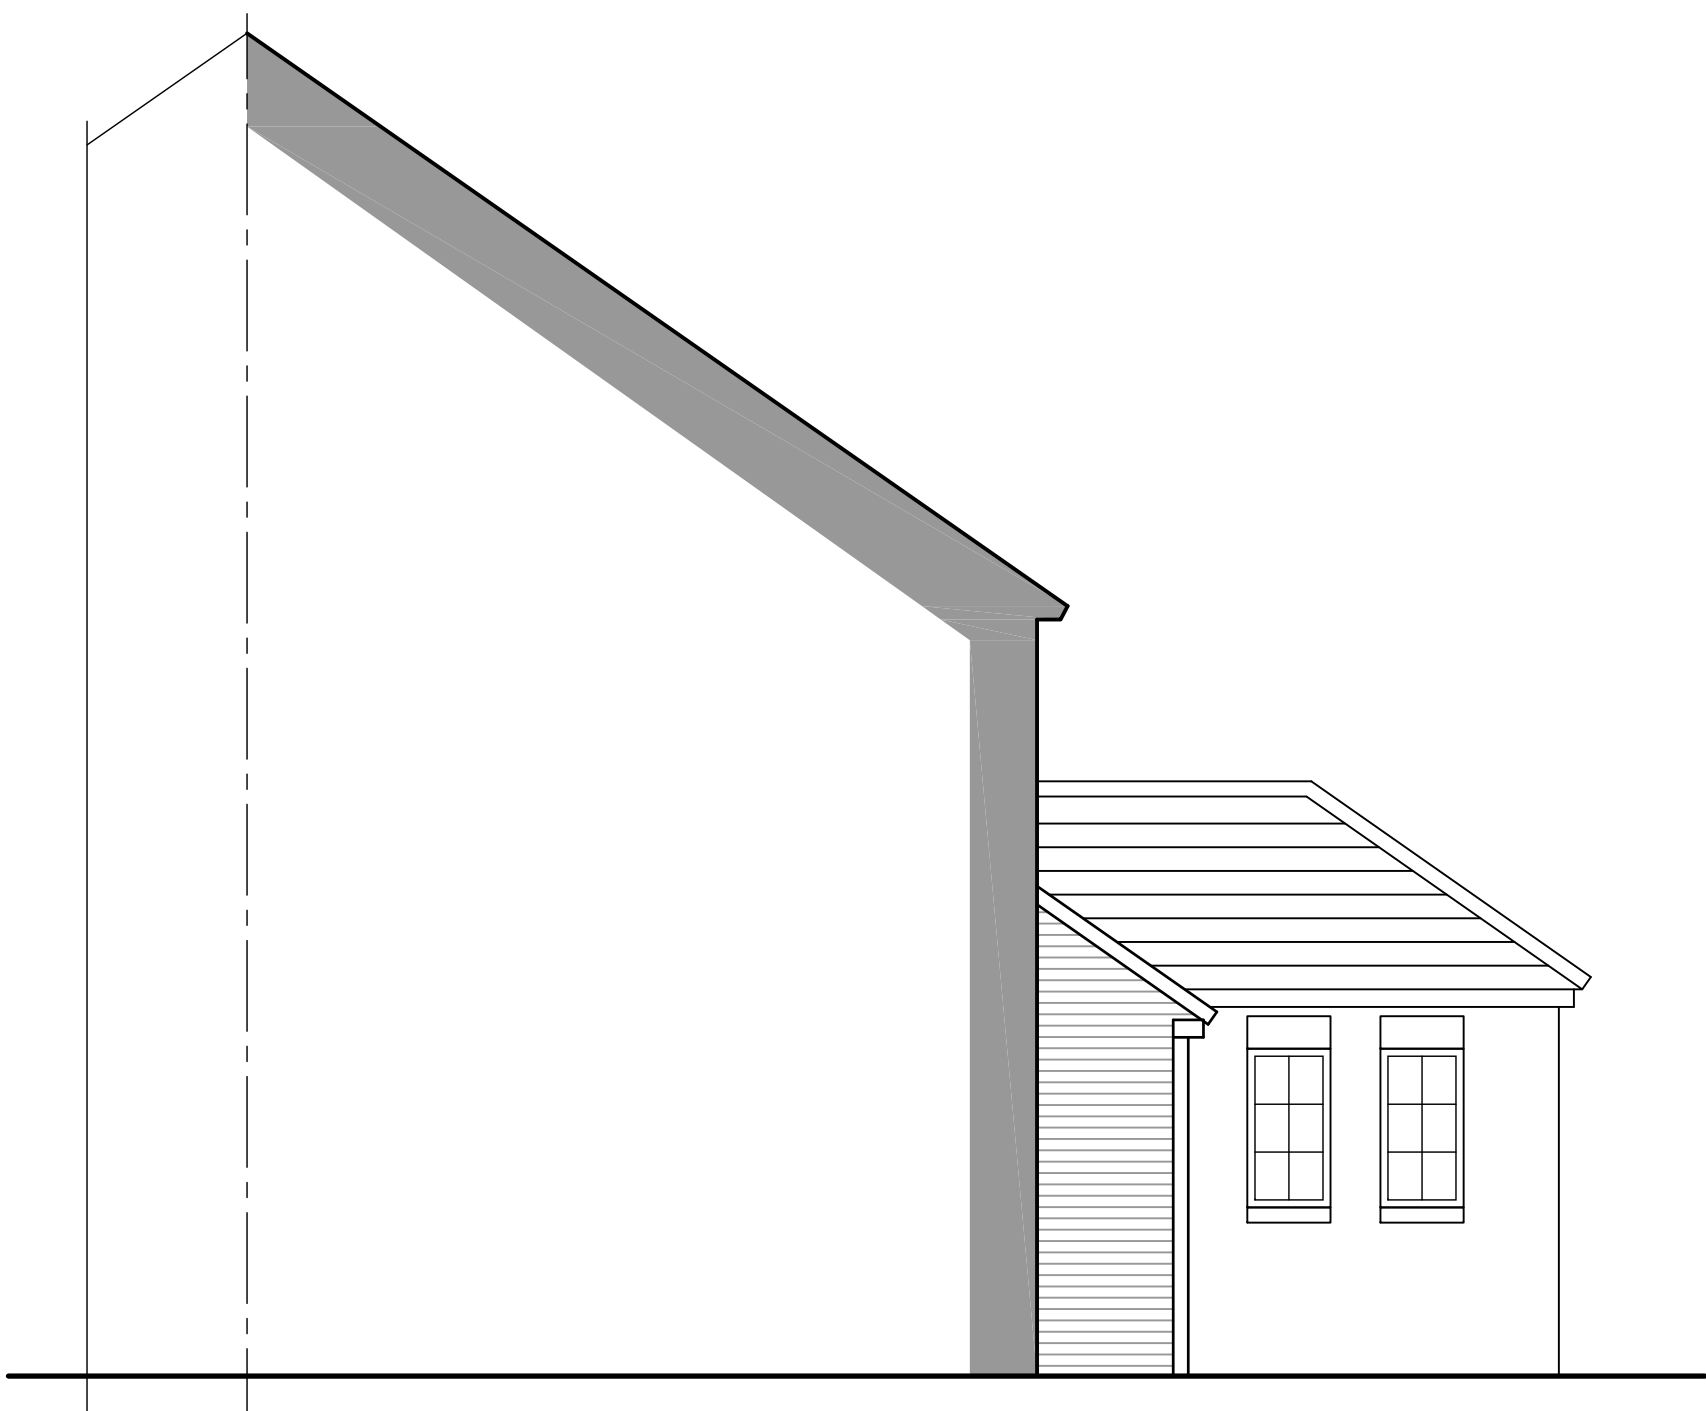

PROPOSED SIDE ELEVATION
[scale 1:50]

for approval

rev.	date	description	chk.
------	------	-------------	------

client:
Mr Biswanath Ghoorun

job title:

6 BADGERS CLOSE
HAYES, UB3 1LQ
Proposed First Floor Extension

drawing title:
PROPOSED ELEVATIONS

scale: 1:50@A1 date: Dec 2015 drawn by: MRH checked by:

job number:	drawing number:	revision:
09-299	105	A

